


┌


└



Existing Site Plan

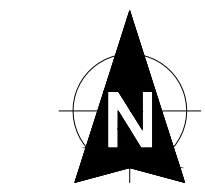

Scale Bar 1:200 @ A1

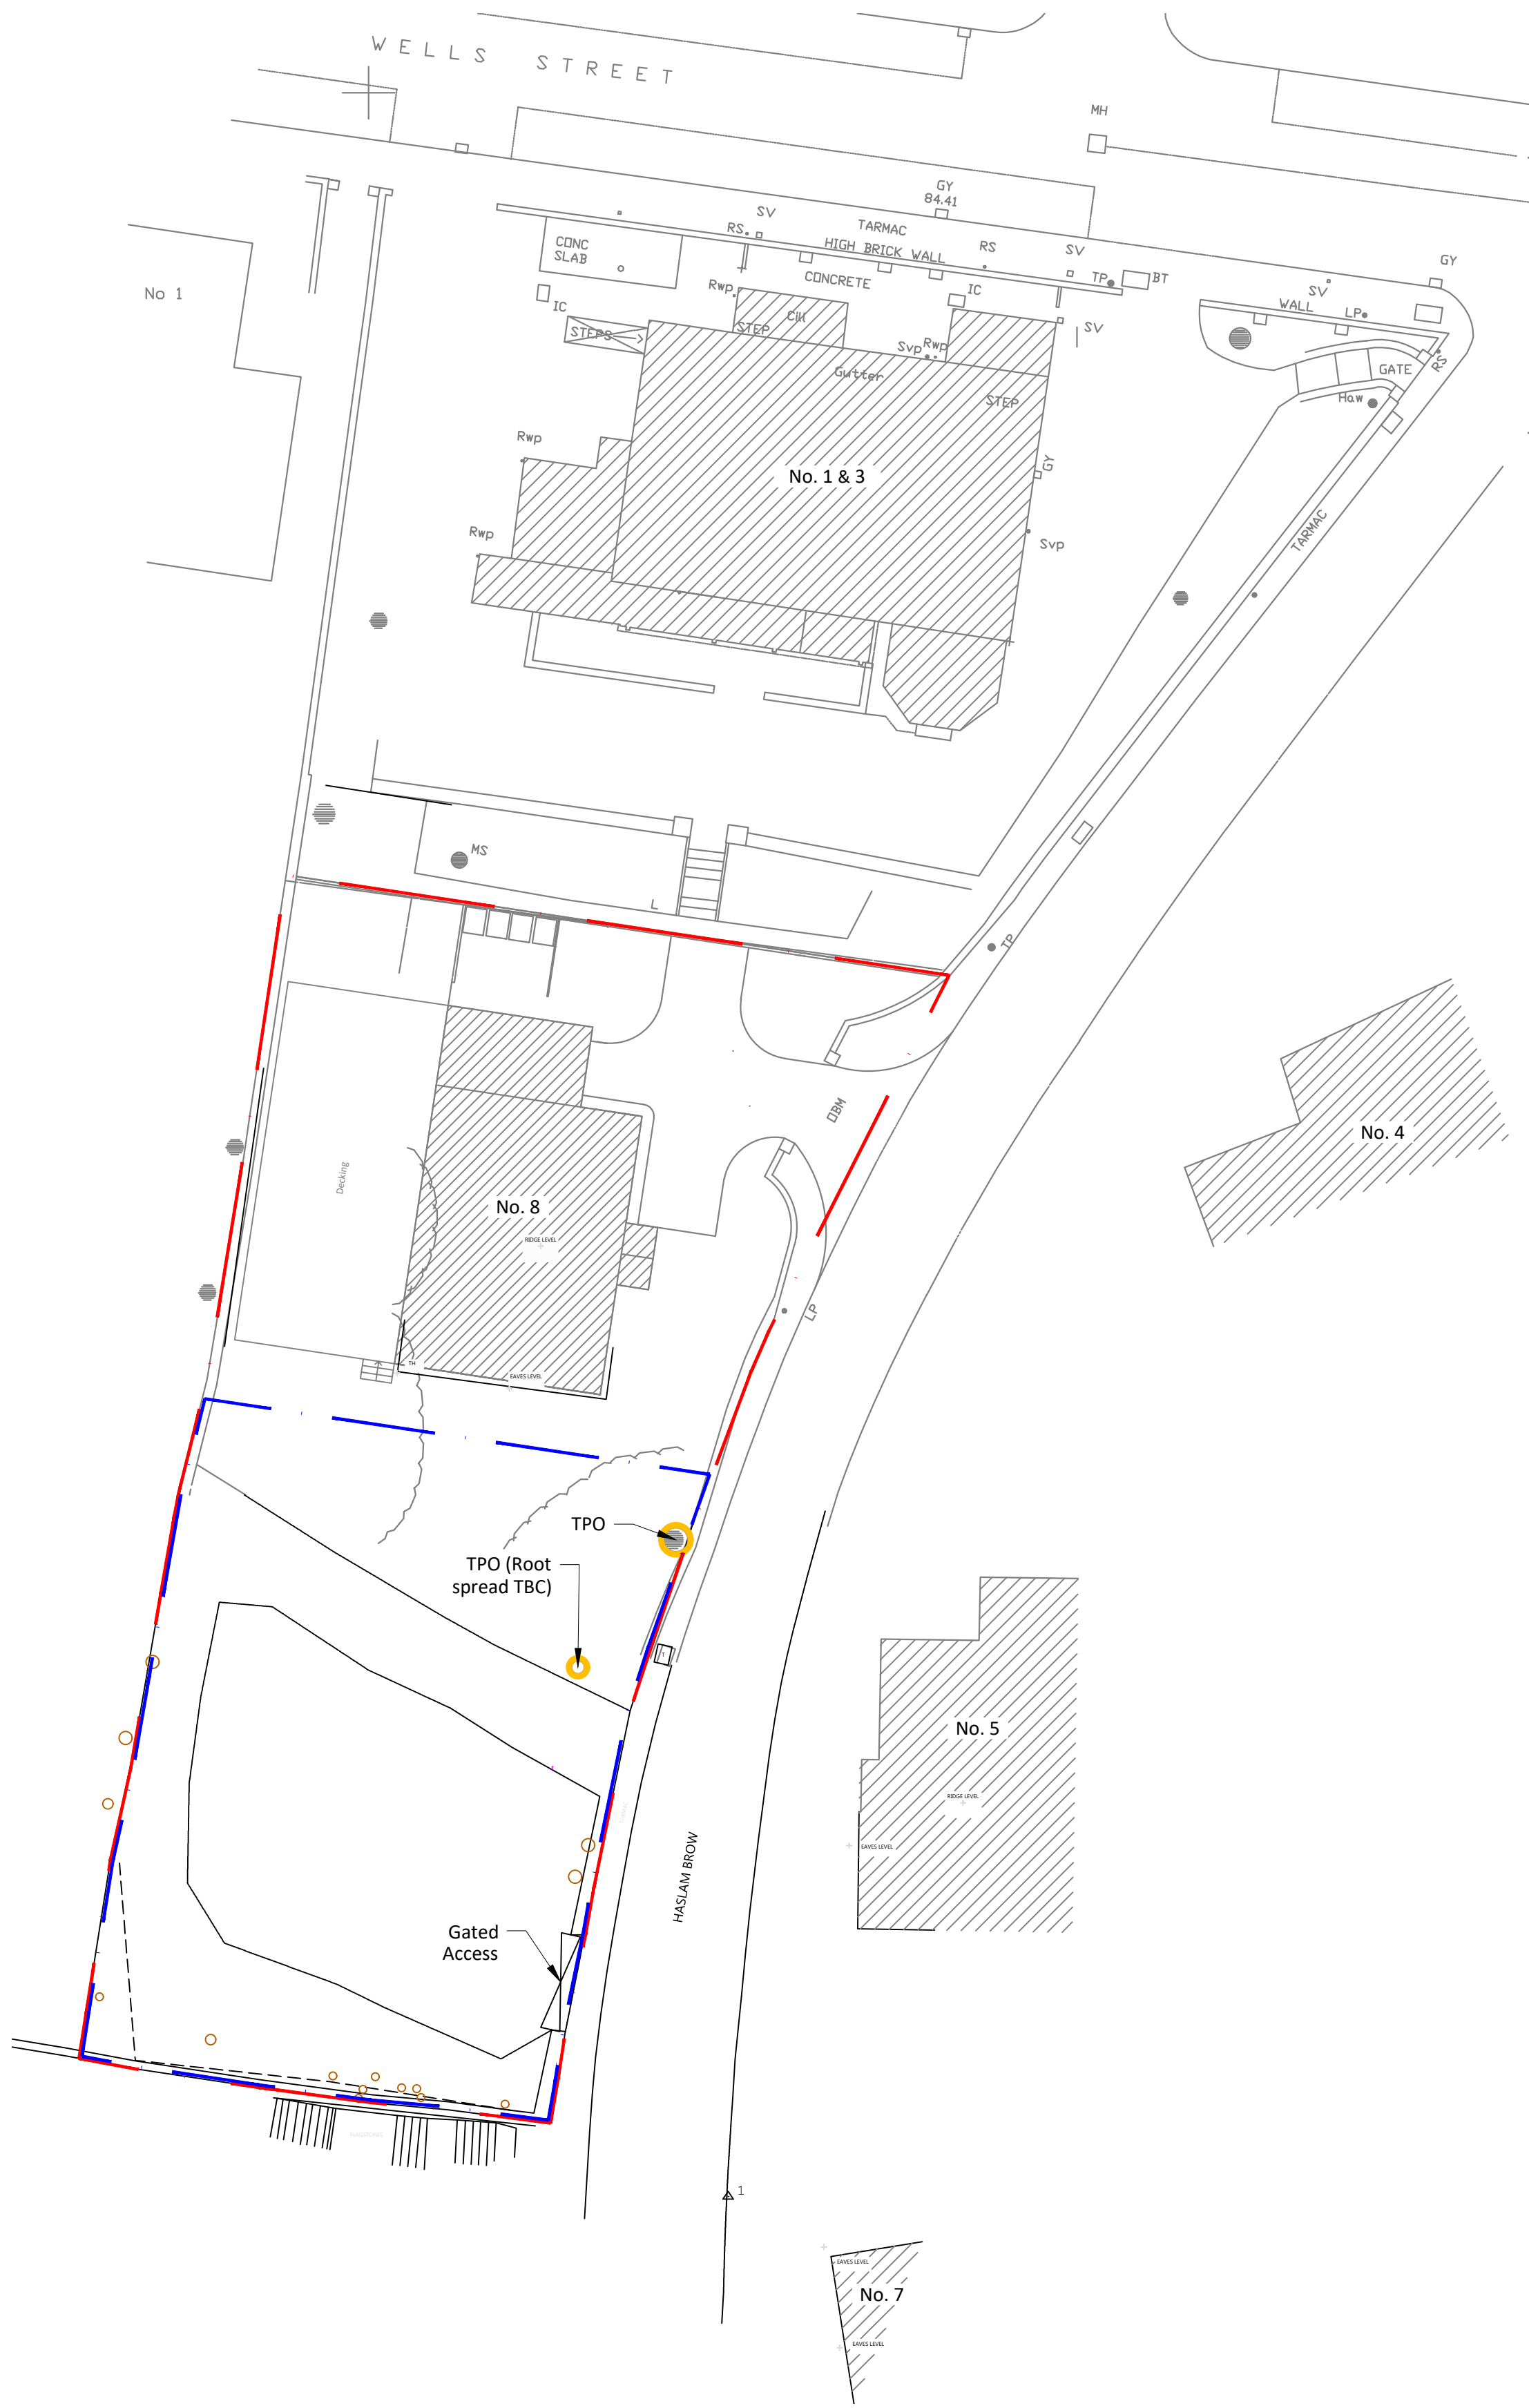

© This Drawing & Design is the copyright of Jenkins Design Services Ltd and should not be reproduced without written consent.

Contractors are to check all levels & dimensions on site prior to site works commencing & report discrepancies to the Designers.

DO NOT SCALE FROM THIS DRAWING

PLANNING

NOTES:-

Site boundary denoted with red line — — equates to:-
934 m² / 0.0934 Hectares / 0.2308 Acres

Site area [TBD] denoted with blue line — — equates to:-
480 m² / 0.048 Hectares / 0.1186 Acres

Key:-

○ Tree Protection Order

A Drawing updated following topo survey. CM TR 15.08.22

Rev Description By Chk Date

Project: **Haslam Brow**
Wells Street, Bury

Title: Existing Site Plan

Client: LAL Shaheen Developments

Drawn By: CM Checked By: TR on 26/05/21

Original Size: A1 Project Number: 22065

Drawing Number: **SI- 00-DR-A-1002** REV **A**



ARCHITECTURE INTERIOR PROJECT CDM BUILDING
DESIGN DESIGN MANAGEMENT ADVISOR CONSULTANCY

JENKINS DESIGN SERVICES LTD
BURY, CHESHIRE, SK37 7YU
E: TEAM@JENKINS-DESIGN.CO.UK
T: 0161 766 7779