





1 Existing Front Elevation
1 : 50

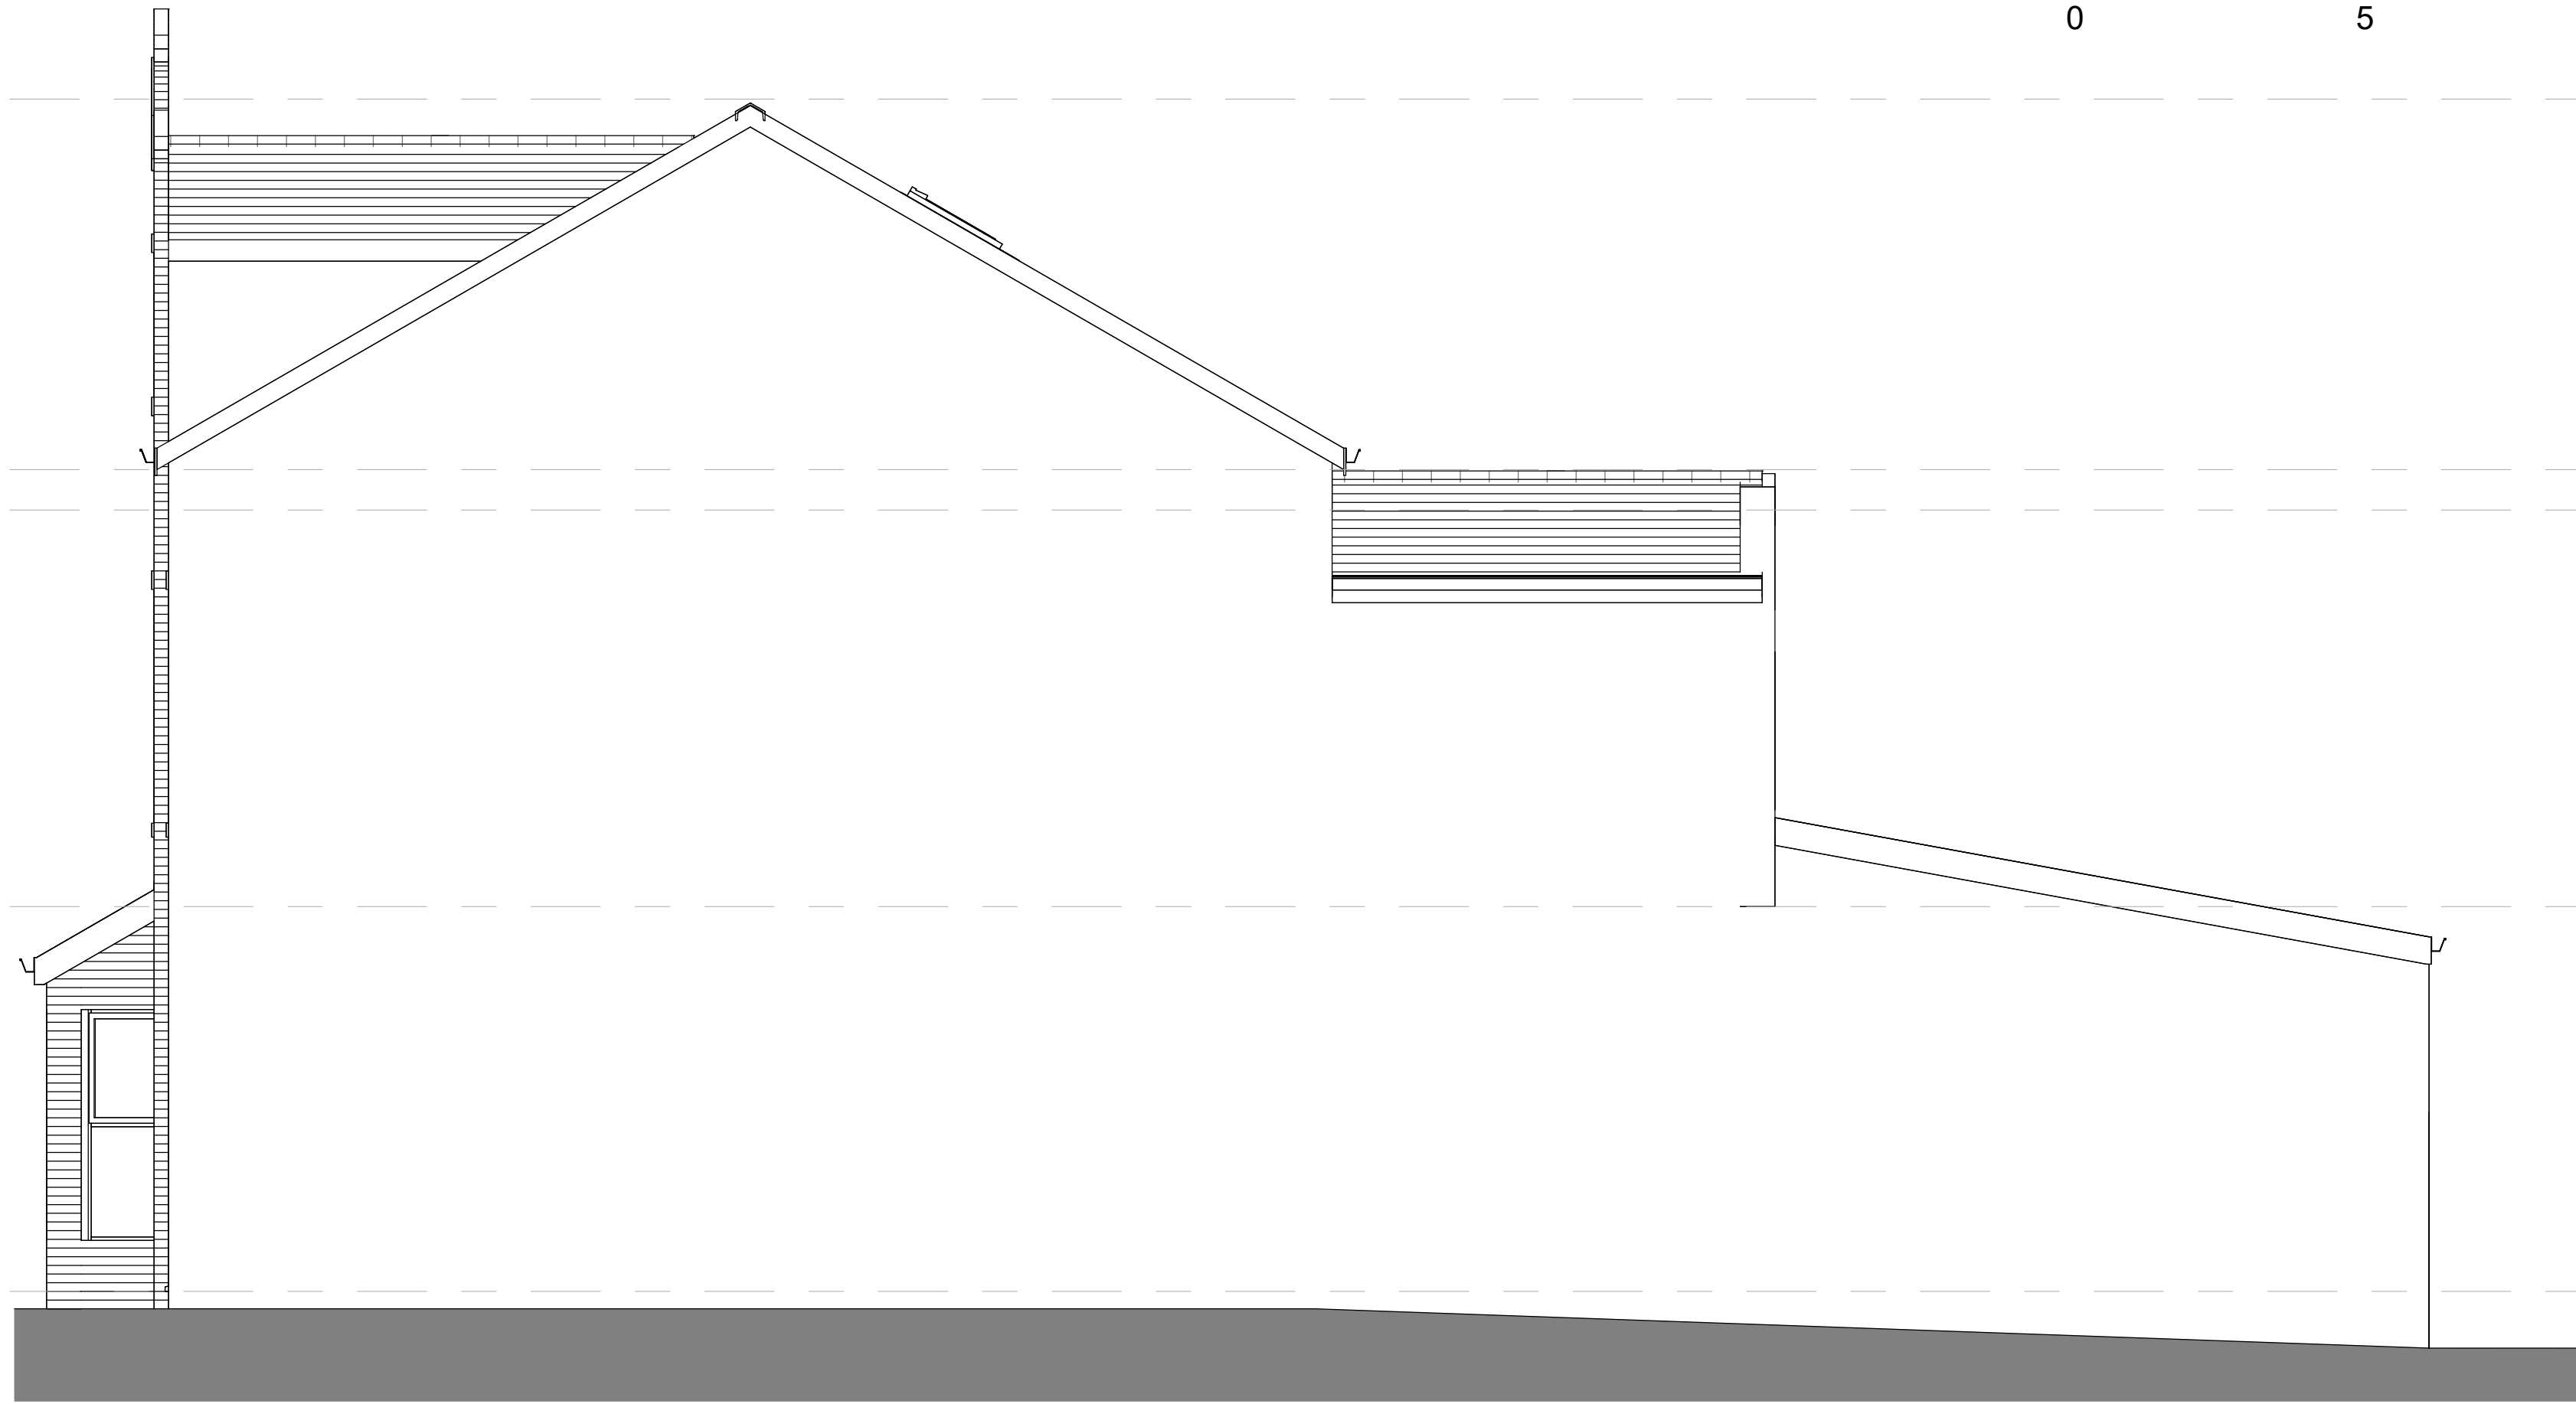


2 Existing RHS Elevation
1 : 50

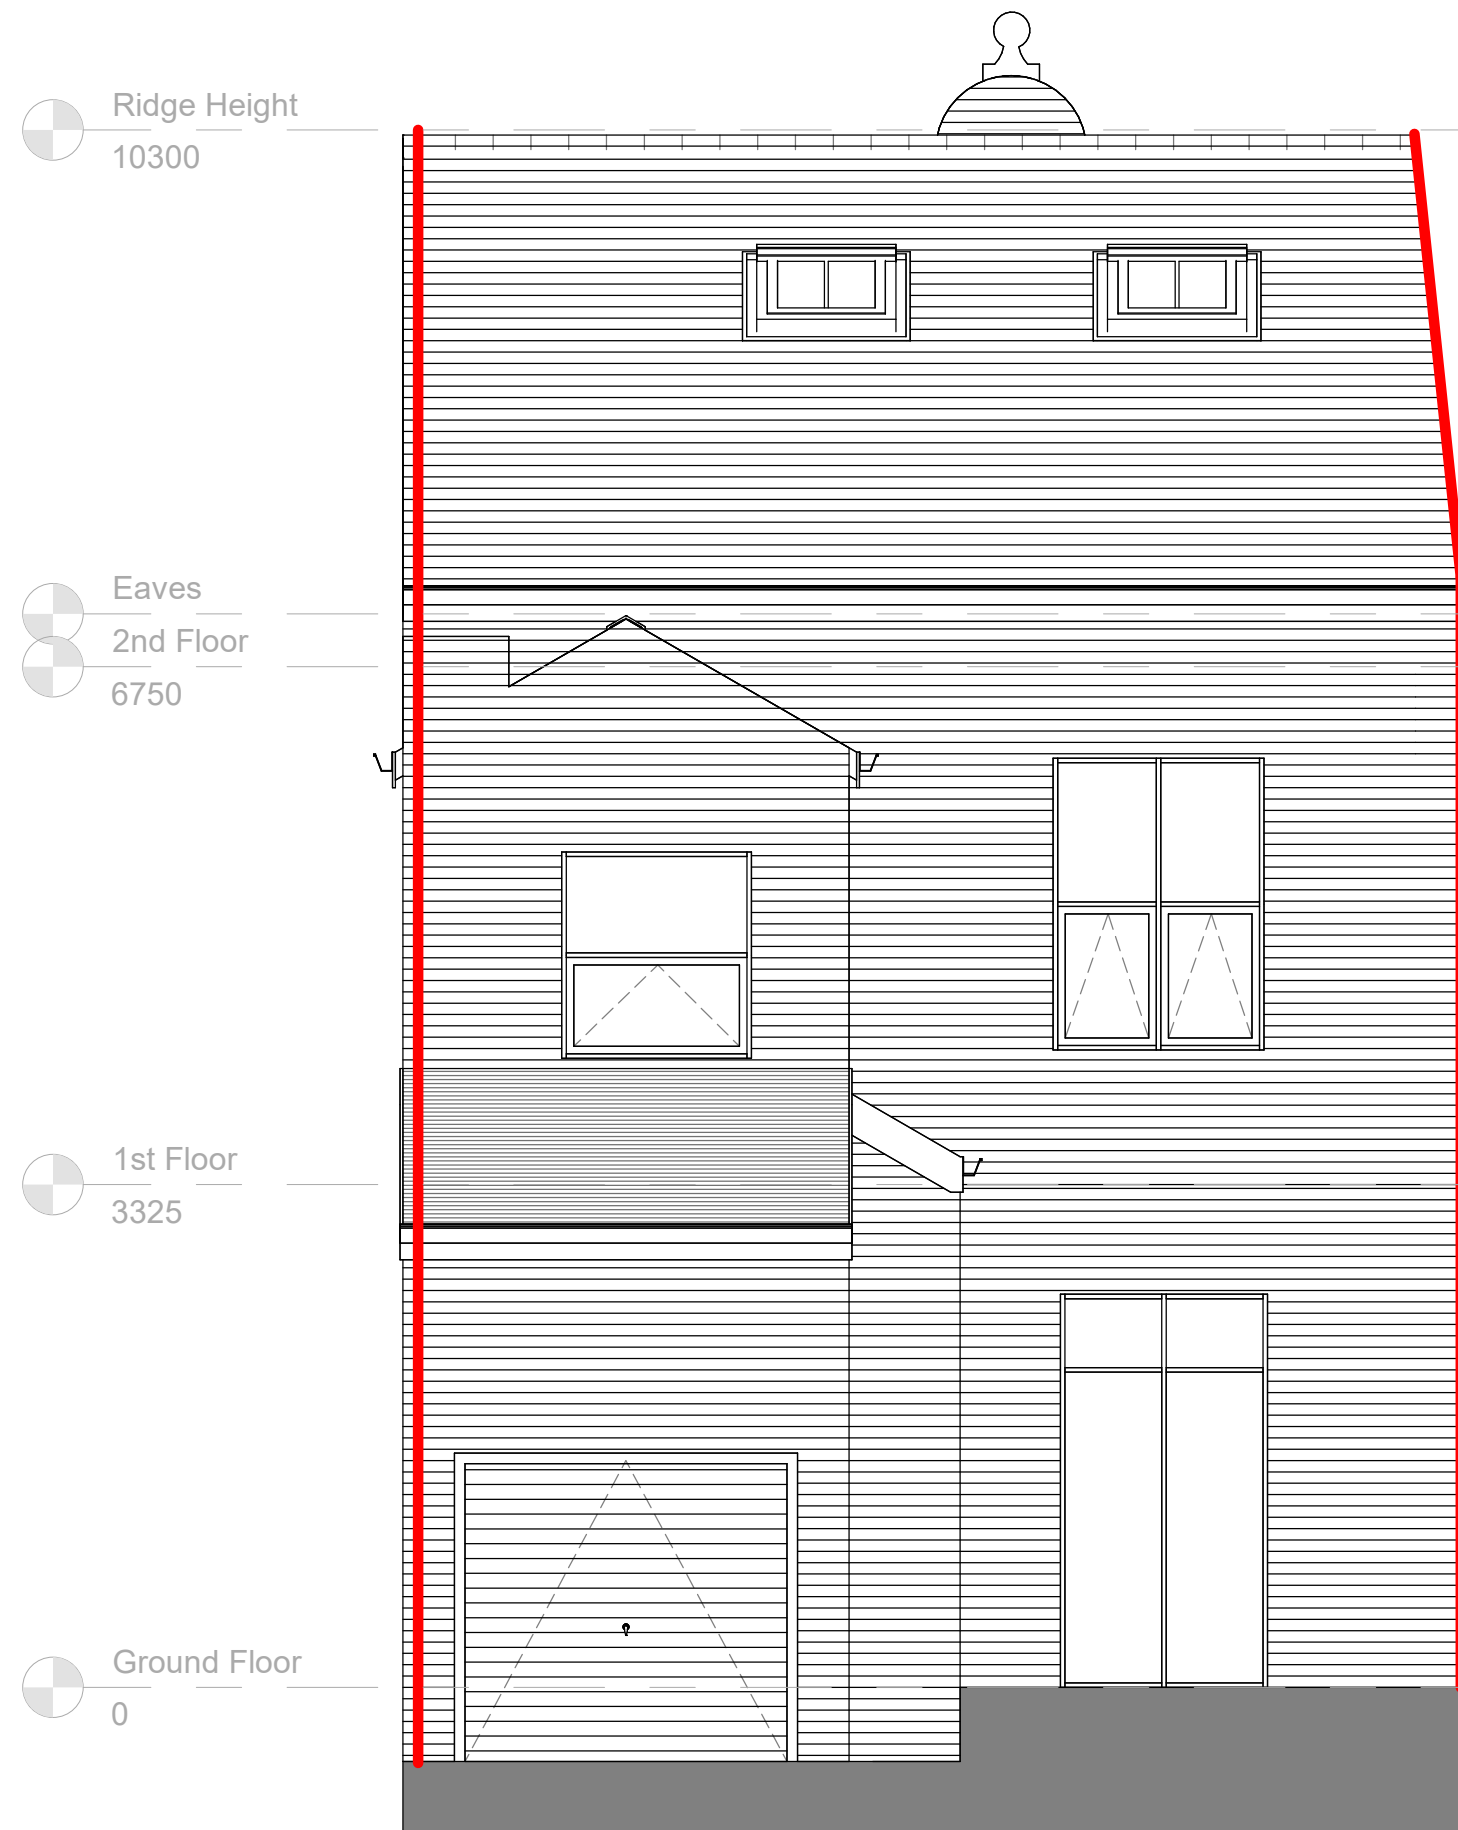

3 Existing Rear Elevation
1 : 50



4 Existing LHS Elevation
1 : 50

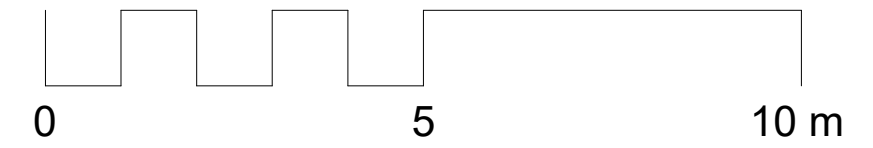

NOTES

ALL DIMENSIONS AND LEVELS ARE TO BE CHECKED ON SITE

ANY DISCREPANCIES ARE TO BE REPORTED TO THE PROJECT MANAGER BEFORE ANY WORK COMMENCES

THIS DRAWING SHALL NOT BE SCALED TO ASCERTAIN ANY DIMENSIONS WORK TO FIGURED DIMS ONLY

THIS DRAWING SHALL NOT BE REPRODUCED WITHOUT EXPRESS WRITTEN PERMISSION FROM Clarkes Bespoke Design LTD.


P1 01.03.23 BC First Issue

Rev No.	Rev Date	Rev By	Description
---------	----------	--------	-------------

project
148 Walmersley Rd

location
148 Walmersley Road
Bury, BL9 6LL

client
Tahir Nazir

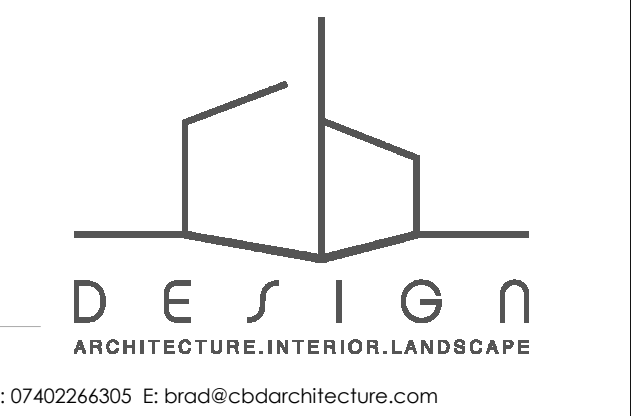

drawing title
As Existing Elevations

dwg purpose
PRELIMINARY

scale 1 : 50	drawn BC	checked BC
@ sheet size A1	rev date 01.03.23	
22-096	PL-002	P1
job number	drawing number	revision