



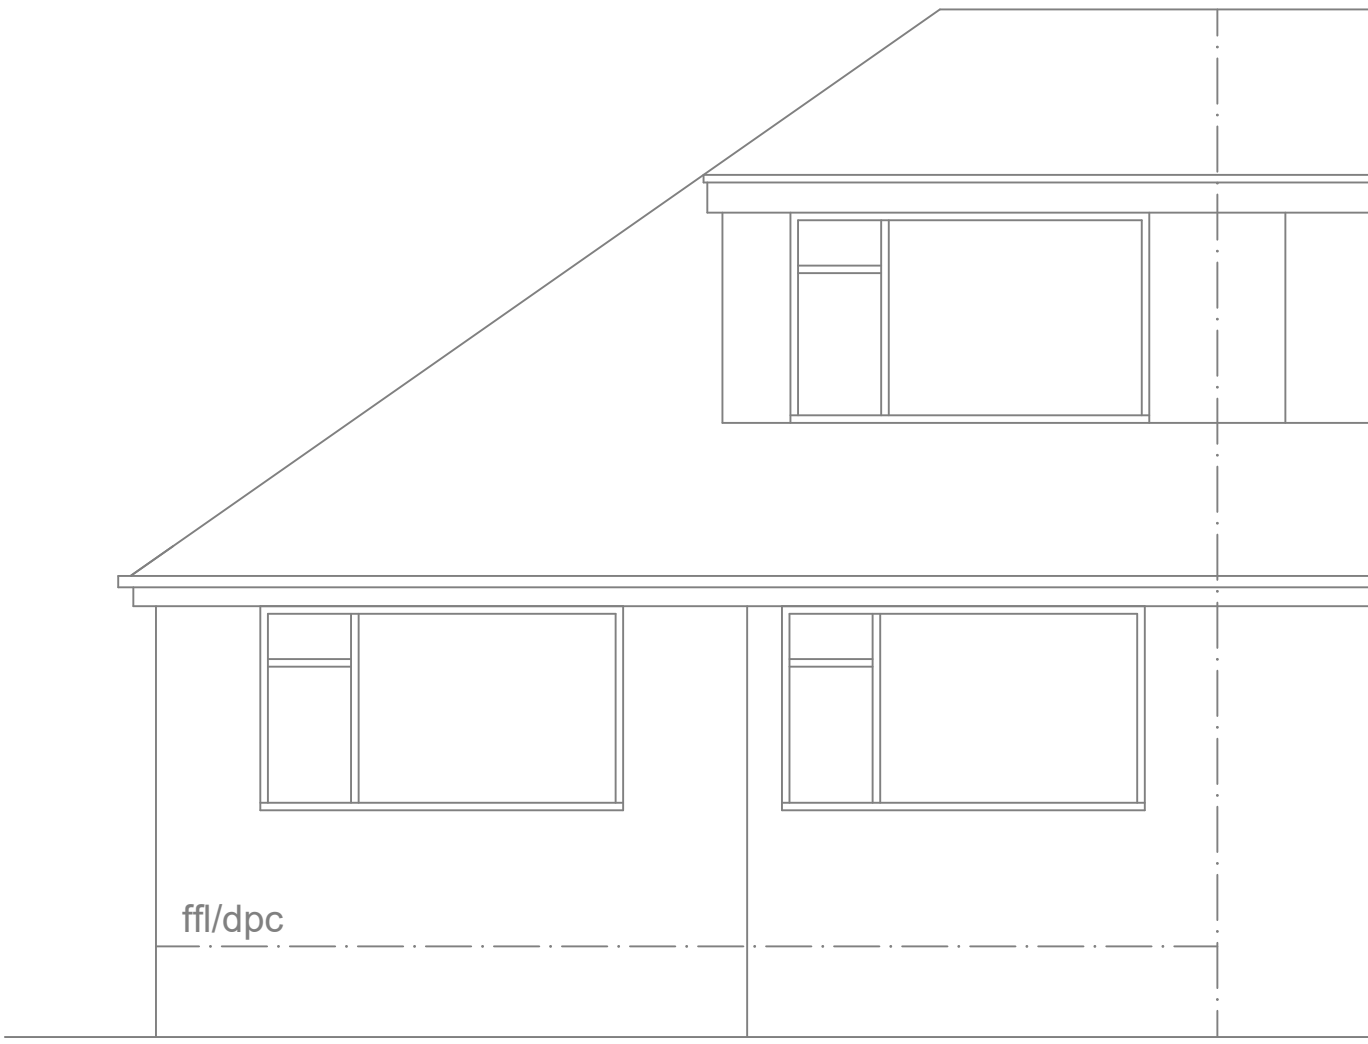


FRONT ELEVATION




SIDE ELEVATION

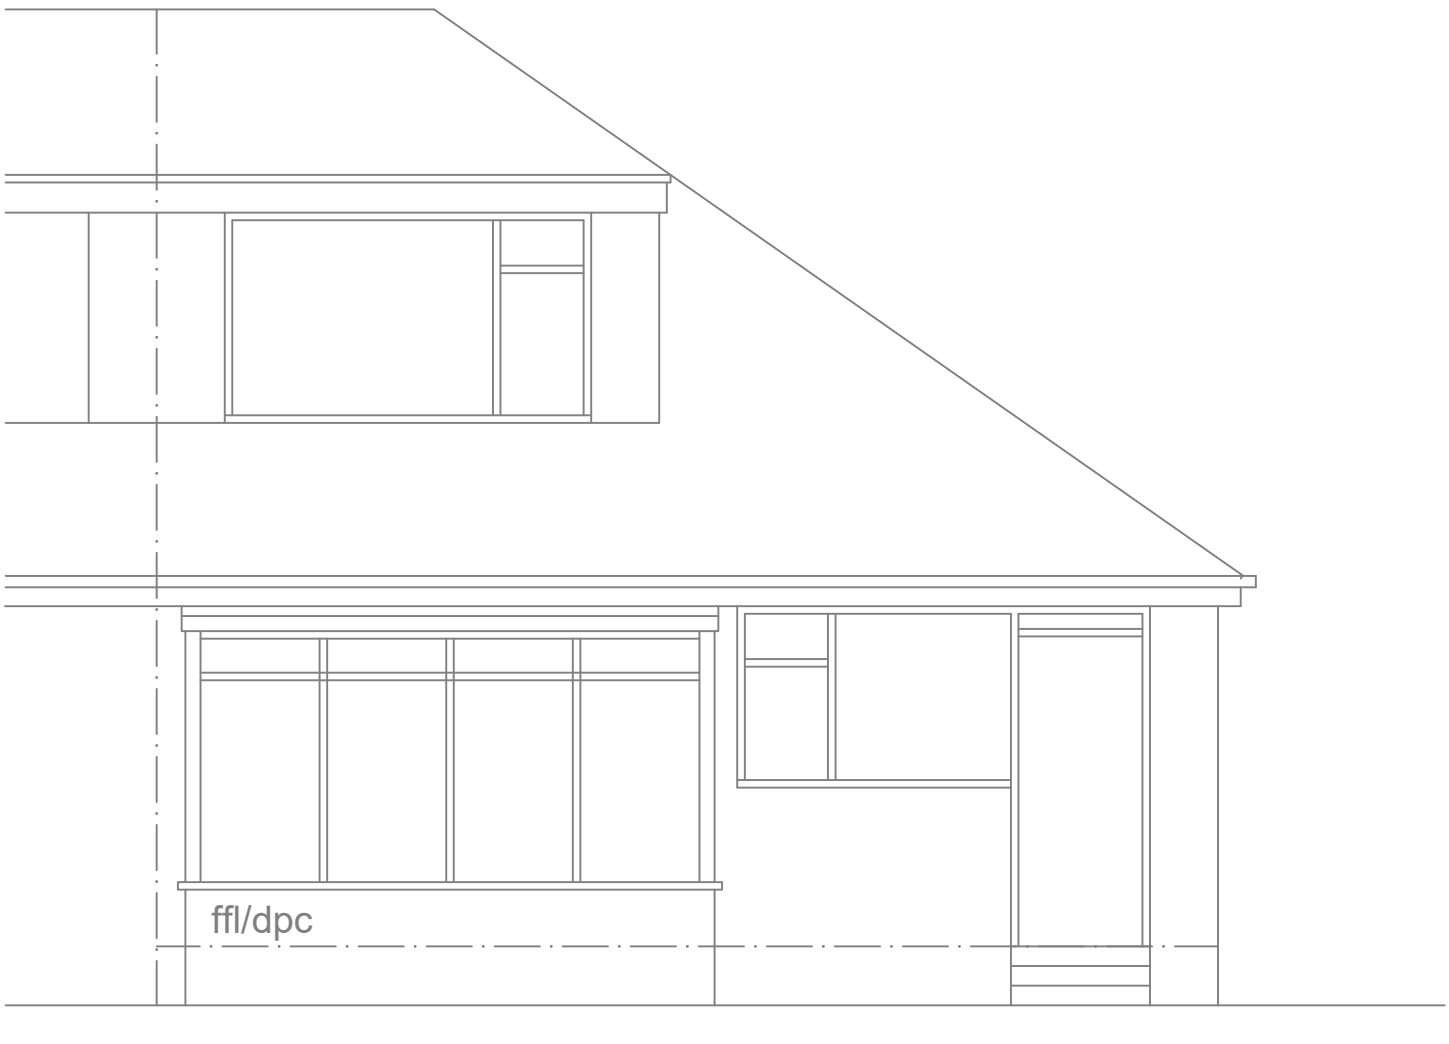


REAR ELEVATION

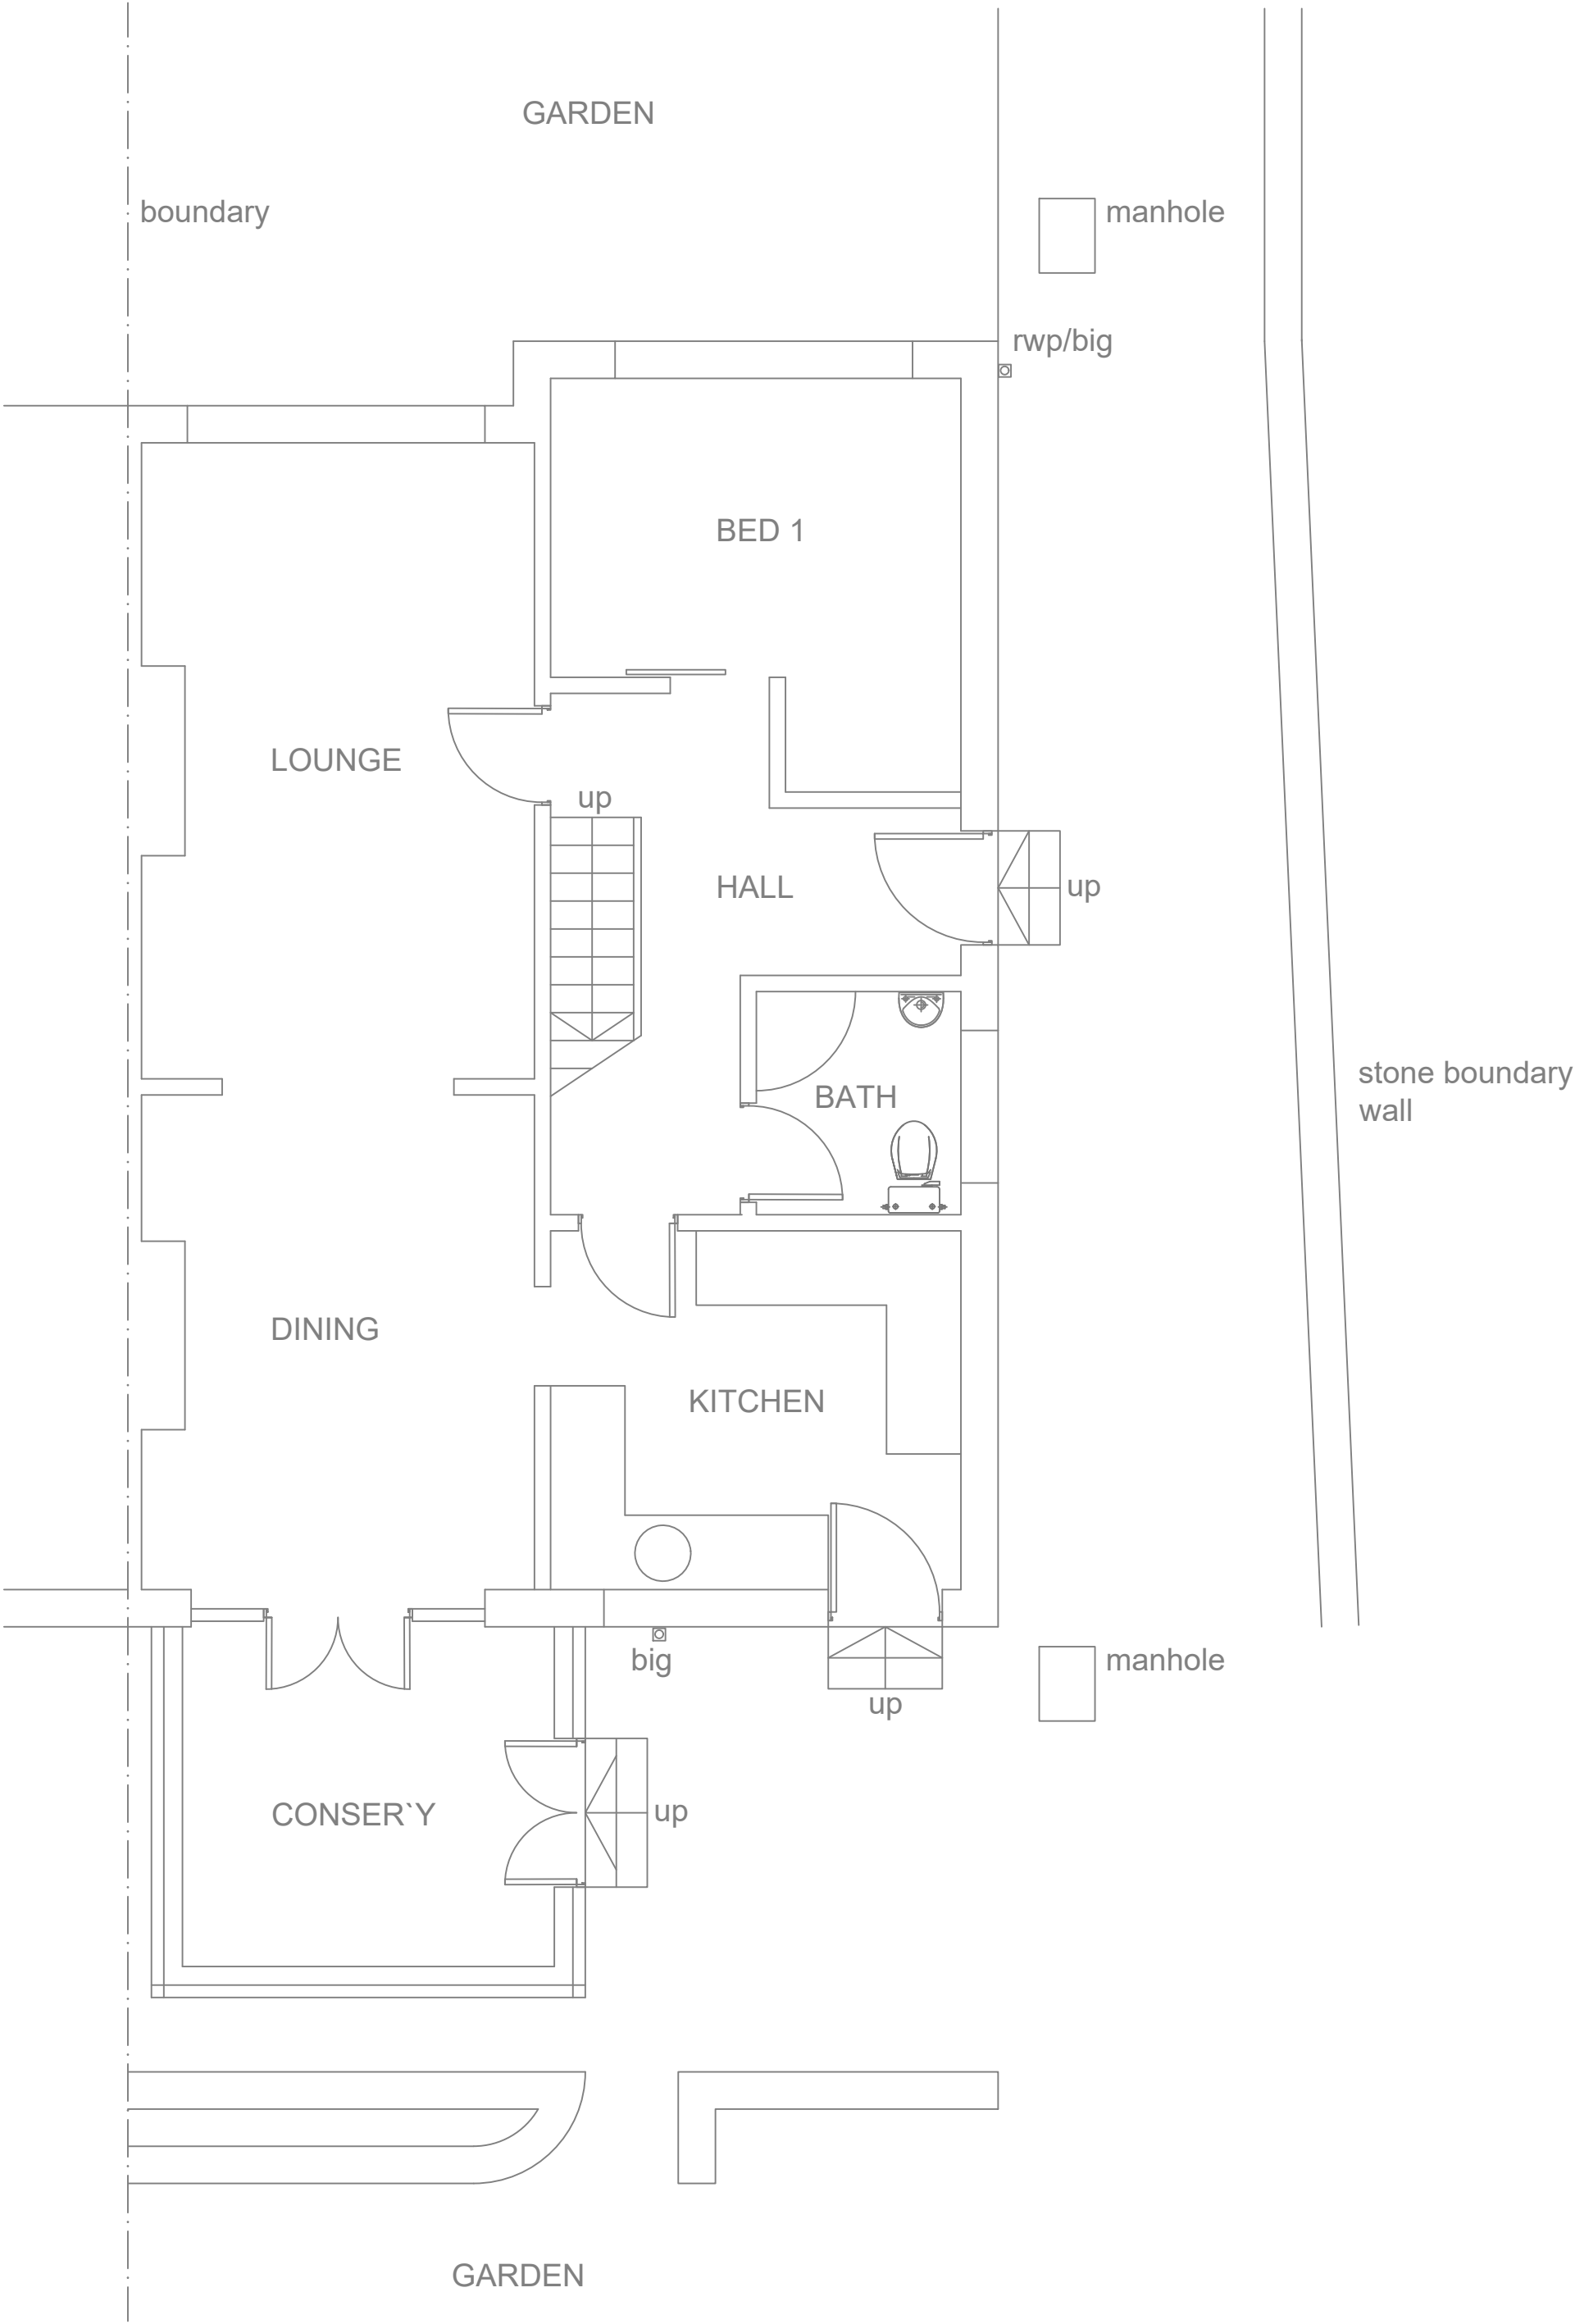

GROUND FLOOR PLAN

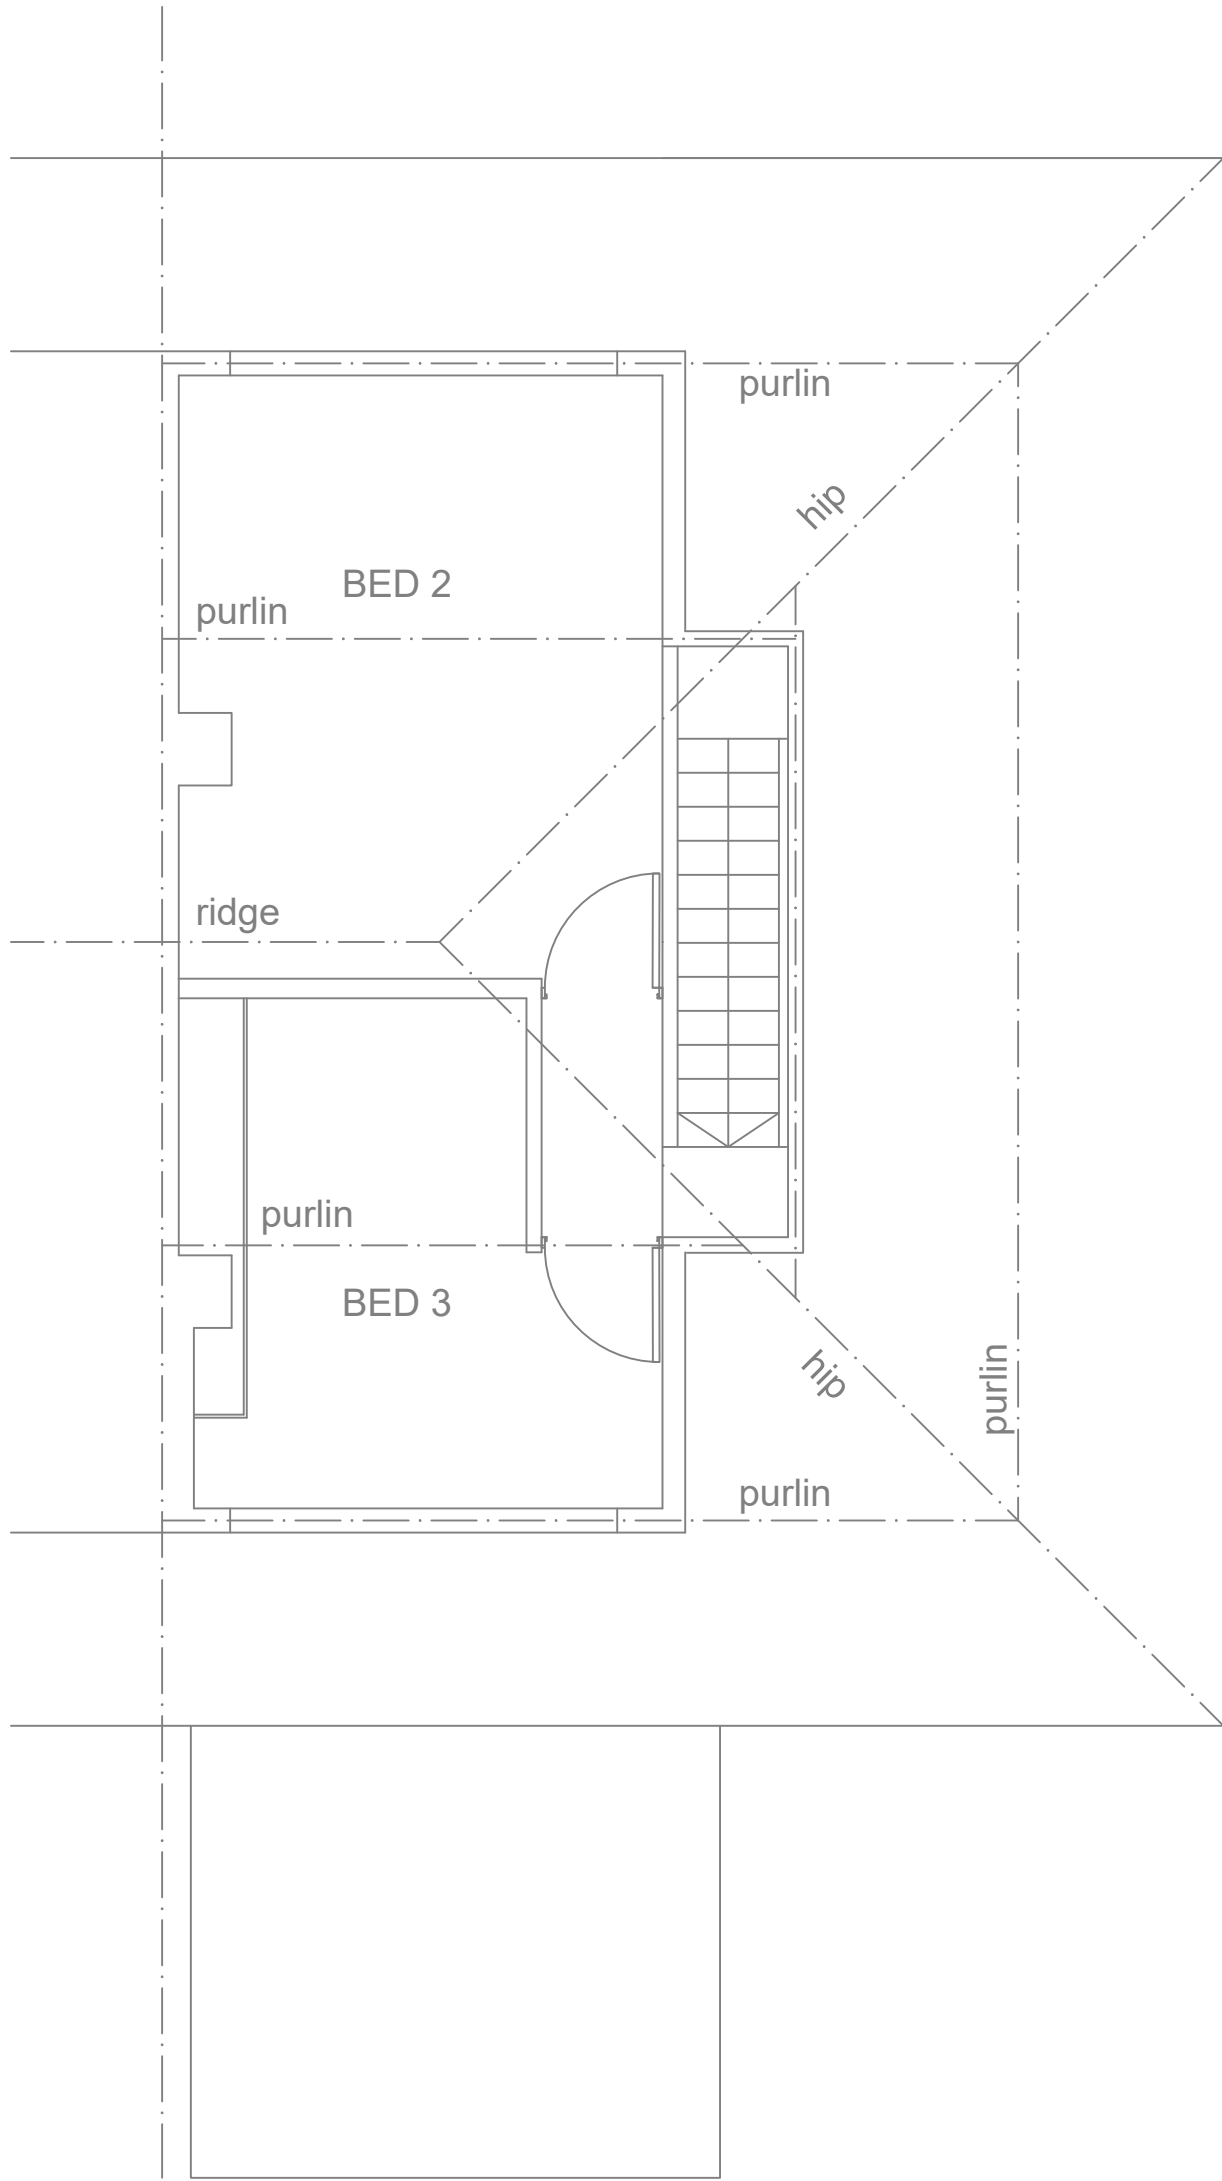

FIRST FLOOR PLAN

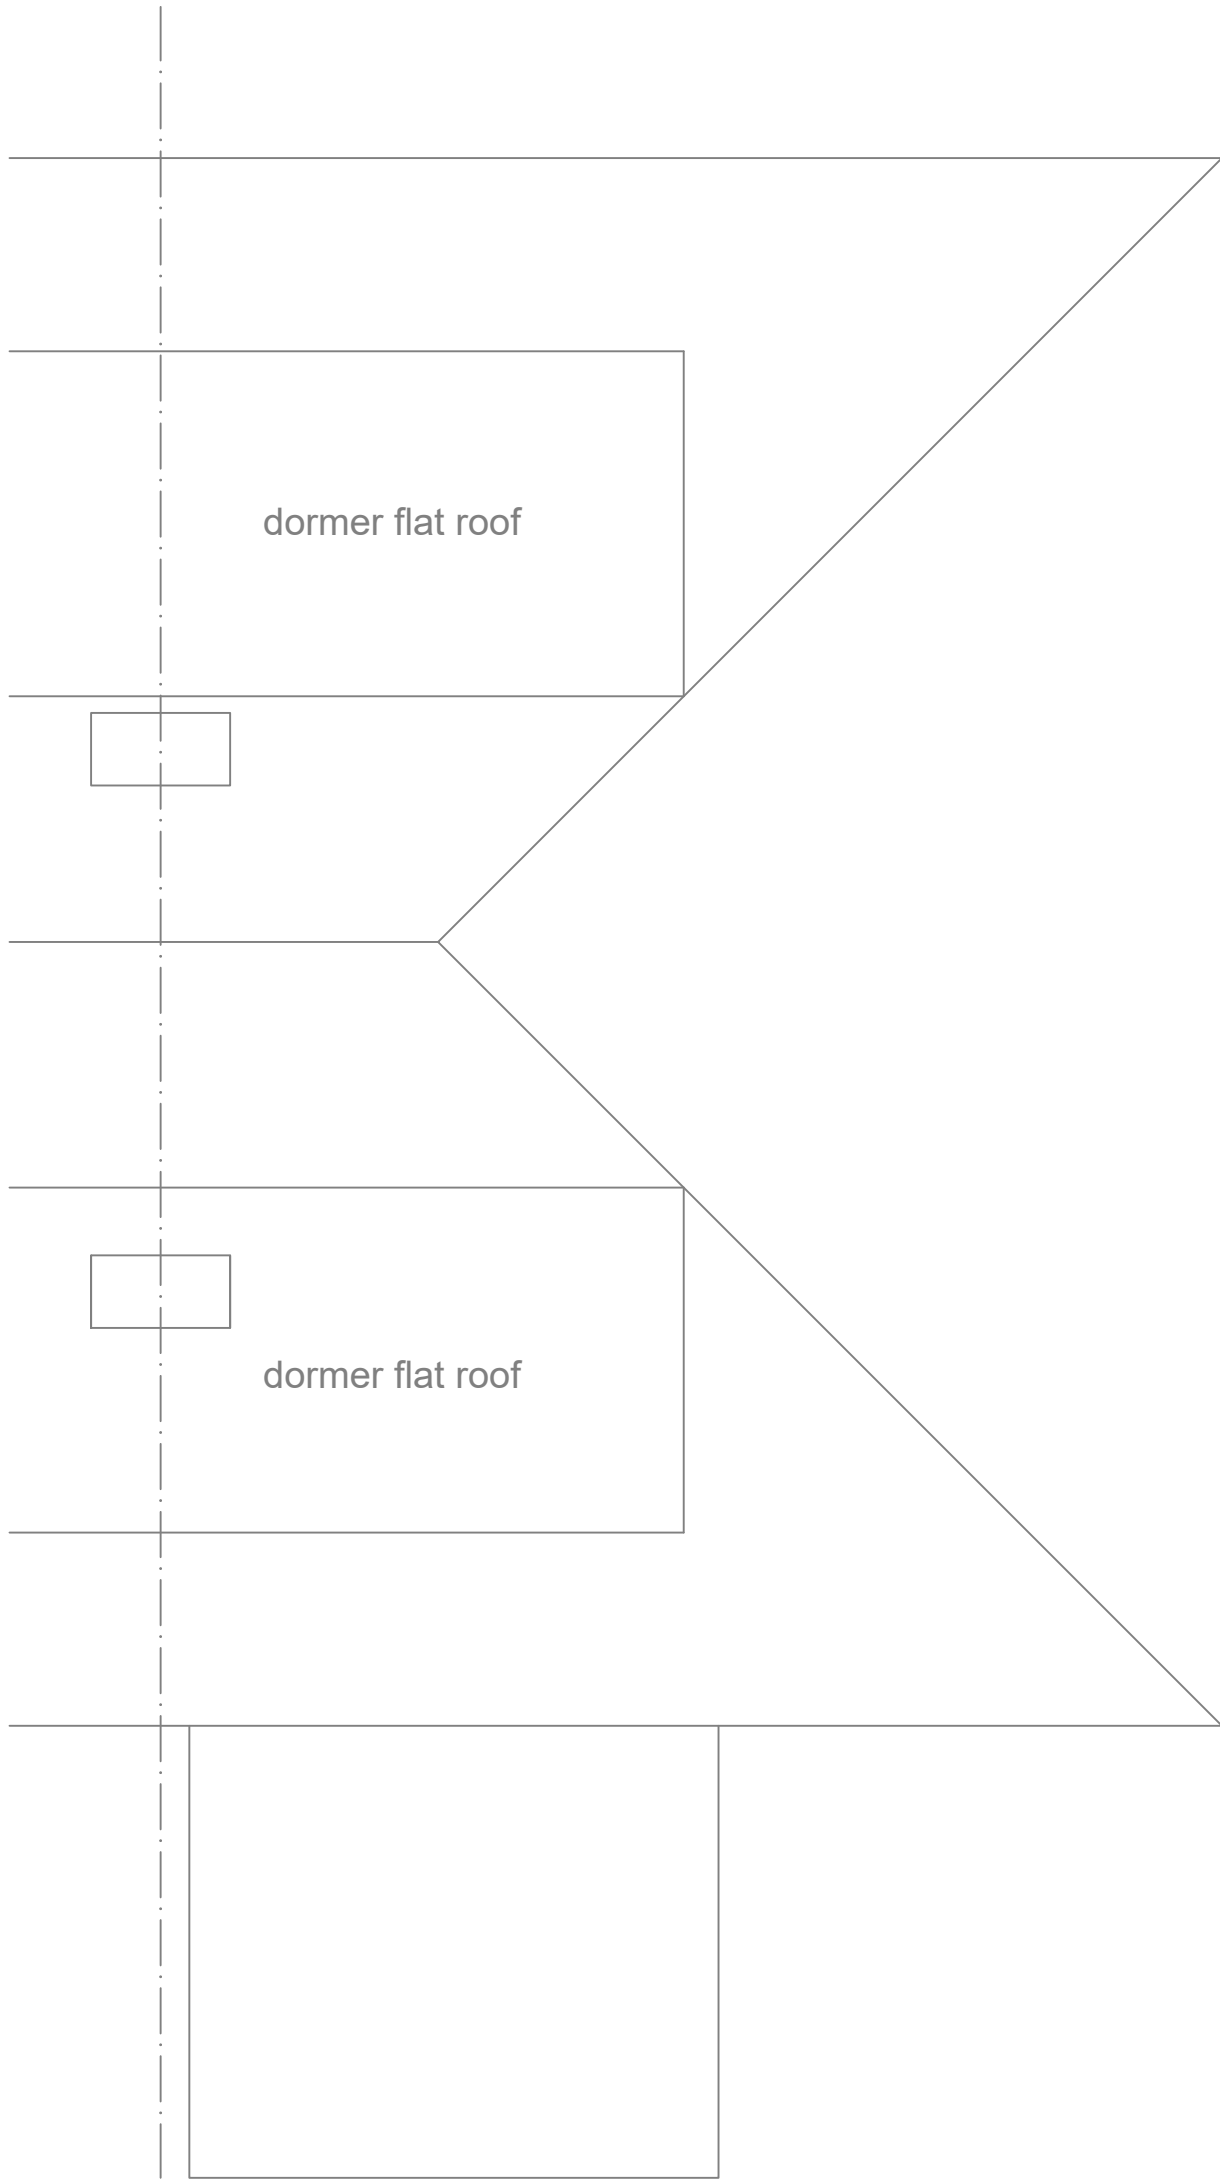

ROOF PLAN

Client	HAURAA LIMITED		
Project	PROPOSED REAR EXTENSION and SIDE DORMER at 47 DUNDEE LANE, RAMSBOTTOM		
Drawing Title	PLANS AS EXISTING		
Scale	1:50@A1 / 1:100@A3	DO NOT SCALE	
Drawing Number	1626.01	Revision	
One Architectural design group limited		suite 27, 792 wilmslow road didsbury, manchester M20 6UG tel. 07585 943280	