

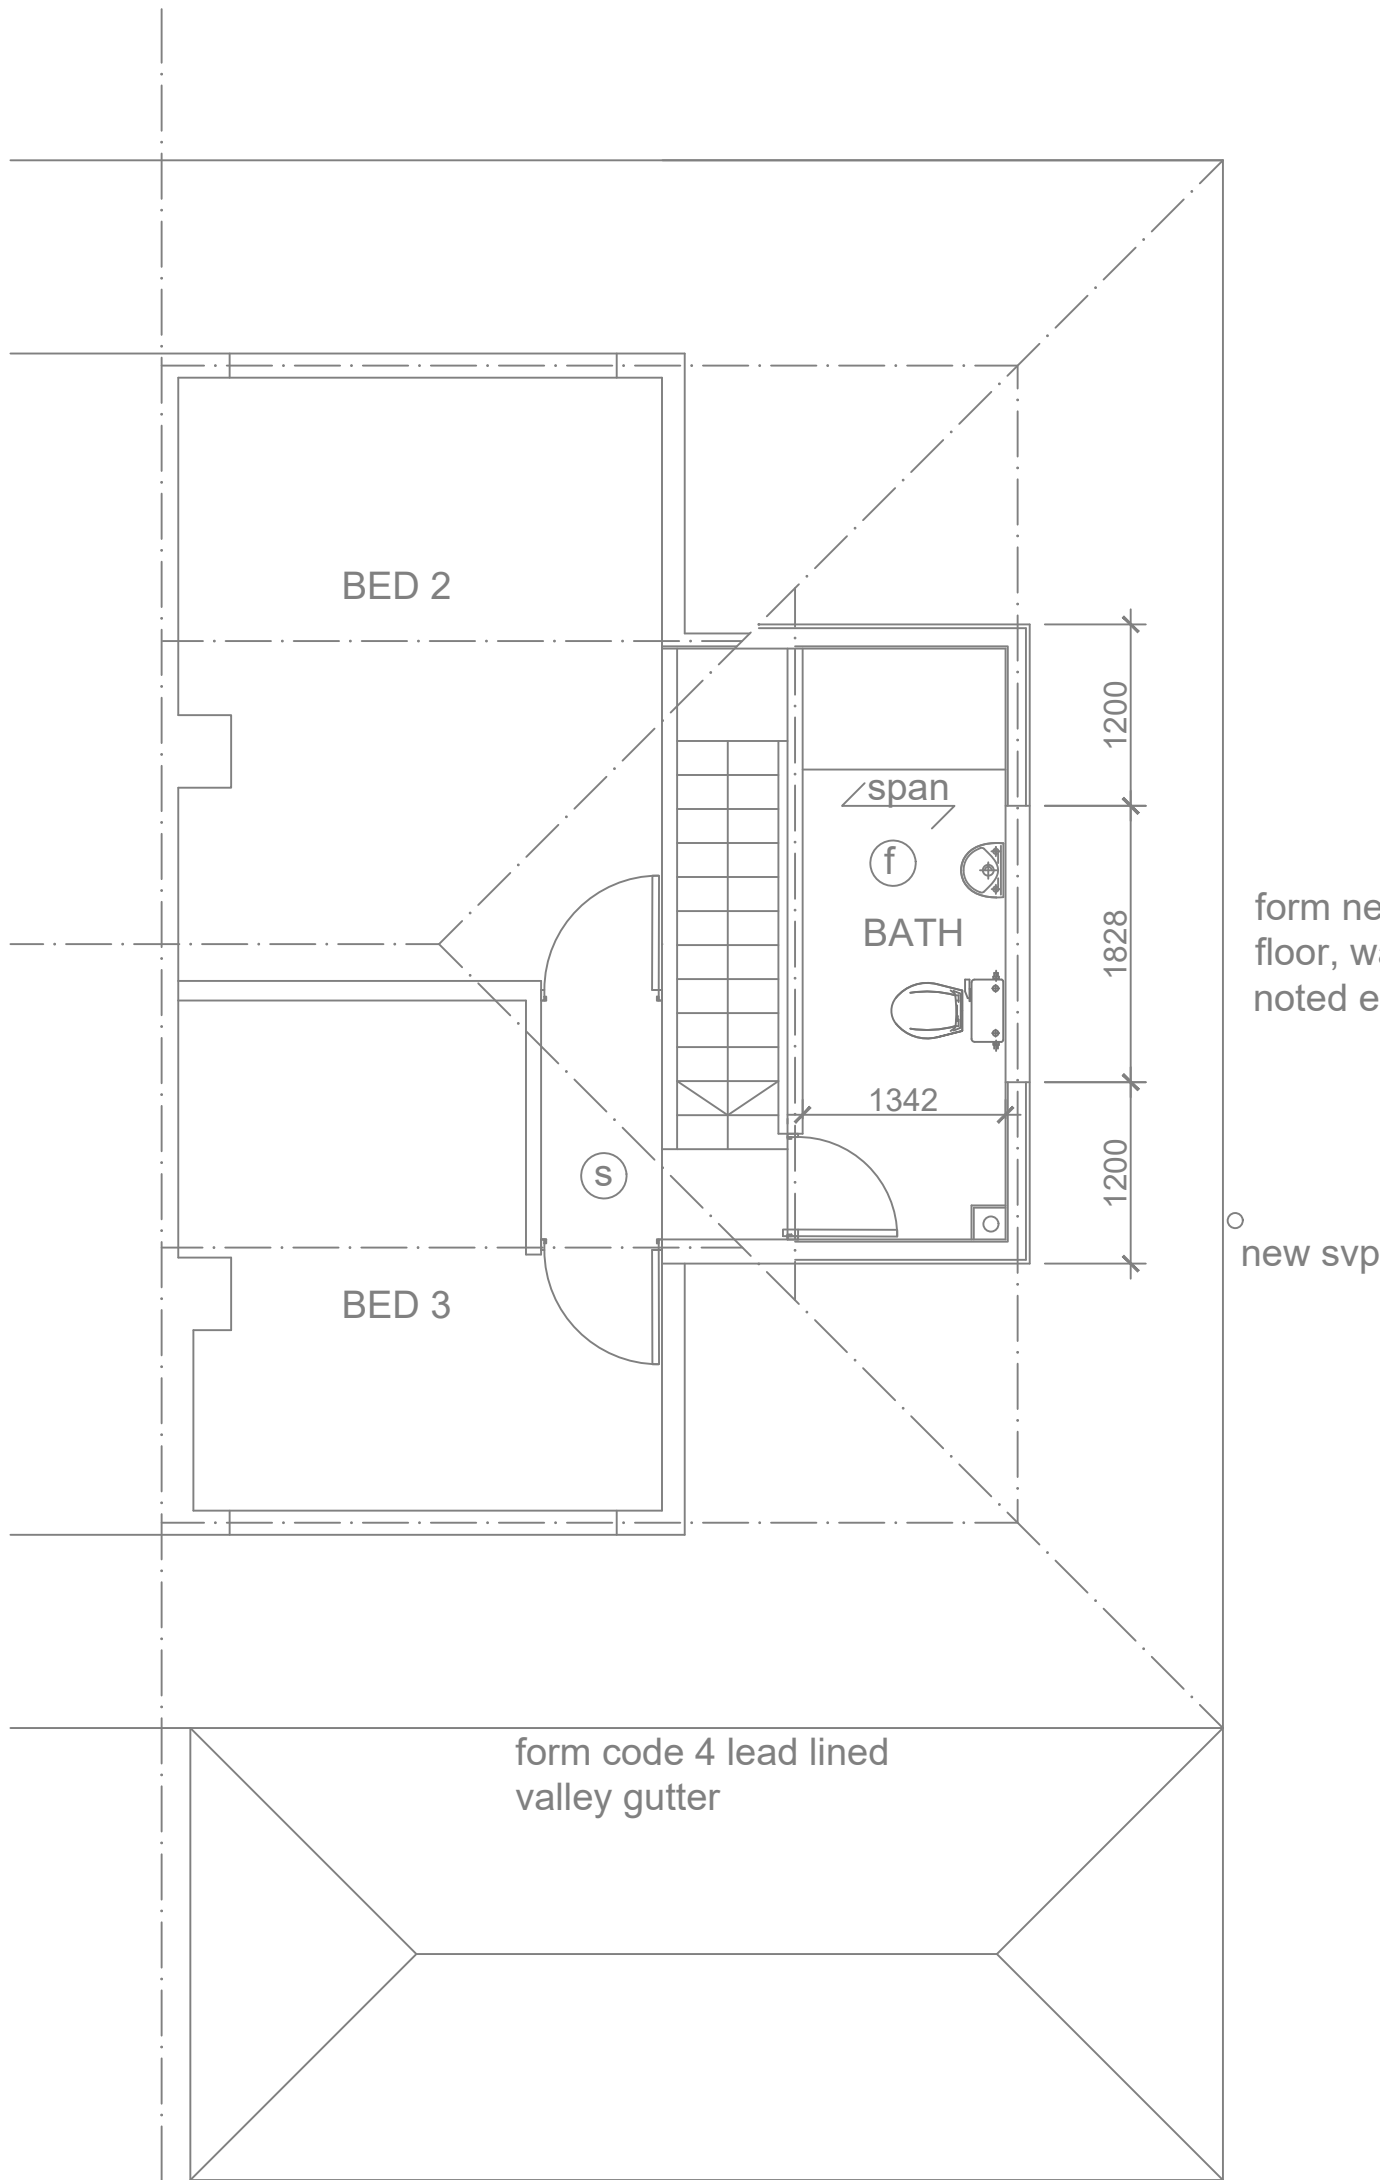


PLANS AS PROPOSED
47 Dundee Lane, Ramsbottom

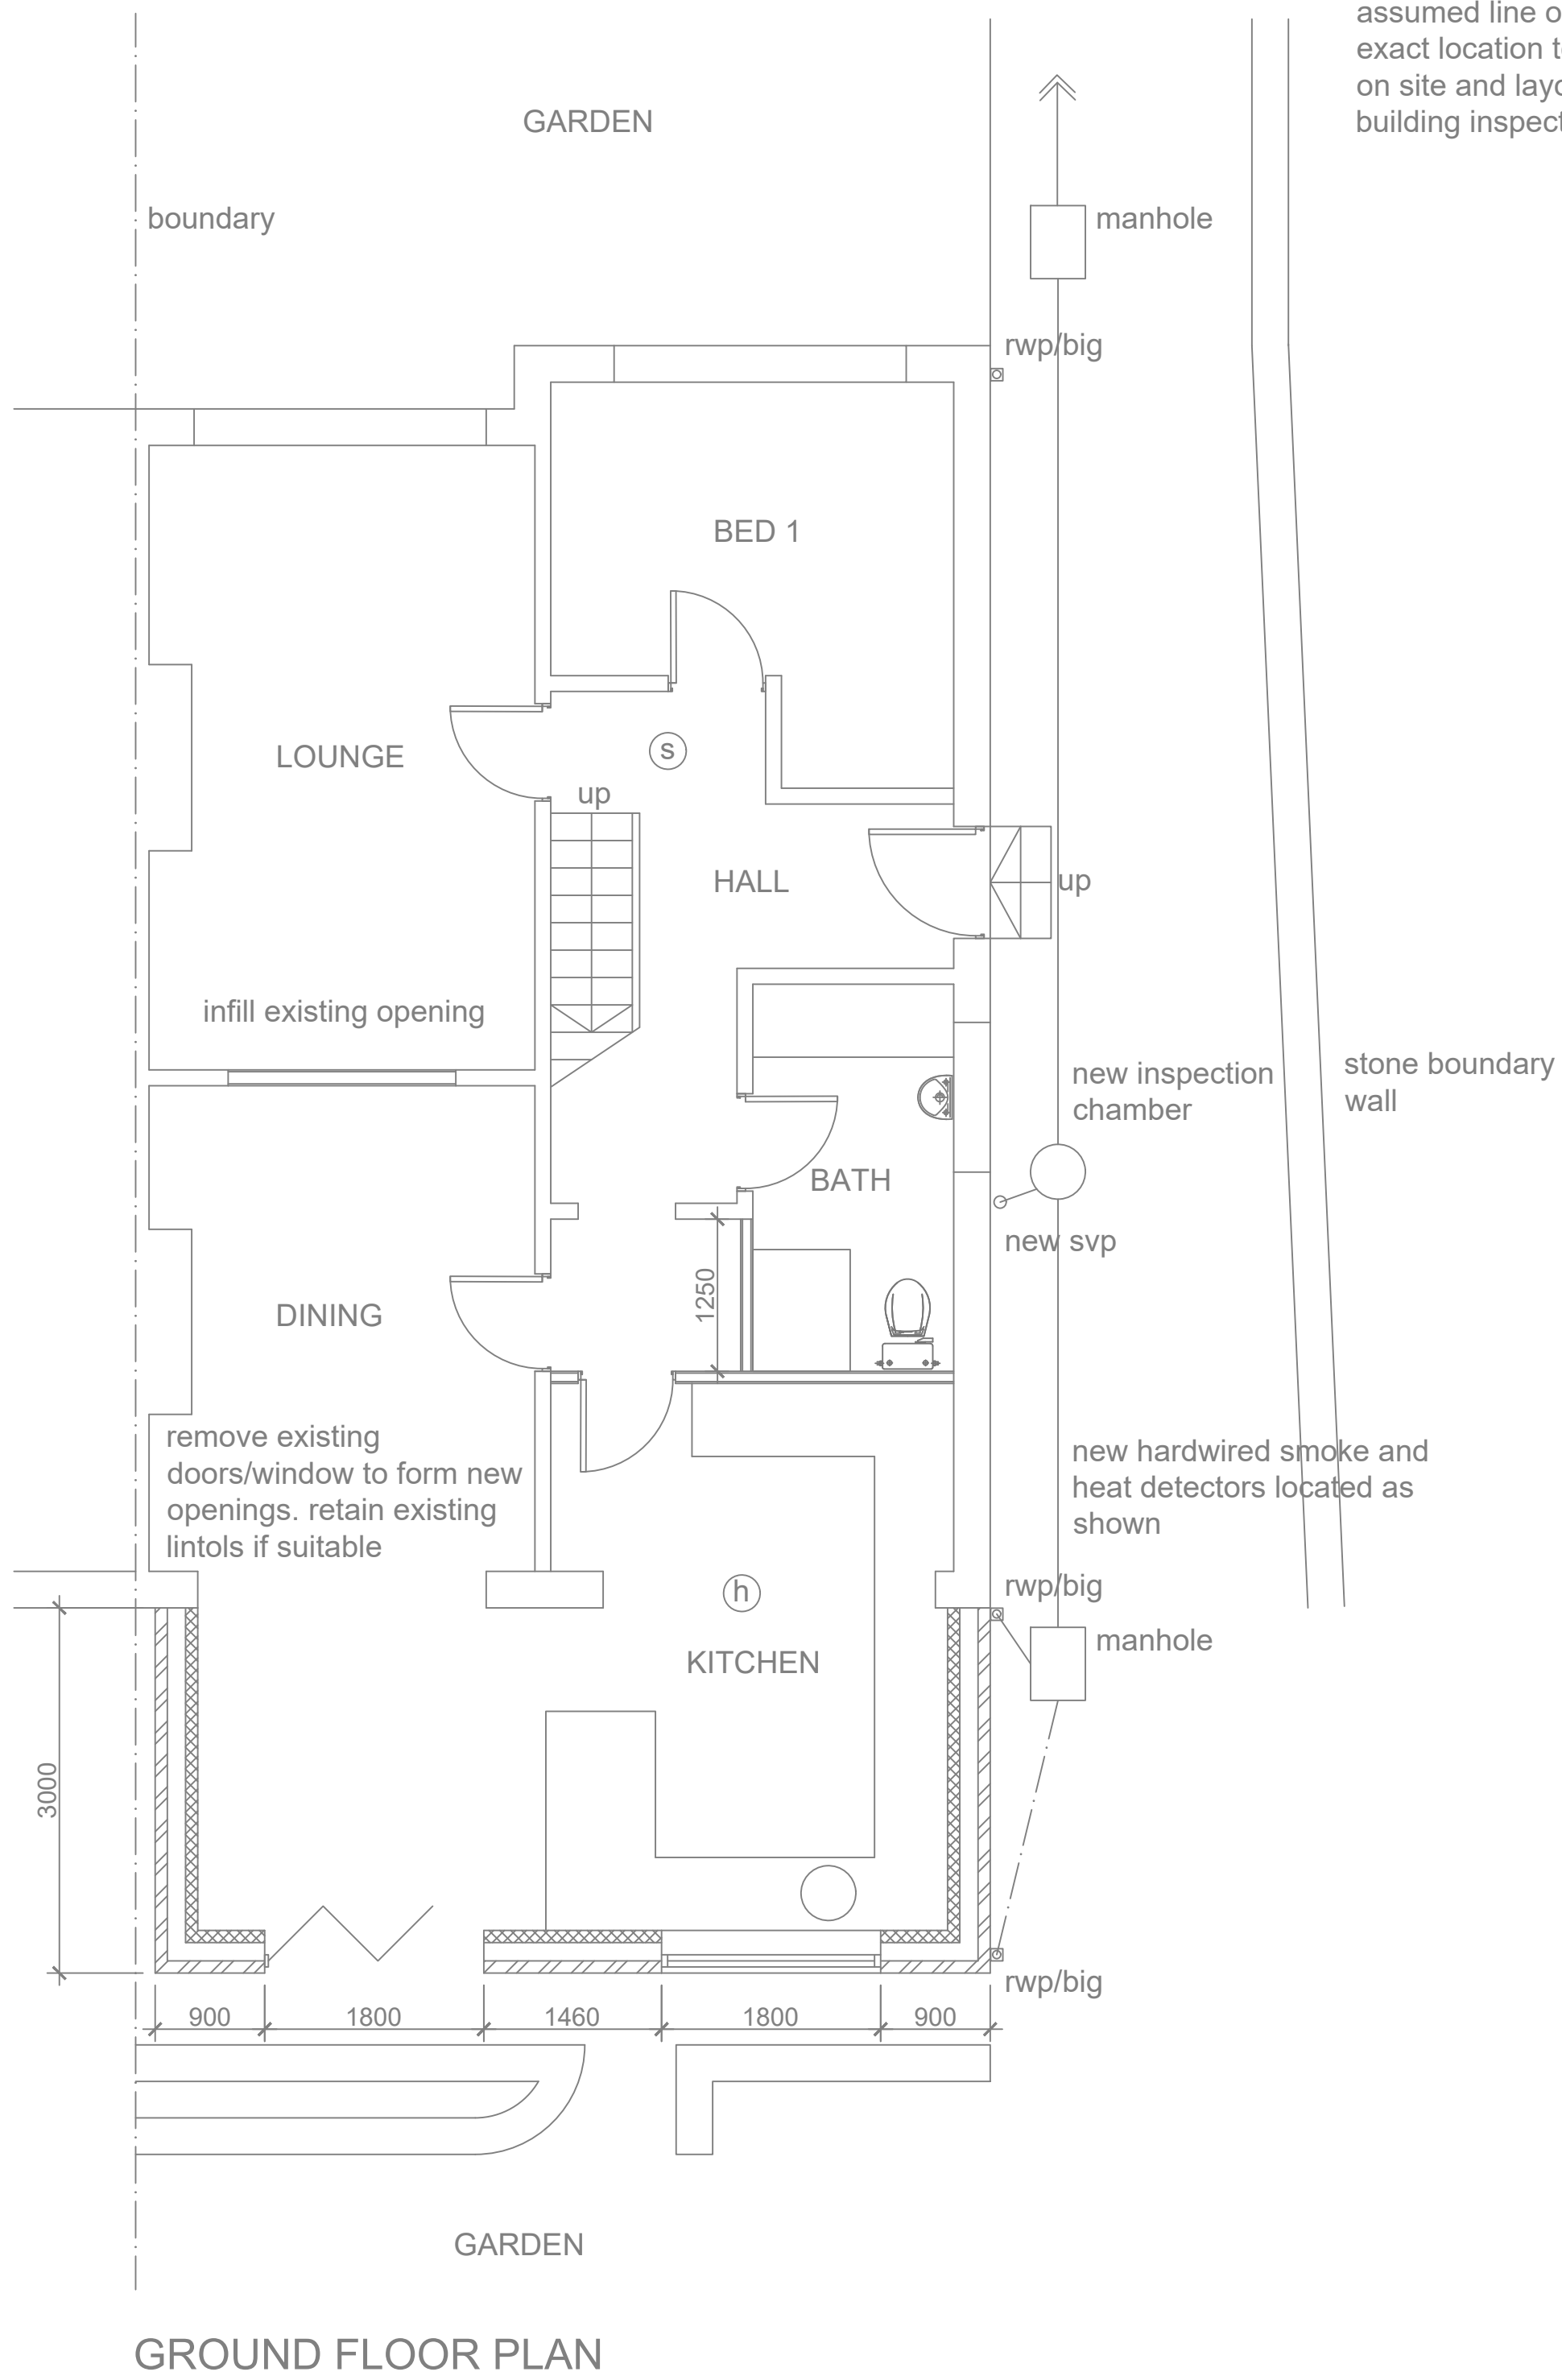

FIRST FLOOR PLAN

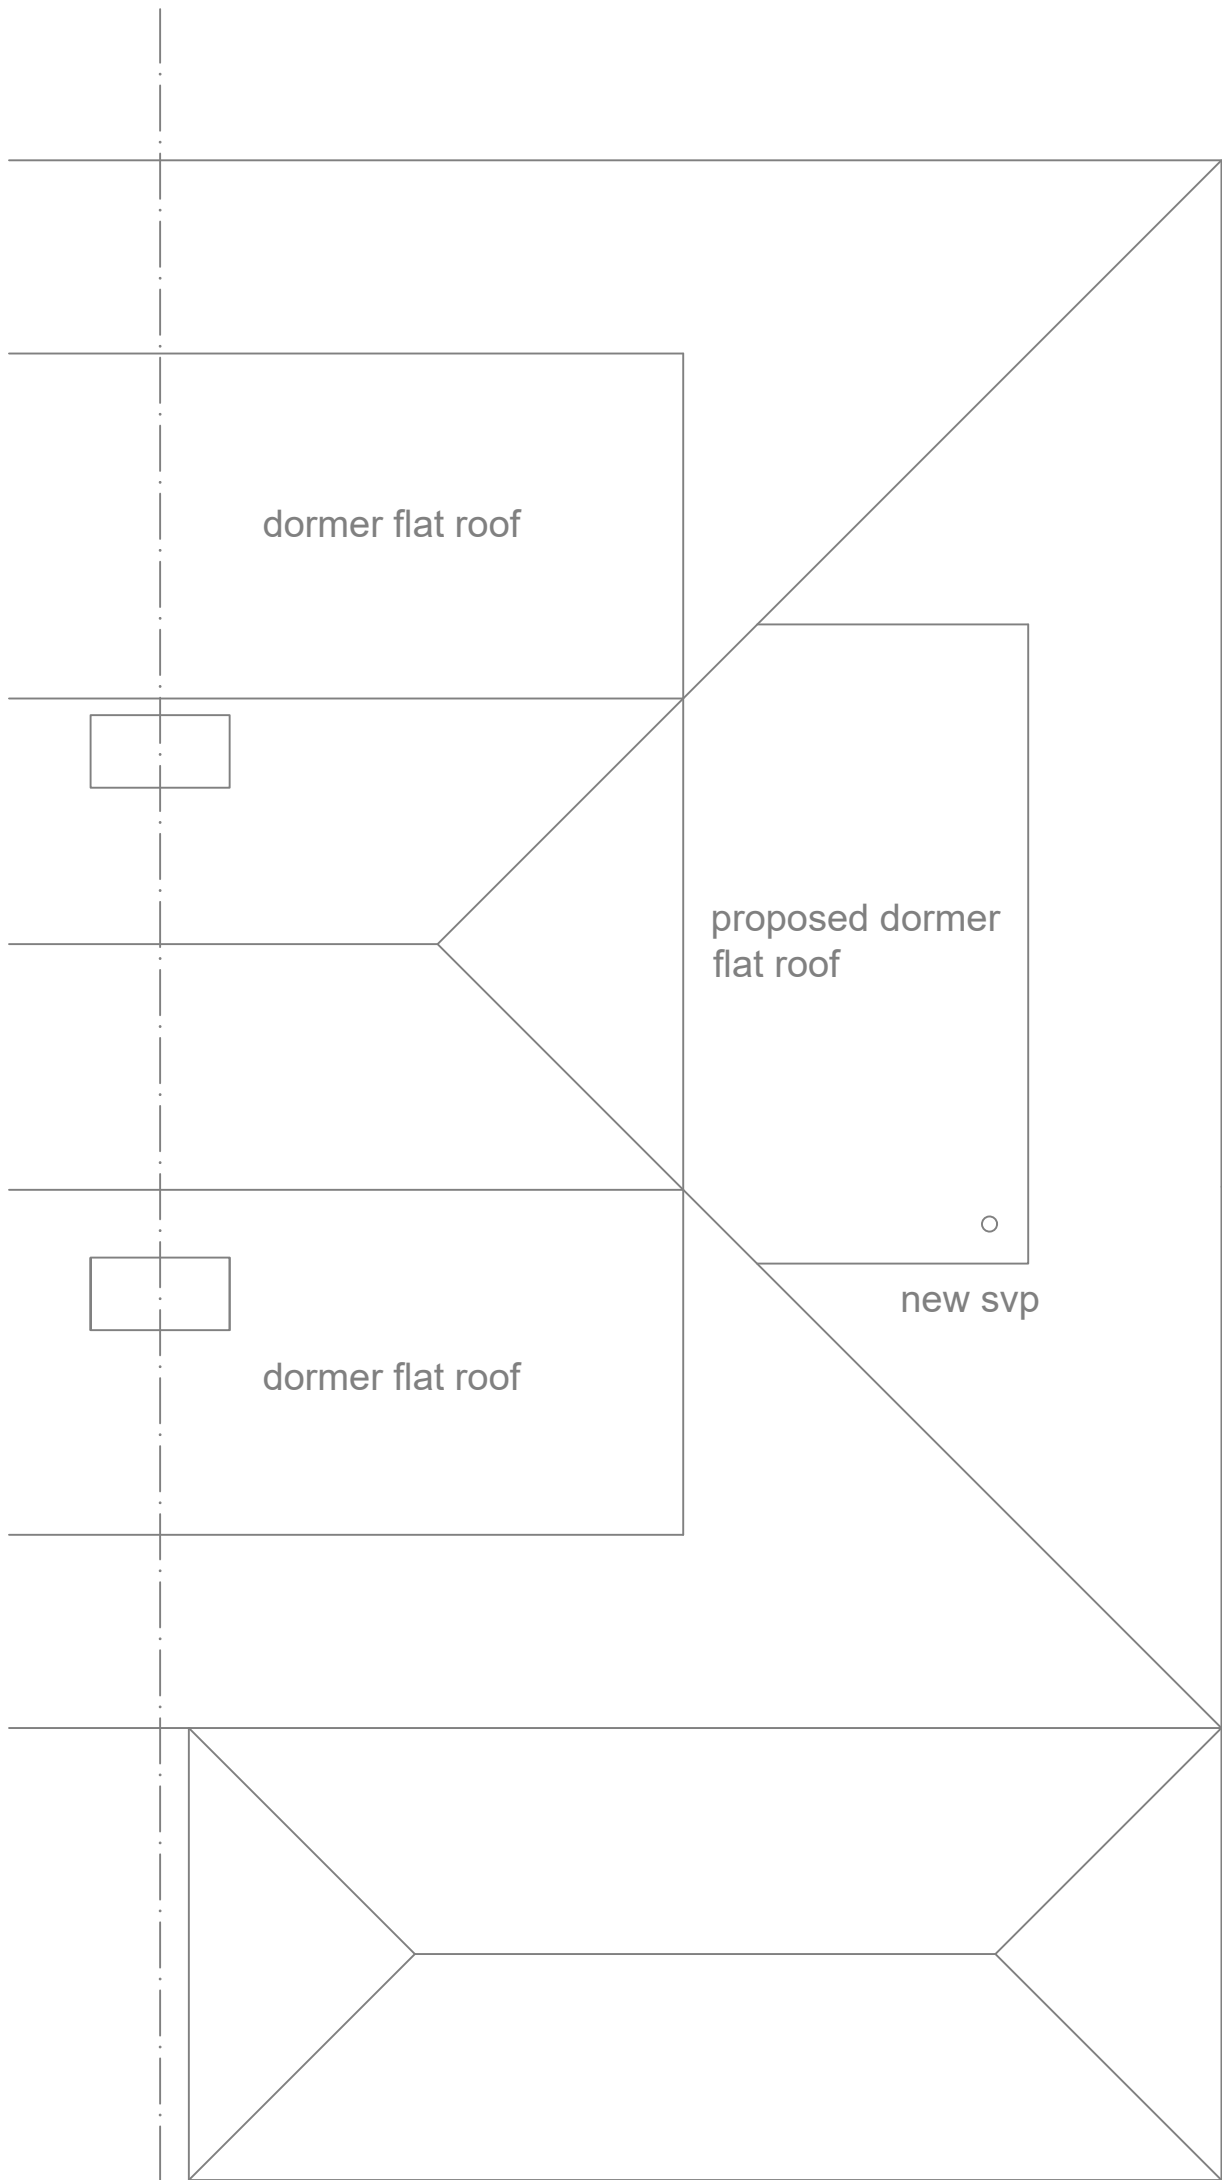

ROOF PLAN

Client	HAURAA LIMITED	
Project	PROPOSED REAR EXTENSION and SIDE DORMER at 47 DUNDEE LANE, RAMSBOTTOM	
Drawing Title	PLANS AS PROPOSED	
Scale	1:50@A1 / 1:100@A3 DO NOT SCALE	
Drawing Number	1626.02	Revision
One Architectural design group limited		suite 27, 792 wilmslow road didsbury, manchester M20 6UG tel. 07585 943280