



ELEVATIONS AS PROPOSED
47 Dundee Lane, Ramsbottom

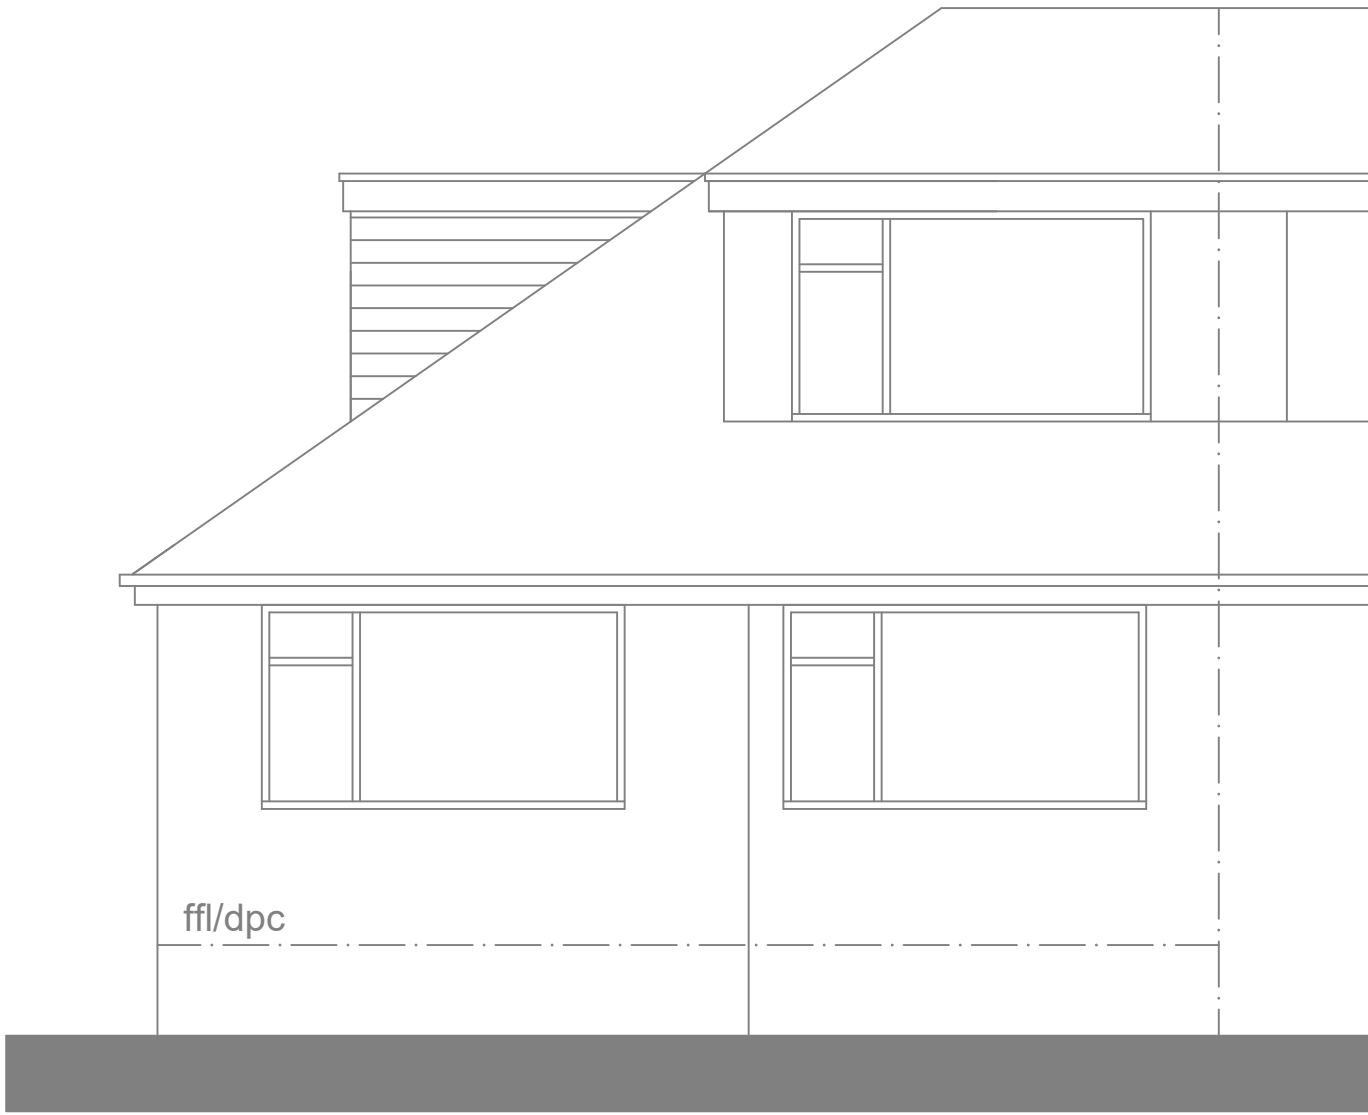

FRONT ELEVATION

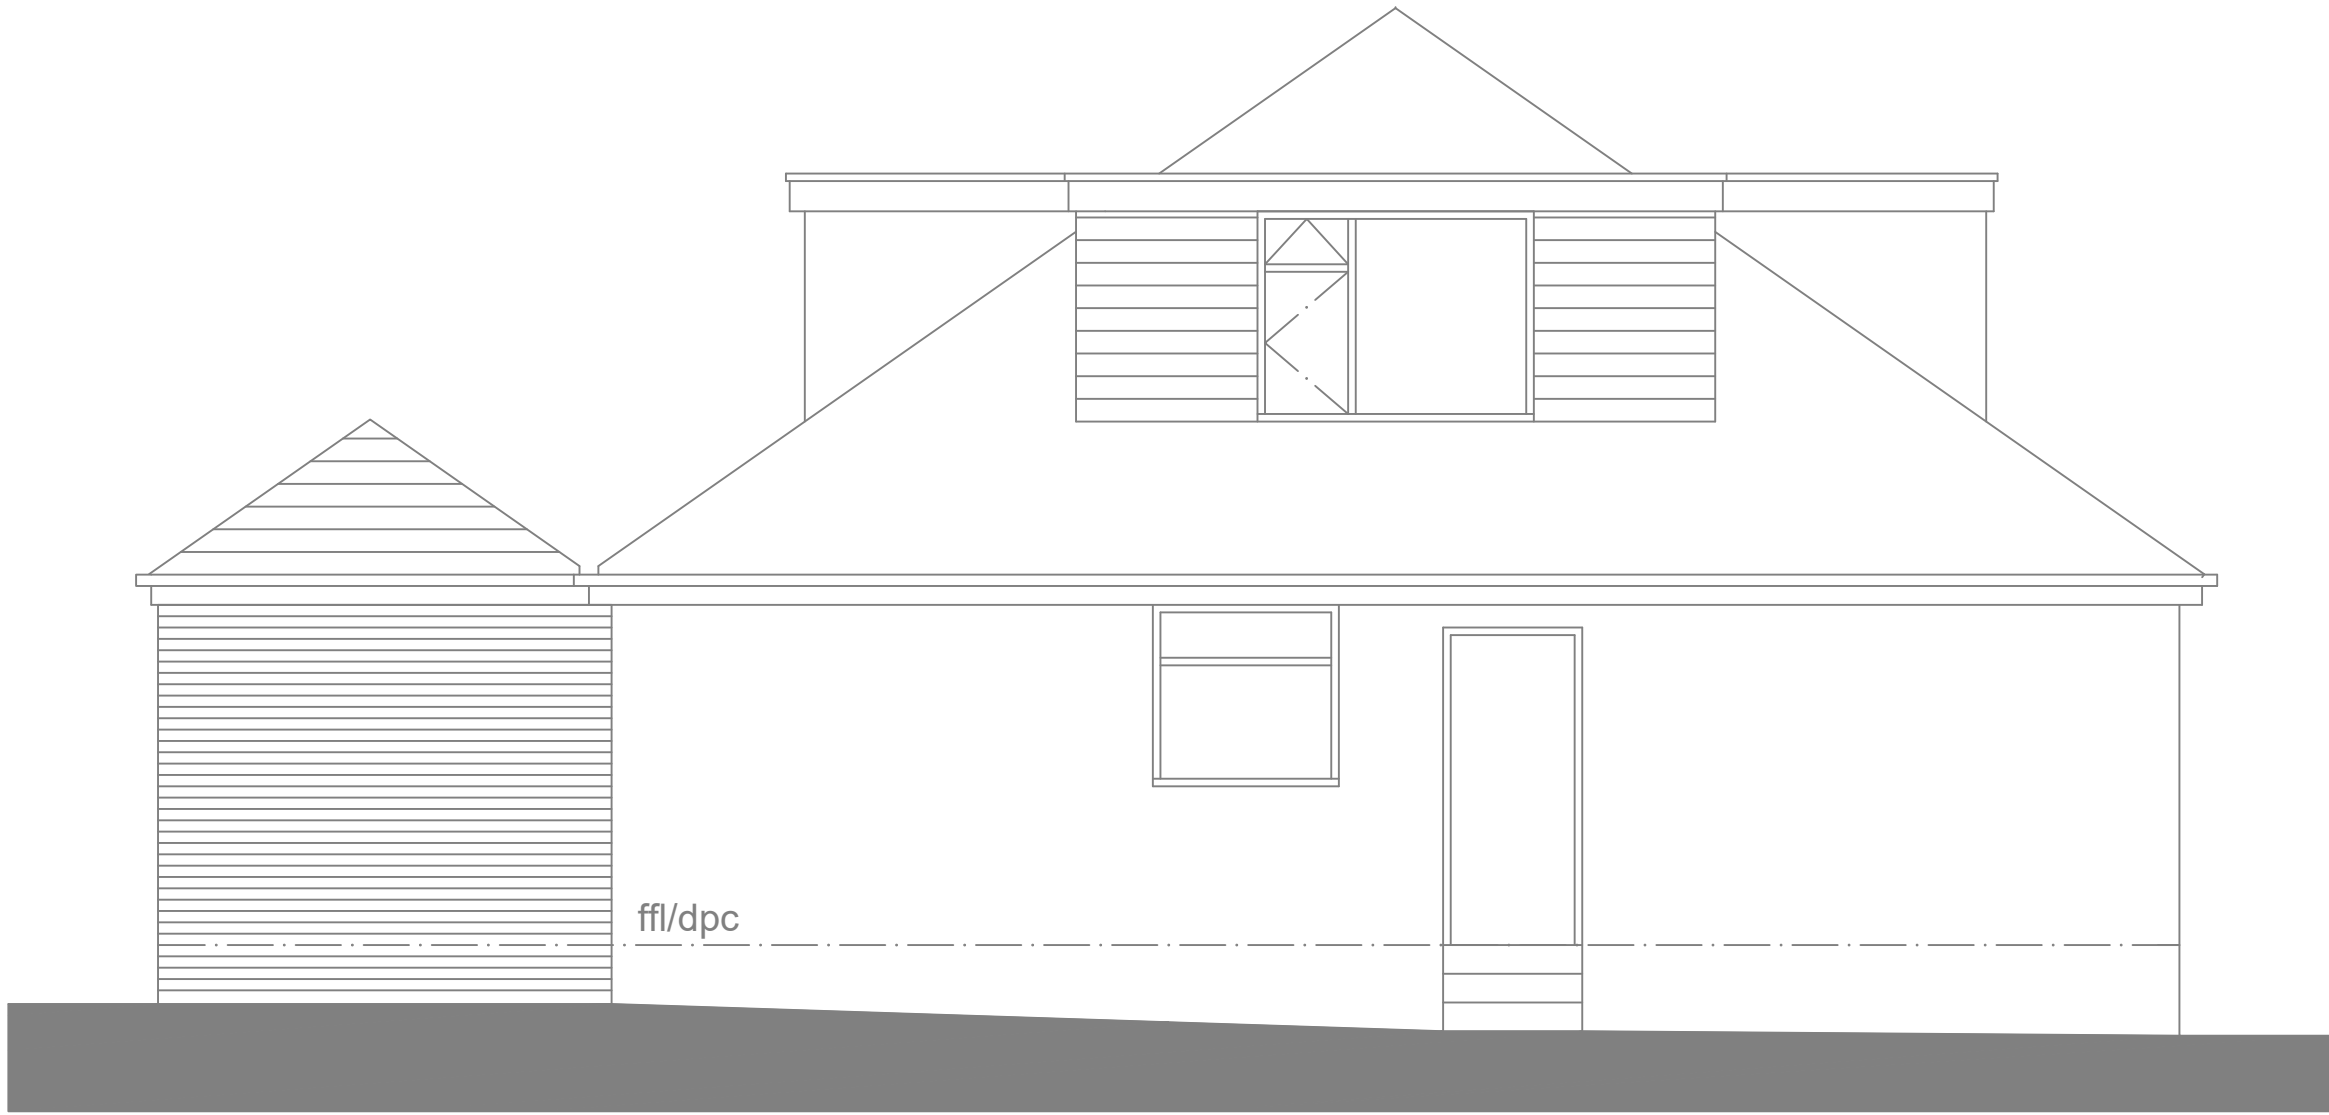

SIDE ELEVATION




REAR ELEVATION

hardi-plank cement board
shiplap boarding
colour : white to match existing

concrete interlocking roof tiles
to match existing
colour : grey to match existing

upvc double glazed window
colour : white to match
existing

brickwork to match existing
colour : red rustic

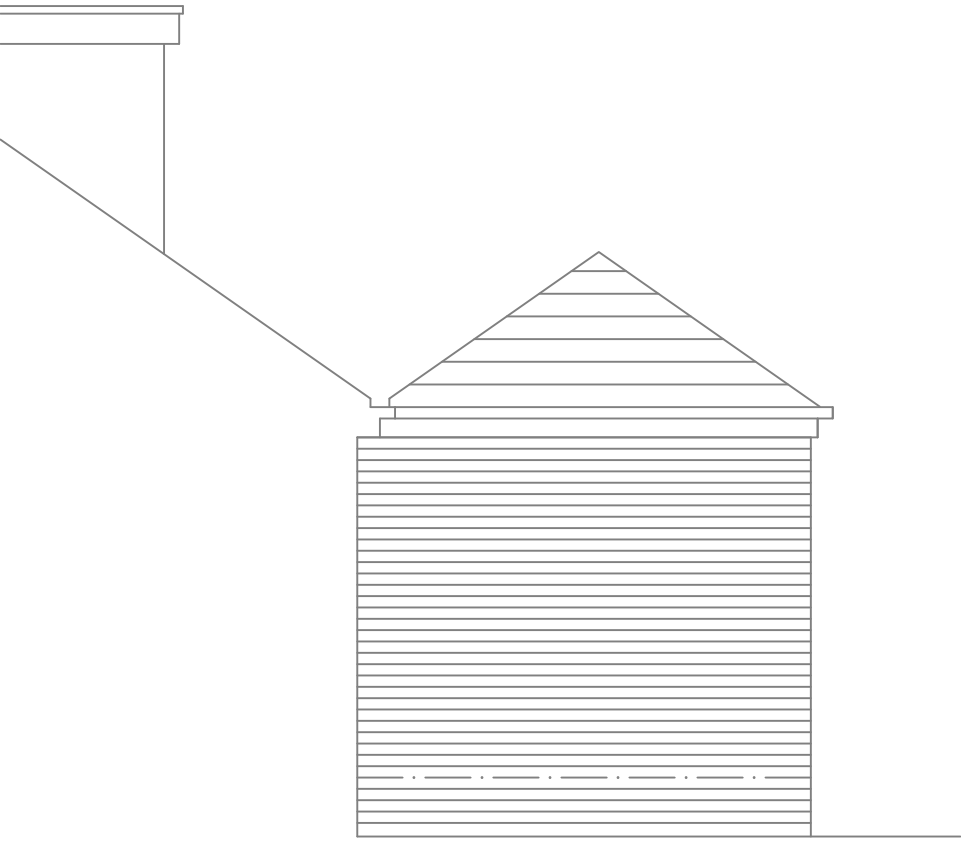


SIDE ELEVATION

concrete interlocking roof tiles
to match existing
colour : grey to match existing

upvc fascia to match existing
colour : black

brickwork to match existing
colour : red rustic

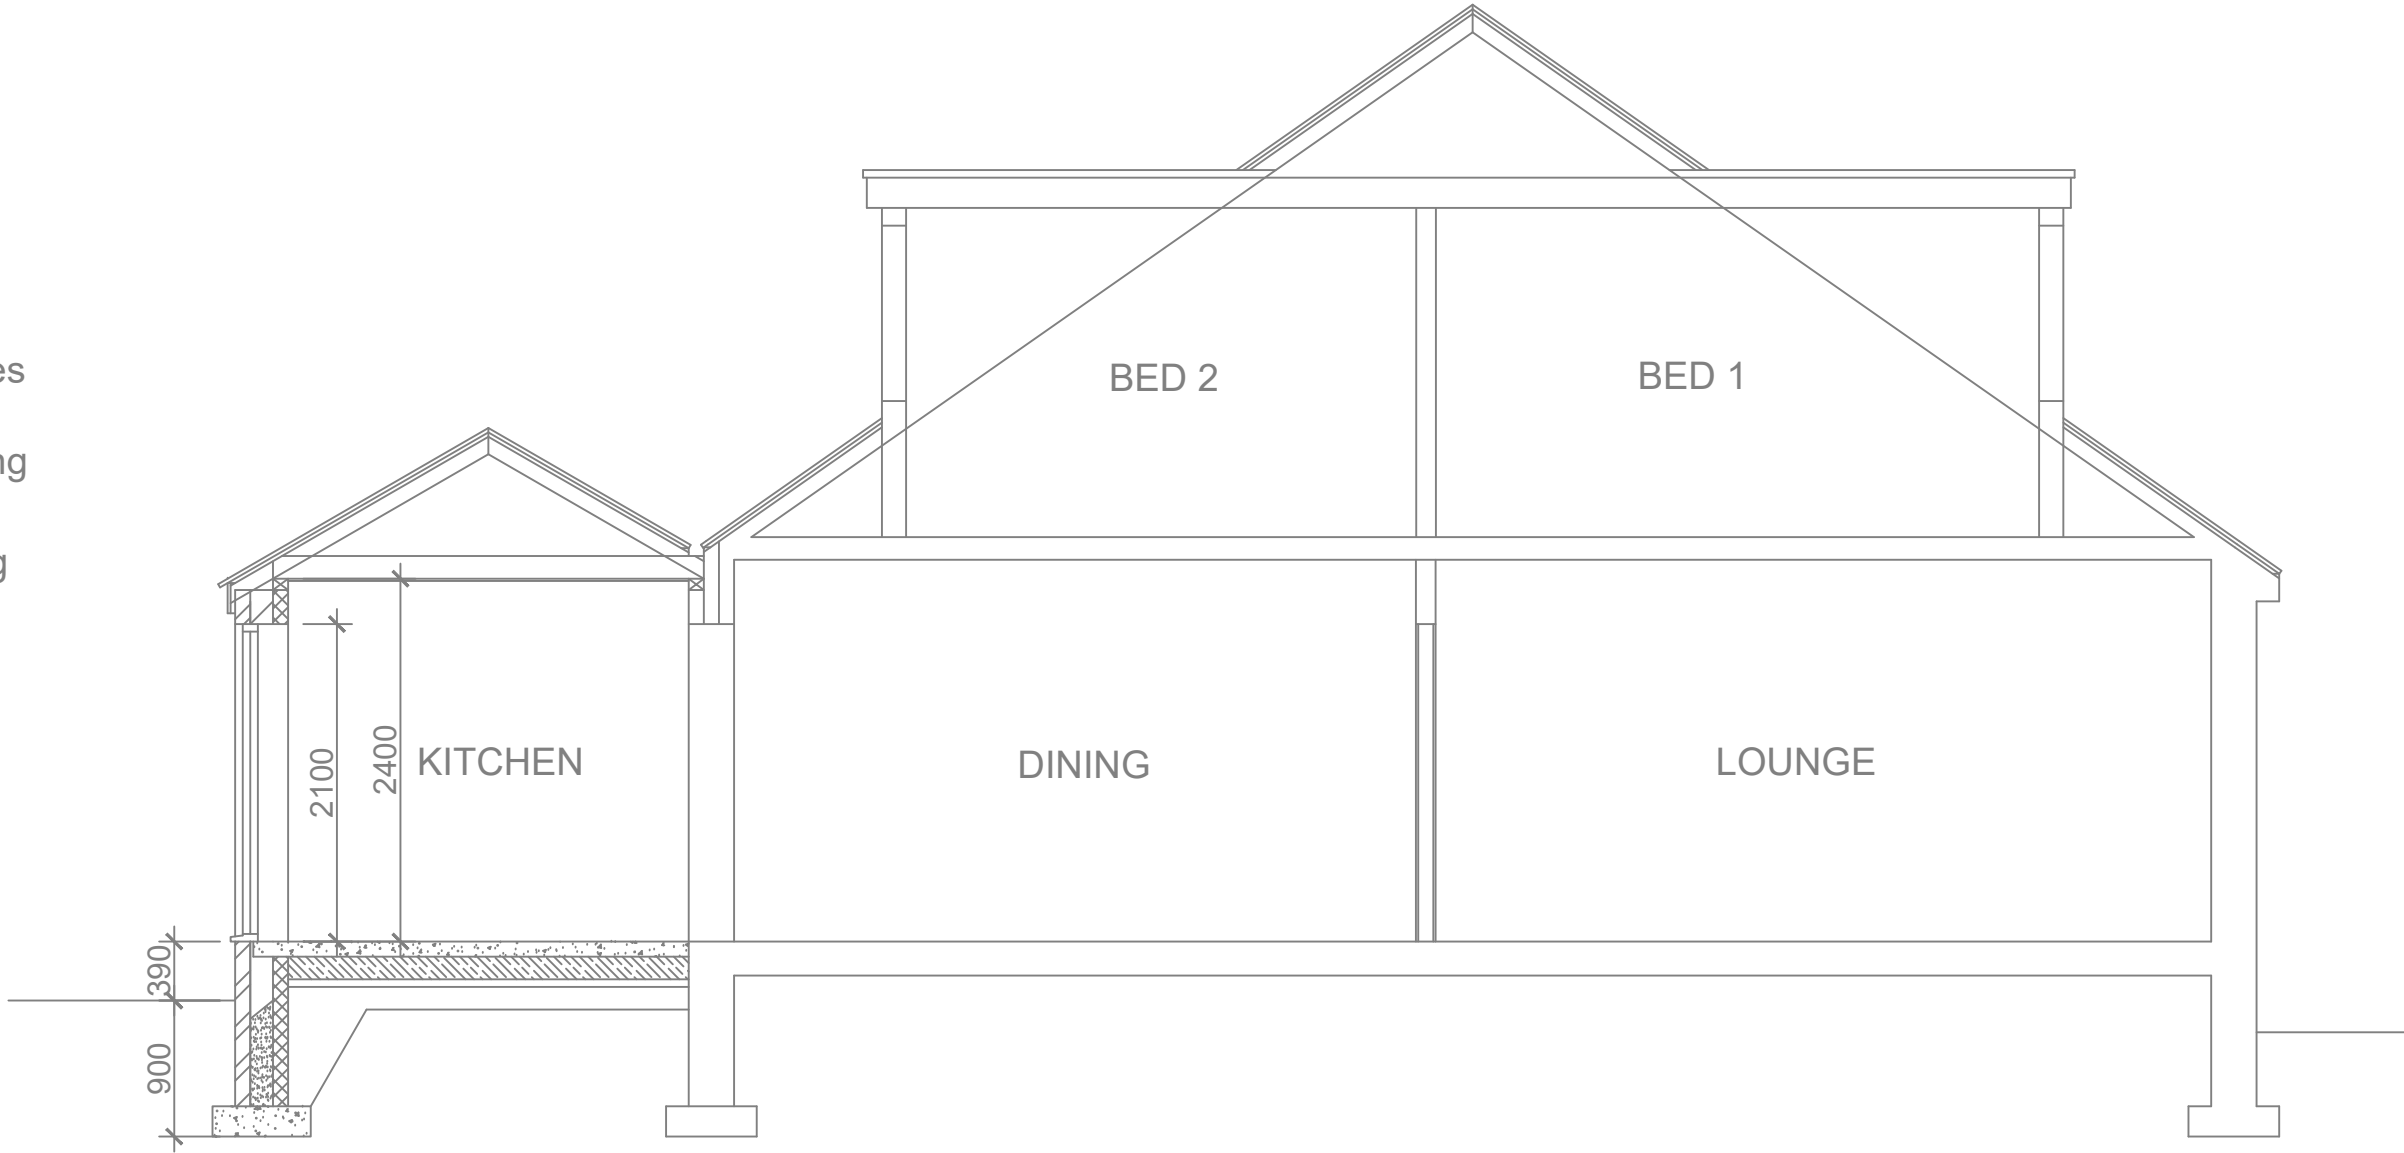

TYPICAL SECTION

Client	HAURAA LIMITED		
Project	PROPOSED REAR EXTENSION and SIDE DORMER at 47 DUNDEE LANE, RAMSBOTTOM		
Drawing Title	ELEVATIONS AS PROPOSED		
Scale	1:50@A1 / 1:100@A3 DO NOT SCALE		
Drawing Number	1626.03	Revision	
One Architectural design group limited		suite 27, 792 wilmslow road didsbury, manchester M20 6UG tel. 07585 943280	