

SCALE 1:100

Conway Architectural Design shall have no responsibility for any use made of this document other than for that which it was prepared and issued. This drawing should not be scaled. Work to figured dimensions only.
All dimensions and levels to be checked on site. No building work is to be started until all relevant approvals are in place.
Any discrepancies should be reported to Conway Architectural Design.
This drawing should not be reproduced without written permission from Conway Architectural Design.
Standard Building Regs Notes are to be provided by Conway Architectural Design prior to a building regs application being submitted.

Extension Materials


Brickwork	Red to match existing
Feature Stone	To match existing
Roof Tiles	Grey to match existing
Windows	Black Upvc
Doors	Black Upvc
Soffit	Black Upvc
Fascia	Black Upvc
Rainwater Goods	Black Upvc



West Facing Front Elevation



South Facing Side Elevation

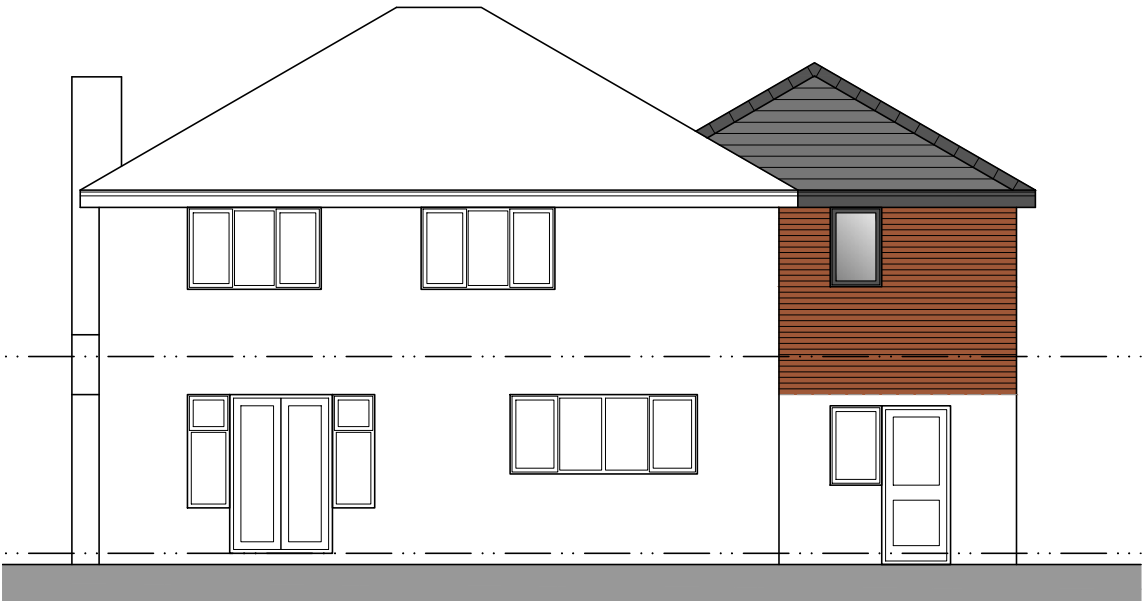

East Facing Rear Elevation



3D Image



North Facing Side Elevation

**Conway
Architectural
Design**

6 Conway Close
Alkington
Middleton
Manchester, M24 1EW
E: conway-design@outlook.com

JOB TITLE :	First Floor Extension
ADDRESS :	1 The Cross, High Street, Walshaw
DRAWING TITLE :	Proposed Elevations
SCALE :	1:50 @ A3
DRAWN : xxx	DATE : 08.08.22