


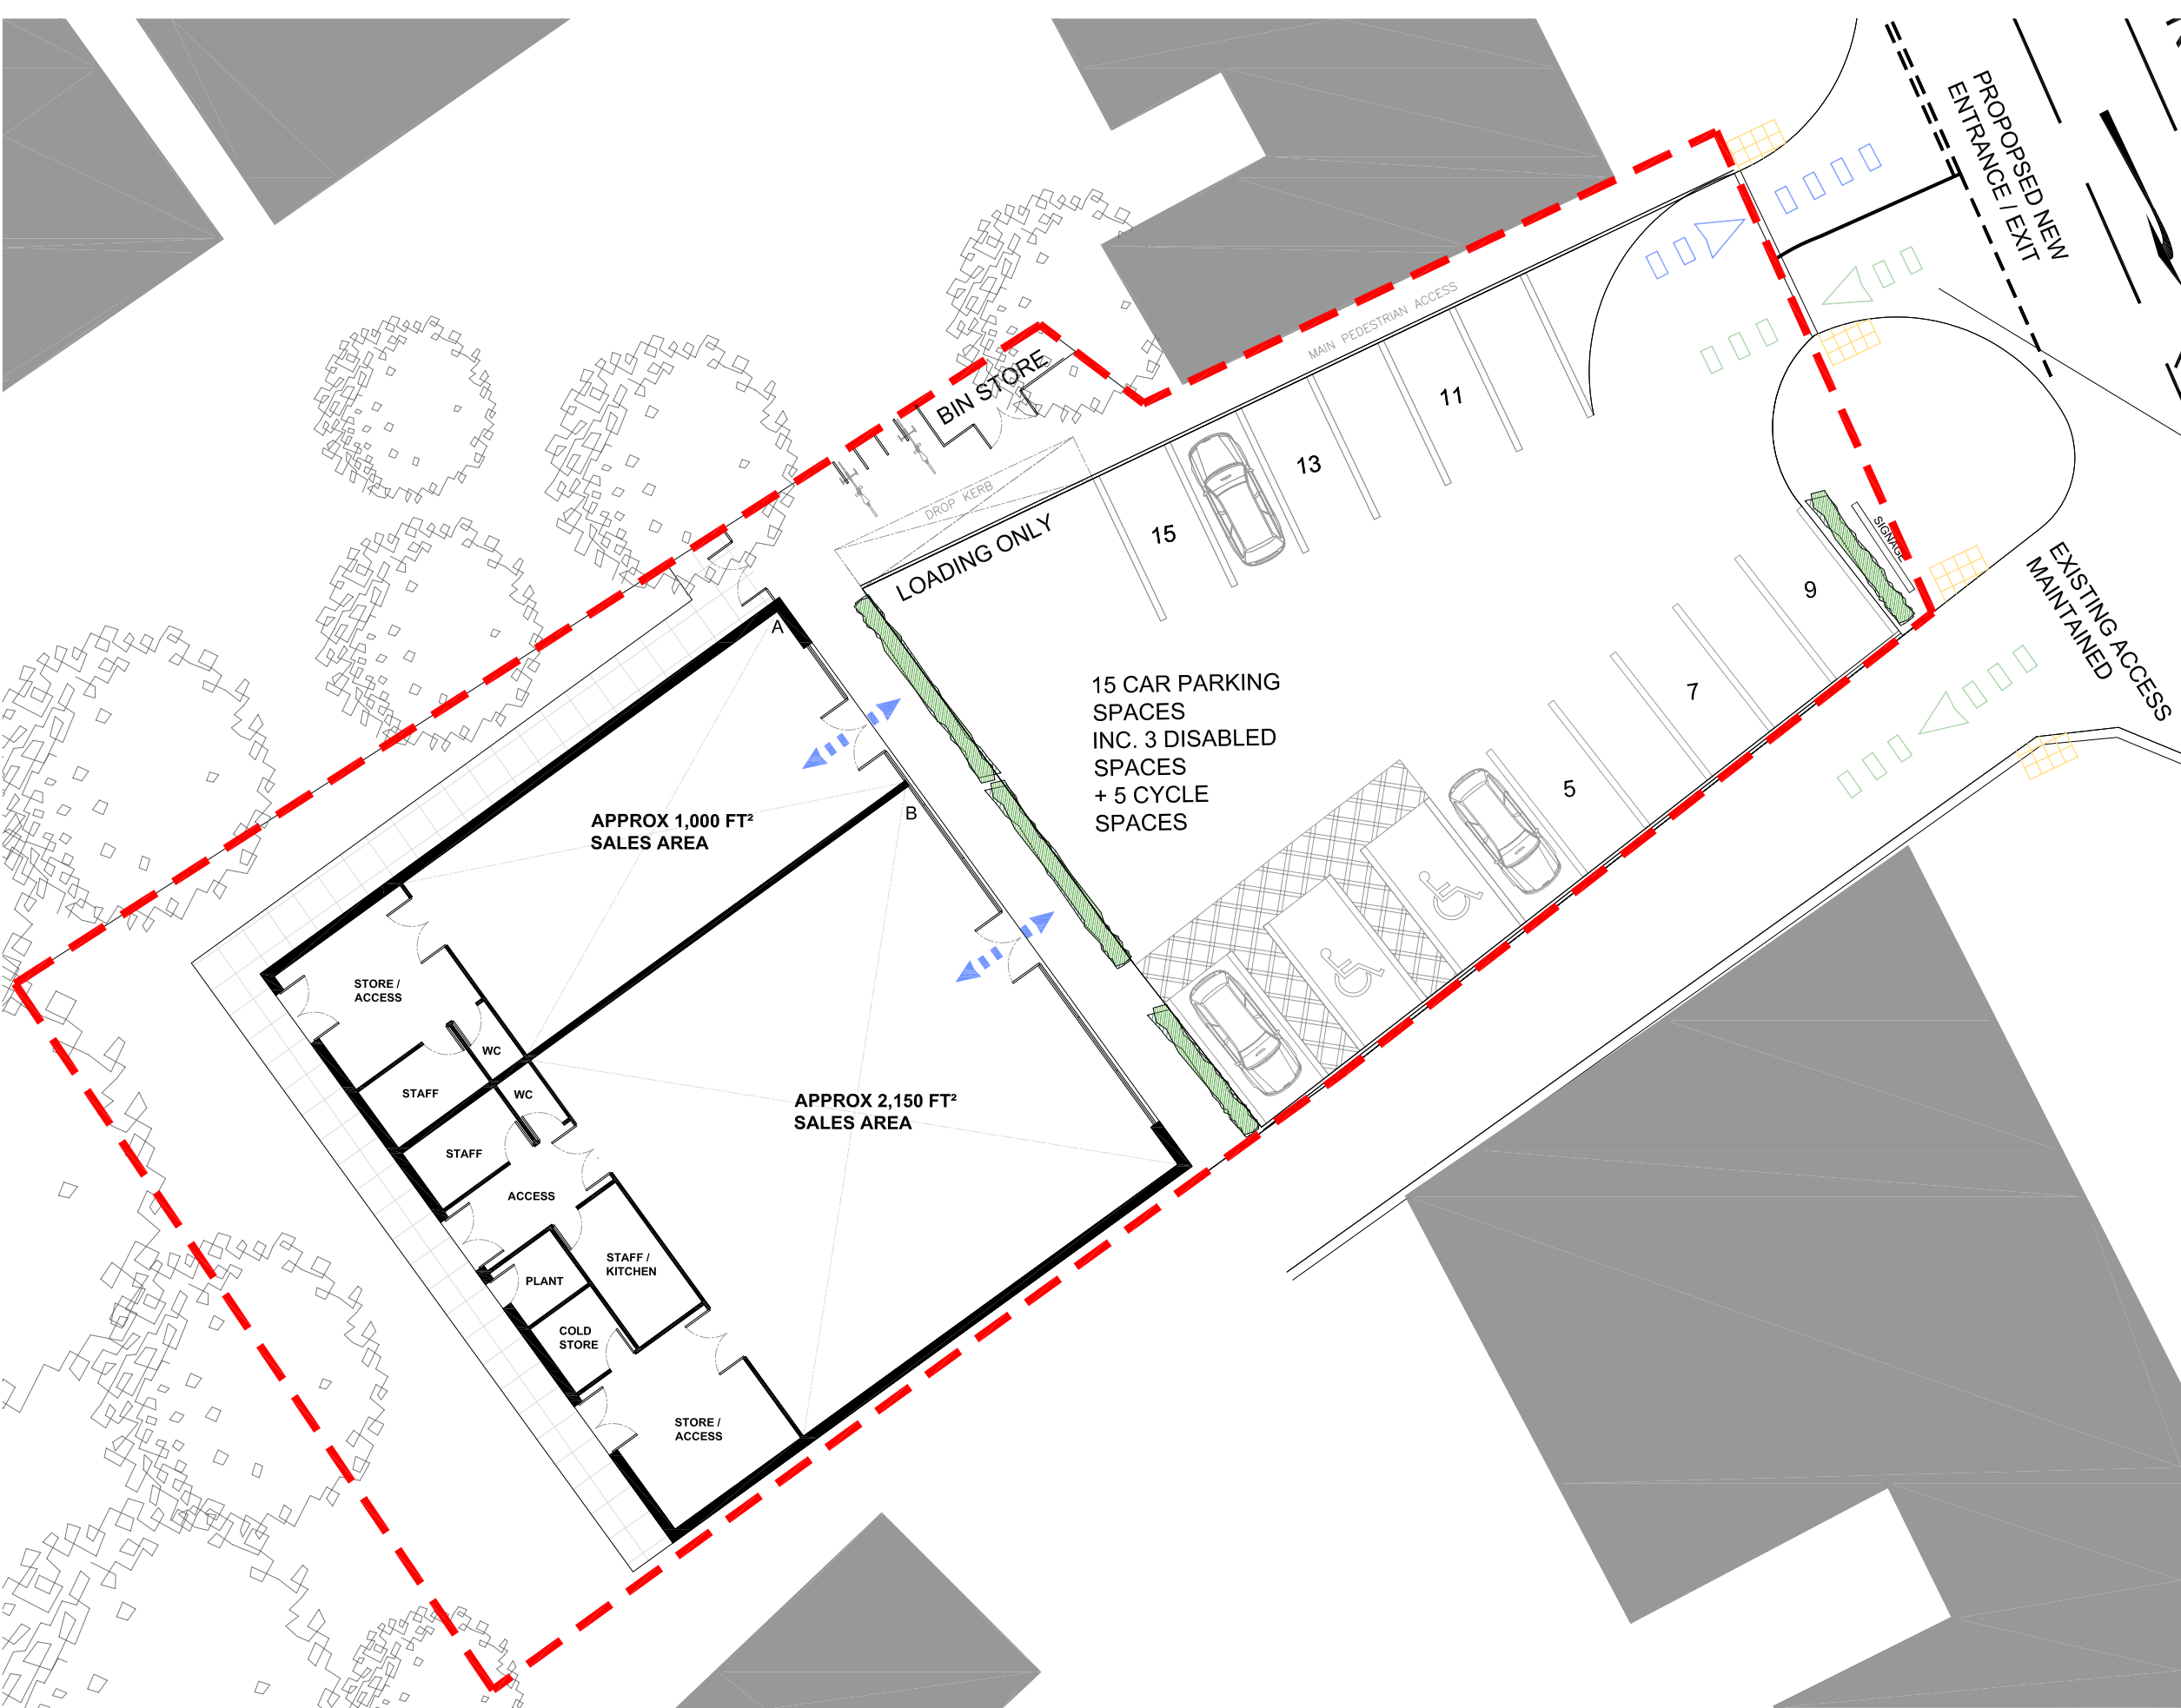

PURPOSE OF ISSUE	PLANNING
All dimensions shall be verified by the Contractor(s) on site prior to work commencing and relevant orders being placed. Do not scale from this drawing and only work to written dimensions. Any discrepancies to be brought to the attention of the Contract Administrator for instructions prior to proceeding.	



SITE ACCESS
For highways amendments see Site Access drawing 099-01/GA-01.

21.08.13	P2	REVISED INLINE WITH LAND REGISTRY INFORMATION. AMENDED BIN STORE AND CYCLE STORE.
17.07.13	P1	REVISED INLINE WITH HIGHWAYS ENGINEERS COMMENTS
01.05.13	P	ISSUED FOR PLANNING
DATE	REV	COMMENTS





Unit 4
Botanic Estate
198 Edge Lane
Fairfield
Liverpool
L7 9PL

Tel: 0151 228 4666
Fax: 0151 228 8666

PROJECT: Bury Old Road Retail Units	DATE: MAR 2013	DRAWN BY: MY	CHECKED BY: GW
DRAWING: Proposed Site Plan	SCALE: 1:200@A3	DRAWING NO: 1240_100	REV: P2

Bury Old Road, Retail Unit
Proposed Plan 1:200