


NOTES

- This drawing is copyright. No unauthorised copying of drawing without the express permission of the architect.
- Do not scale from prints. Use figure dimensions only.
- Contractors to check all dimensions on site prior to commencement of works.
- All works to be carried out in accordance with current statutory Health and Safety Regulations.
- This drawing is to be read in conjunction with all relevant consultants' and / or specialists' drawings / documents and any discrepancies or variations are to be notified to the architect before affected work commences.


REV.	AMENDMENTS	DATE
------	------------	------

A	EXISTING SIDE ELEVATION ADDED	11.03.22
---	-------------------------------	----------

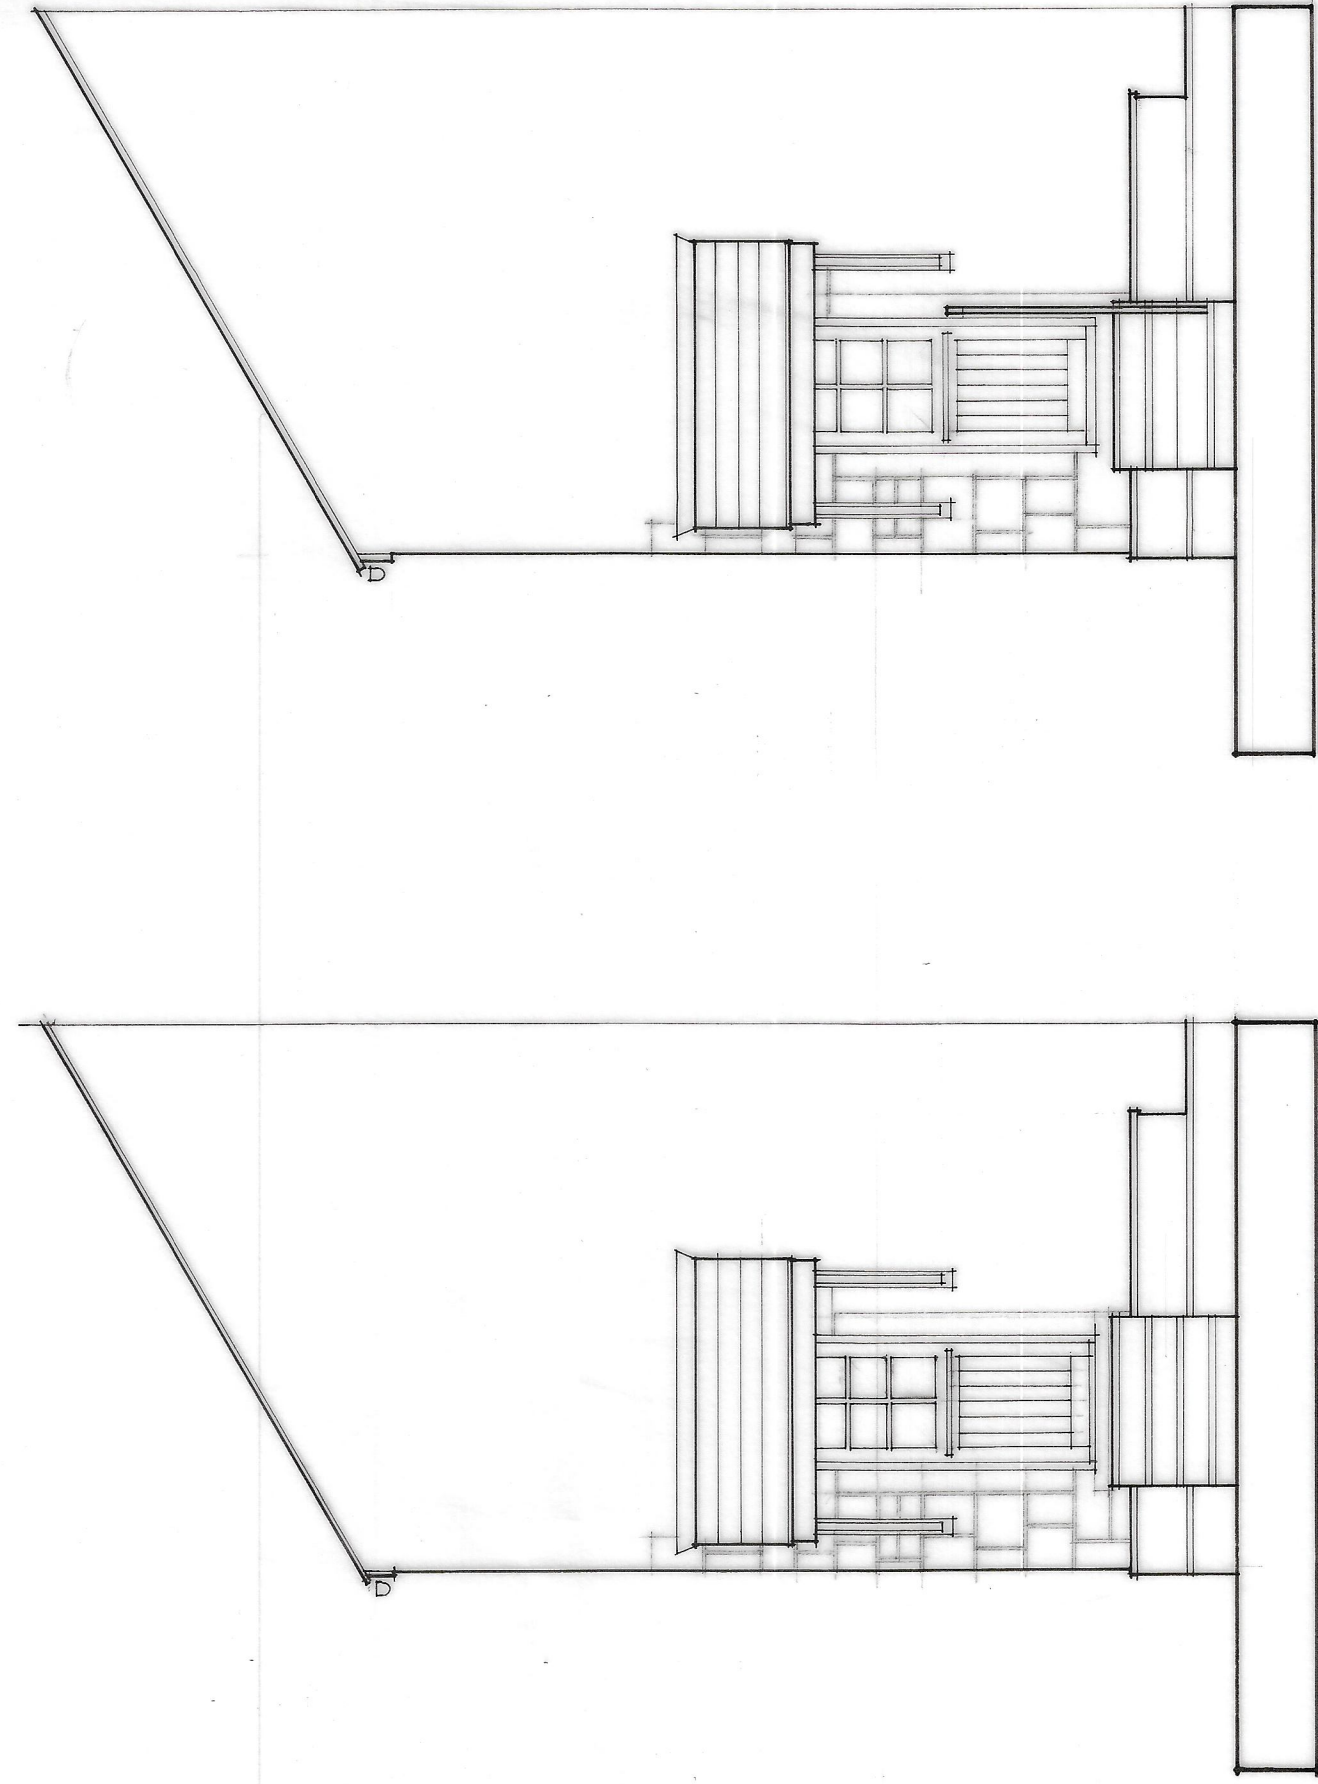


as existing: elevation


as proposed: elevation

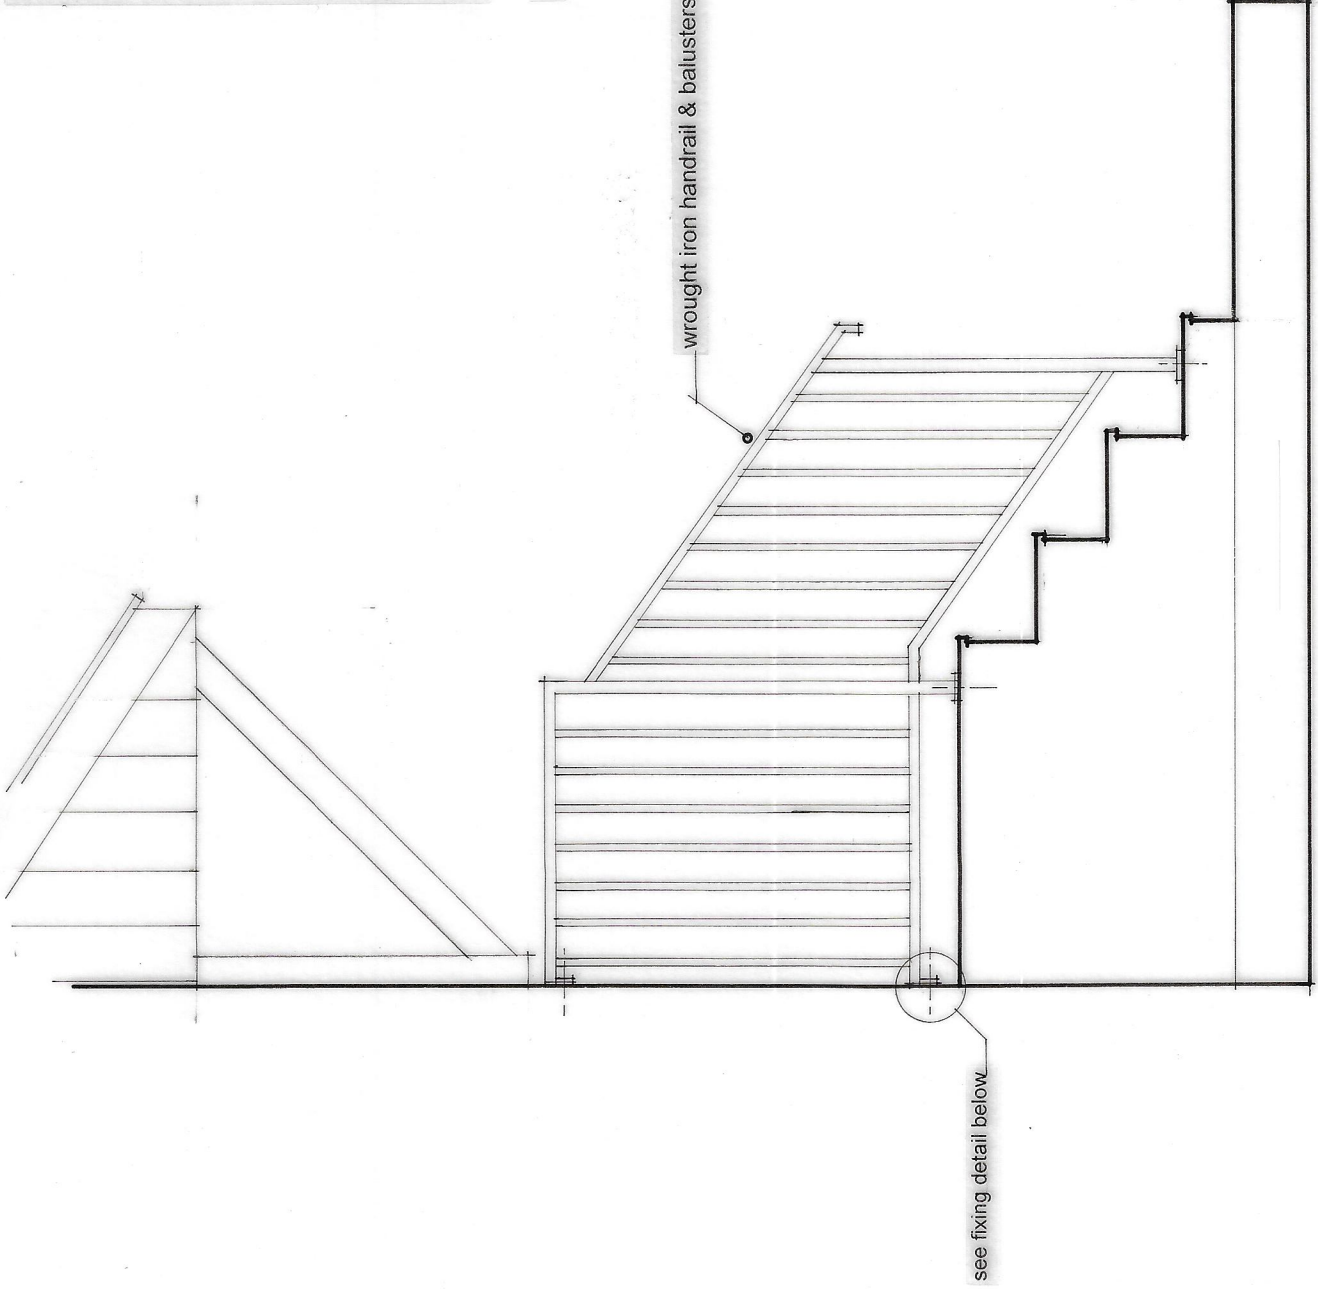


proposed side elevation/section

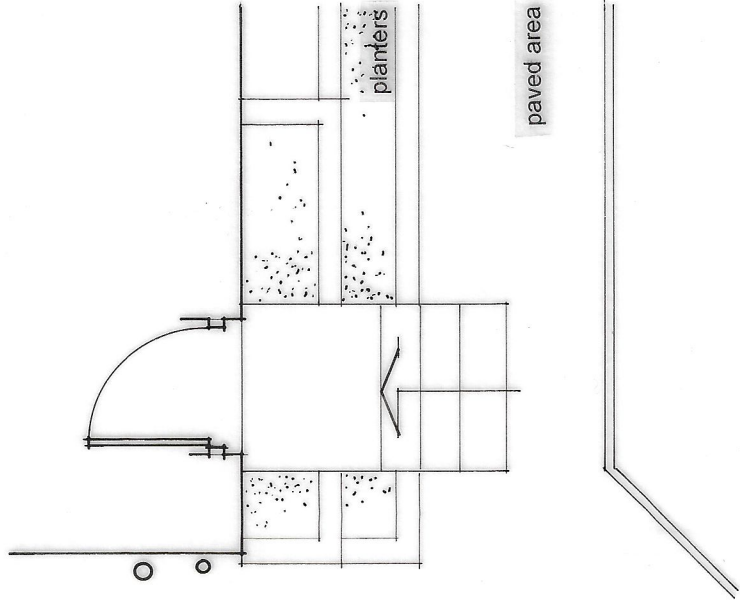


as existing: floor plan

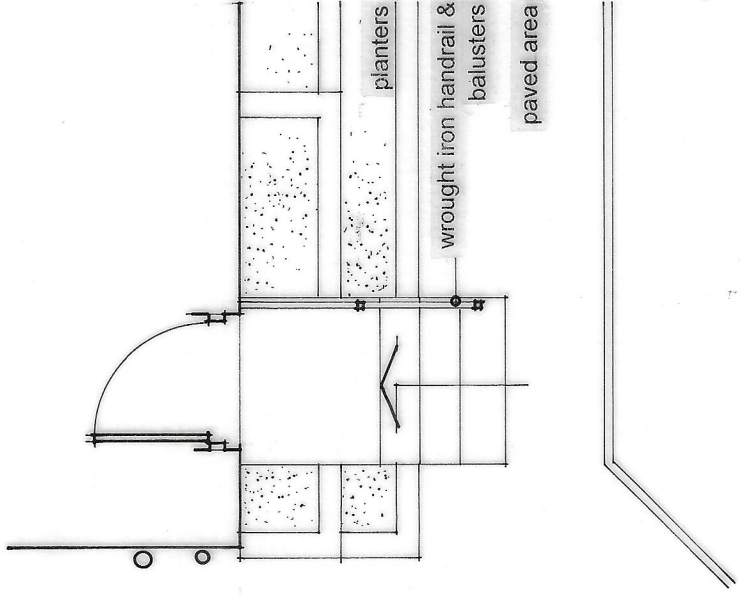

as proposed: floor plan

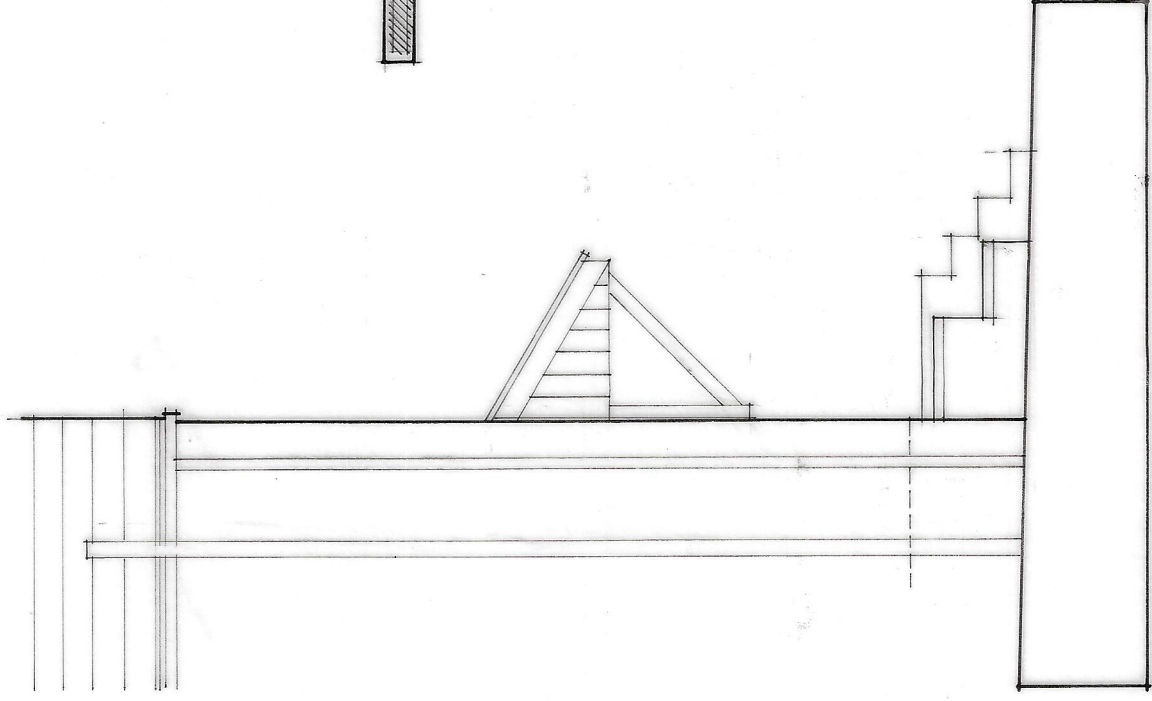

existing side elevation

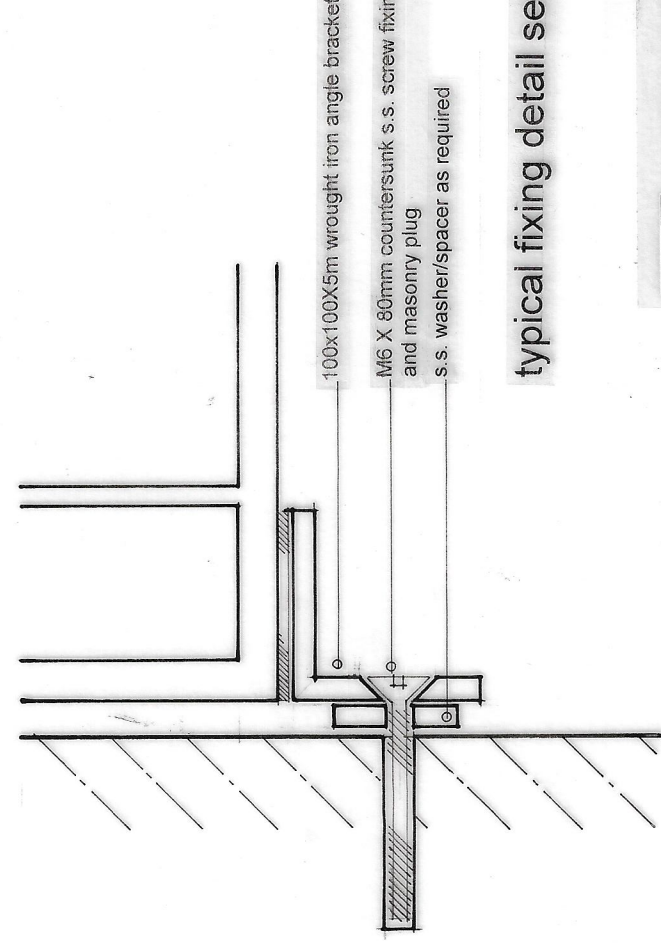

typical fixing detail section

Project	HANDRAIL: 26-30 HOLCOMBE VILLAGE
Drawing	SCHEME PROPOSAL
Client	MR & MRS HOATH
Dwn. By	WJH
Scale	1: 50 & 1: 20 @ A1
Dwg. No.	22/621.01 (A)
Dwg. Size	A2
Date	FEBRUARY 2022

JOHN HOLT ARCHITECTS LTD.

3 MANCHESTER ROAD BURY LANCASHIRE BL9 0DR
TELEPHONE 0161 764 8314 FACSIMILE 0161 764 6895
E-MAIL mail@holtarchitects.co.uk
DO NOT SCALE DRAWING