


NOTES

- This drawing is copyright. No unauthorised copying or drawing without the express permission of the architect.
- Do not scale from prints. Use figure dimensions only.
- Contractors to check all dimensions on site prior to commencement of works.
- All works to be carried out in accordance with current statutory Health and Safety Regulations.
- This drawing is to be read in conjunction with all relevant specifications and schedules of materials and finishes and any discrepancies or variations are to be notified to the architect before affected work commences.

REV.	AMENDMENTS	DATE
A	DIMENSIONS ADDED	08.10.21

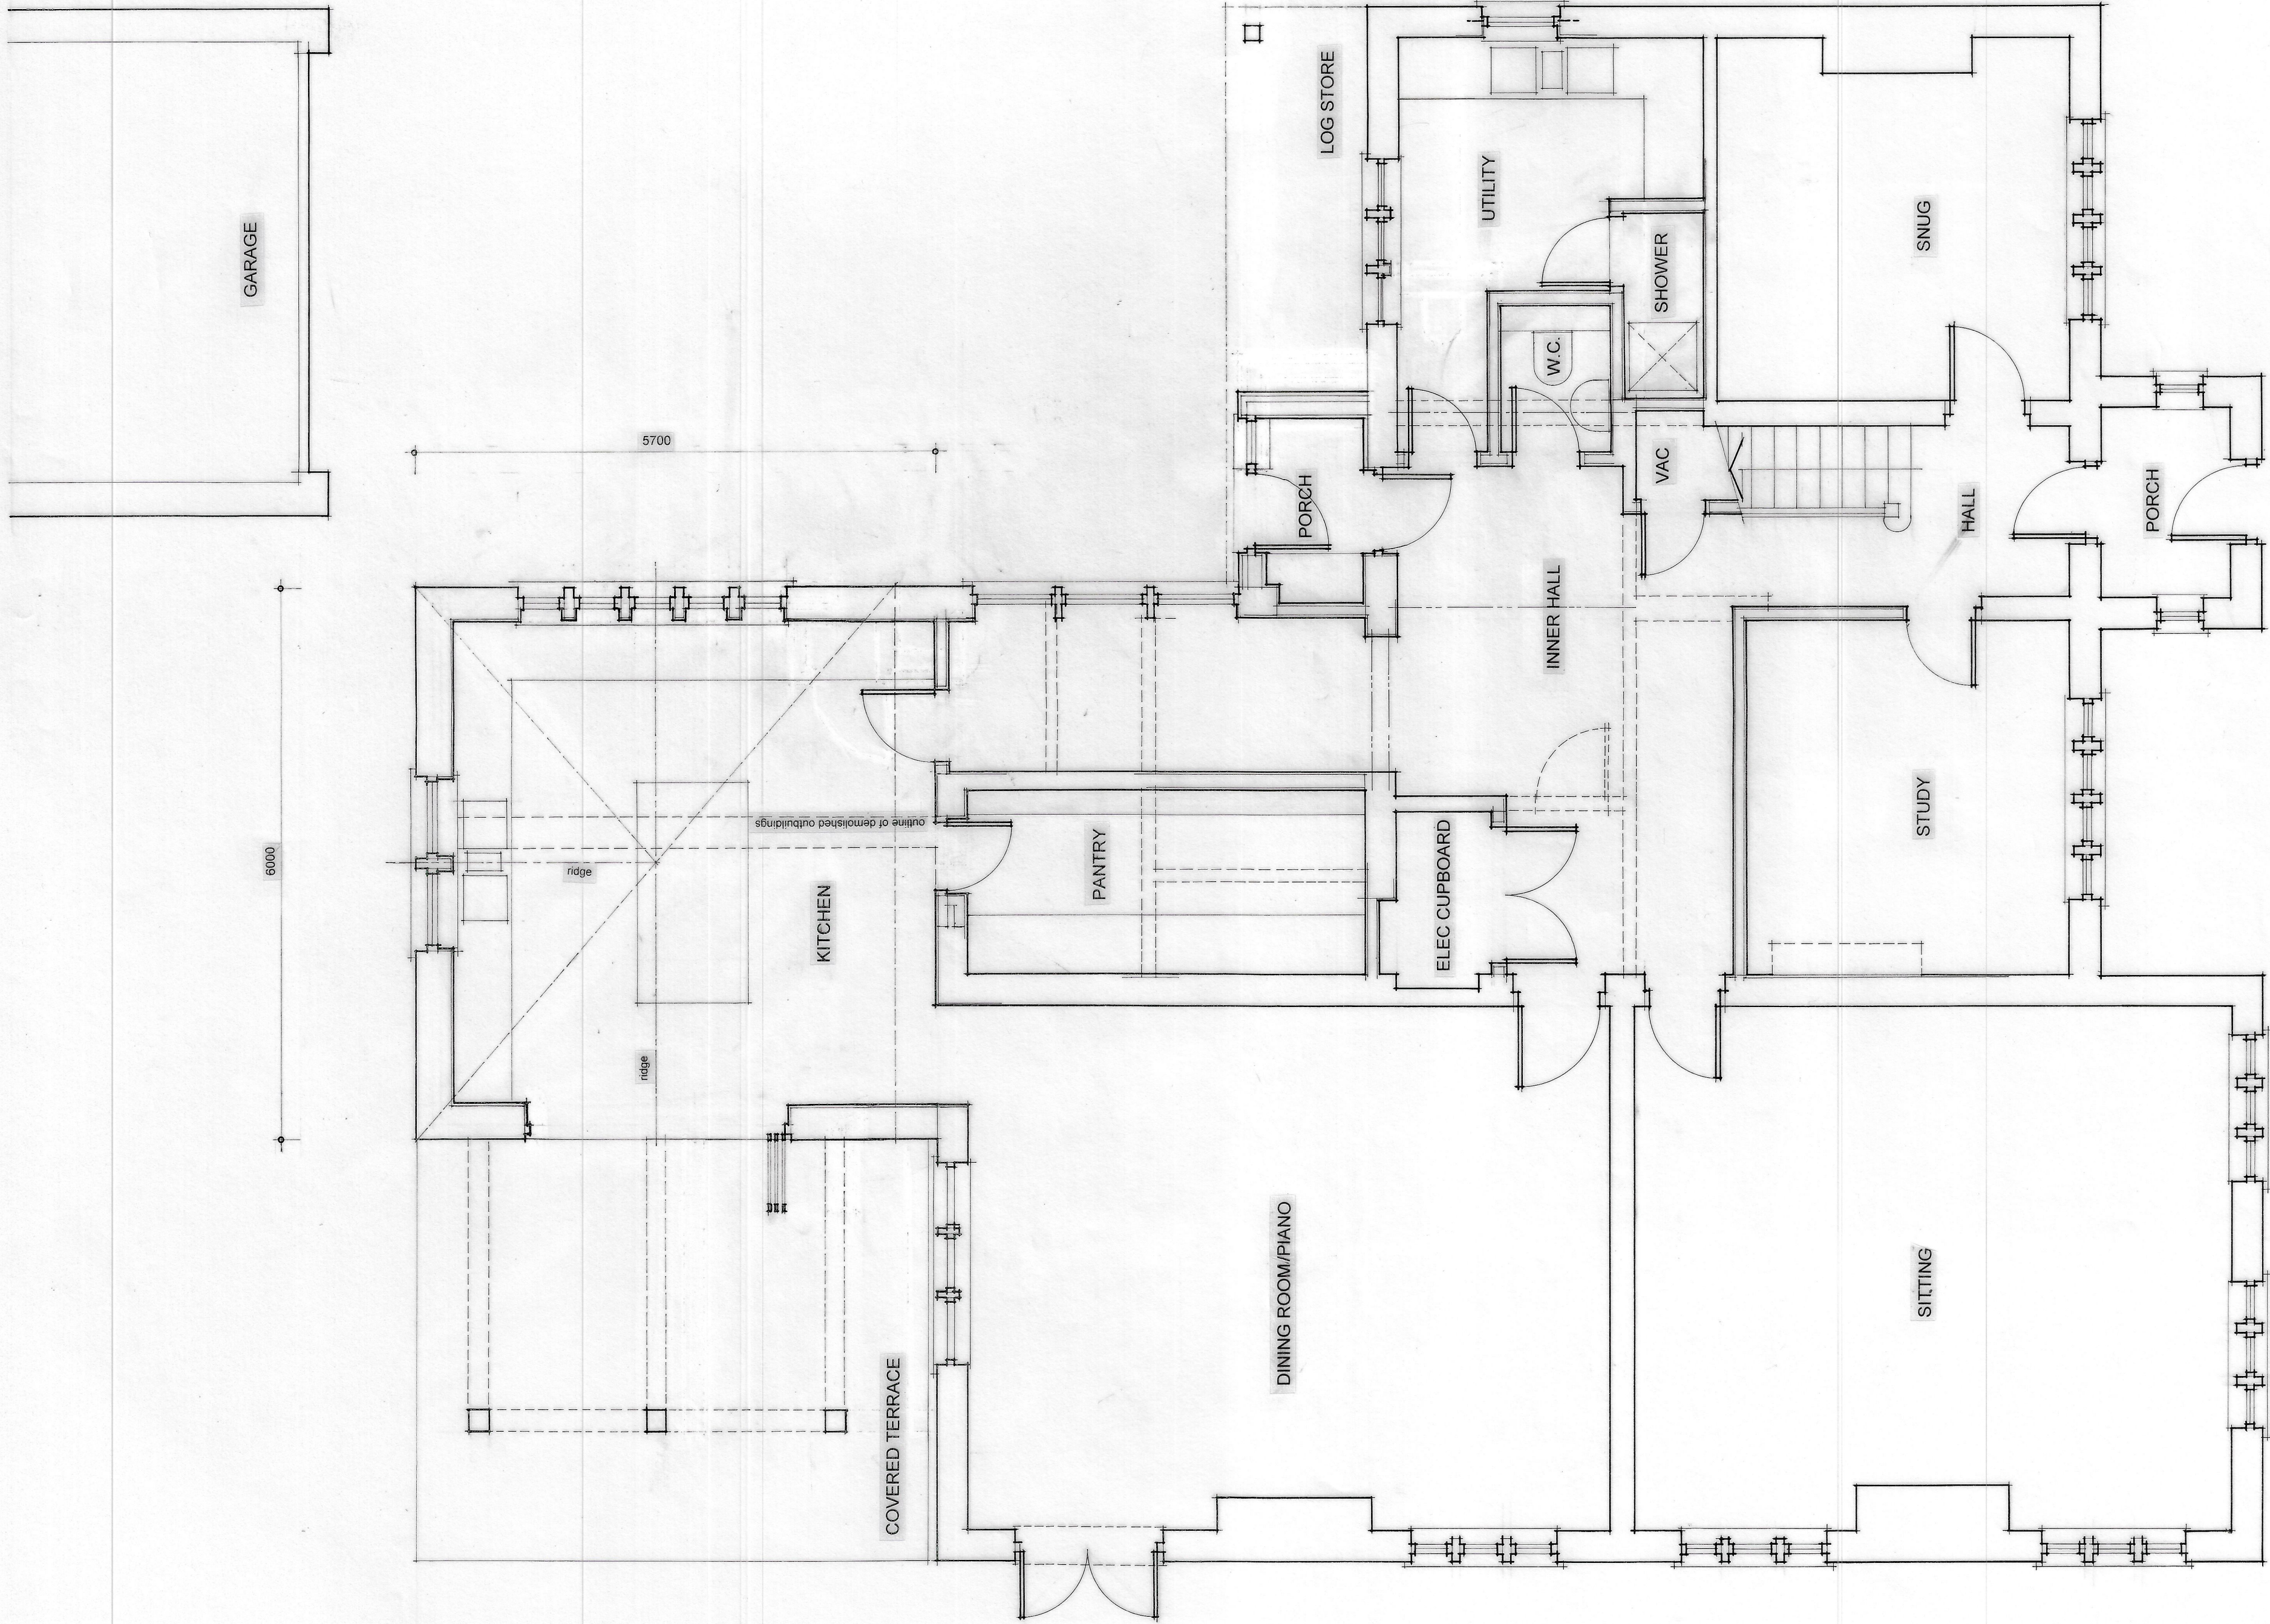

Project	PROPOSED ALTERATIONS GREYSTONES
Drawing	PROPOSED FLOOR PLAN
Client	MR& MRS N DYKINS
Drawn By	WJH
Scale	1:50 @A1
Dwg No.	17/477.06 (A)
Dwg Size	A1
Date	AUGUST 2021

GROUND FLOOR LAYOUT

JOHN HOLT ARCHITECTS LTD.

3 MANCHESTER ROAD BURY LANCASHIRE BL9 0DP
TELEPHONE 0161 764 8314 FACSIMILE 0161 764 8995
E-MAIL mail@johnholtarchitects.co.uk
DO NOT SCALE DRAWING