




3 West Elevation
1 : 100




2 South Elevation
1 : 100



1 SIDE elevation 1
1 : 100

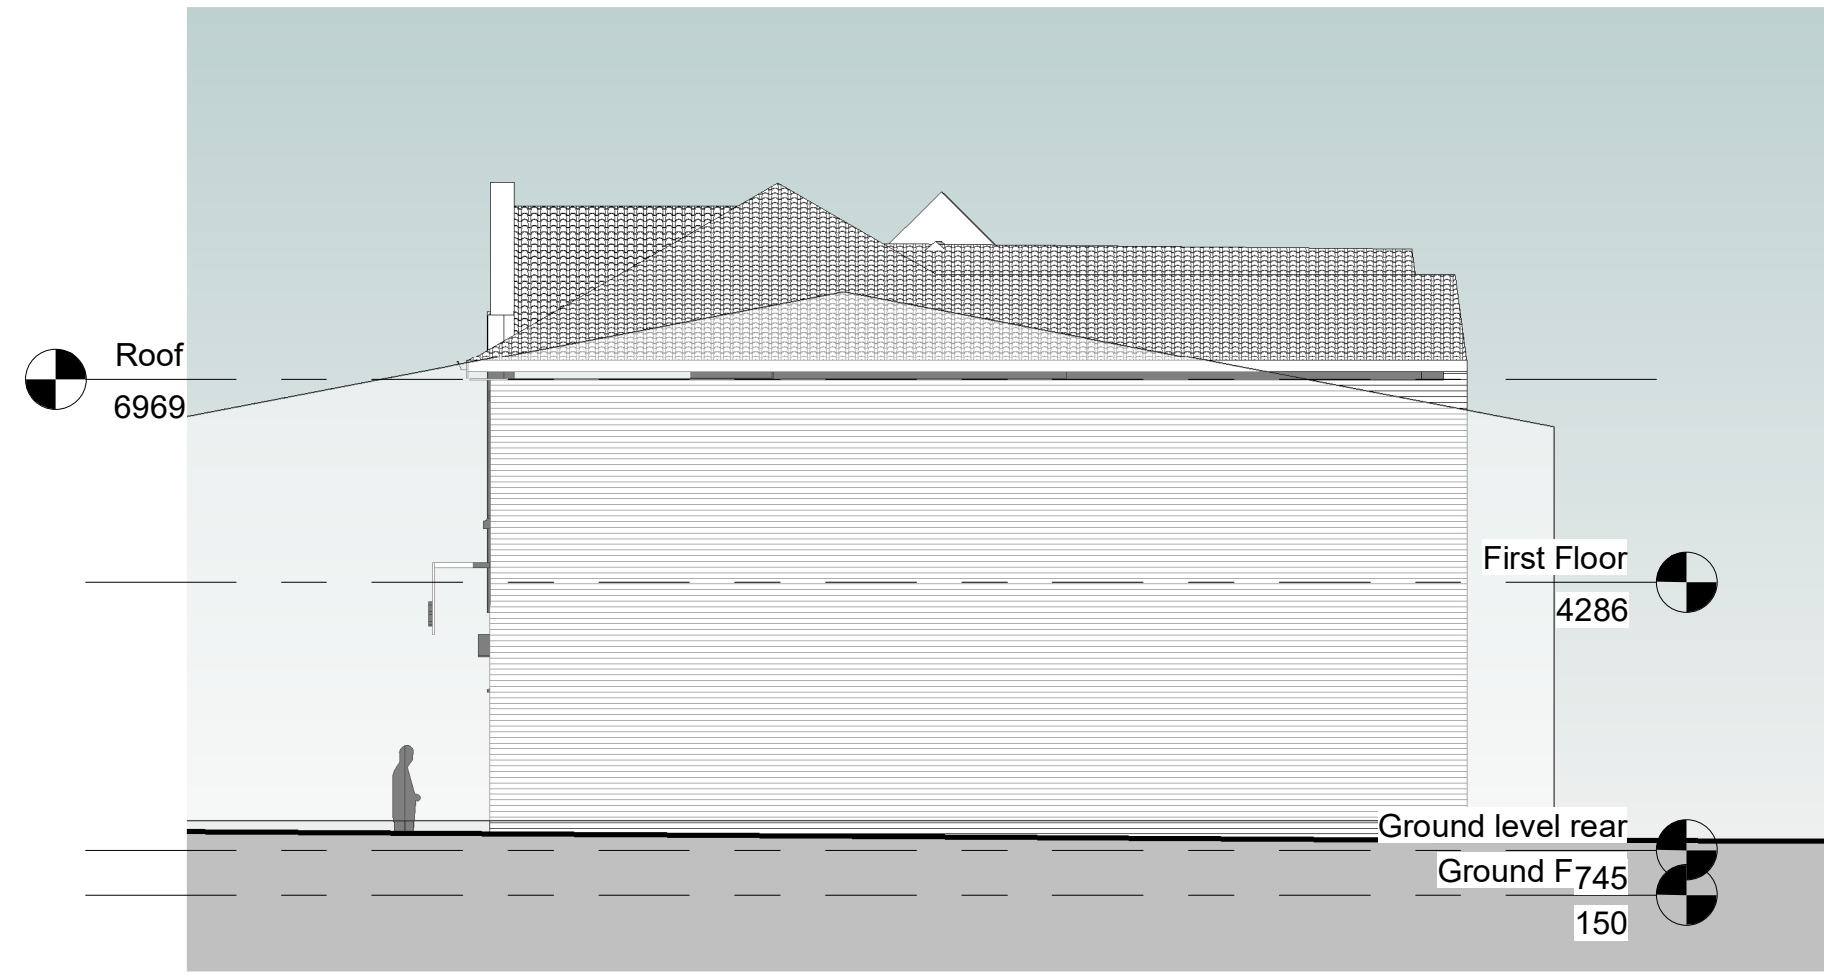

4 PARTY LINE / East
1 : 100

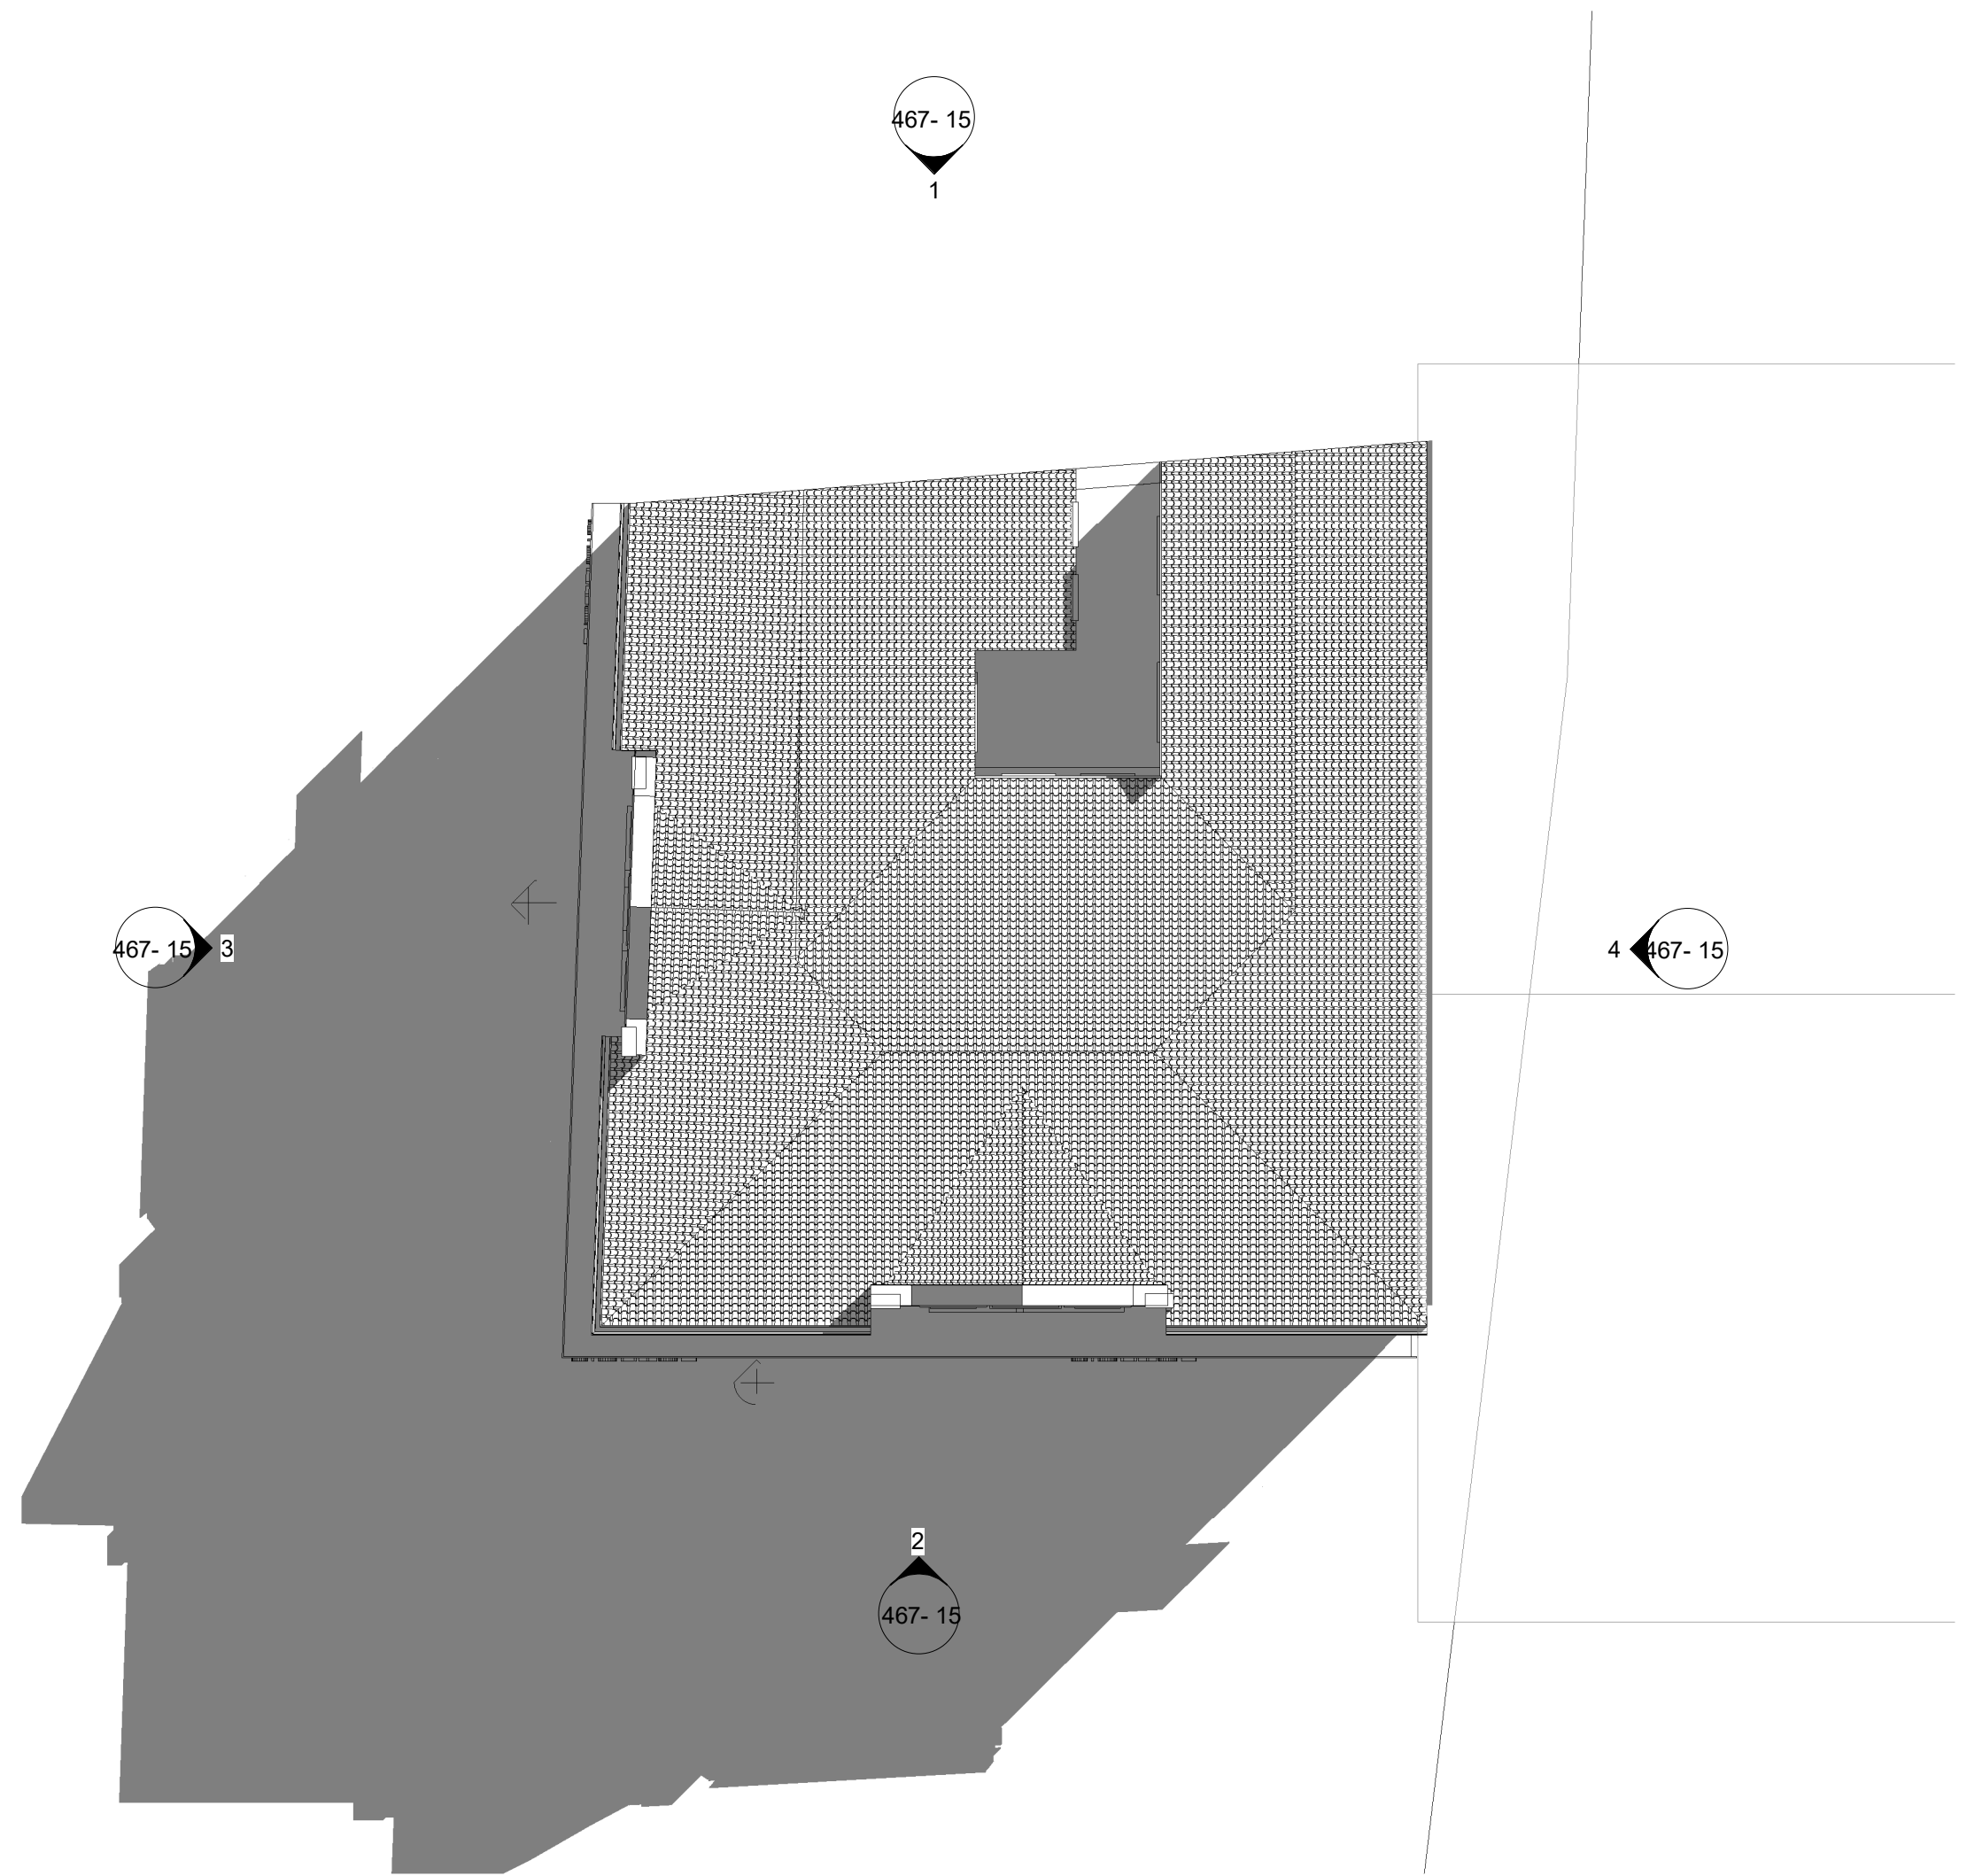

5 Site
1 : 100

NOTES:


Author Designer

MCDCC take no responsibility for any dimensions obtained by scaling from this drawing. If no dimension is shown the recipient must ascertain the dimension specifically from the Contract Administrator or by site measurement. Supplying this drawing in digital form is solely for convenience and no reliance may be placed on digital data. All data must be checked against hard copy. Dimensions must be checked on site. Any discrepancies must be reported to the Contract Administrator immediately. This drawing is copyright of MCDCC


Client			
Steven Phillips			
Pr	Preliminary	C	Contract
F	Feasibility	Cn	Construction
P	Planning	As	As Built
T	Tender	Other	


Project		82 Bolton Street Bury
Title		Proposed Elevations

Drawing No	467- 15	
	Revision	
Dwg Scale		A1
		A3
		H

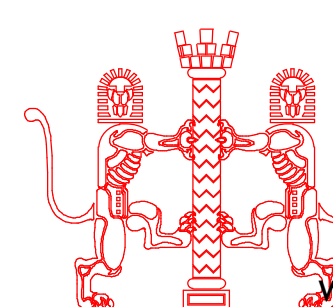


Shadyoak
Offerton
Stockport
SK2 5BQ
www.mcdcc.co.uk
info@mcdcc.co.uk

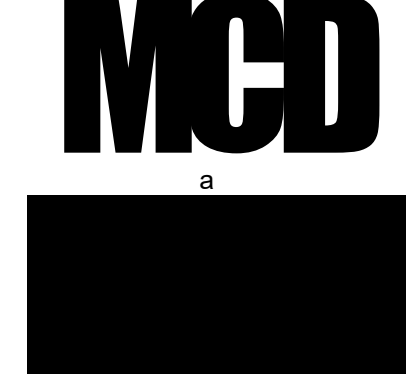

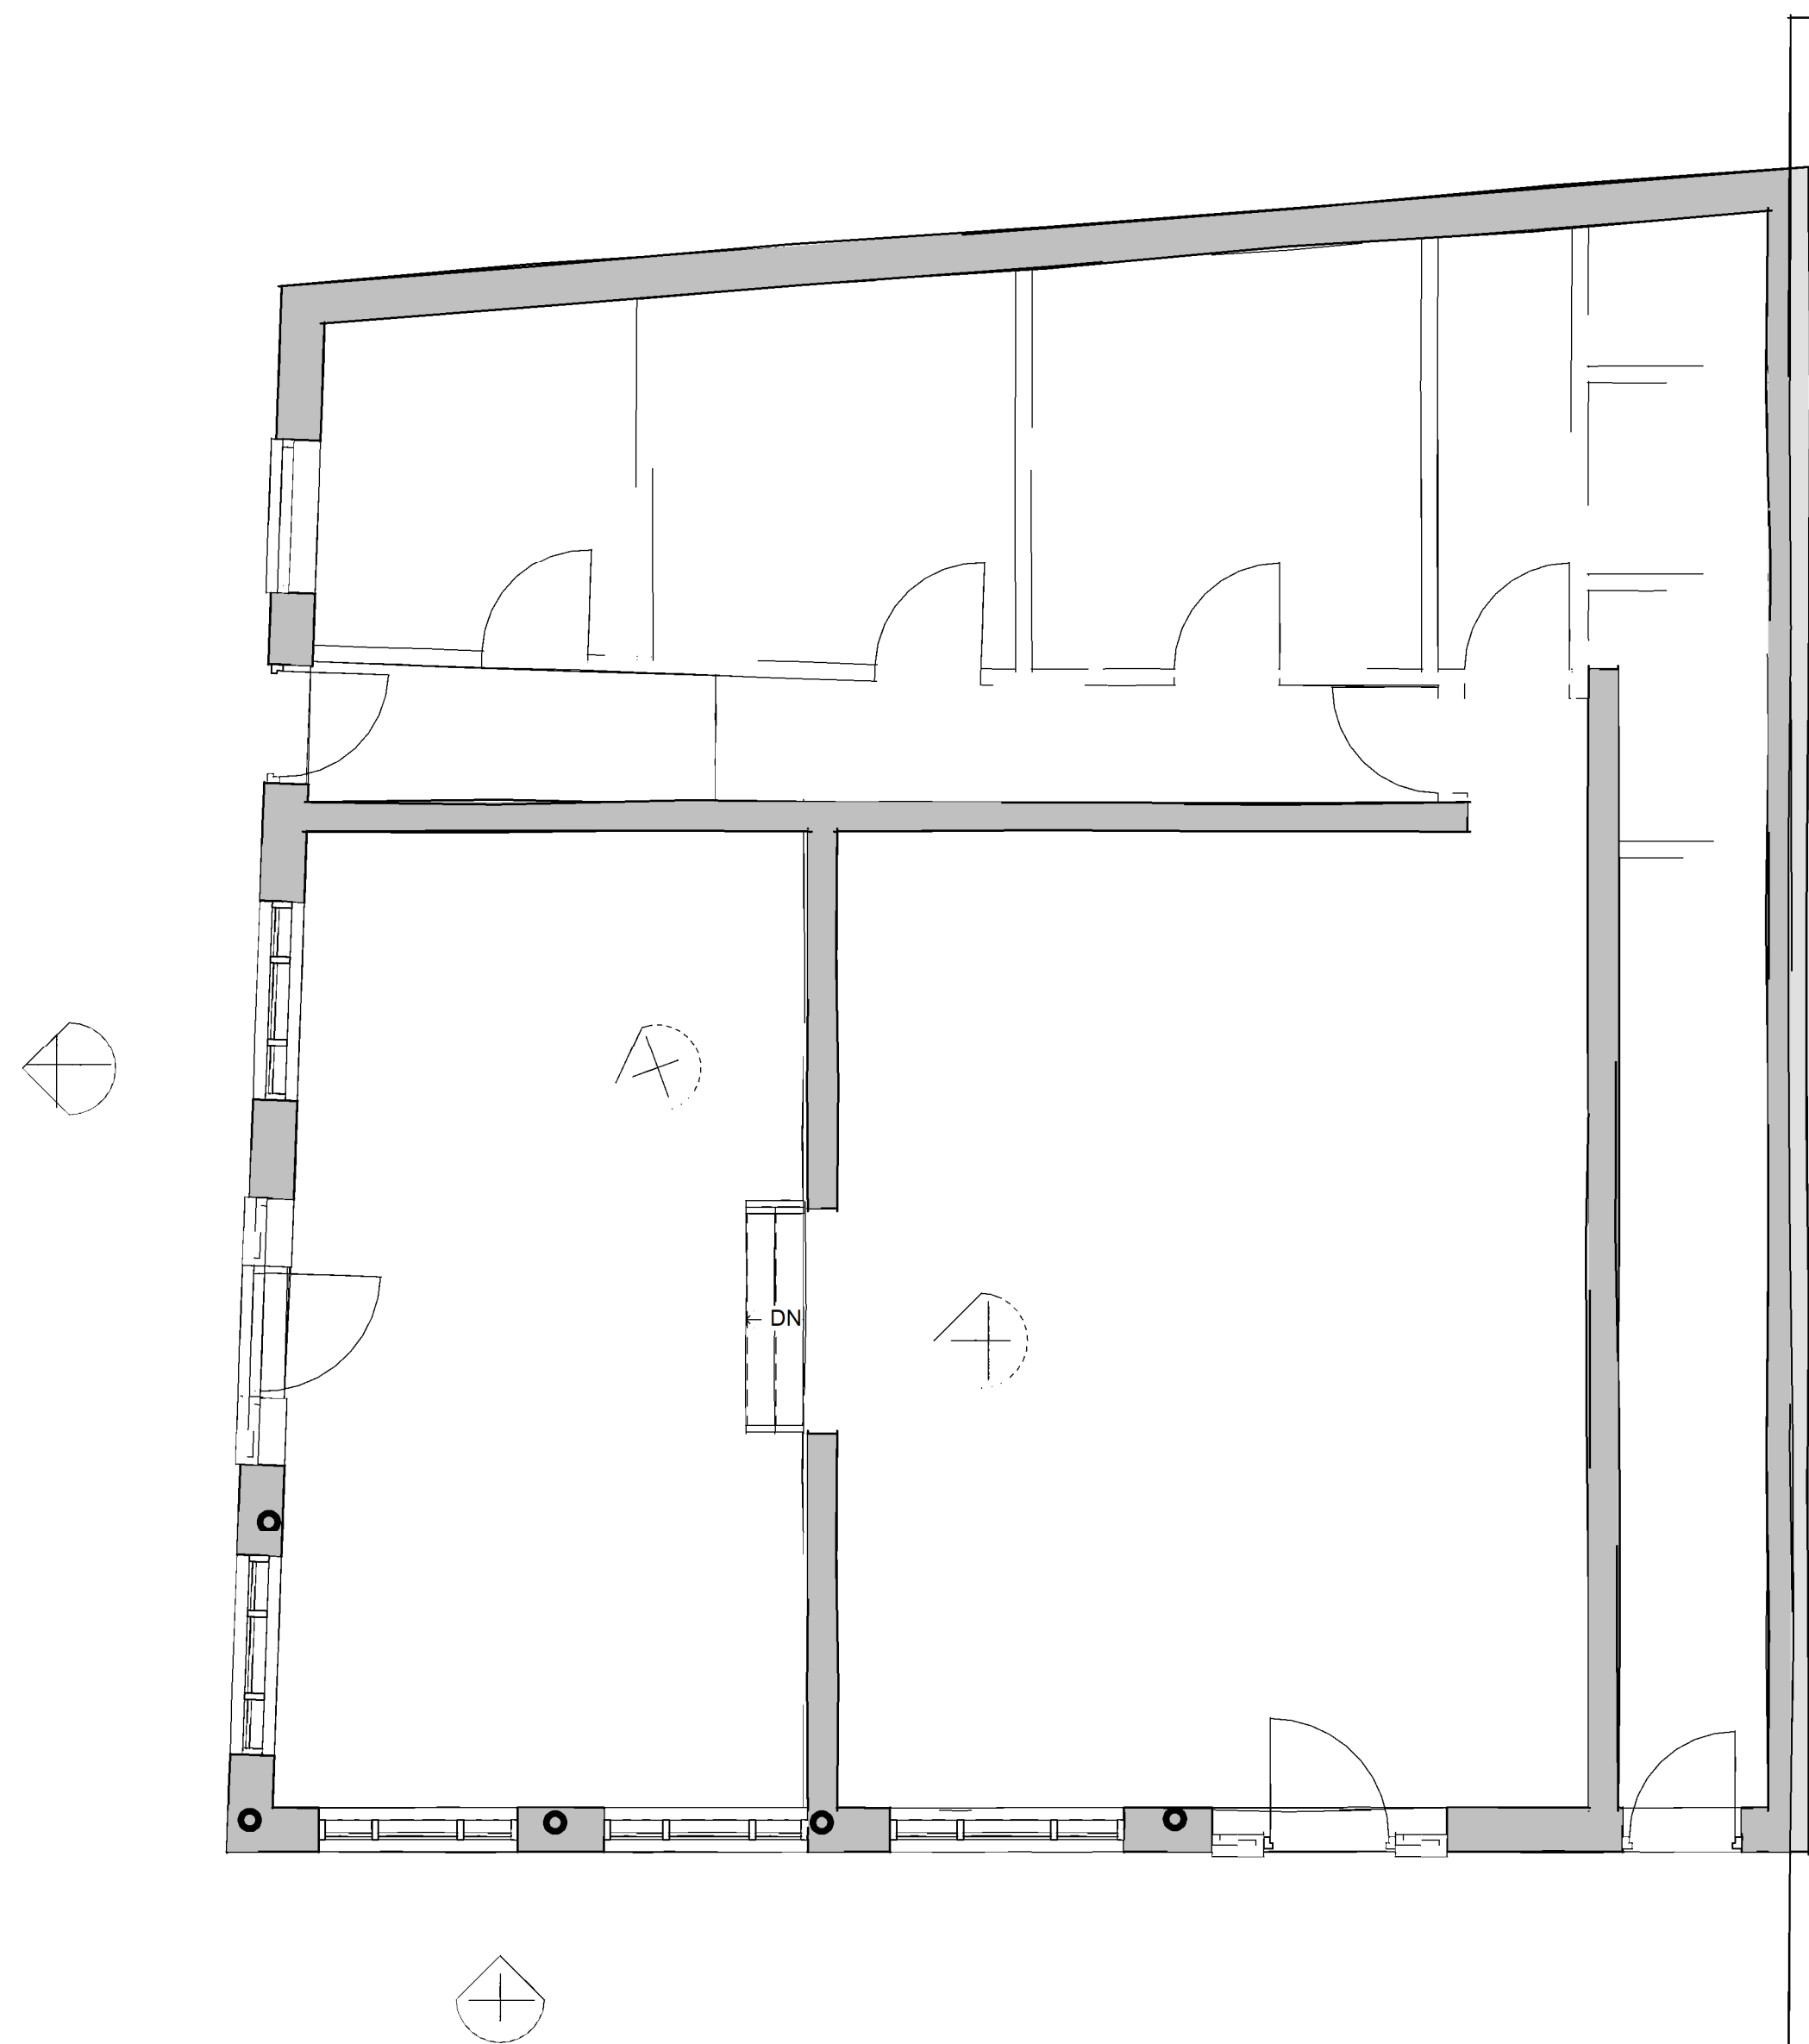

1 **Ground Floor**
1 : 50

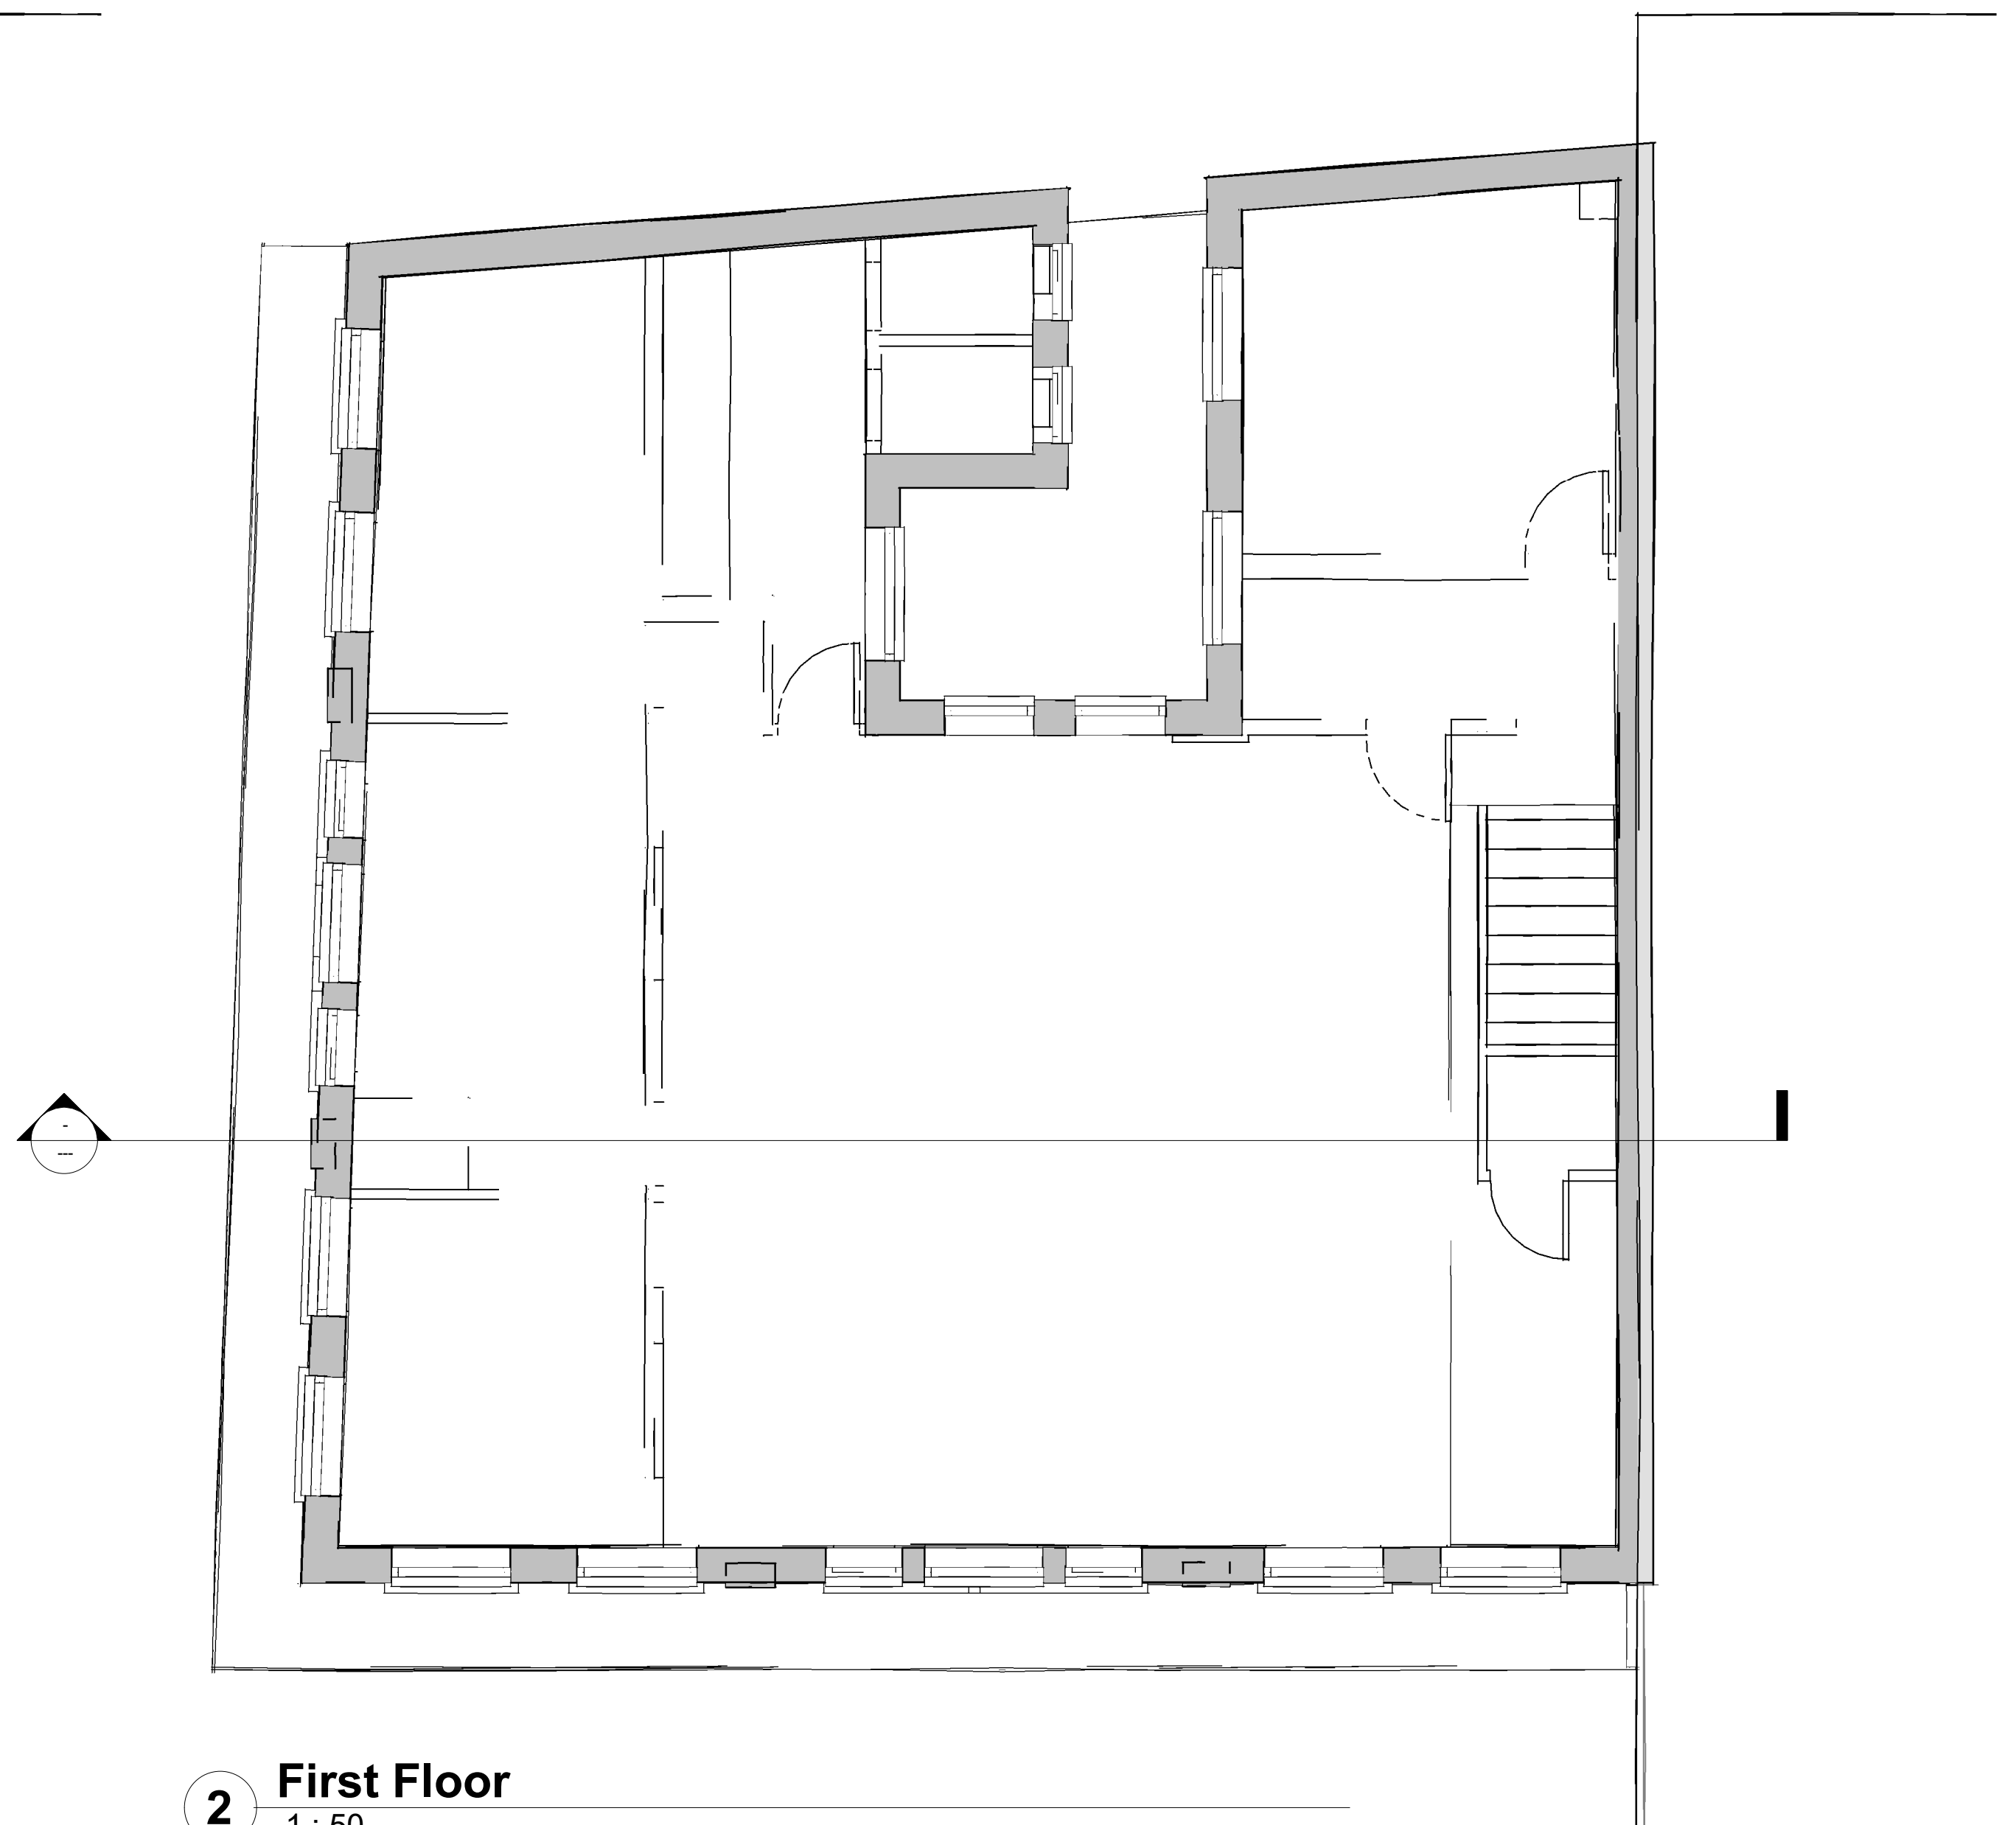

2 **First Floor**
1 : 50

NOTES:

AG Designer

MCDCC take no responsibility for any dimensions obtained by scaling from this drawing. If no dimension is shown the recipient must ascertain the dimension specifically from the Contract Administrator or by site measurement. Supplying this drawing in digital form is solely for convenience and no reliance may be placed on digital data. All data must be checked against hard copy. Dimensions must be checked on site. Any discrepancies must be reported to the Contract Administrator immediately. This drawing is copyright of MCDCC


Client				Steven Phillips			
Pr	Preliminary	C	Contract				
F	Feasibility	Cn	Construction				
P	Planning	As	As Built				
T	Tender	Other					

Project
82 Bolton Street Bury
Plans Proposed

Title


Dwg Scale
478 -14

A1
A3
Revision
E

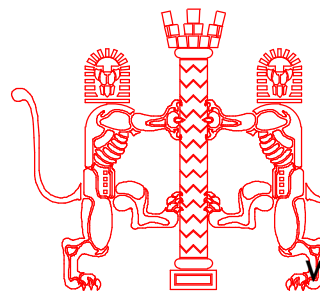

Shadyoak
Offerton
Stockport
SK2 5BQ
www.mcdcc.co.uk
info@mcdcc.co.uk

MCD

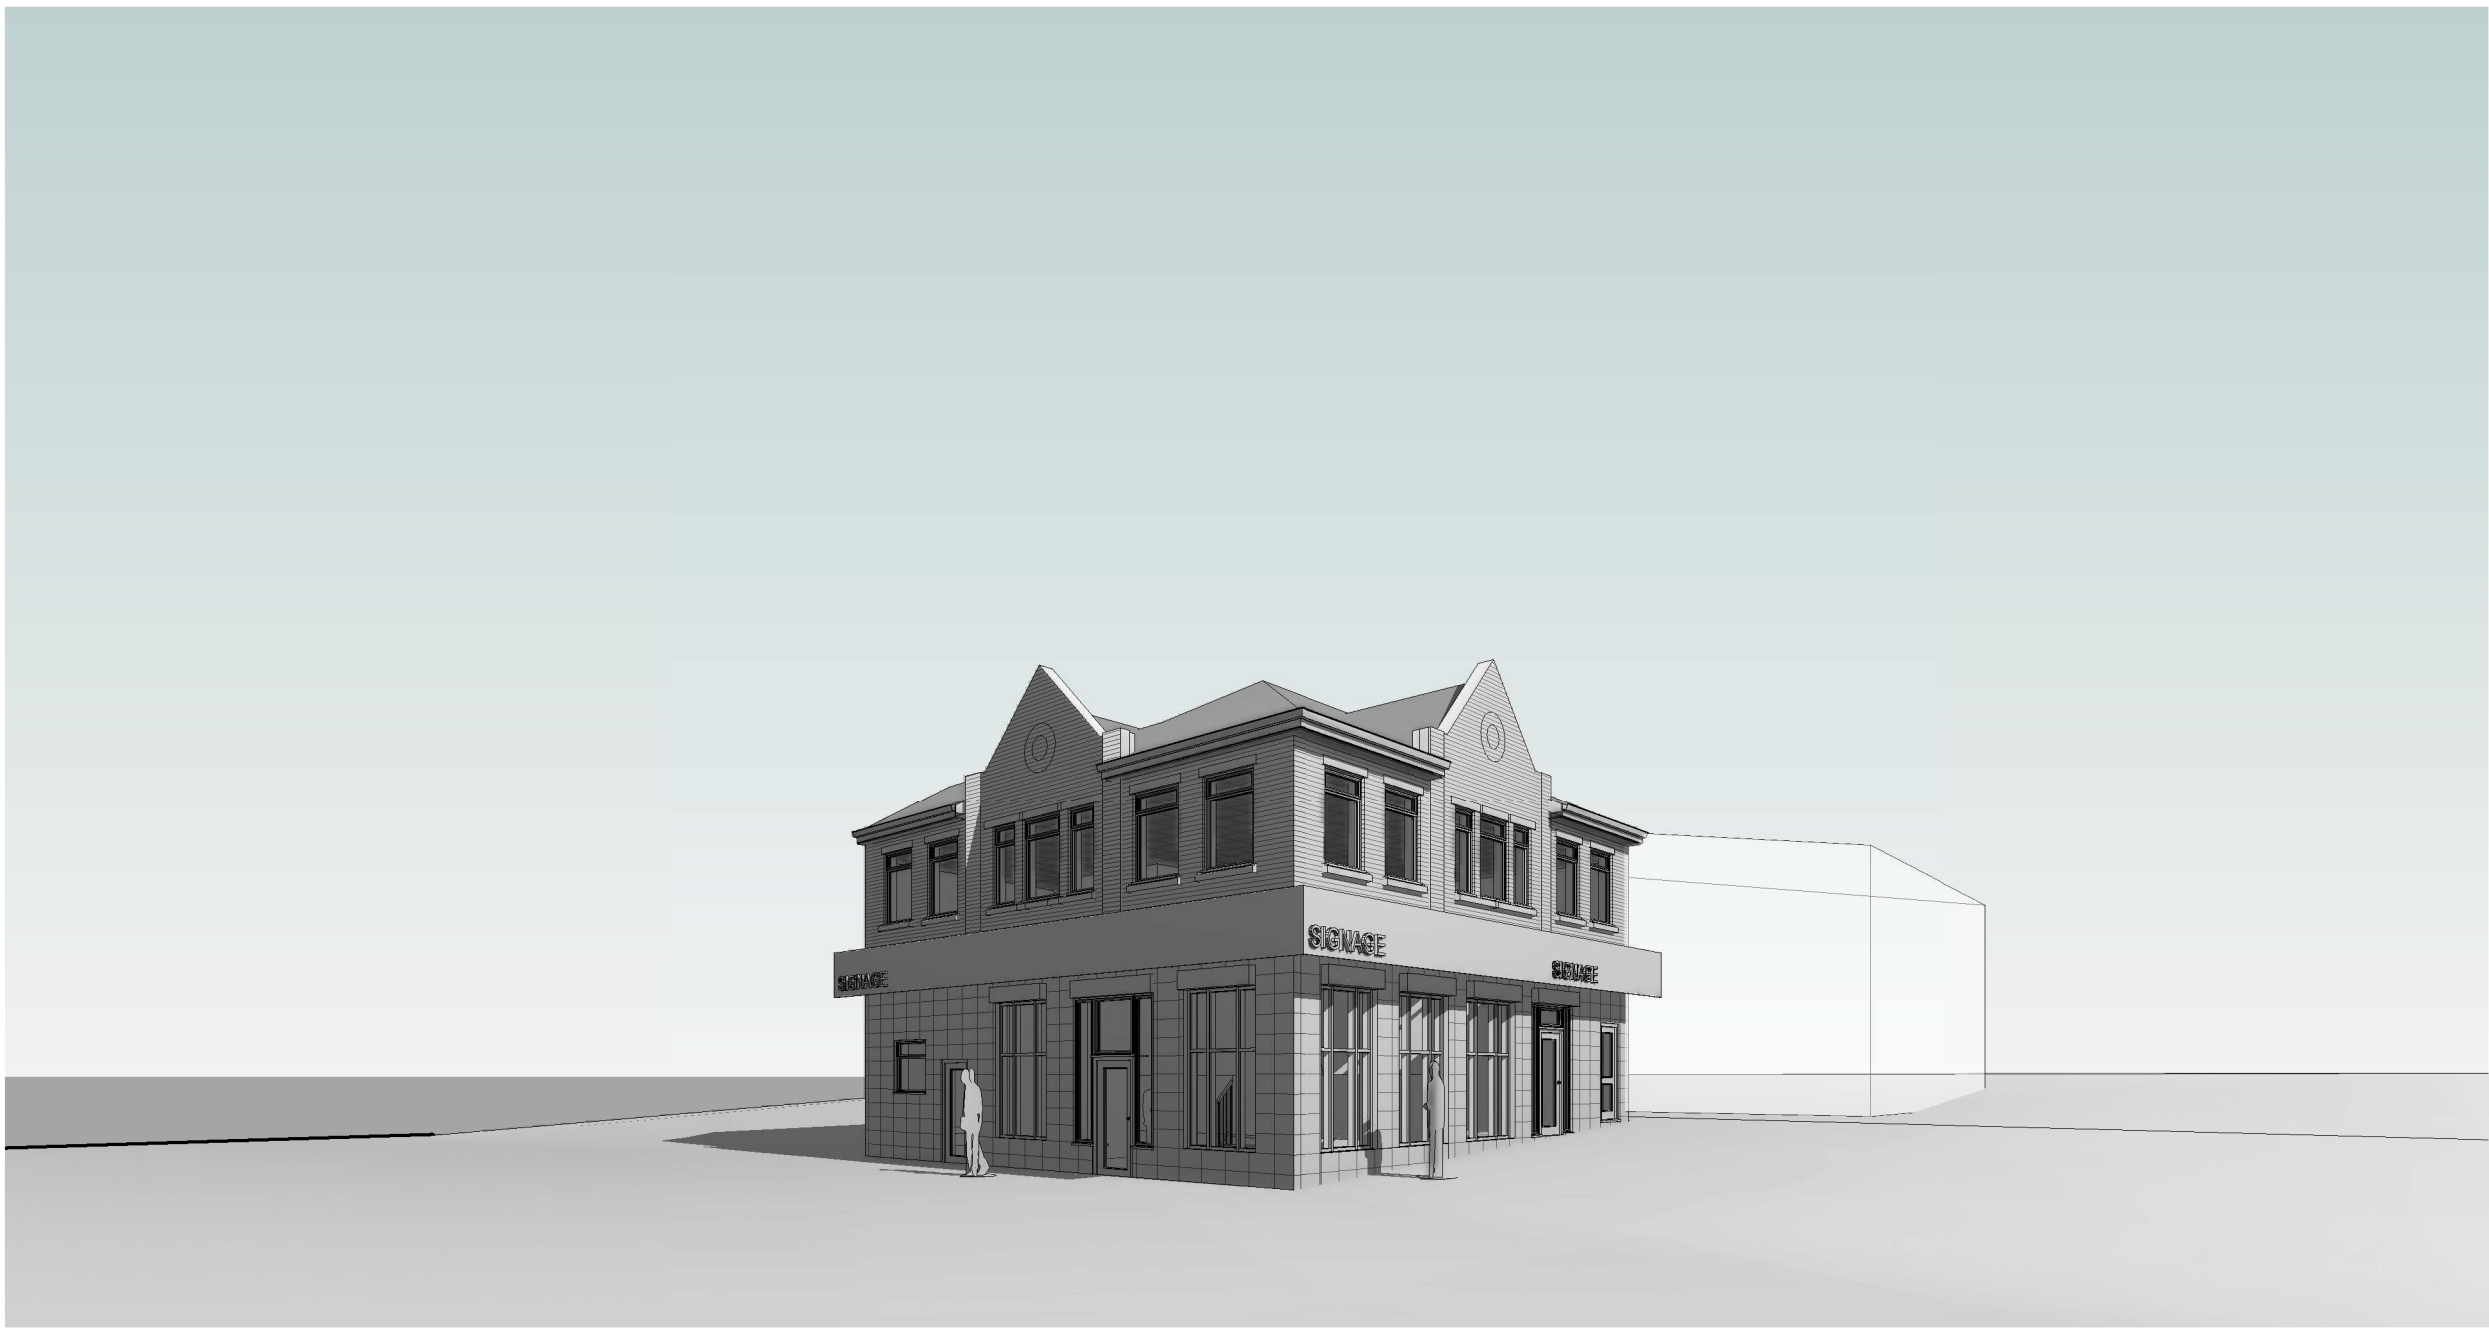

1 3D View 8



3 3D View 6



2 3D View 7



4 3D View 9

NOTES:


AG Designer

MCDCC take no responsibility for any dimensions obtained by scaling from this drawing. If no dimension is shown the recipient must ascertain the dimension specifically from the Contract Administrator or by site measurement. Supplying this drawing in digital form is solely for convenience and no reliance may be placed on digital data. All data must be checked against hard copy. Dimensions must be checked on site. Any discrepancies must be reported to the Contract Administrator immediately. This drawing is copyright of MCDCC

Client				
Steven Phillips				
Pr	Preliminary	C	Contract	
F	Feasibility	Cn	Construction	
P	Planning	As	As Built	
T	Tender	Other		

Project	
82 Bolton Street Bury	
Title	
Proposed 3D	

Drawing No	Dwg Scale	
	478- 16	
Revision	A1	
	A3	
F		

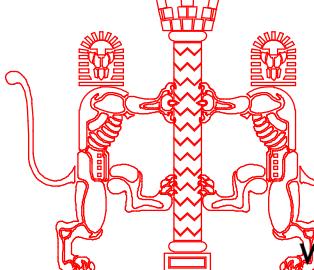

Shadyoak
Offerton
Stockport
SK2 5BQ
www.mcdcc.co.uk
info@mcdcc.co.uk

