


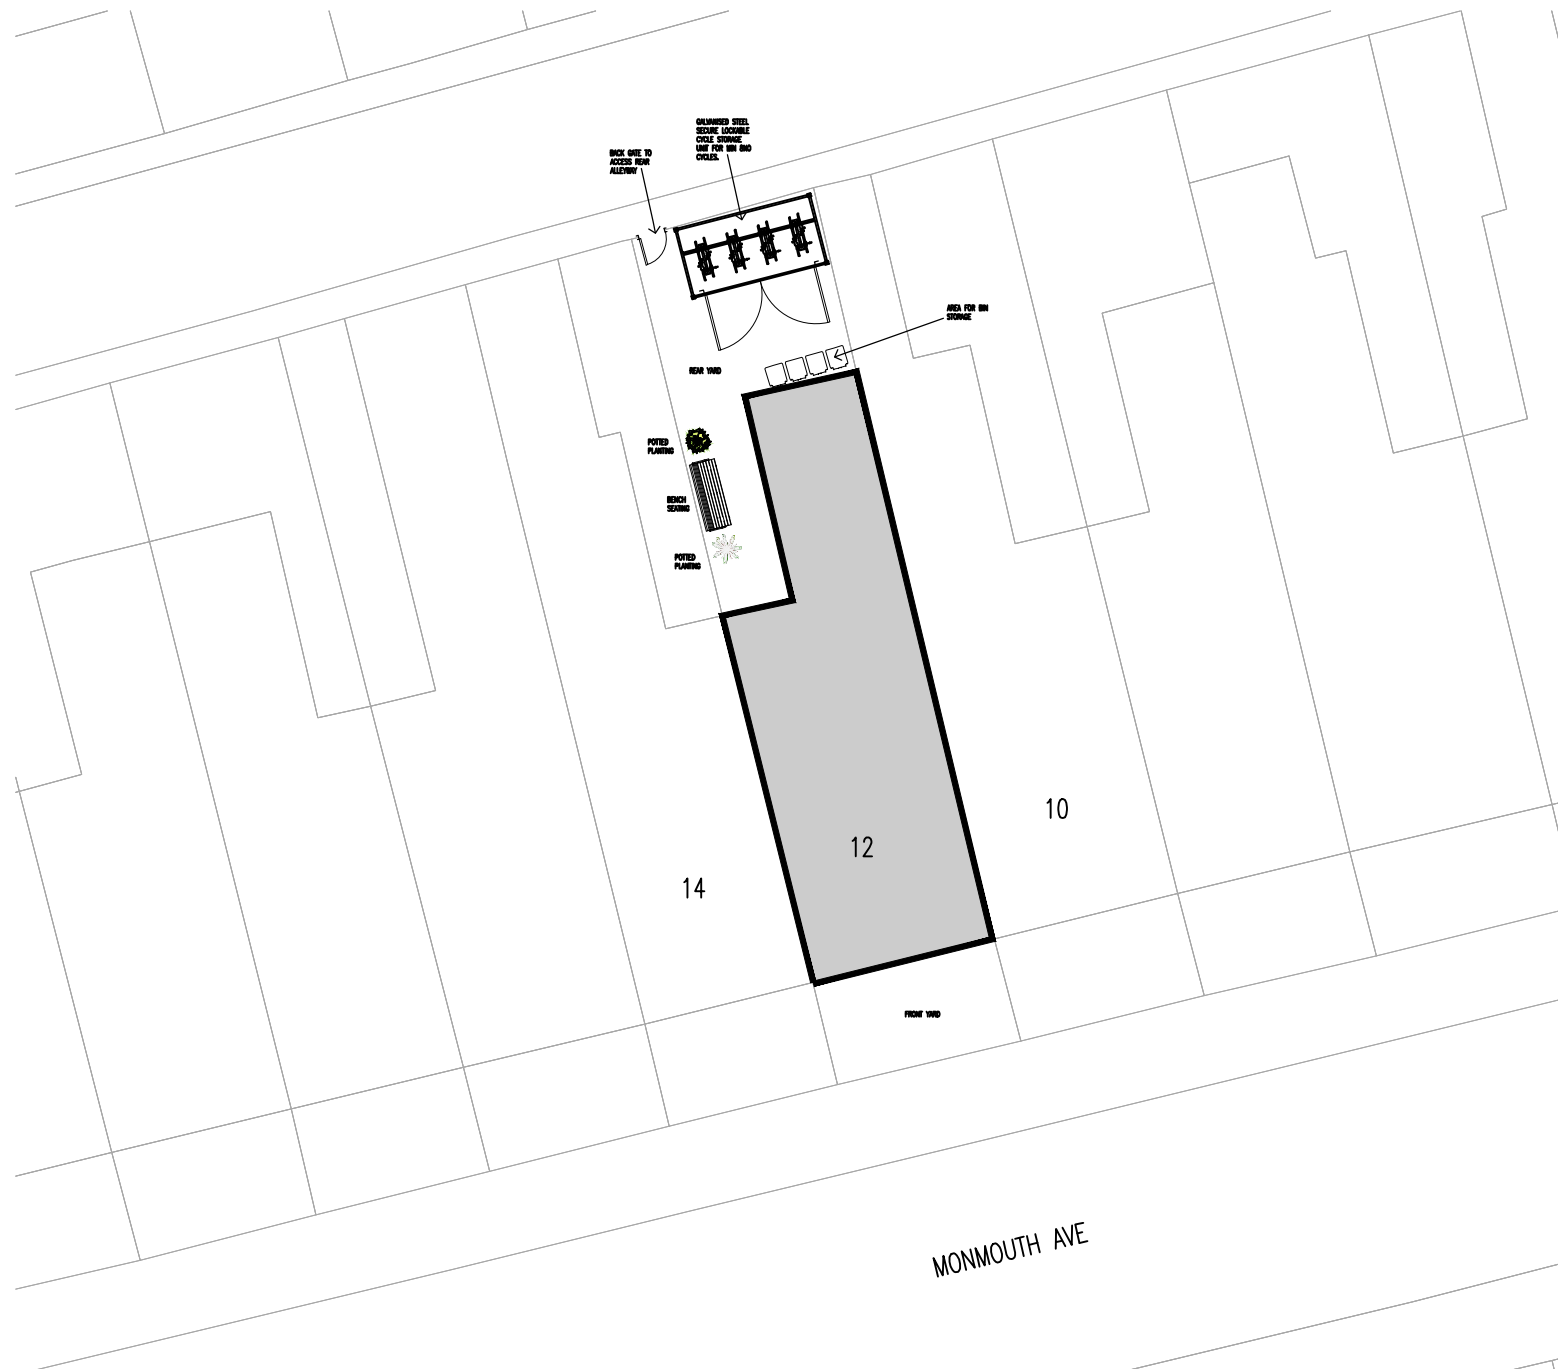
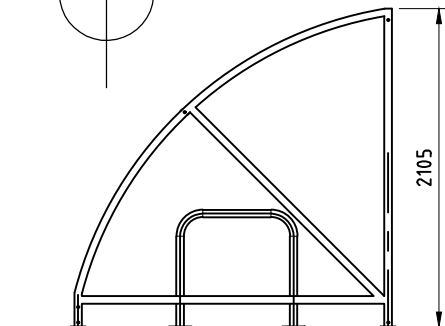


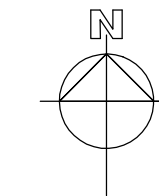

PROPOSED BLOCK SITE PLAN
1:200 @ A3

 


CYCLE SHELTER SIDE ELEVATION
1:50@A3

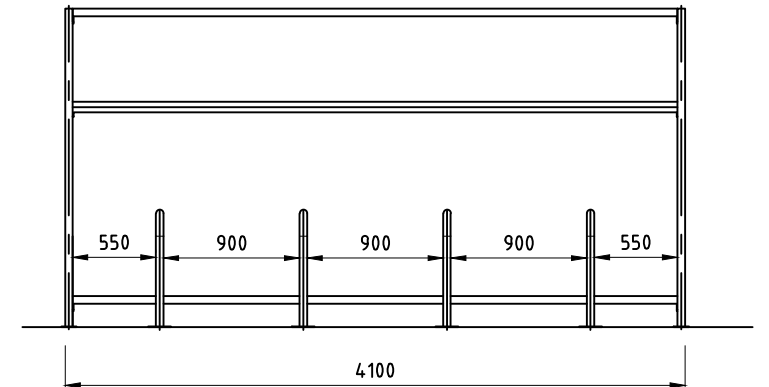

CYCLE SHELTER FRONT ELEVATION
1:50@A3



GALVANISED STEEL FRAMED CYCLE STORAGE SHELTER, FOR 8 CYCLES, 4100mm LONG x 2200mm DEEP/WIDE x 2200mm HIGH, WITH ANTI-VANDAL, UV STABLE POLYCARBONATE ROOF AND SIDE PANELS ALONG WITH SECURE LOCKABLE DOUBLE GATES. PROVIDE 4no SHEFFIELD STANDS, FIXED TO TO HARD STANDING. WITH 900MM GAP BETWEEN SHEFFIELD STANDS AND 550MM BETWEEN THE STANDS AND SIDE FRAME OF SHELTER, AS DIMENSIONED

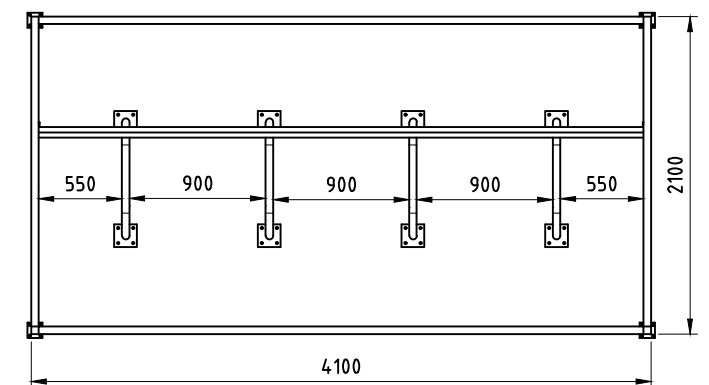

CYCLE SHELTER PLAN LAYOUT
1:50@A3

C1	Amendment to cycle storage	28.10.25	MG
Rev	Amendments	Date	Ints
Mark Gordon Design + Associates			
Project			
12 MONMOUTH AVENUE BURY, BL9 5DU			
Drawing Title PROPOSED SITE PLAN			
Drawn	MG	Checked	—
Date	AUG 2025	Scale	@A3 1 : 100
Drawing No.	12MA/300/PL	Rev.	C1