




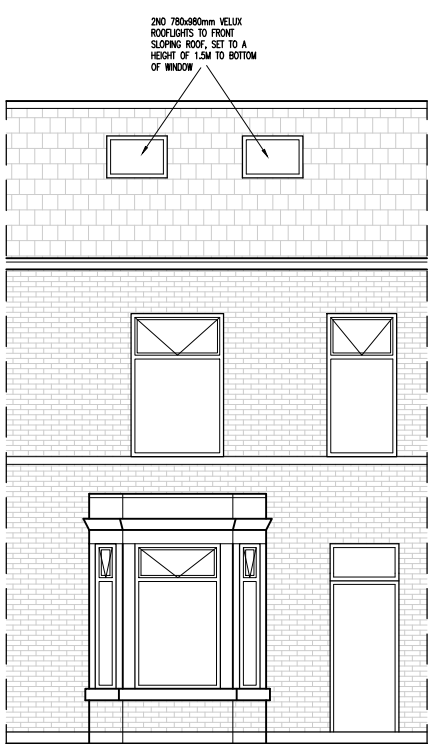

PROPOSED FRONT ELEVATION
1:100 @ A3

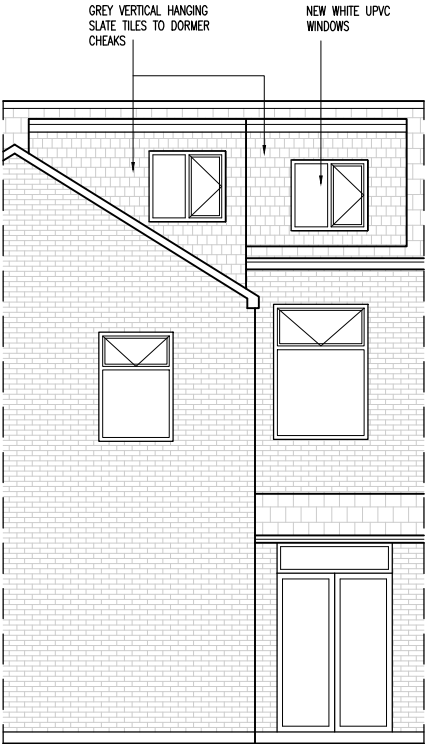

PROPOSED REAR ELEVATION
1:100 @ A3

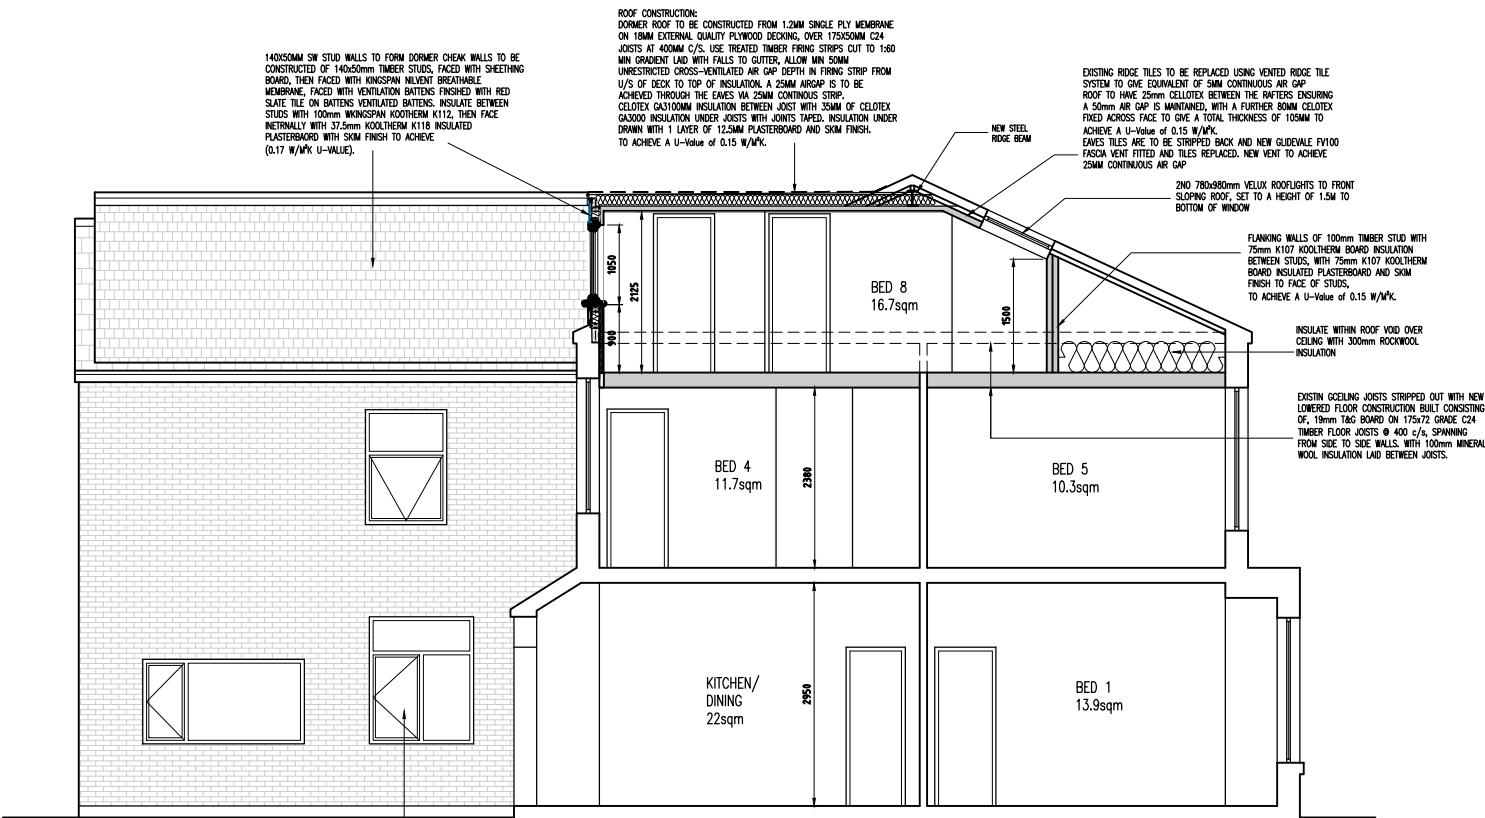

PROPOSED SECTION
1:100 @ A3



Rev	Amendments	Date	Ints
Mark Gordon Design + Associates			
Project			
12 MONMOUTH AVENUE BURY, BL9 5DU			
Drawing Title			
PROPOSED SECTION AND ELEVATIONS			
Drawn	MG	Checked	—
Date	AUG 2025	Scale	0A3 1 : 100
Drawing No.	12MA/304/PL	Rev.	