


1

EXISTING FLOOR LAYOUTS

Scale: 1:50

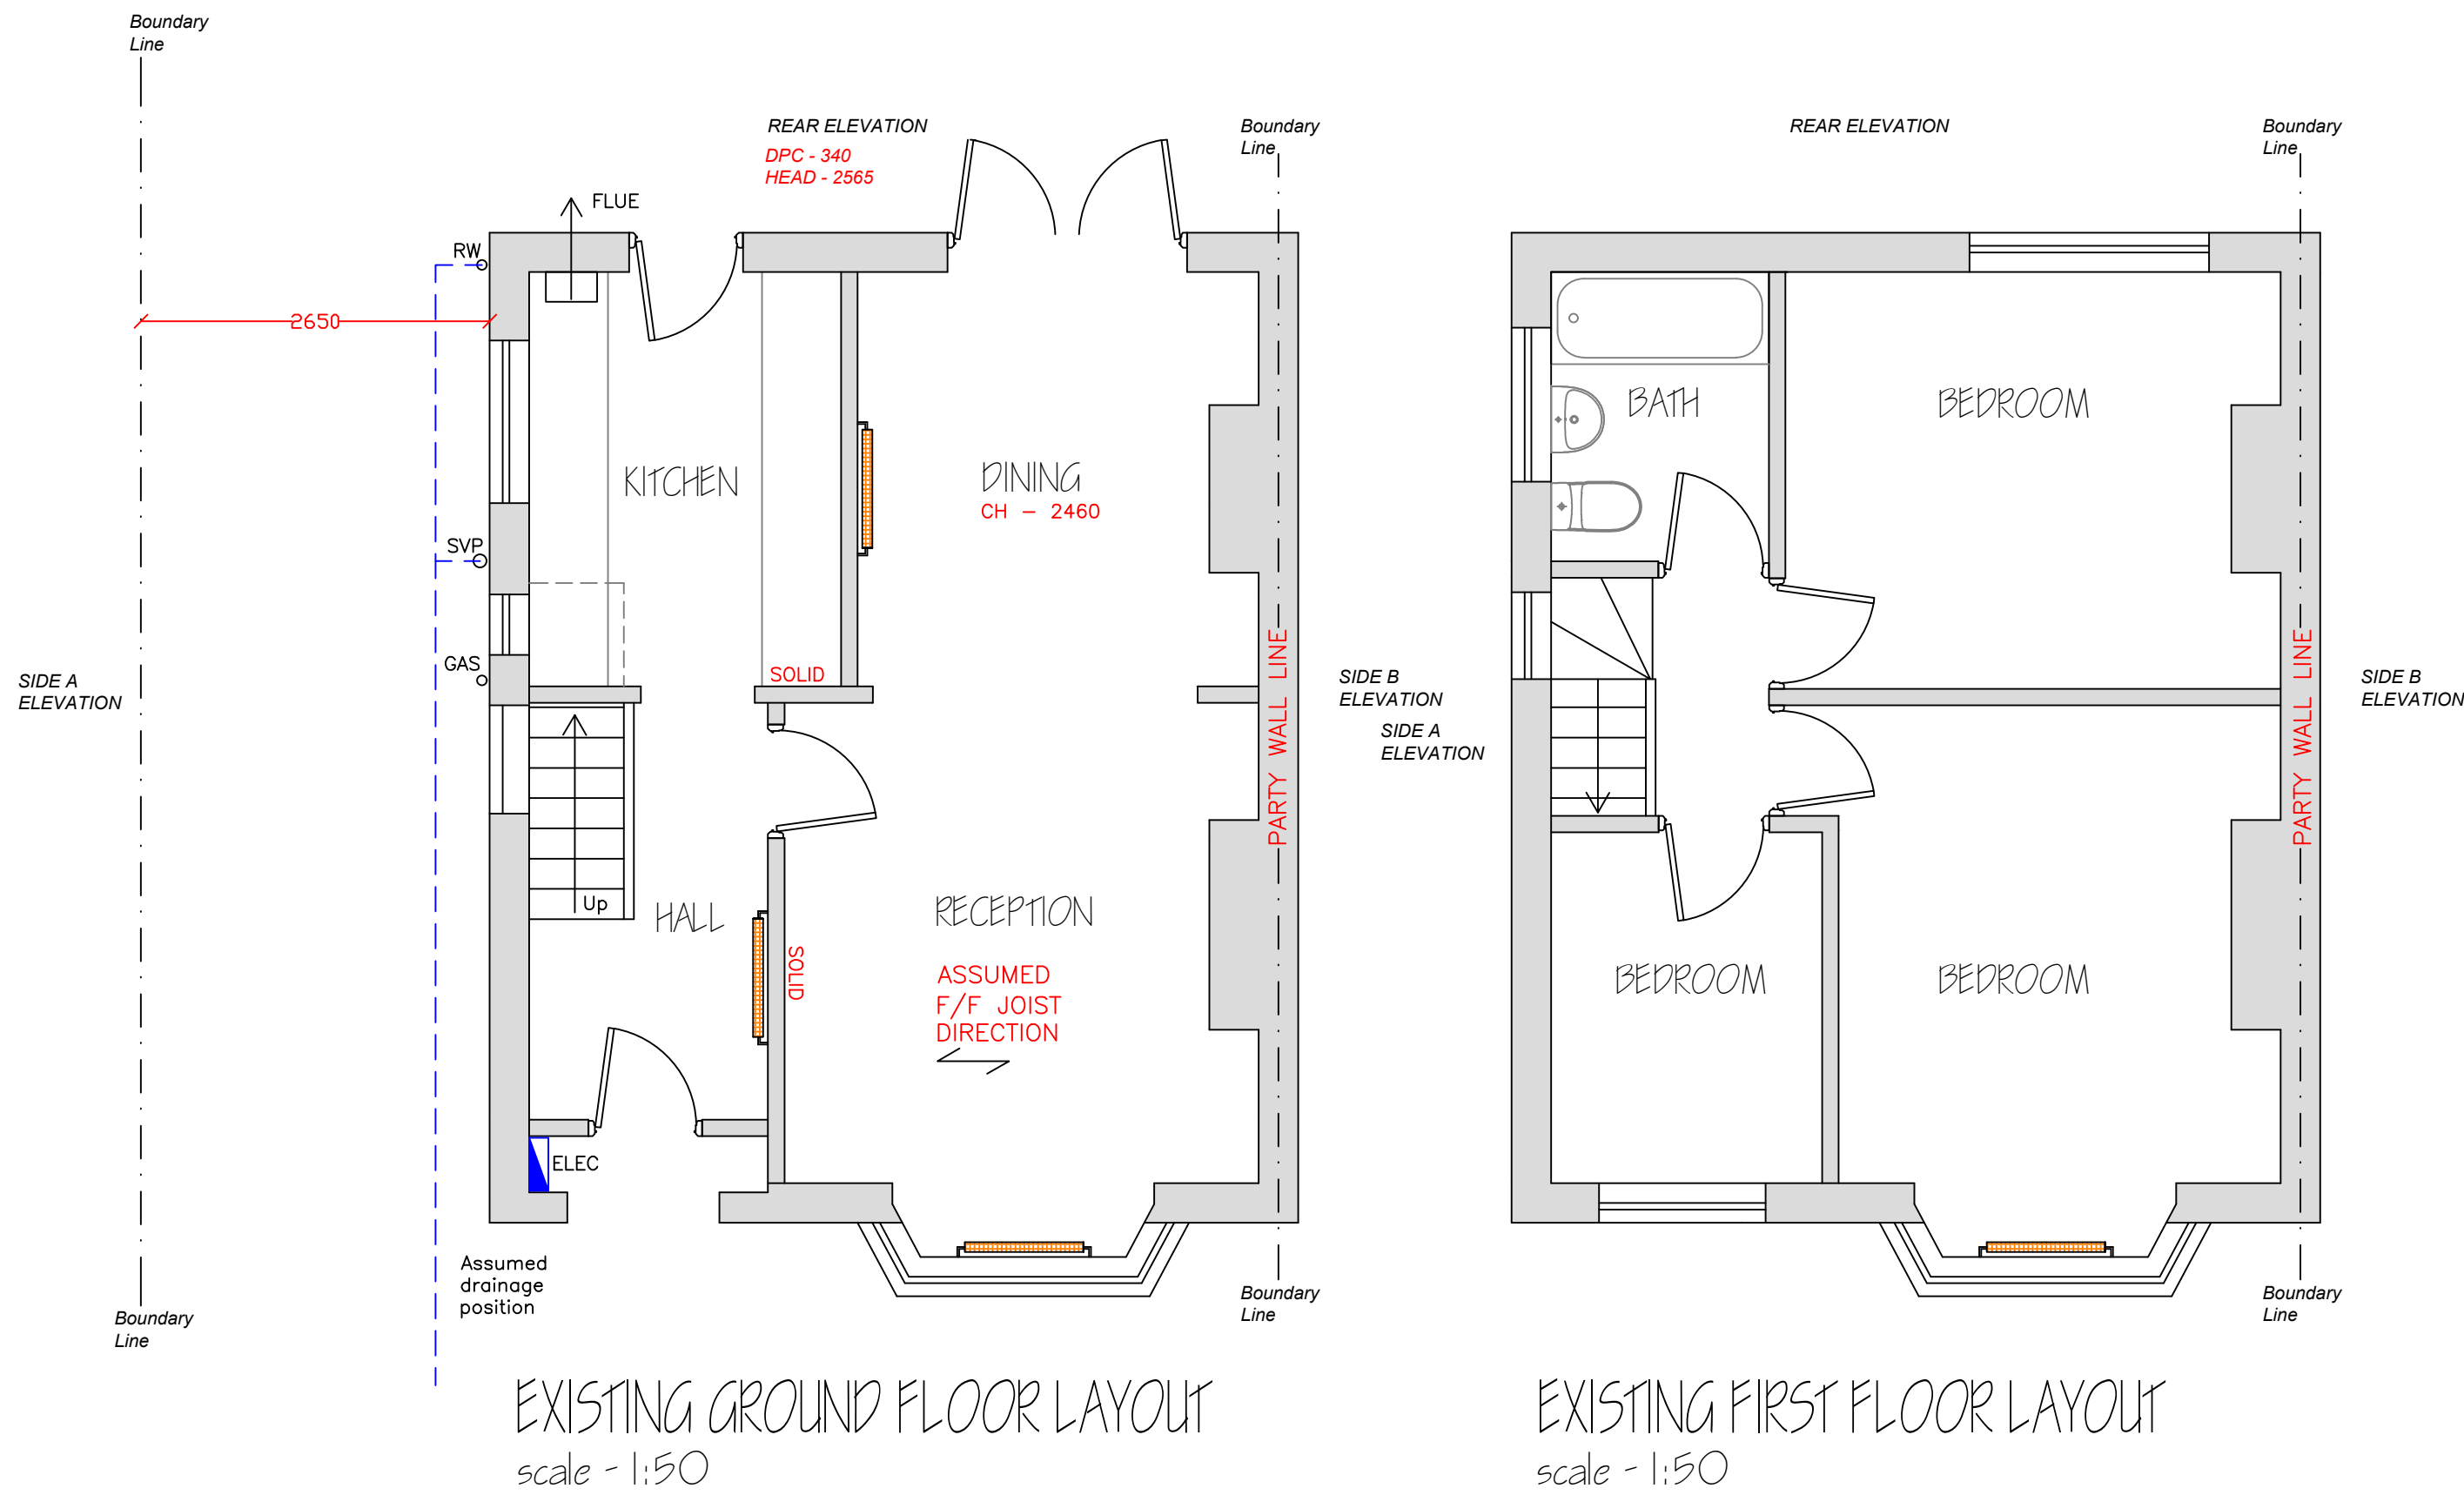

2

EXISTING ELEVATIONS


Scale: 1:100



3

EXISTING LOCATION PLAN



Scale: 1:500

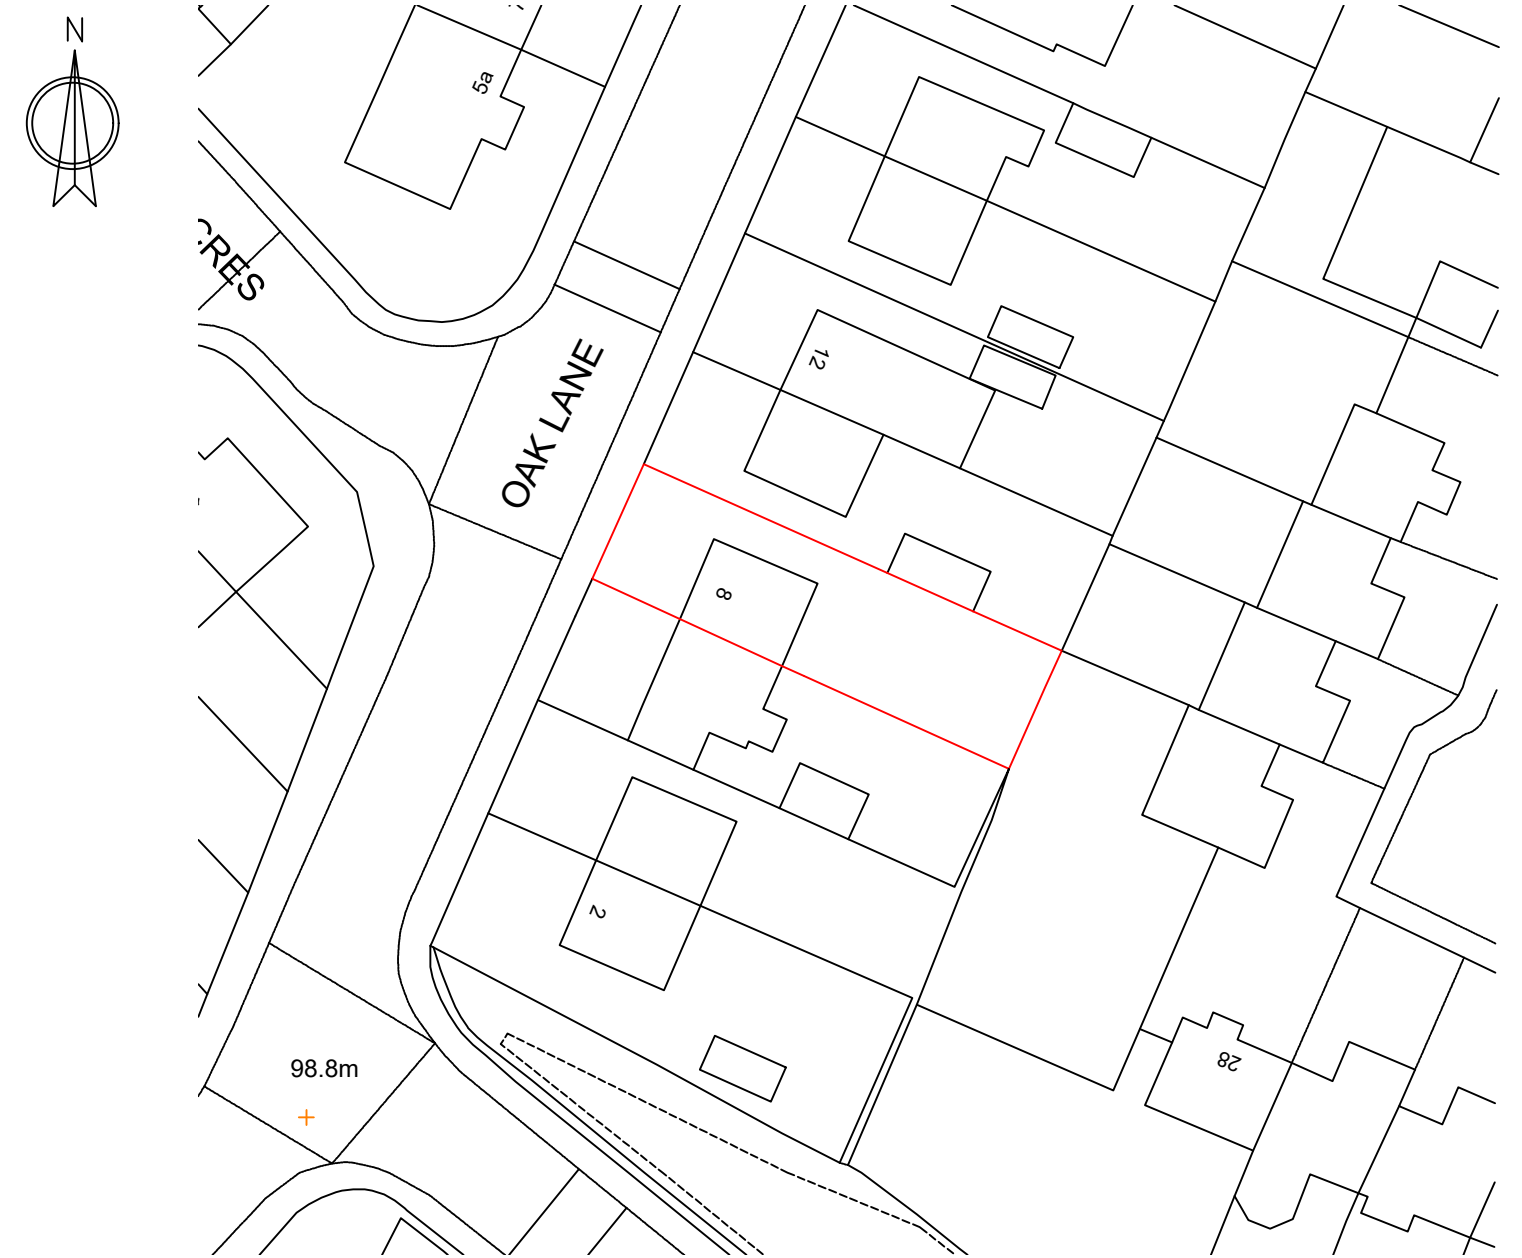

4

EXISTING SITE PLAN

Scale: 1:200

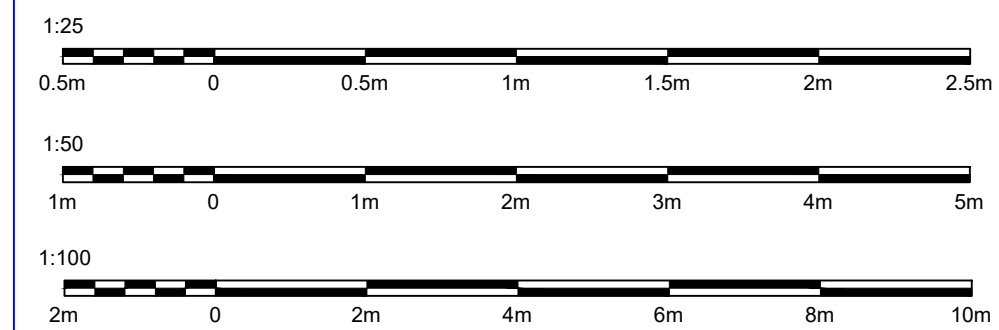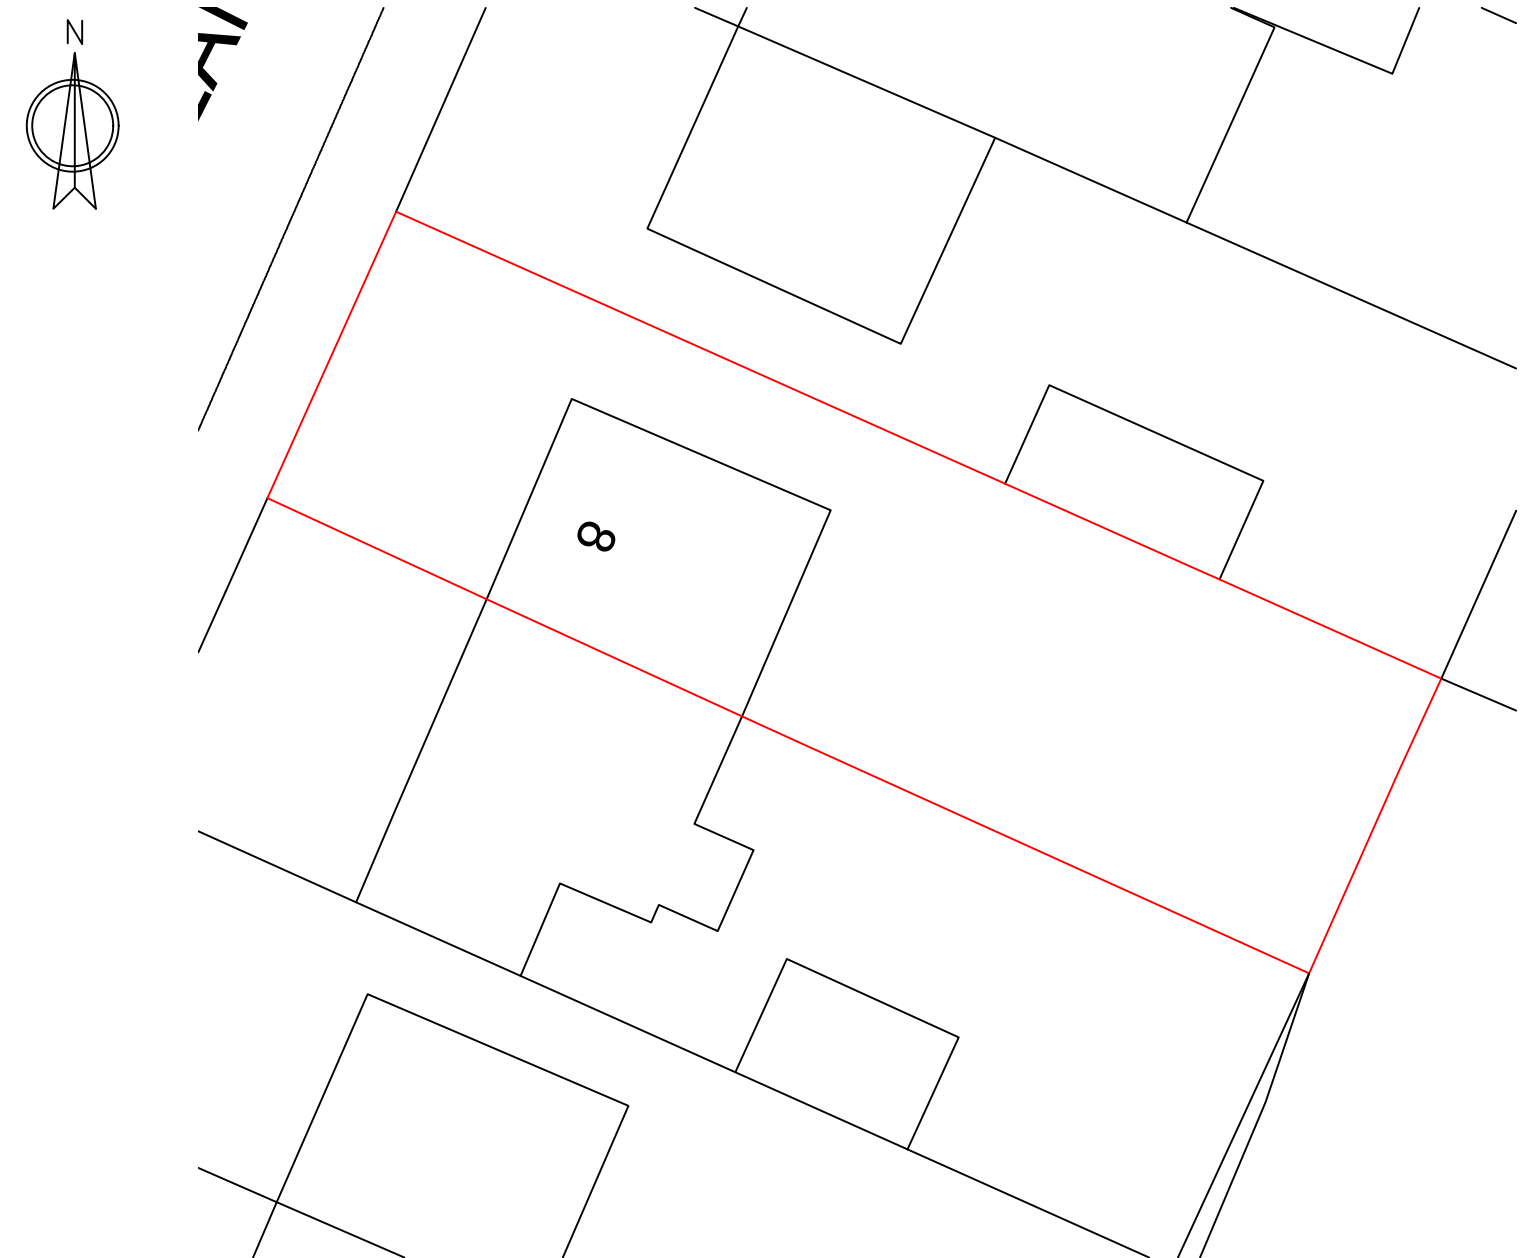

CLIENT: Becky Rooke
PROJECT: 8 Oak Lane, Whitefield
DWG No: TWO STOREY SIDE EXTENSION

REV	DATE	DESCRIPTION	BY	VE
A	NOV'25	EXISTING-PLANS	J.A.L	EP
DRAWING: EXISTING FLOOR LAYOUTS & ELEVATIONS				
SCALE: AS SHOWN @ A1				
DATE: NOV' 2025		DRAWN BY: JAL		
DWG No: 001		REVISION: A		