




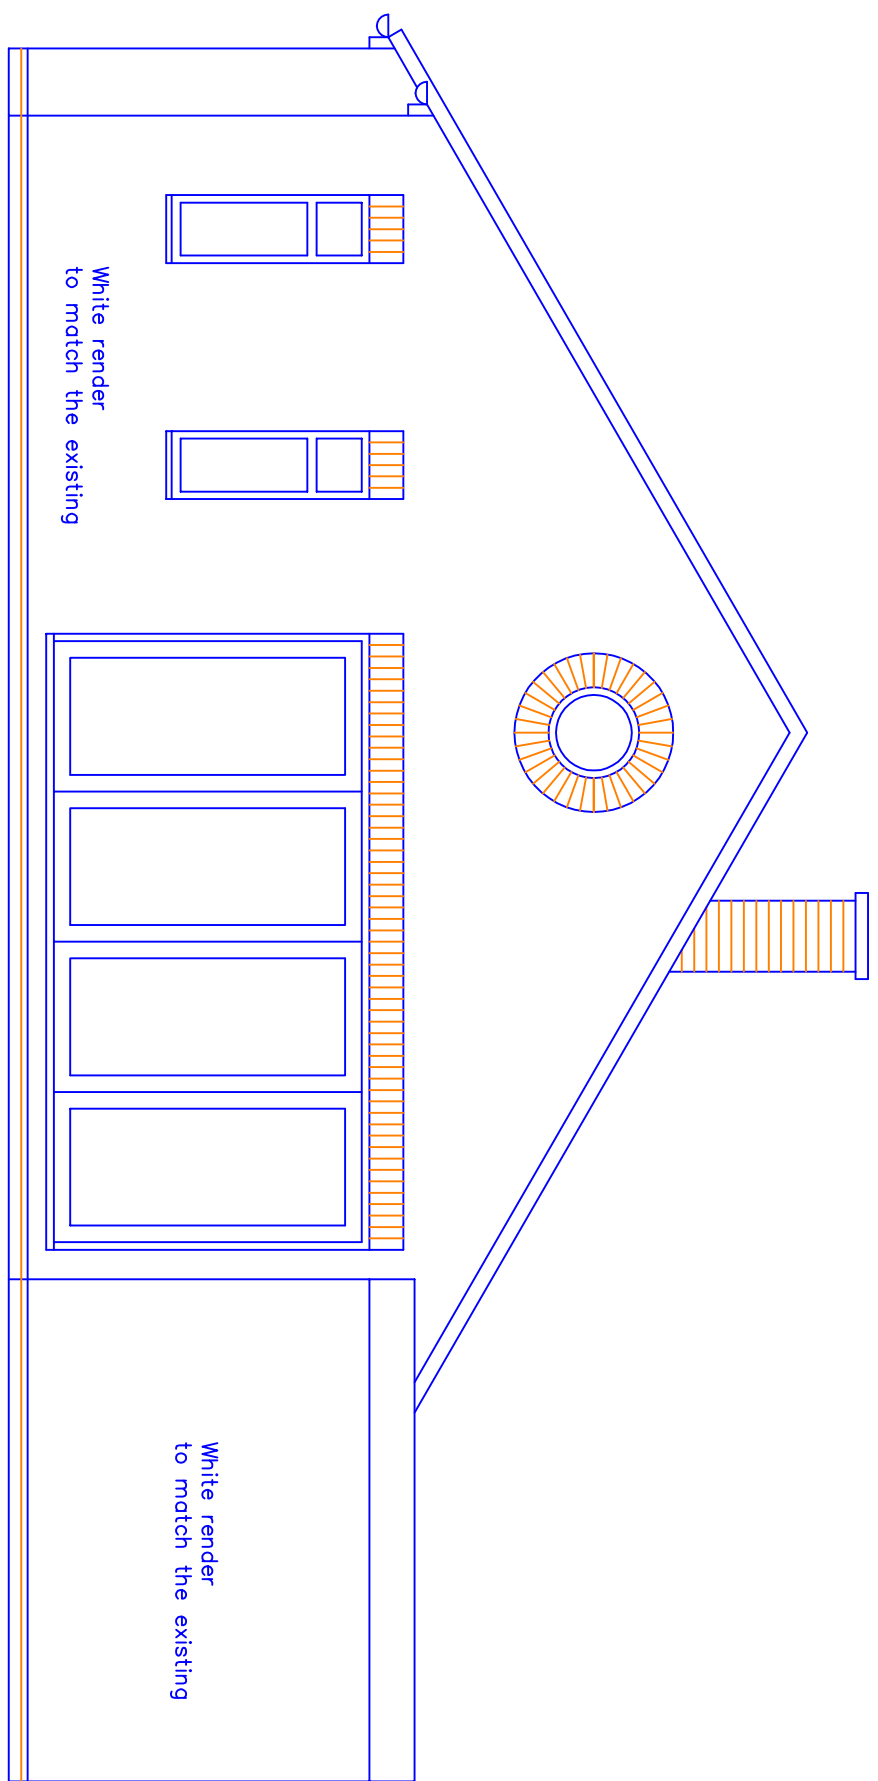


Proposed Rear Elevation

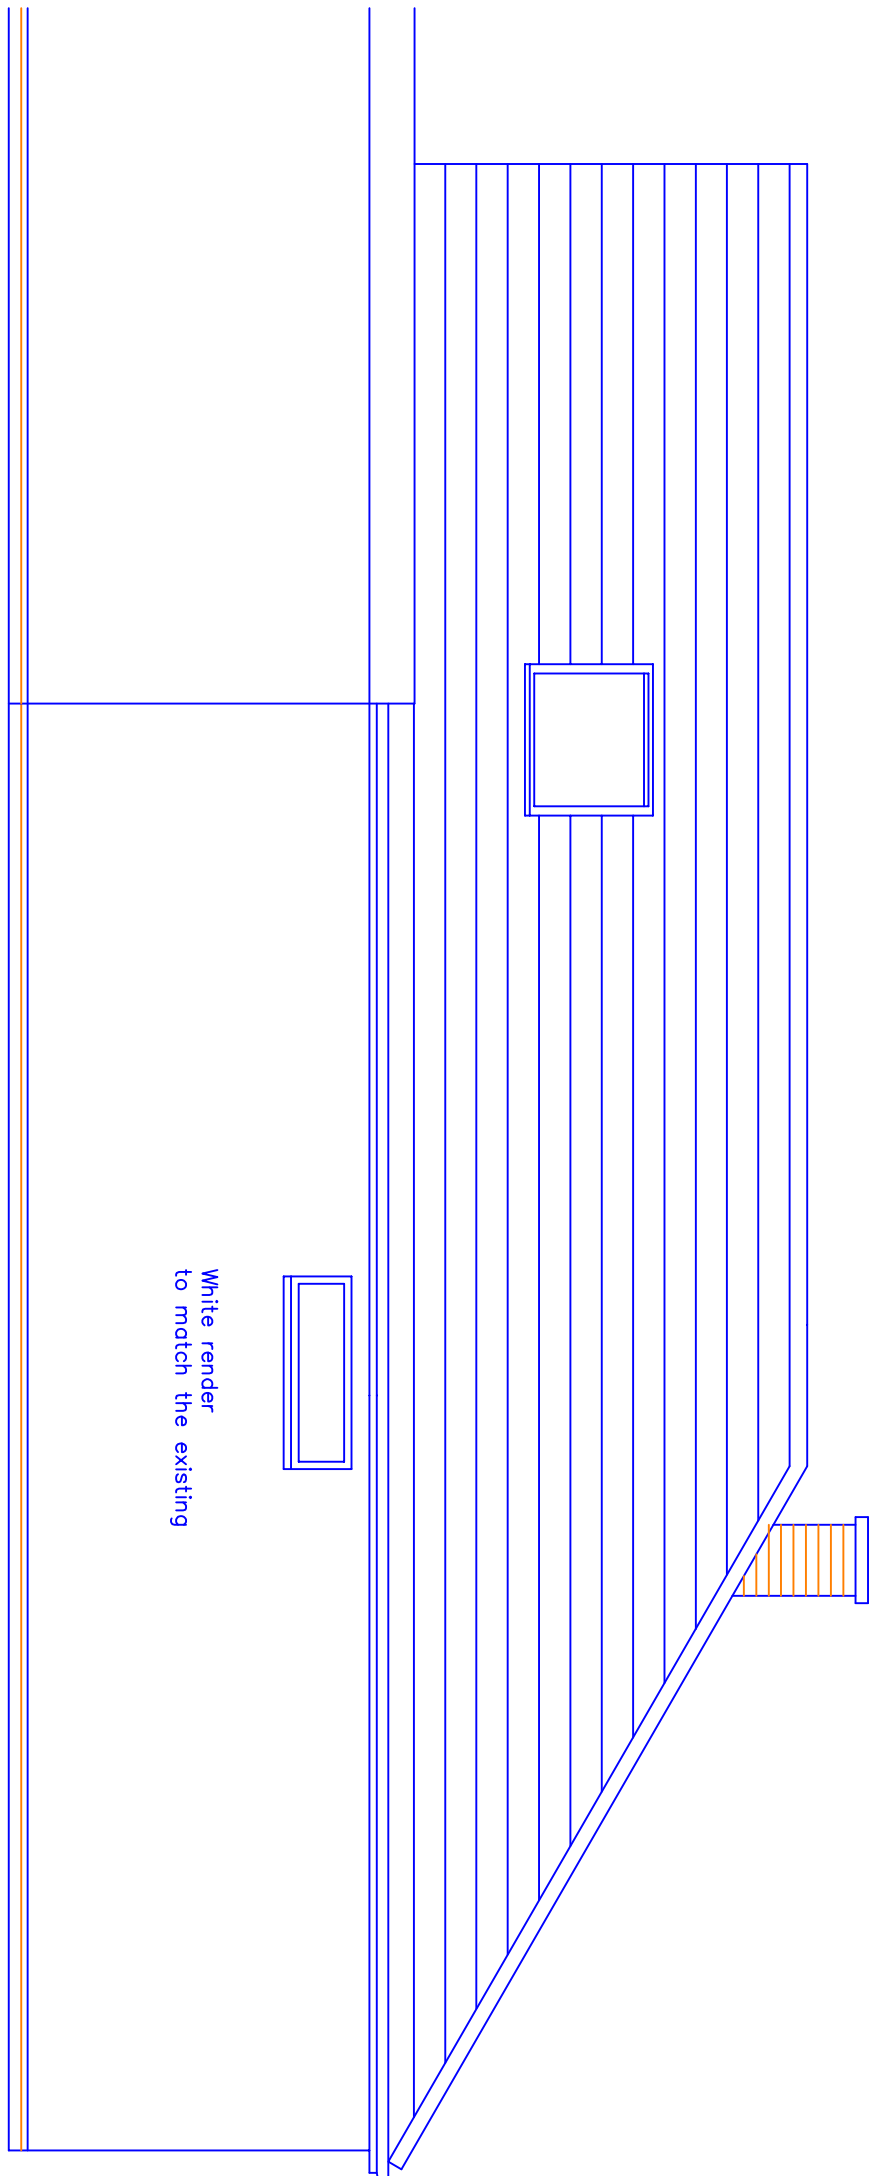


Proposed Side Elevation

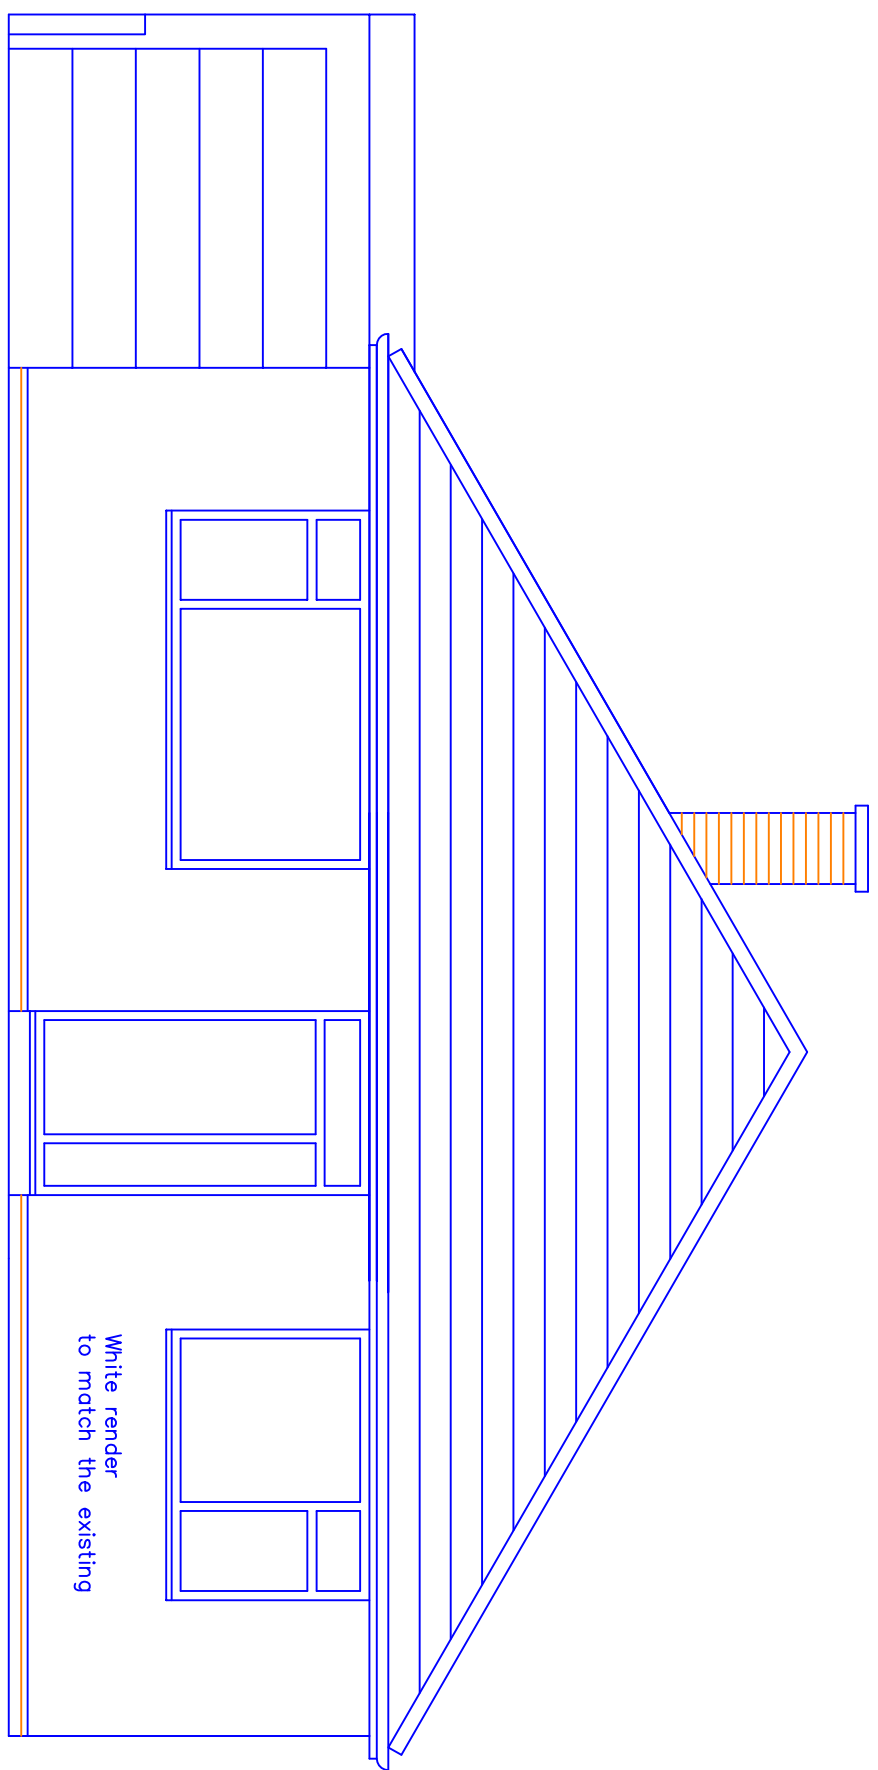

Proposed Front Elevation

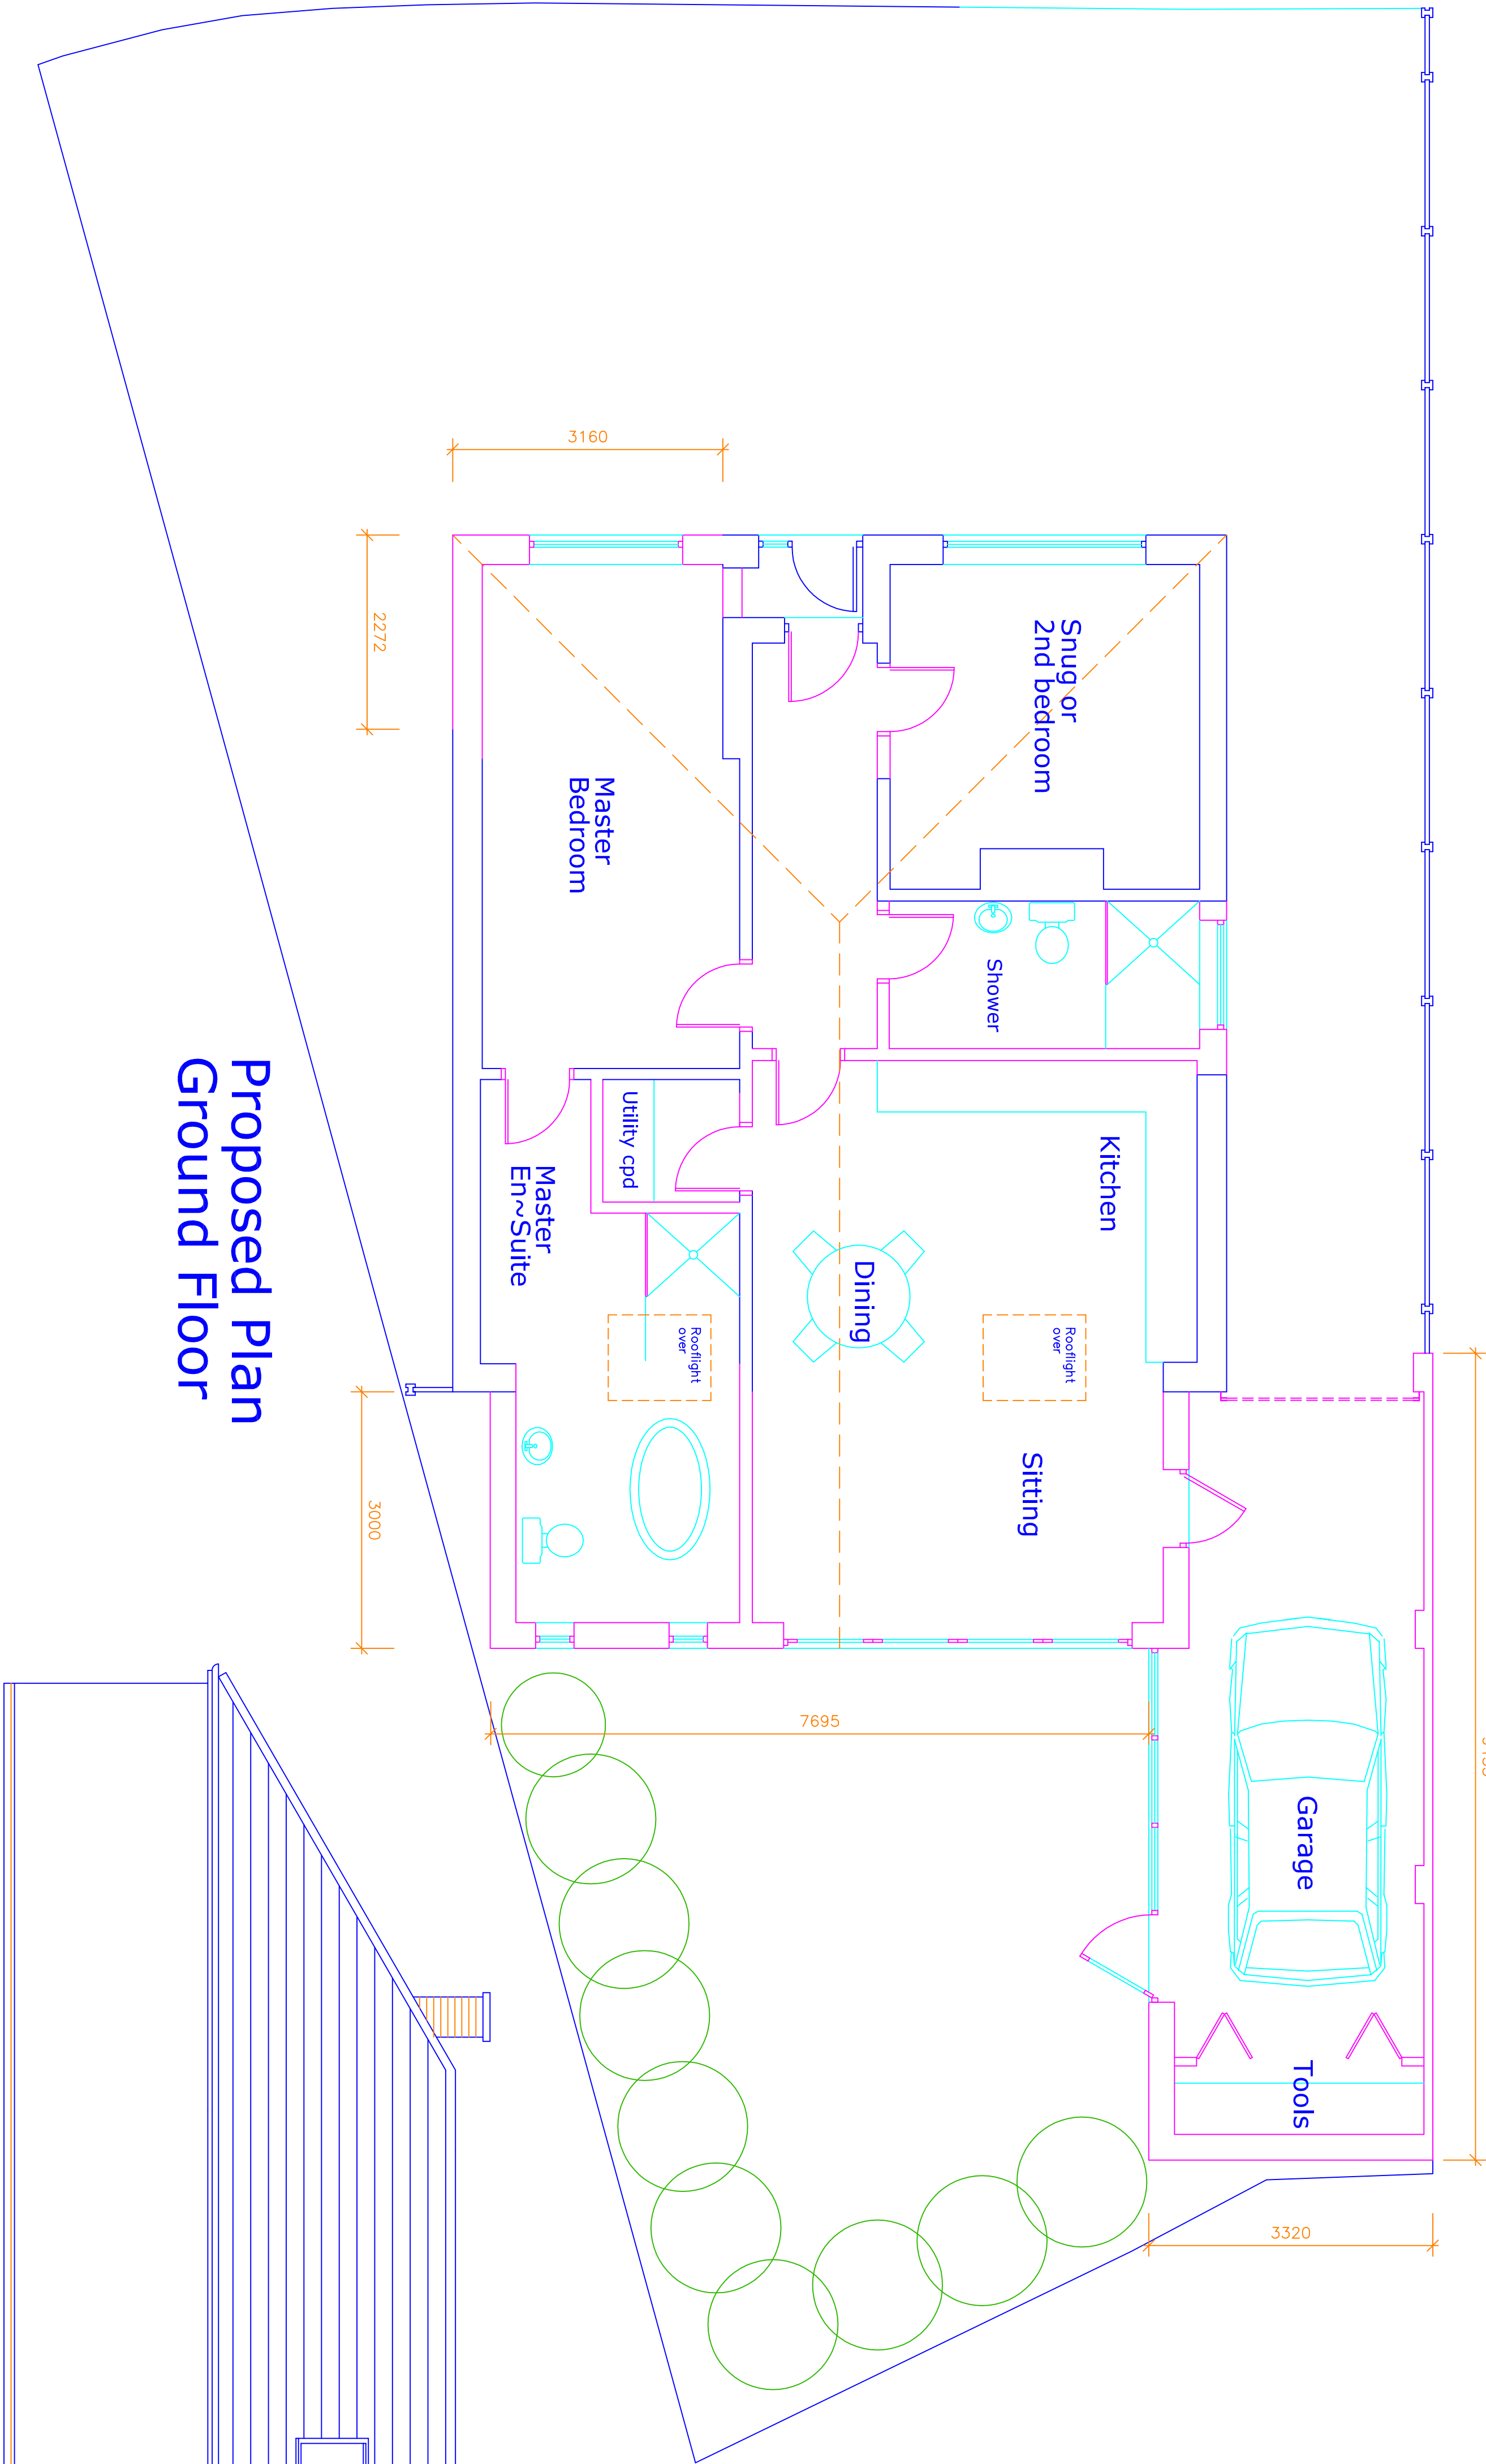

Proposed Plan
Ground Floor

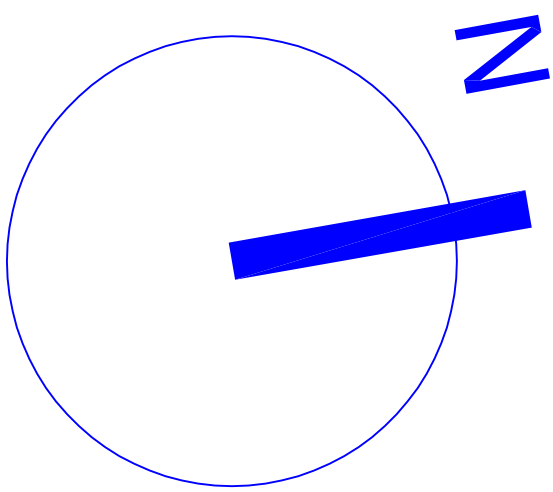

This drawing and design concept is the property of PPV design. It should not be reproduced without written permission

2 Helmshore Road, Holcombe Village
Ramsbottom, Lancashire BL8 4PA

Garry Dearden (B&K home) DipArch RIBA
garr@ppv-design.co.uk www.ppv-design.co.uk
T: 01706 832273 M: 07712 669482

A		Apex to the rear/open ceiling		18.01.2023	
0	1	2	3	m	
14 Hawthorn Avenue		scale 1:150 at A1		June 2022	
Holcombe Brook		Proposed Plans		and Elevations	
BL10 9UZ		LB1-02A		P P V design Ltd	

Proposed Side Elevation