




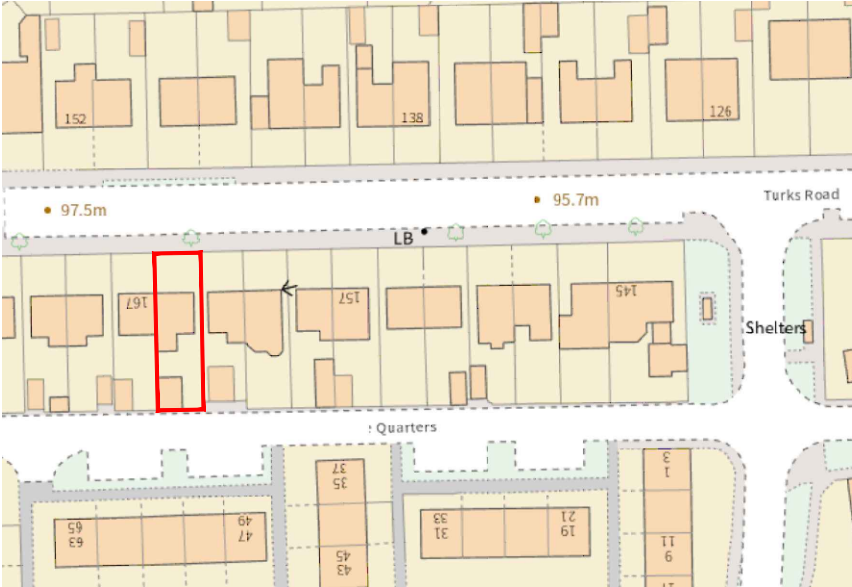

Location Plan (Scale - 1:1250)

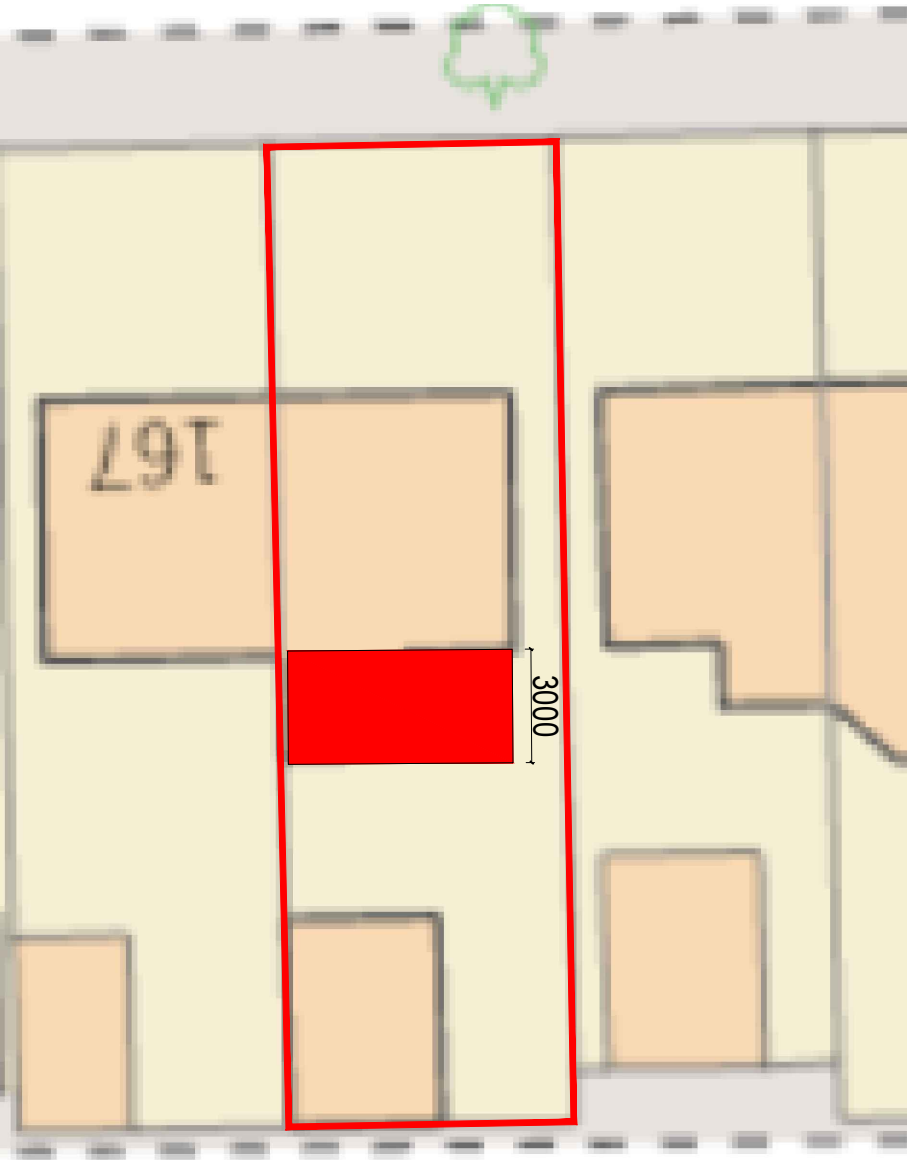

Site Plan (Scale - 1:200)

 

DO NOT SCALE FROM THIS DRAWING.
This drawing is to be read in conjunction with
all related drawings. All dimensions must be
checked and verified on site before
commencing any work or material production.
The originator should be notified immediately
of any discrepancy.



Rev	Date	Description
-----	------	-------------

Issued For : INFORMATION PURPOSES ONLY

Client
-

Project
165 Turks Road

Scheme - Drawing Title
Location & Site Plan


-/ 01 - Date 06-04-2024
Project No. Drawing No. Revision Scale As Noted @ A3

DO NOT SCALE FROM THIS DRAWING.
This drawing is to be read in conjunction with all related drawings. All dimensions must be checked and verified on site before commencing any work or material production. The originator should be notified immediately of any discrepancy.




Ronson
building design

Tel: 07926826016
craig@ronsonbuildingdesign.co.uk

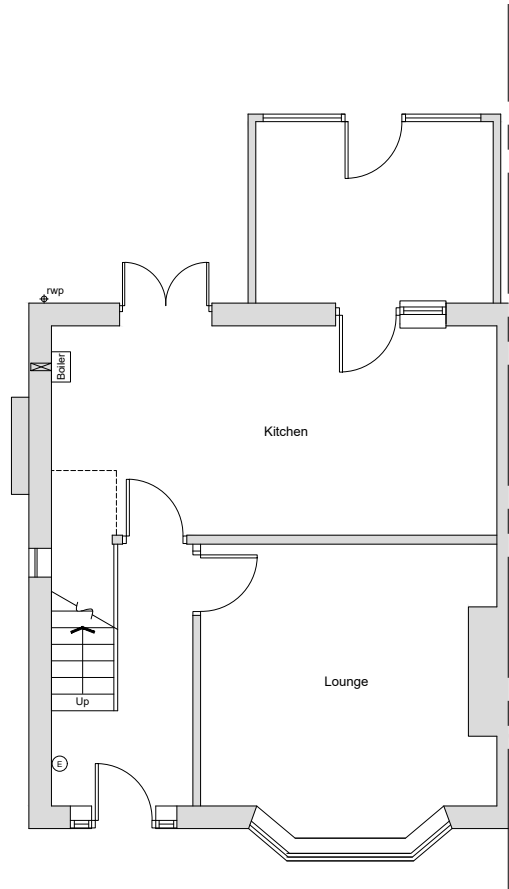


Existing GF Plan

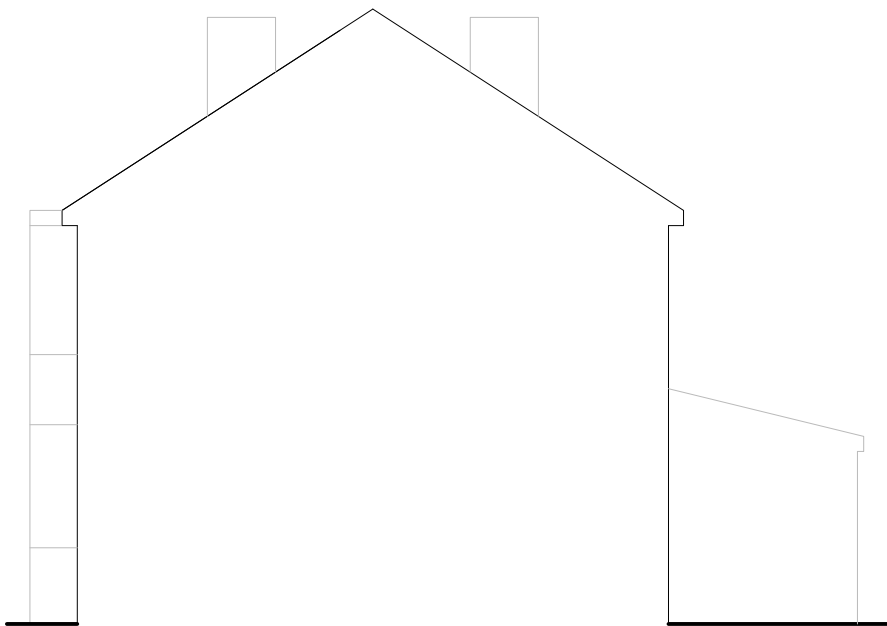

Side Elevation



Rear Elevation

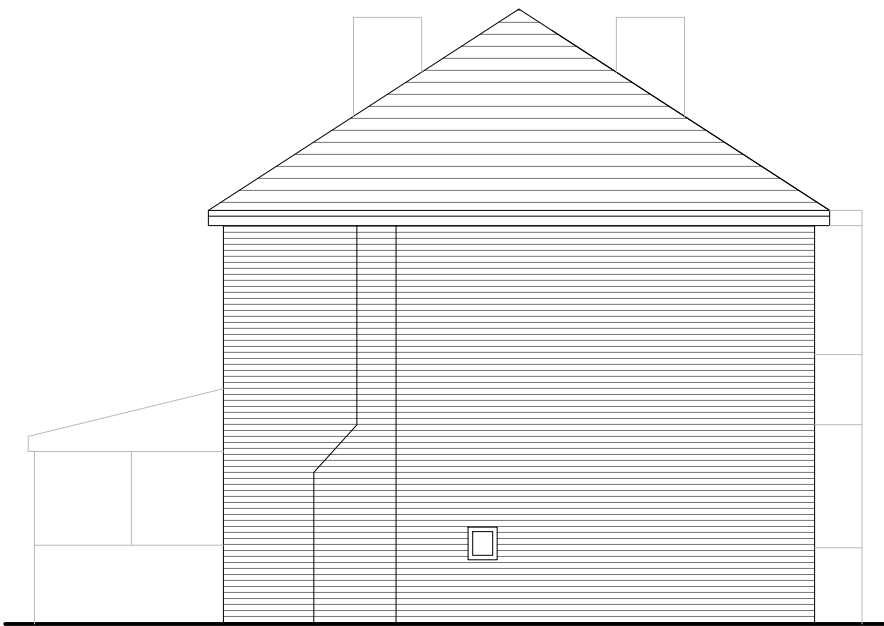

Side Elevation

Rev	Date	Description
-----	------	-------------


Issued For : INFORMATION PURPOSES ONLY

Client
-

Project
165 Turks Road

Scheme - Drawing Title
Existing Plans

-/ 02 - Date 06-04-2024
Project No. Drawing No. Revision Scale 1:100 @A3

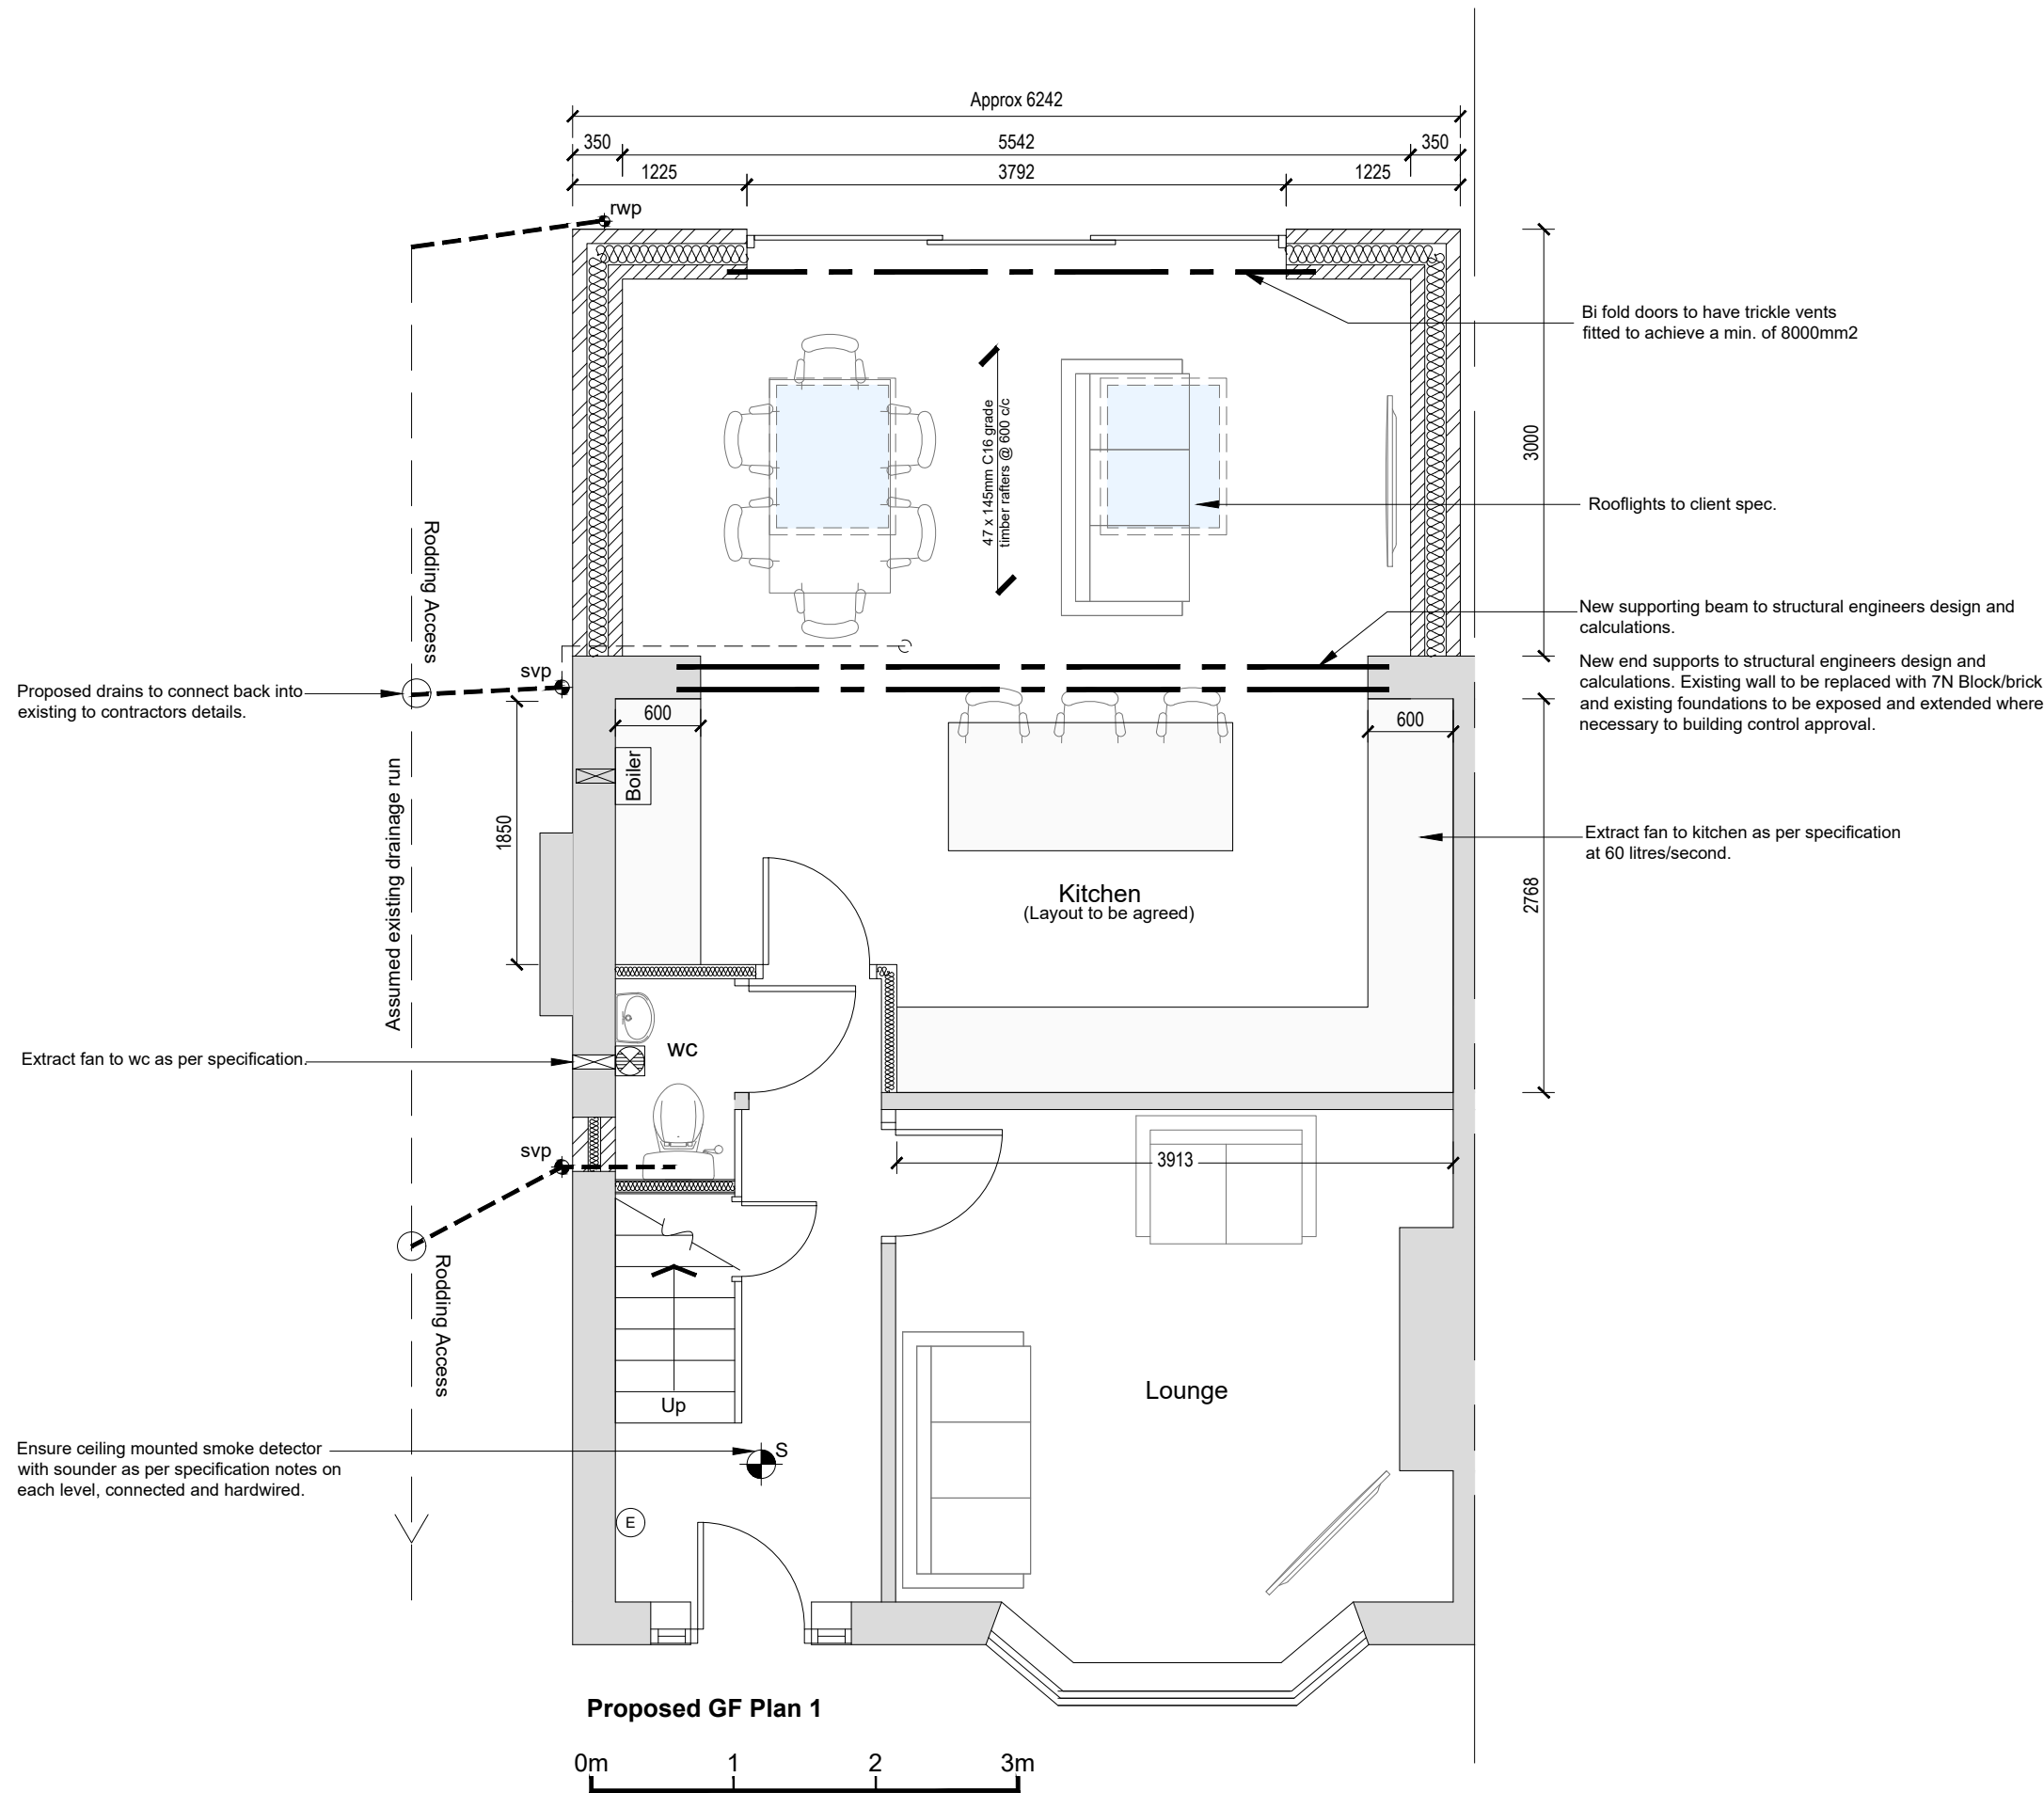

DO NOT SCALE FROM THIS DRAWING.
This drawing is to be read in conjunction with all related drawings. All dimensions must be checked and verified on site before commencing any work or material production. The originator should be notified immediately of any discrepancy.

Ronson
building design

Tel:07926826016
craig@ronsonbuildingdesign.co.uk

Rev	Date	Description
-----	------	-------------

Issued For : **INFORMATION PURPOSES ONLY**

Client
-

Project
165 Turks Road

Scheme - Drawing Title
Proposed Plans


-/ **03** - Date **06-04-2024**
Project No. Drawing No. Revision Scale **1:50 @A3**

DO NOT SCALE FROM THIS DRAWING.
This drawing is to be read in conjunction with all related drawings. All dimensions must be checked and verified on site before commencing any work or material production. The originator should be notified immediately of any discrepancy.




Ronson
building design

Tel:07926826016
craig@ronsonbuildingdesign.co.uk

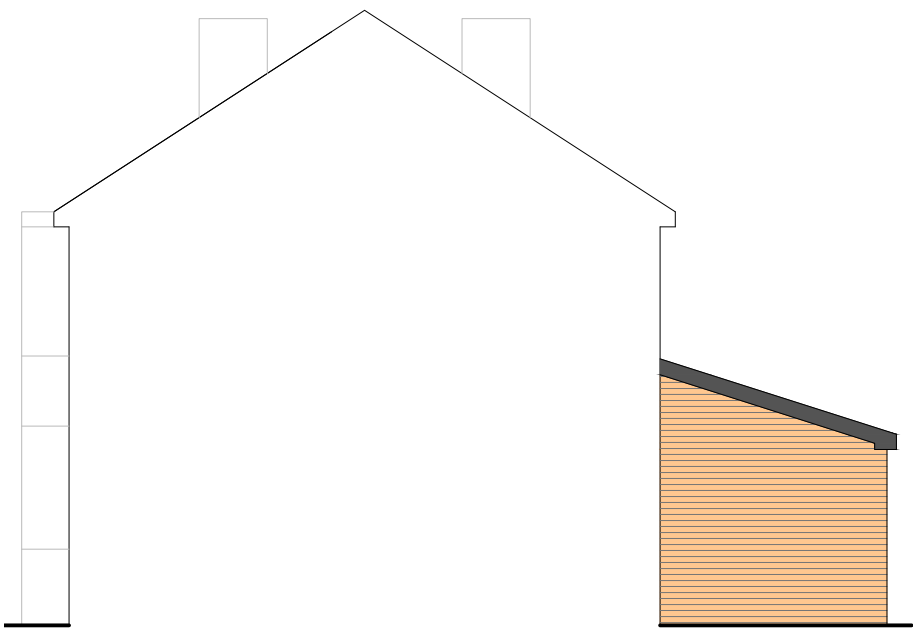


Side Elevation

 

Rear Elevation

- Roof tiles to match existing.
- Facing brickwork to match existing.
- New external door to client specification.

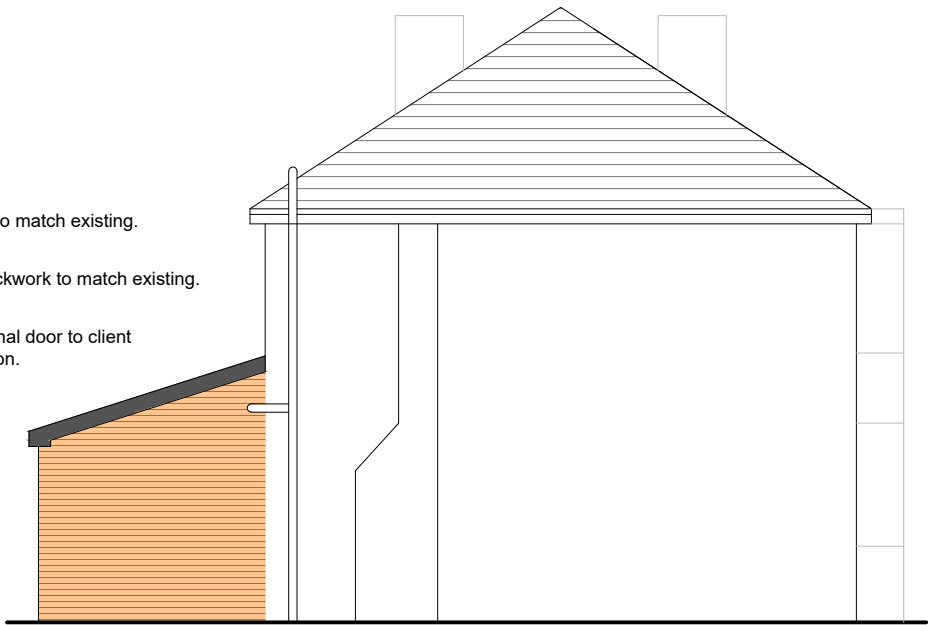

Side Elevation

Rev	Date	Description
Issued For : INFORMATION PURPOSES ONLY		
Client		
-		
Project		
165 Turks Road		
Scheme - Drawing Title		
Proposed Elevations		
-/	04	Date 06-04-2024
Project No.	Drawing No.	Revision Scale 1:100 @A3