




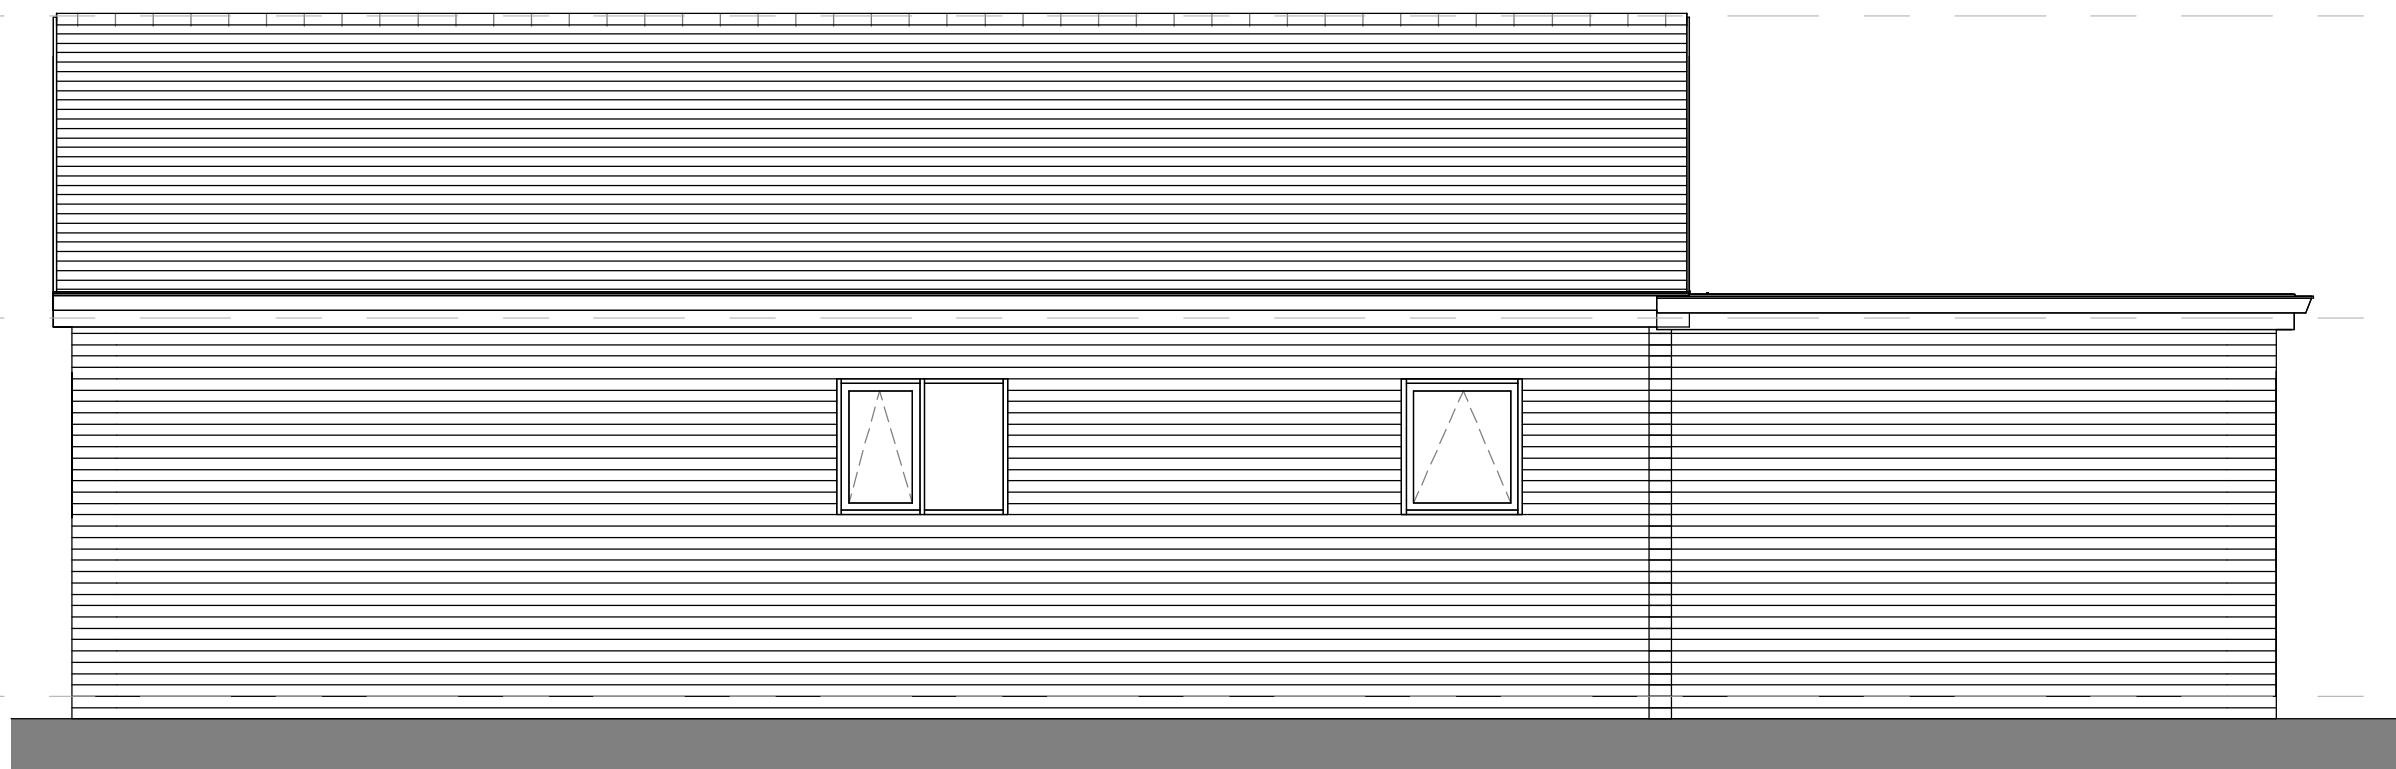


5 As Proposed RHS Elevation
1 : 50

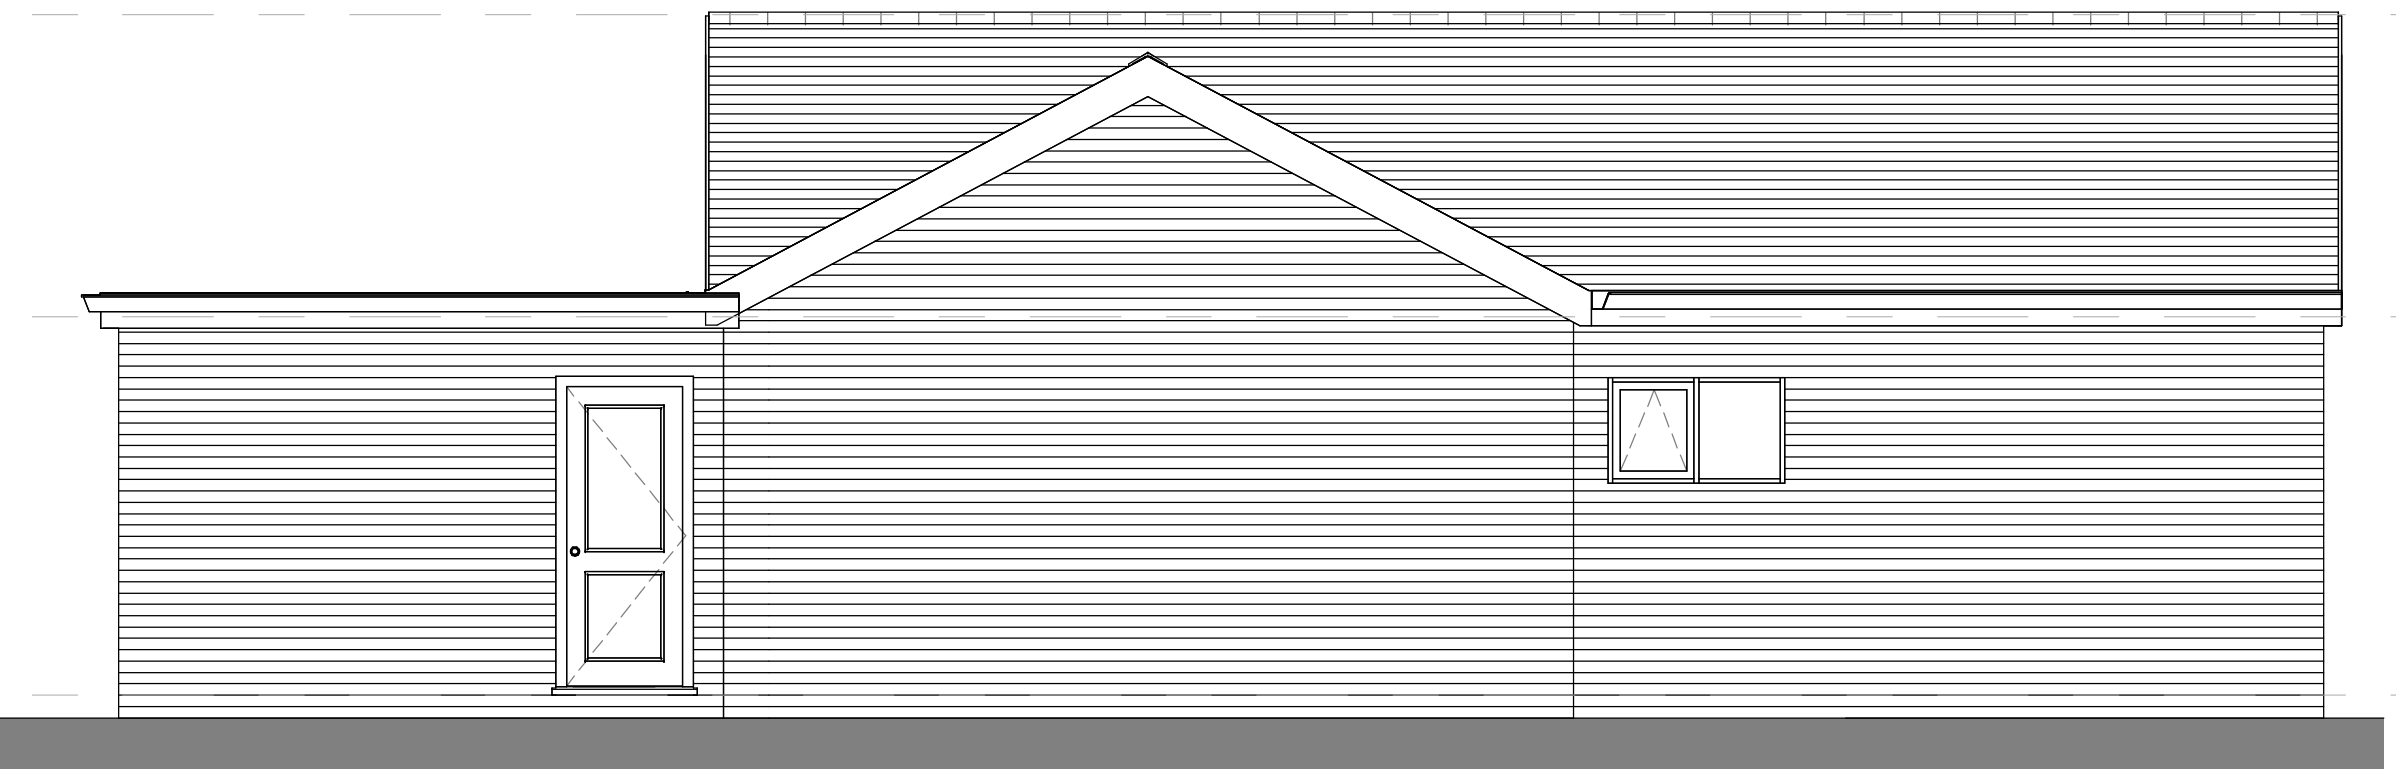


7 As Proposed LHS Elevation
1 : 50

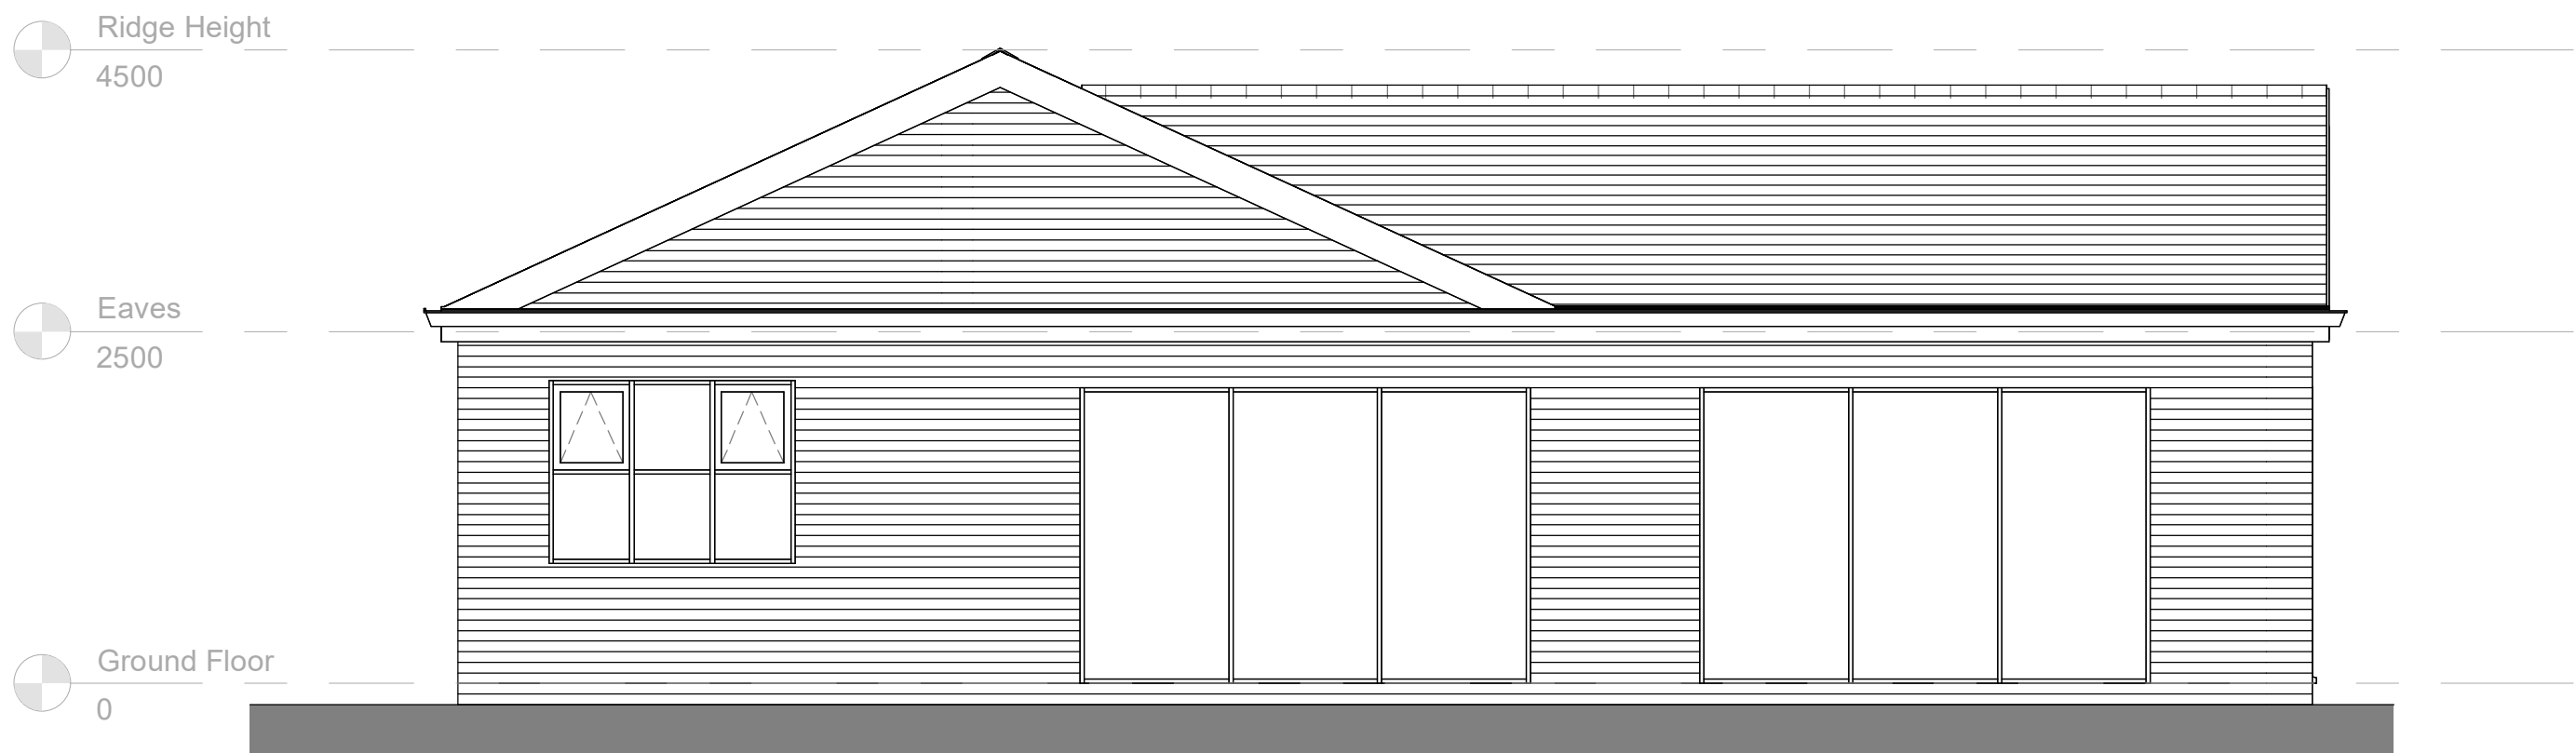


4 As Proposed Rear Elevation
1 : 50

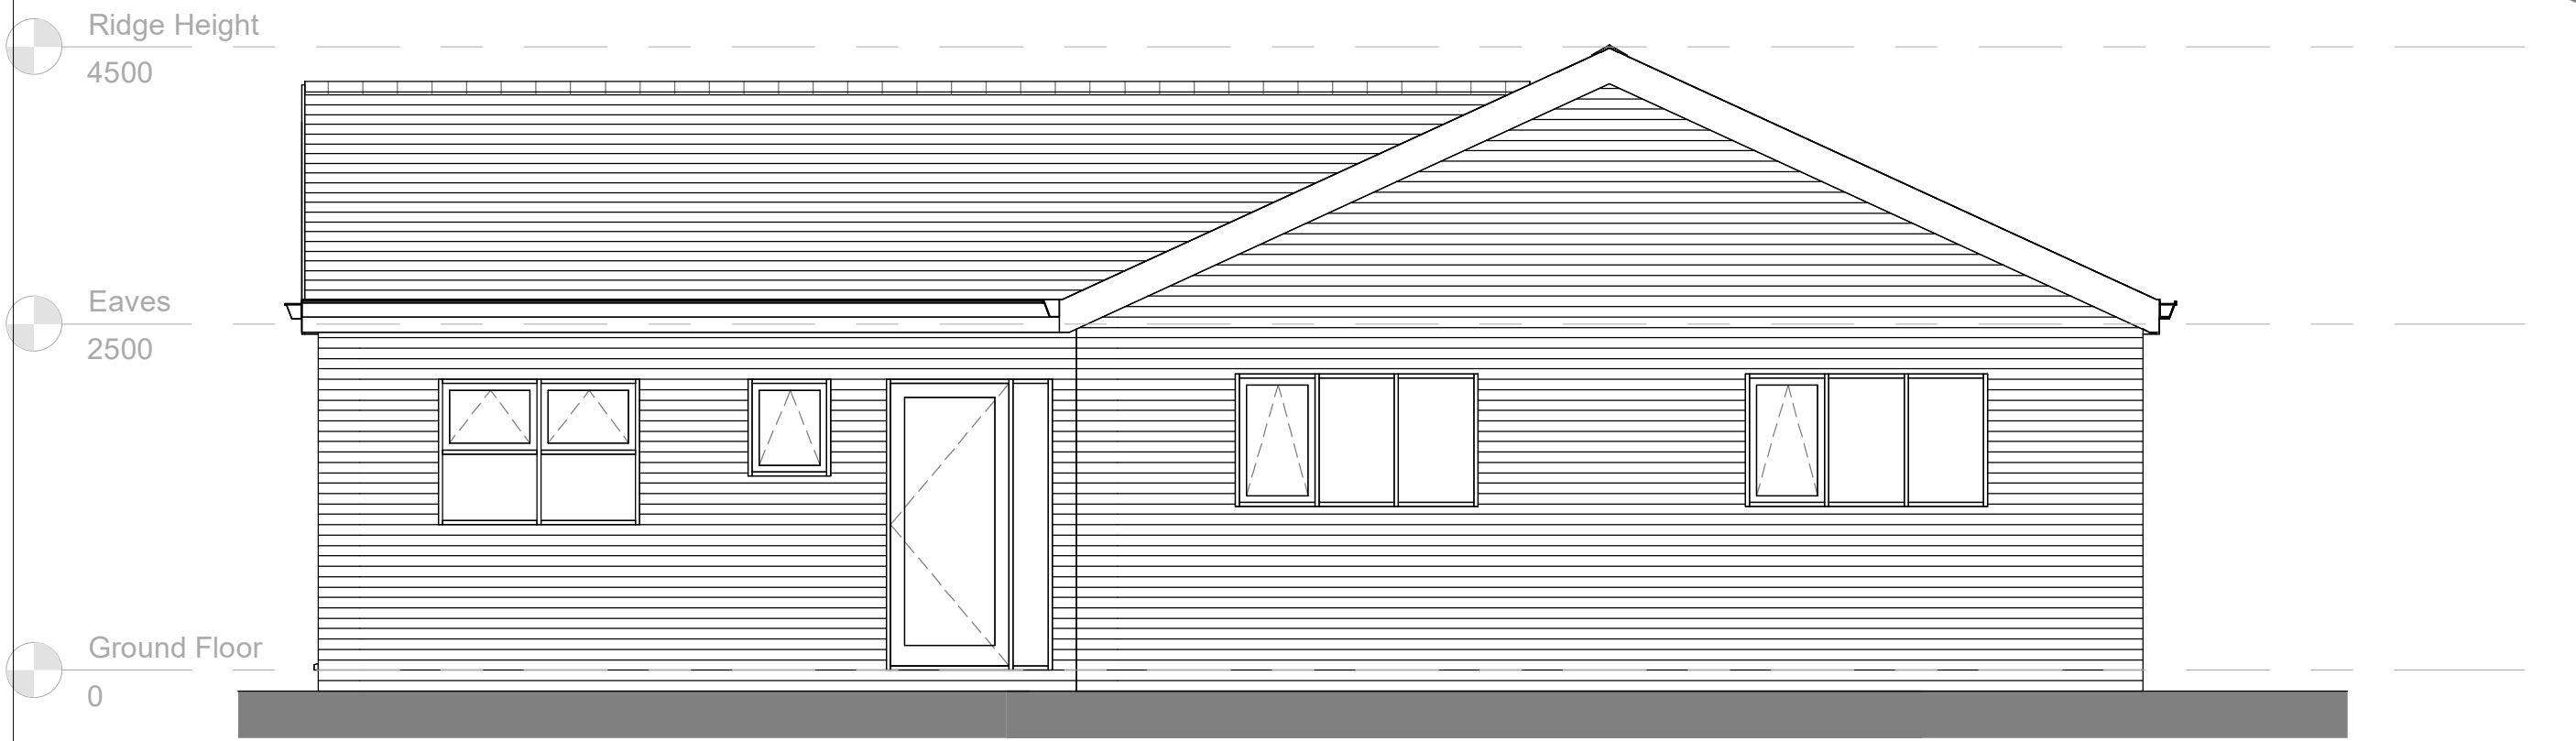


6 As Proposed Front Elevation
1 : 50

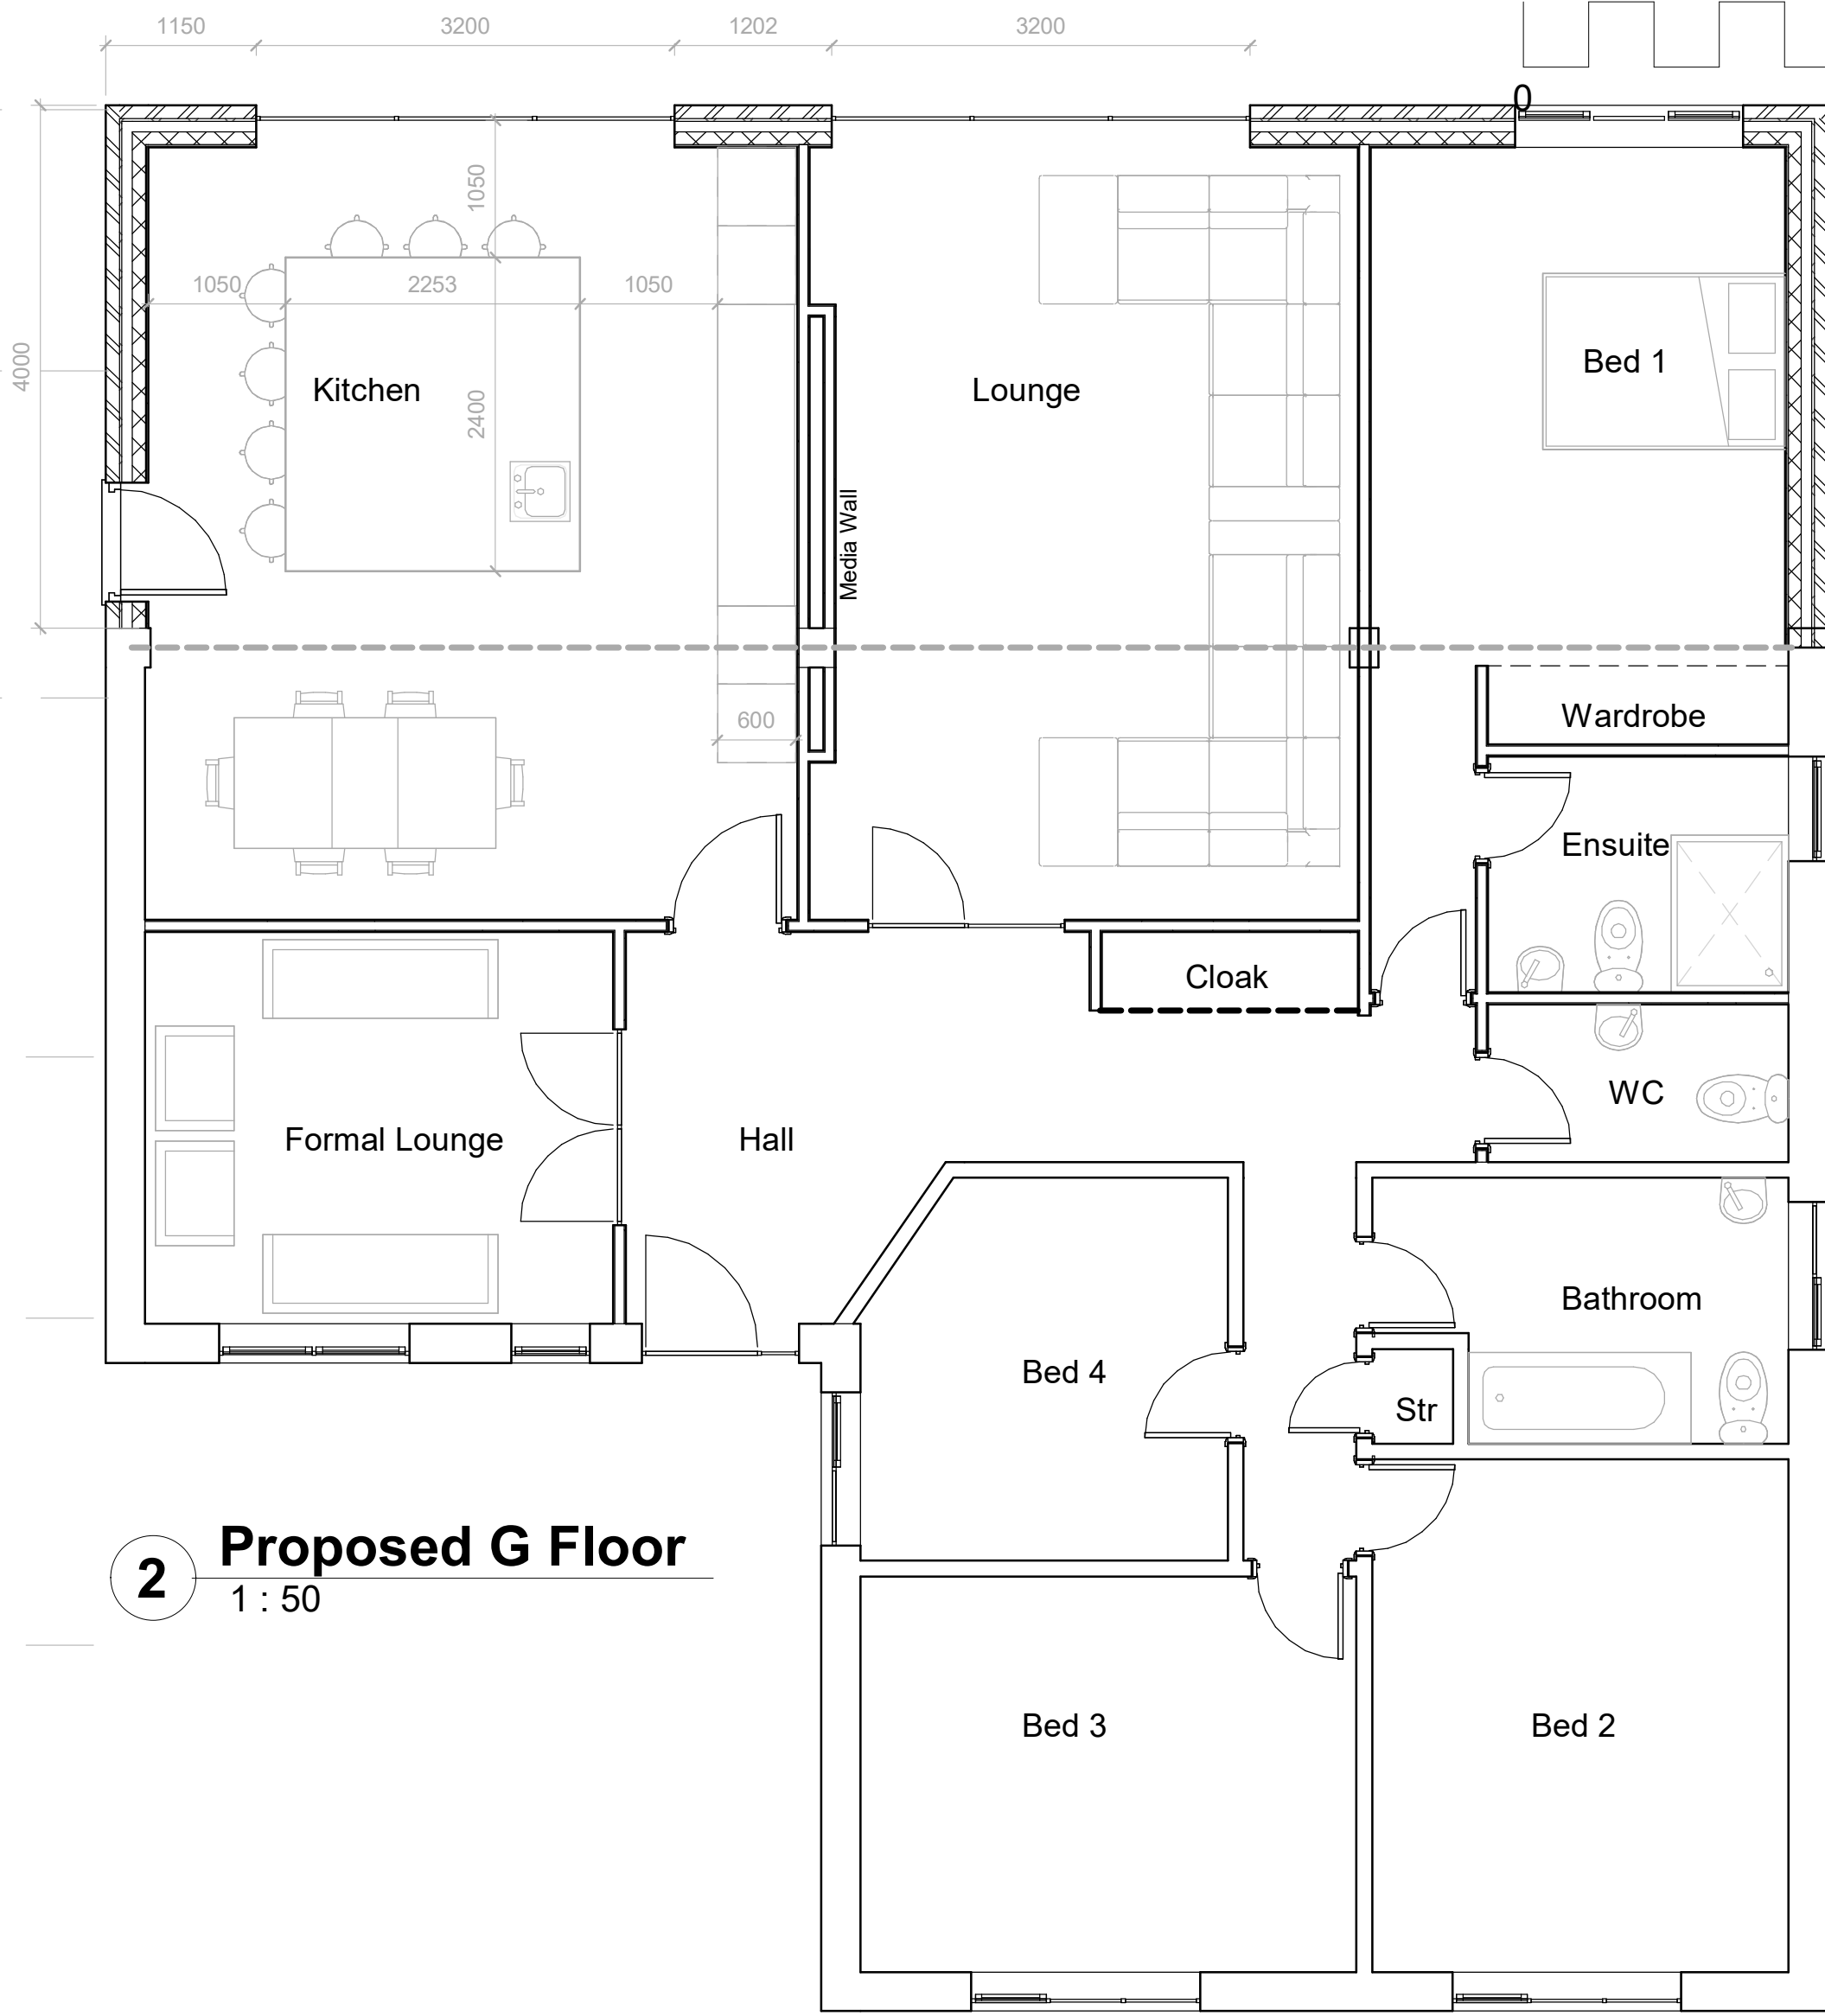


2 Proposed G Floor
1 : 50

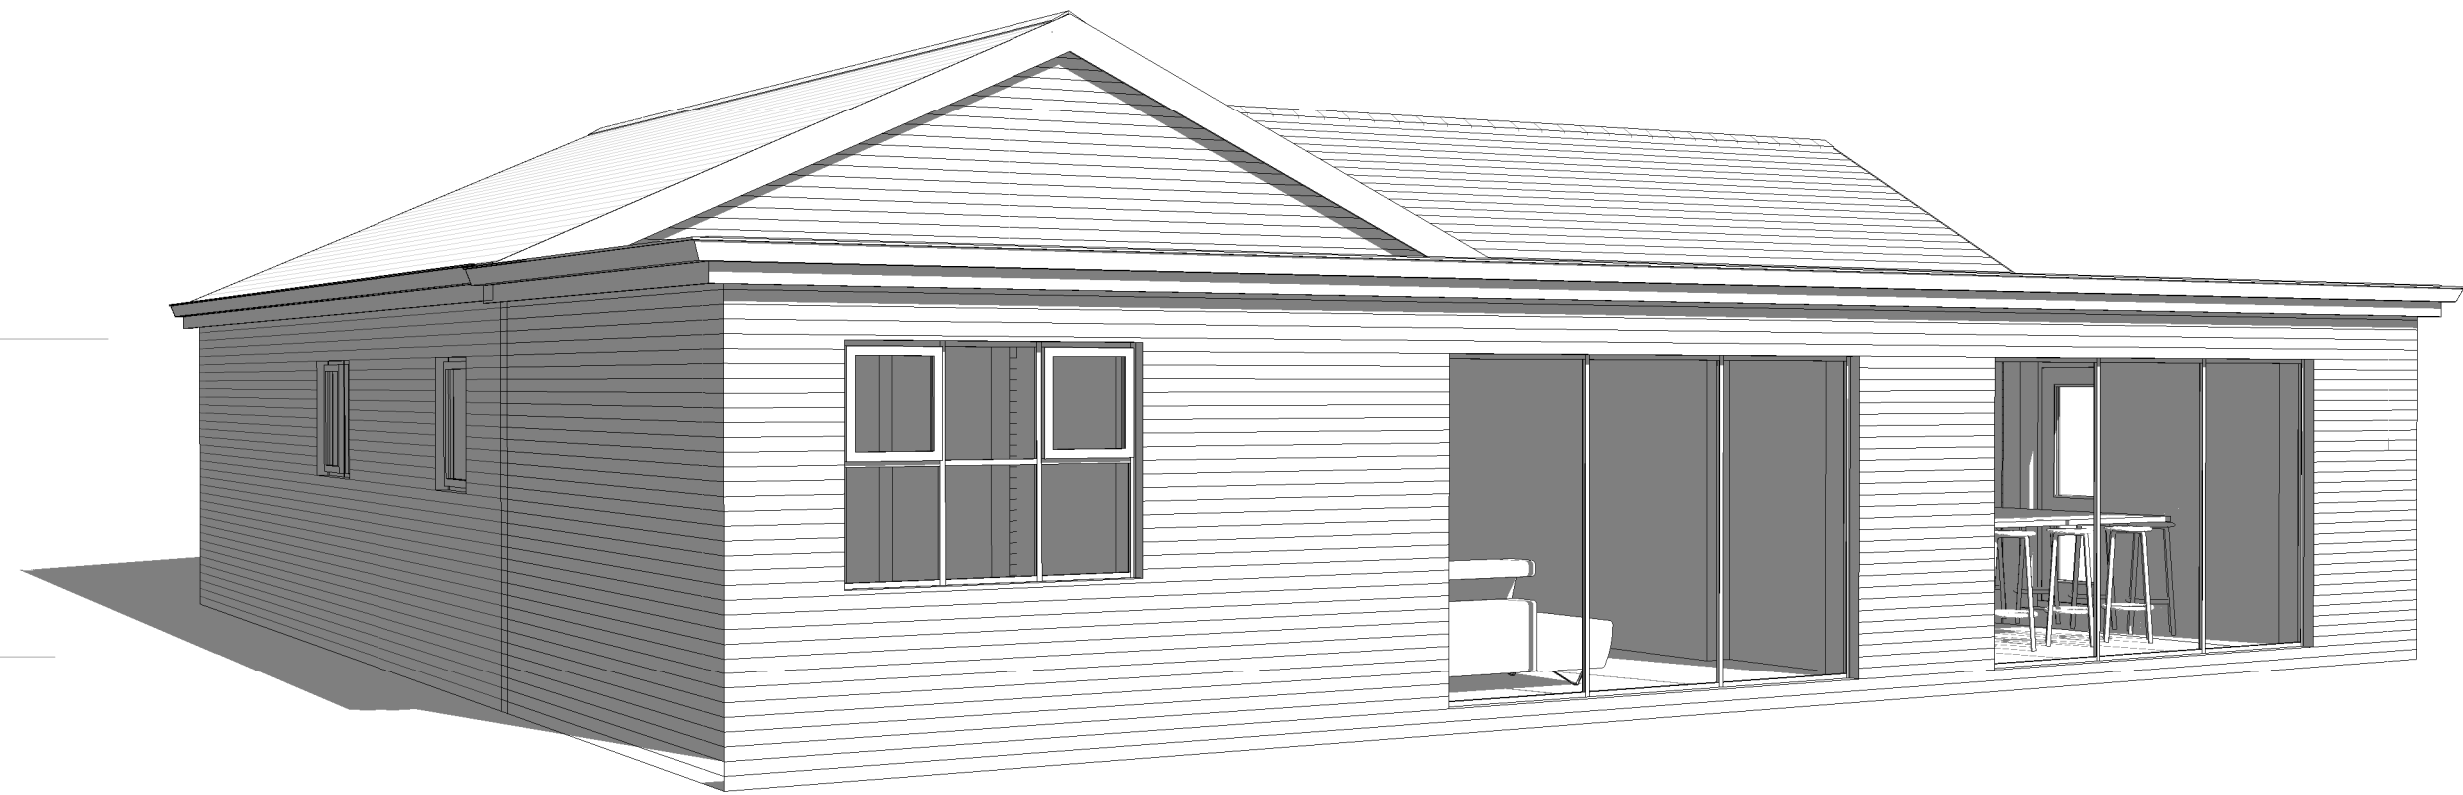

3 3D View 1

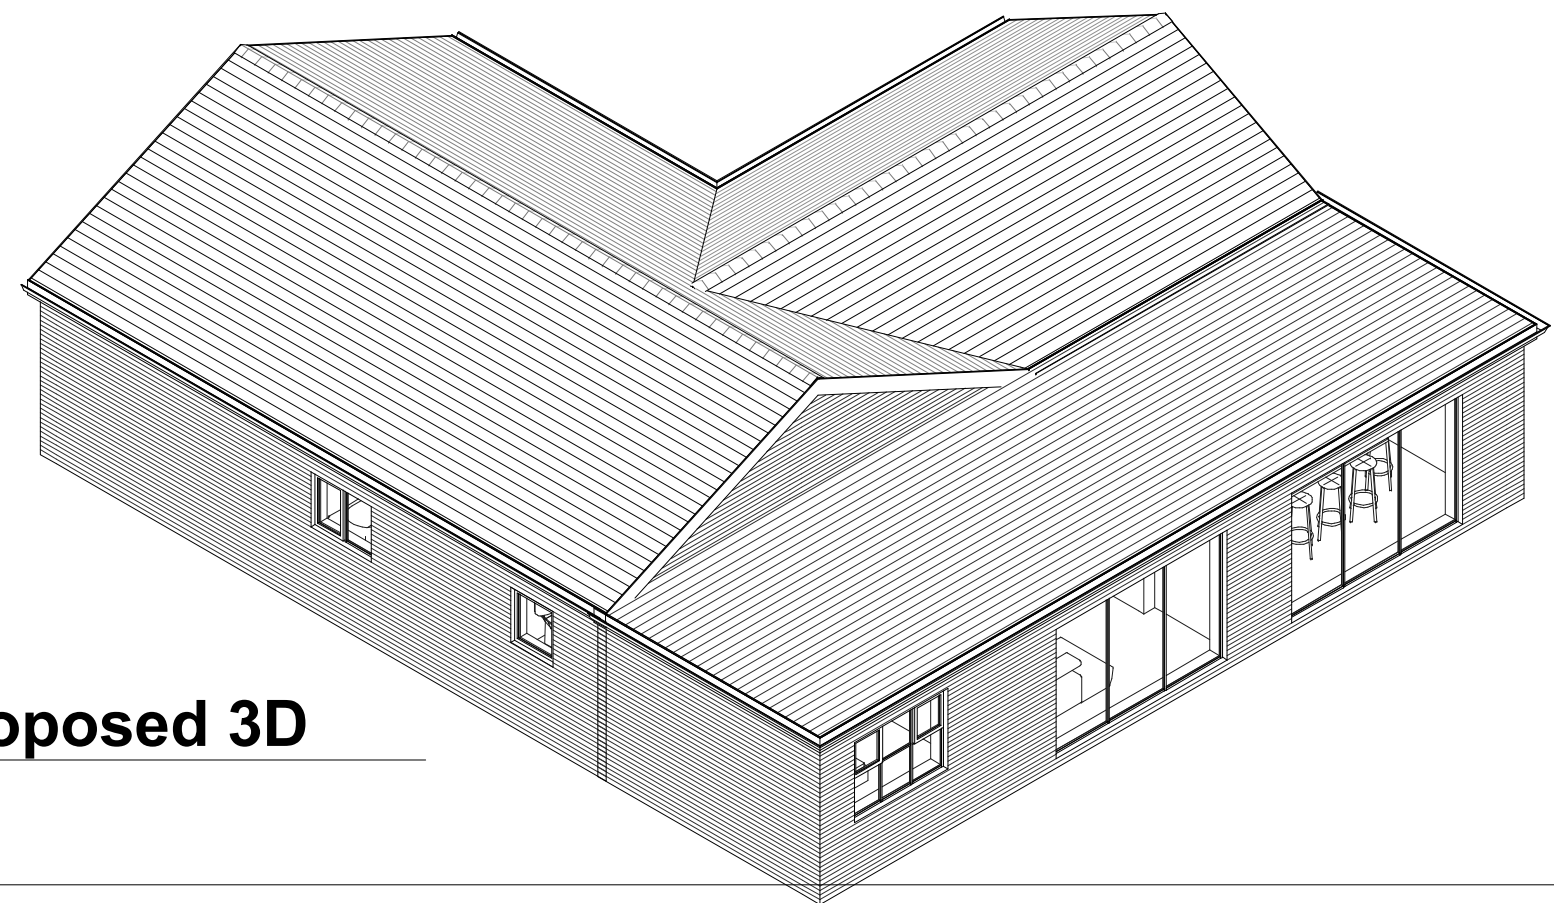

8 Proposed 3D

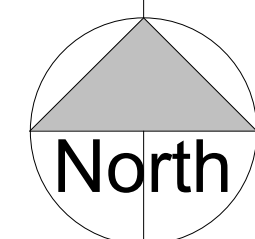

1 Block Plan
1 : 500



NOTES
ALL DIMENSIONS AND LEVELS ARE TO BE CHECKED ON SITE
ANY DISCREPANCIES ARE TO BE REPORTED TO THE PROJECT MANAGER BEFORE ANY WORK COMMENCES
THIS DRAWING SHALL NOT BE SCALED TO ASCERTAIN ANY DIMENSIONS WORK TO FIGURED DIMS ONLY
THIS DRAWING SHALL NOT BE REPRODUCED WITHOUT EXPRESS WRITTEN PERMISSION FROM Clarkes Bespoke Design LTD.

P2	26.08.24	BC	client comments
P1	23.08.24	BC	First Issue

Rev No.	Rev Date	Rev By	Description

project
2 park ave

location
2 Park Ave
Radcliffe Manchester
M26 2GR

client
Mr Ali



T: 07402266305 E: brod@cbdarchitecture.com



drawing title
As Proposed

dwg purpose
PRELIMINARY

scale As indicated	drawn BC	checked BC
@ sheet size A1	rev date 26.08.24	
24-010	PL-002	P2
job number	drawing number	revision