




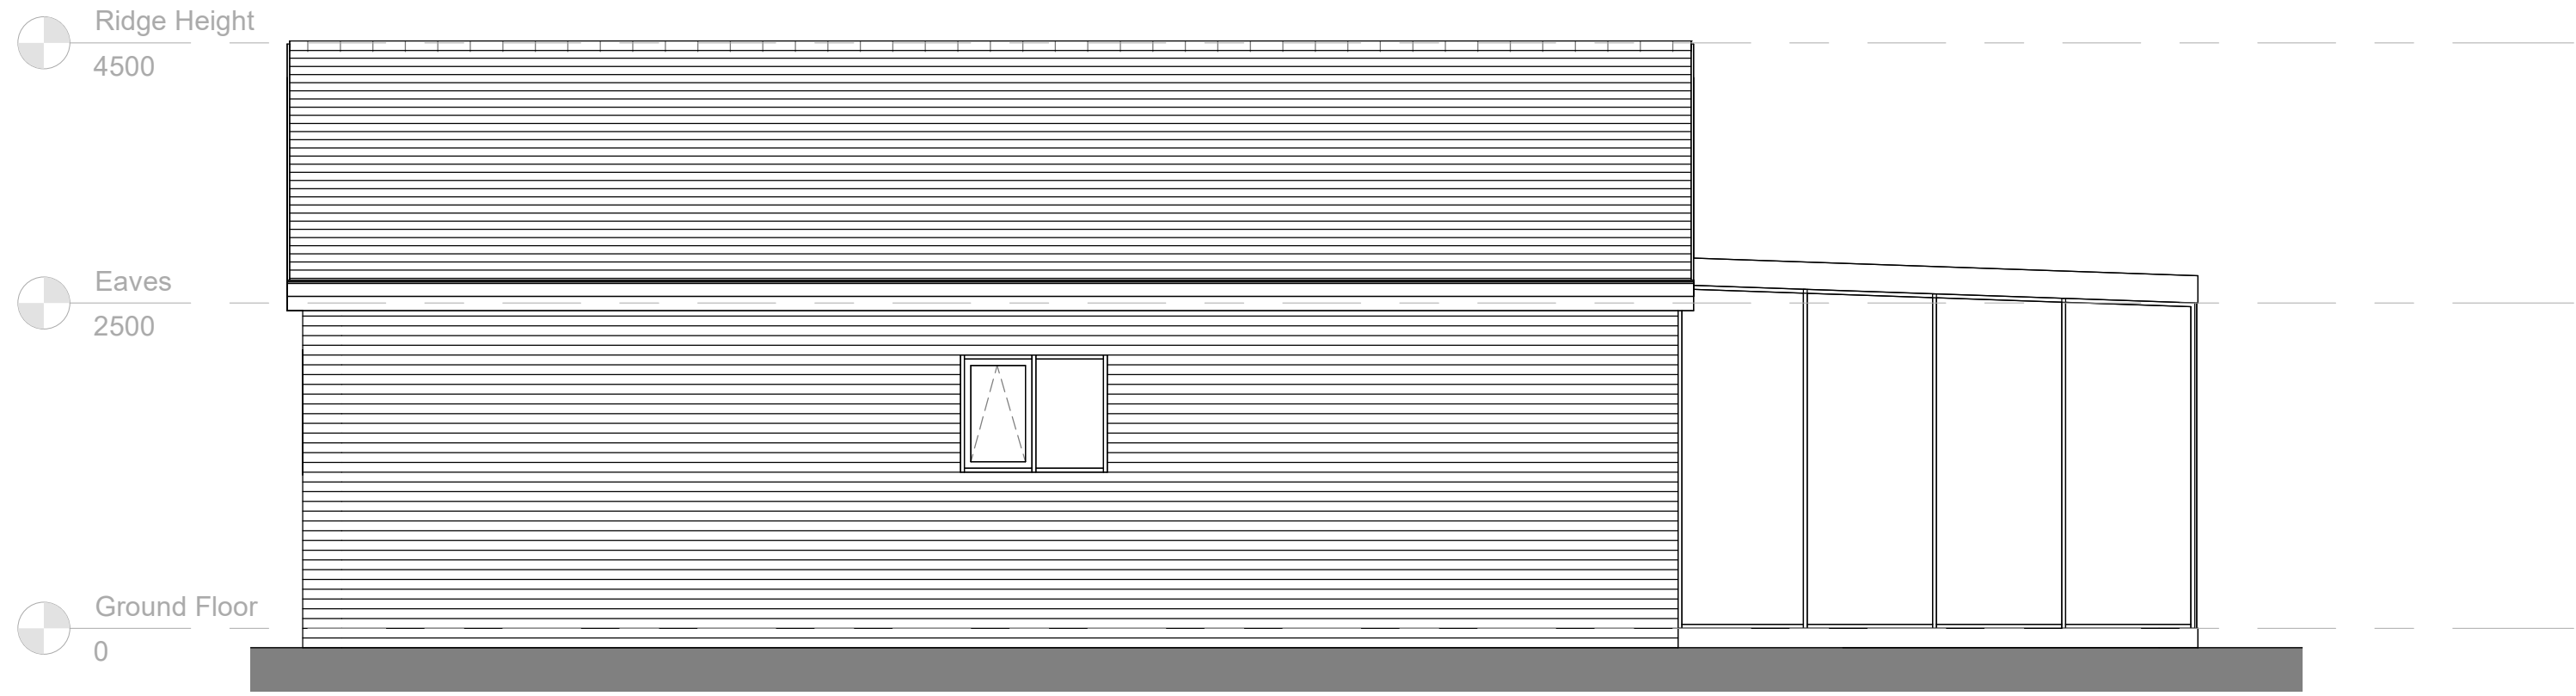

5 Existing RHS Elevation
1 : 50

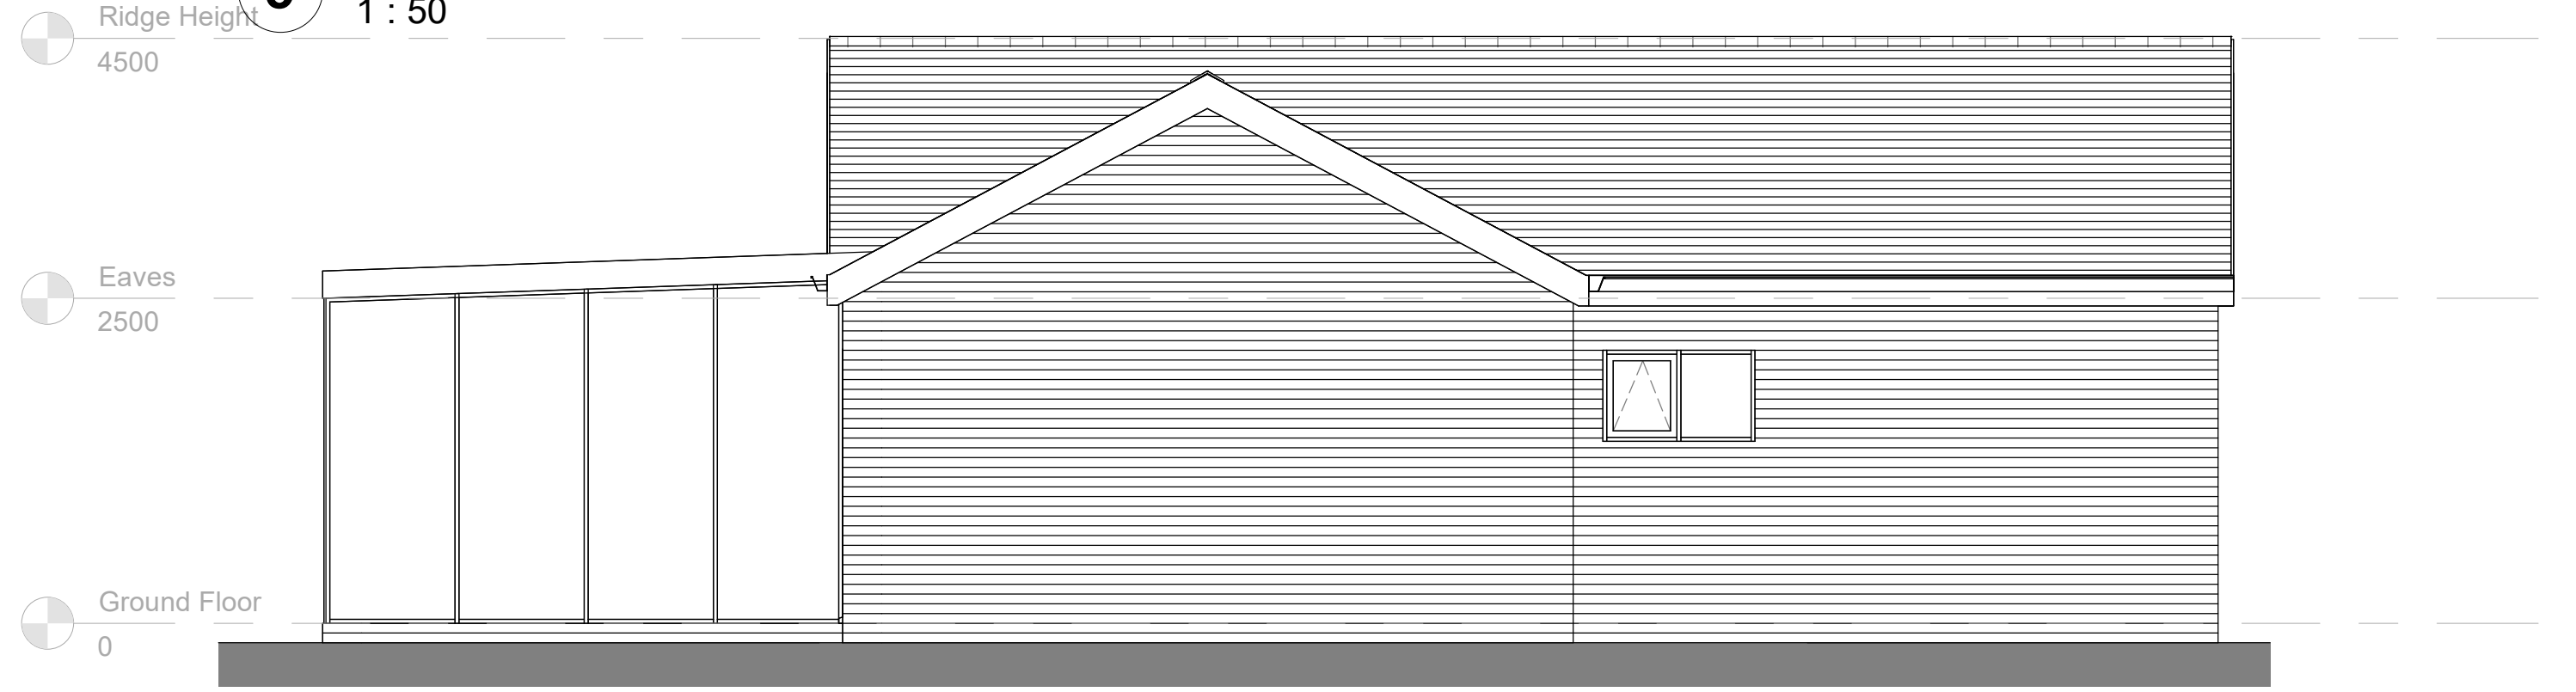


7 Existing LHS Elevation
1 : 50

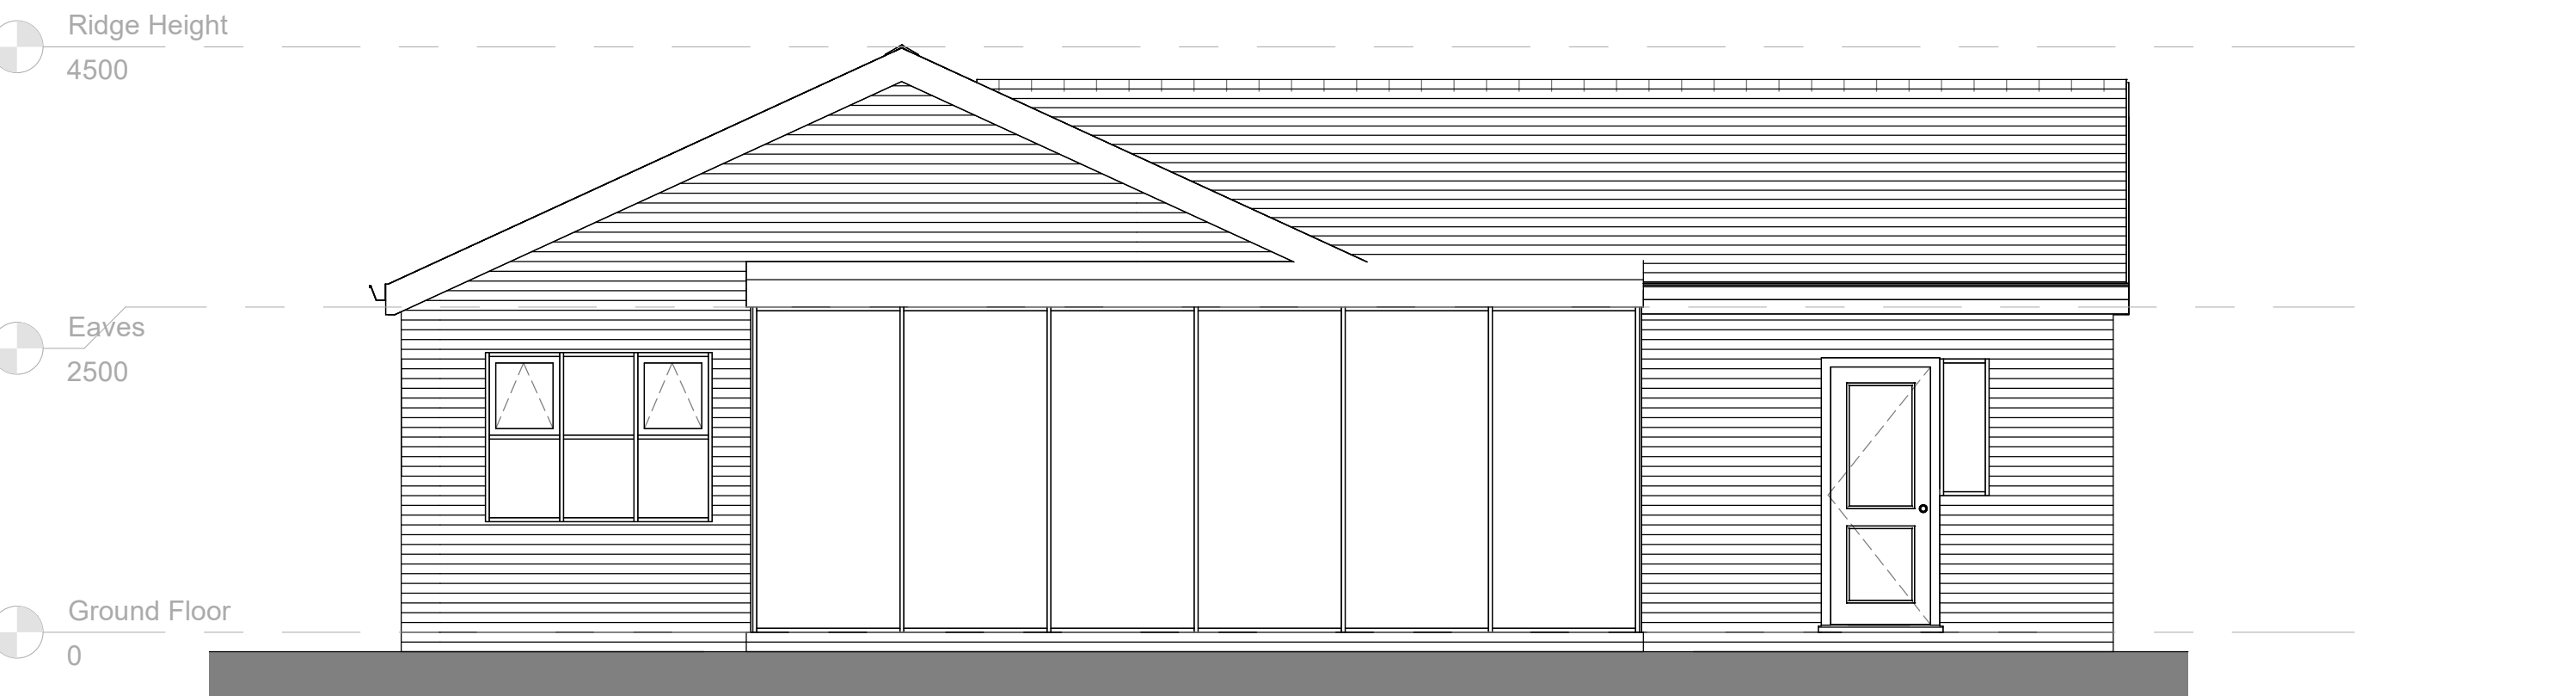


4 Existing Rear Elevation
1 : 50




6 Existing Front Elevation
1 : 50

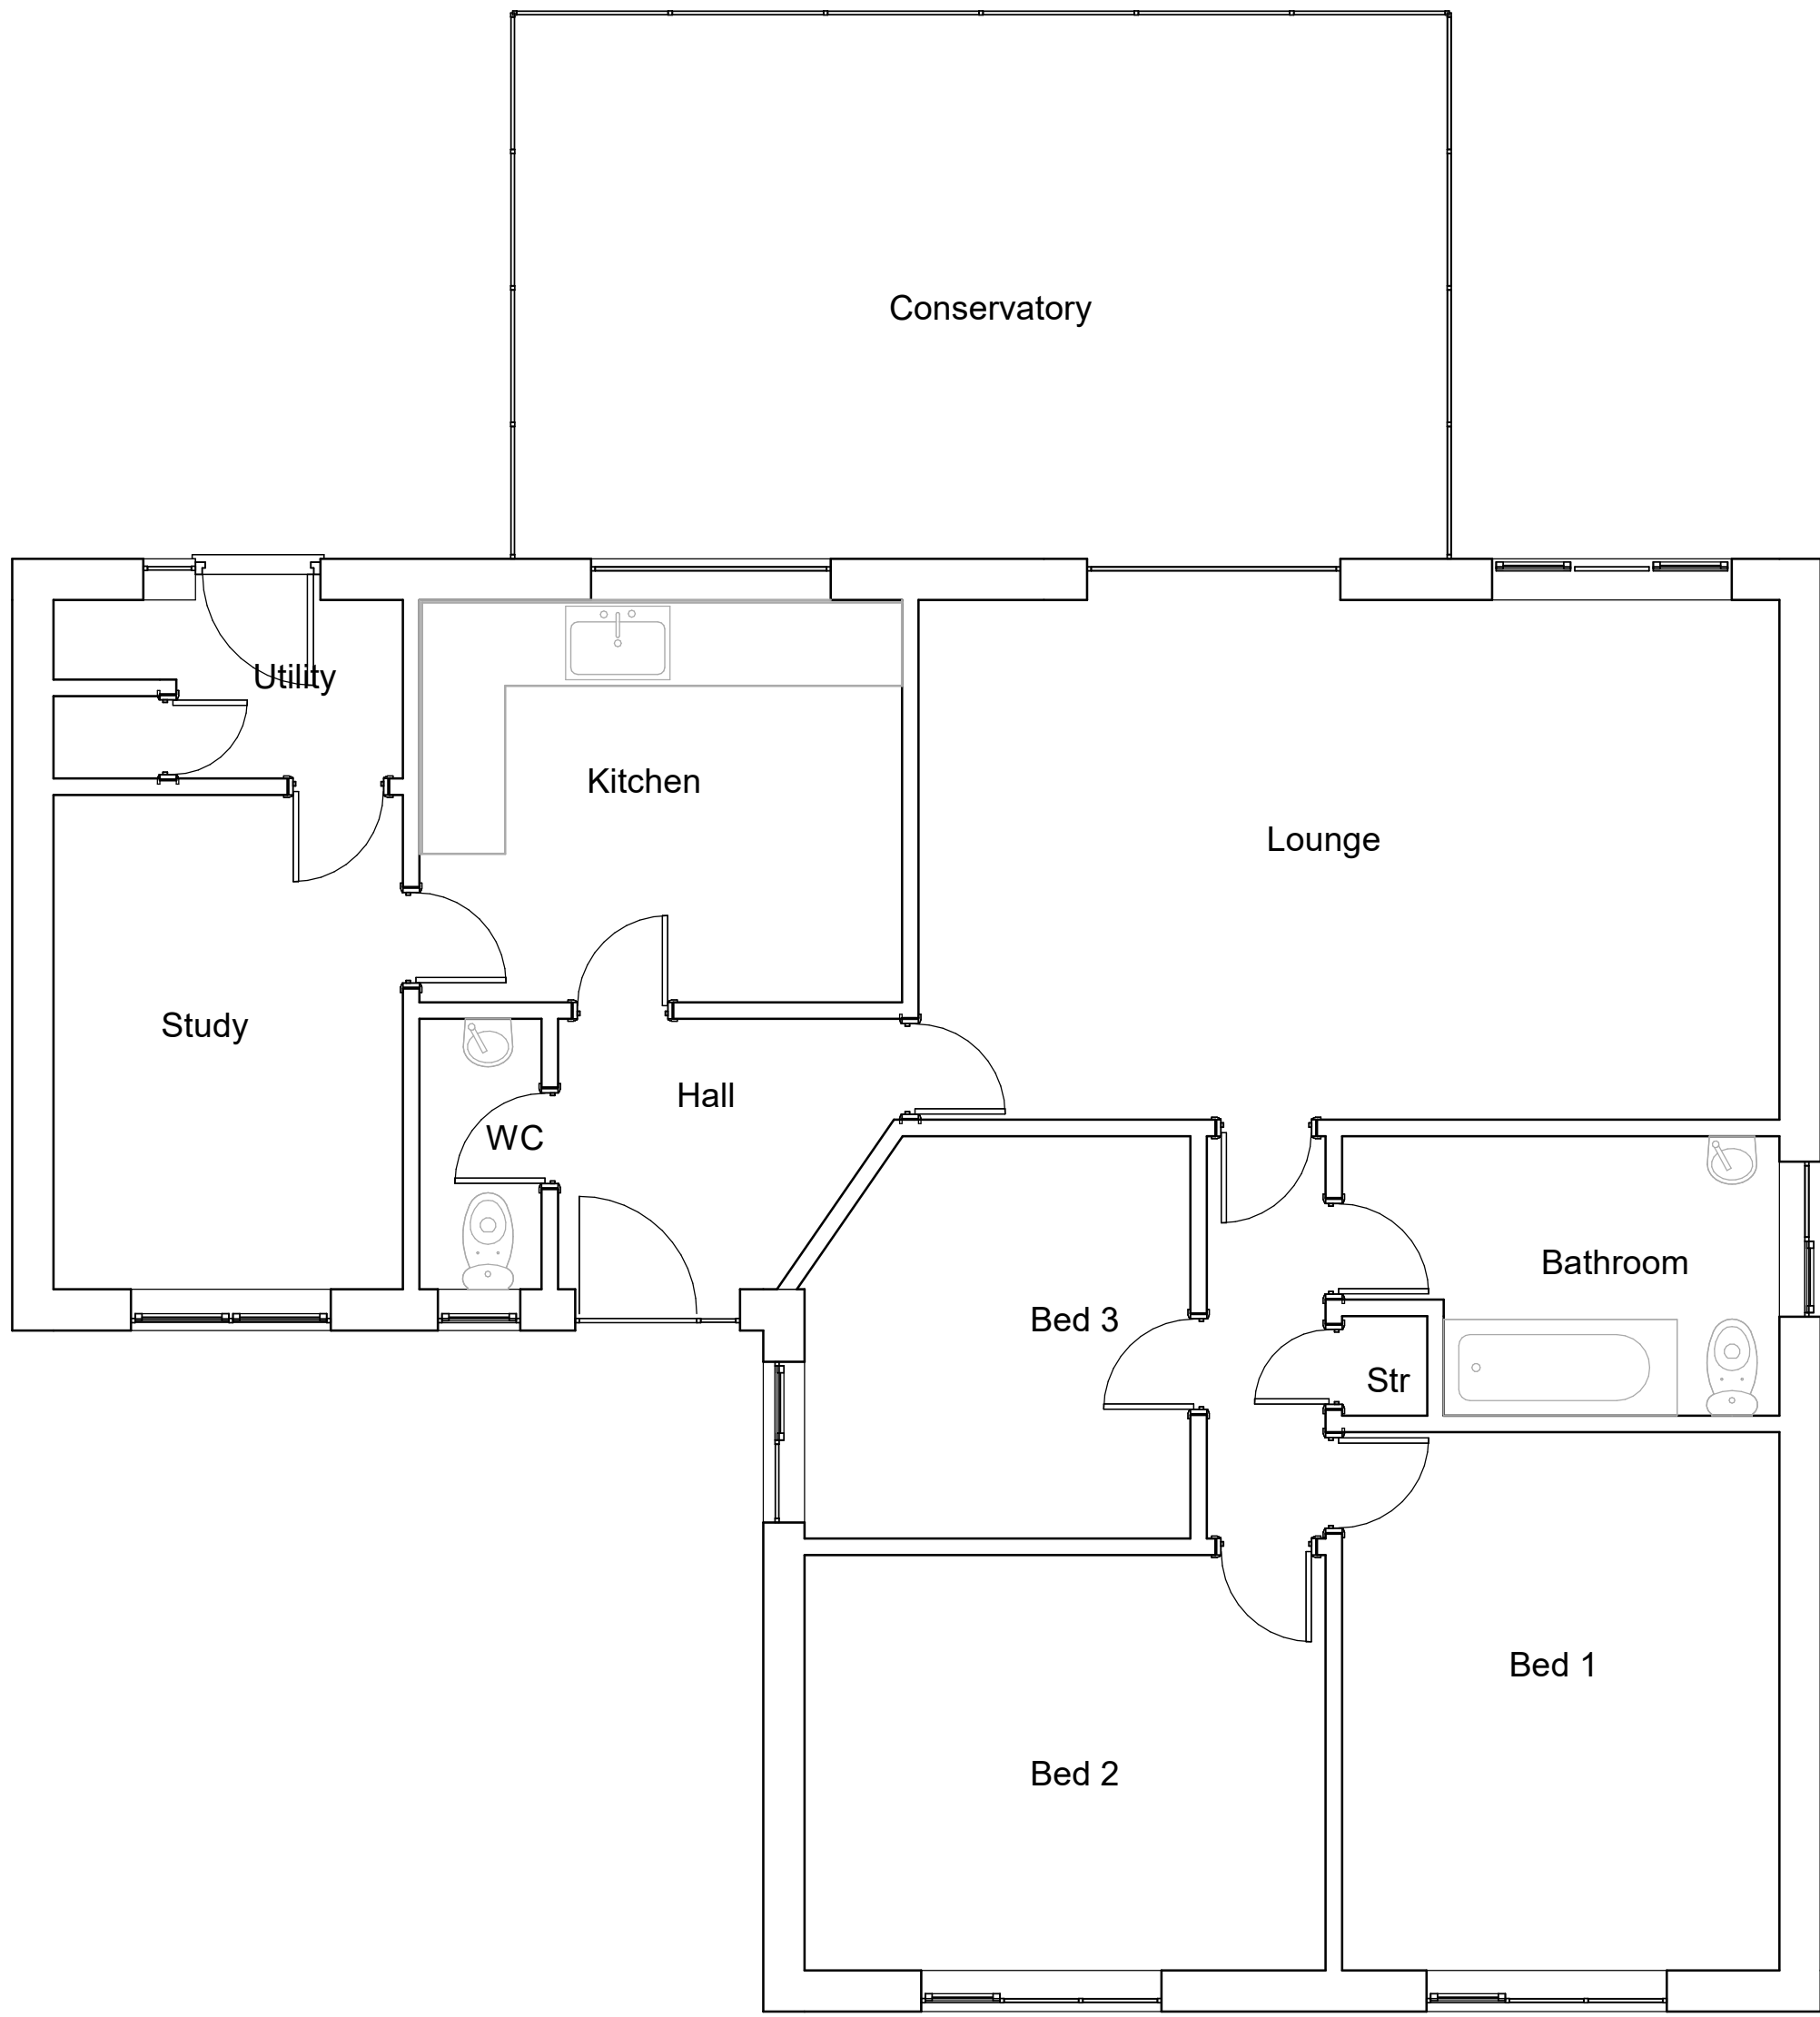


3 Existing Ground Floor
1 : 50

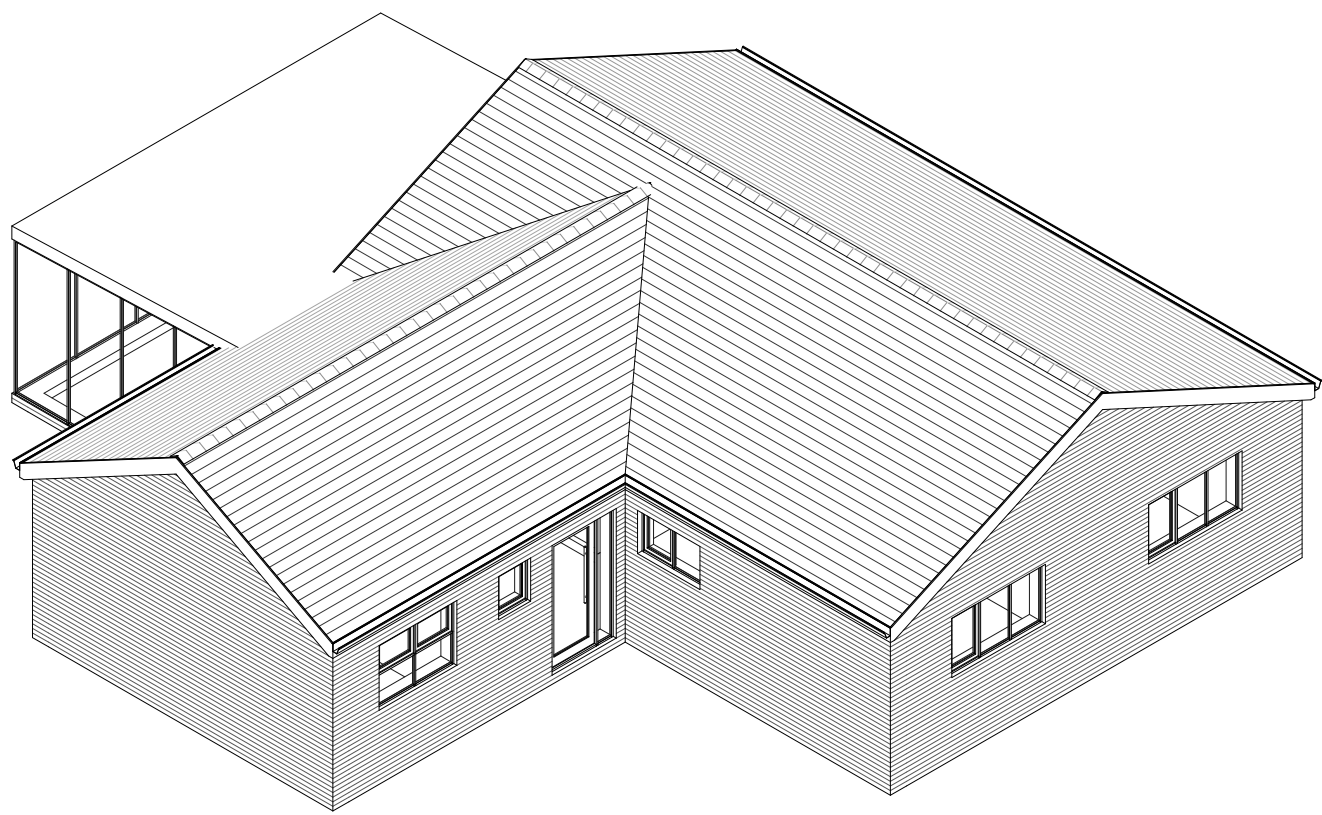

9 Existing 3D

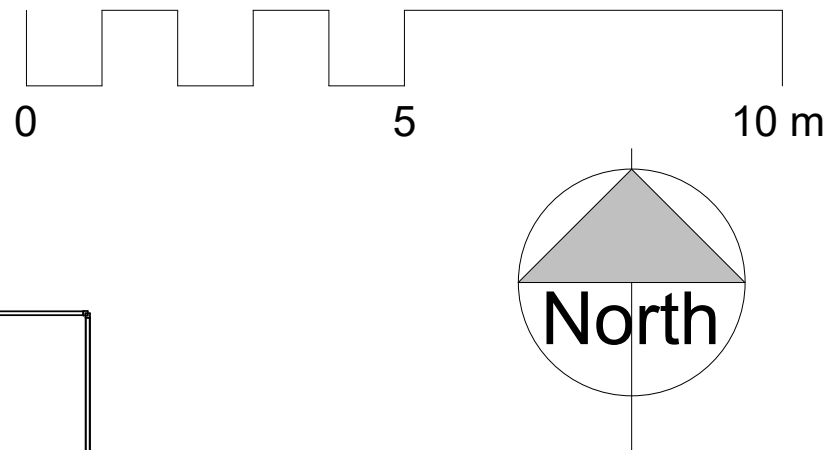

NOTE
ALL DIMENSIONS AND LEVELS ARE TO BE CHECKED ON SITE
ANY DISCREPANCIES ARE TO BE REPORTED TO THE PROJECT MANAGER BEFORE ANY WORK COMMENCES
THIS DRAWING SHALL NOT BE SCALED TO ASCERTAIN ANY DIMENSIONS WORK TO FIGURED DIMS ONLY
THIS DRAWING SHALL NOT BE REPRODUCED WITHOUT EXPRESS WRITTEN PERMISSION FROM Clarks Bespoke Design LTD.

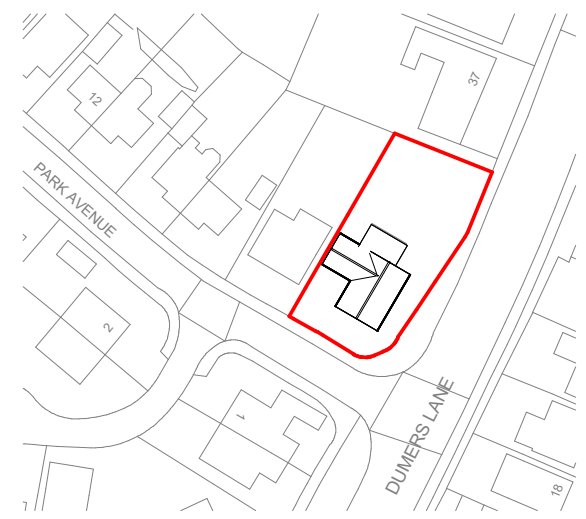



1 Location Plan
1 : 1250

P1	23.08.24	BC	First Issue	
Rev No.	Rev Date	Rev By	Description	
project				

2 park ave

location
2 Park Ave
Radcliffe Manchester
M26 2GR

client
Mr Ali

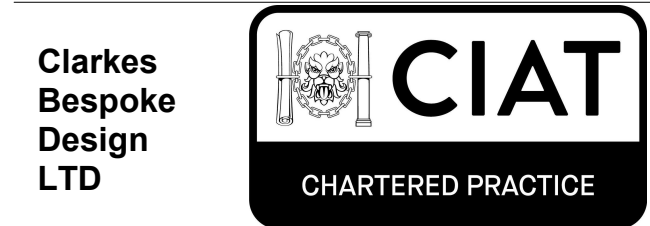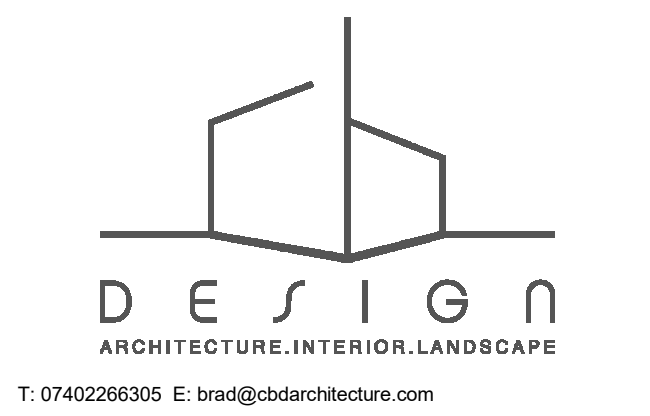

drawing title
Location Plan and As Existing Plans

dwg purpose
PRELIMINARY

scale As indicated	drawn BC	checked BC
@ sheet size A1	rev date	23.08.24
24-010	PL-001	P1
job number	drawing number	revision