

This drawing is to be read in conjunction with all relevant Architect, consultants' and specialists' drawings and specifications. The Architect is to be notified of any discrepancies before proceeding. Do not scale from this drawing. All dimensions and levels are to be checked on site. This drawing is subject to copyright. All work carried out before Planning and Building Permission has been granted is at the contractor's risk.




PROPOSED FRONT (WEST) ELEVATION
Scale 1:100




PROPOSED SIDE (NORTH) ELEVATION
Scale 1:100




PROPOSED REAR (EAST) ELEVATION
Scale 1:100

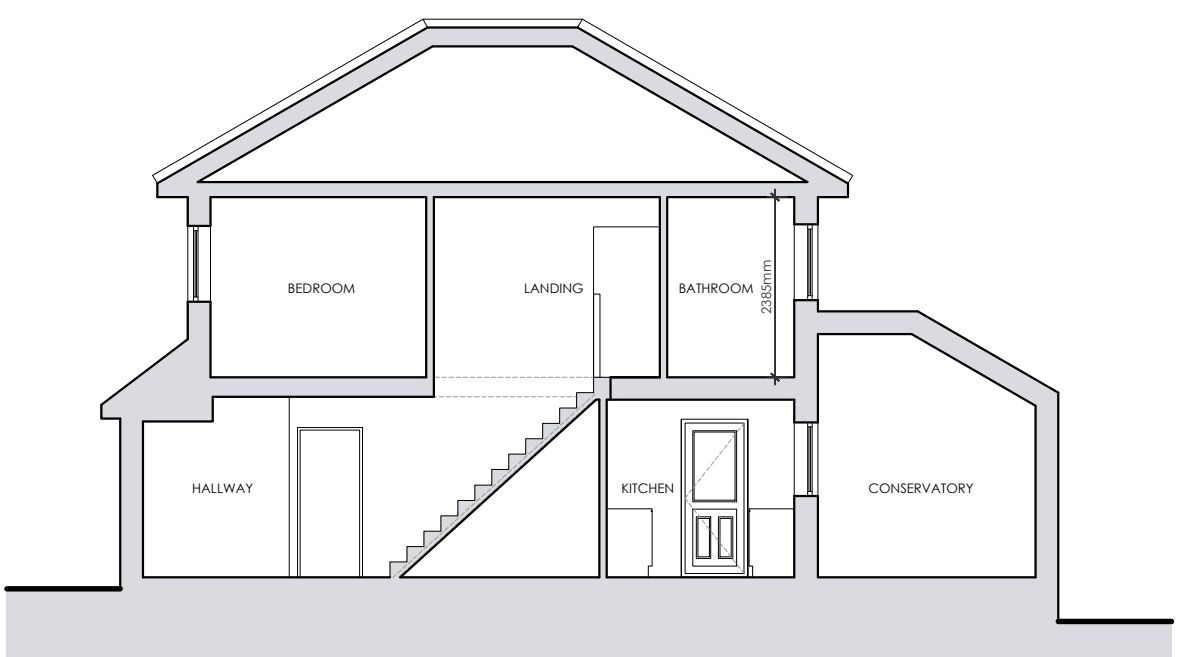

PROPOSED SECTION A
Scale 1:100

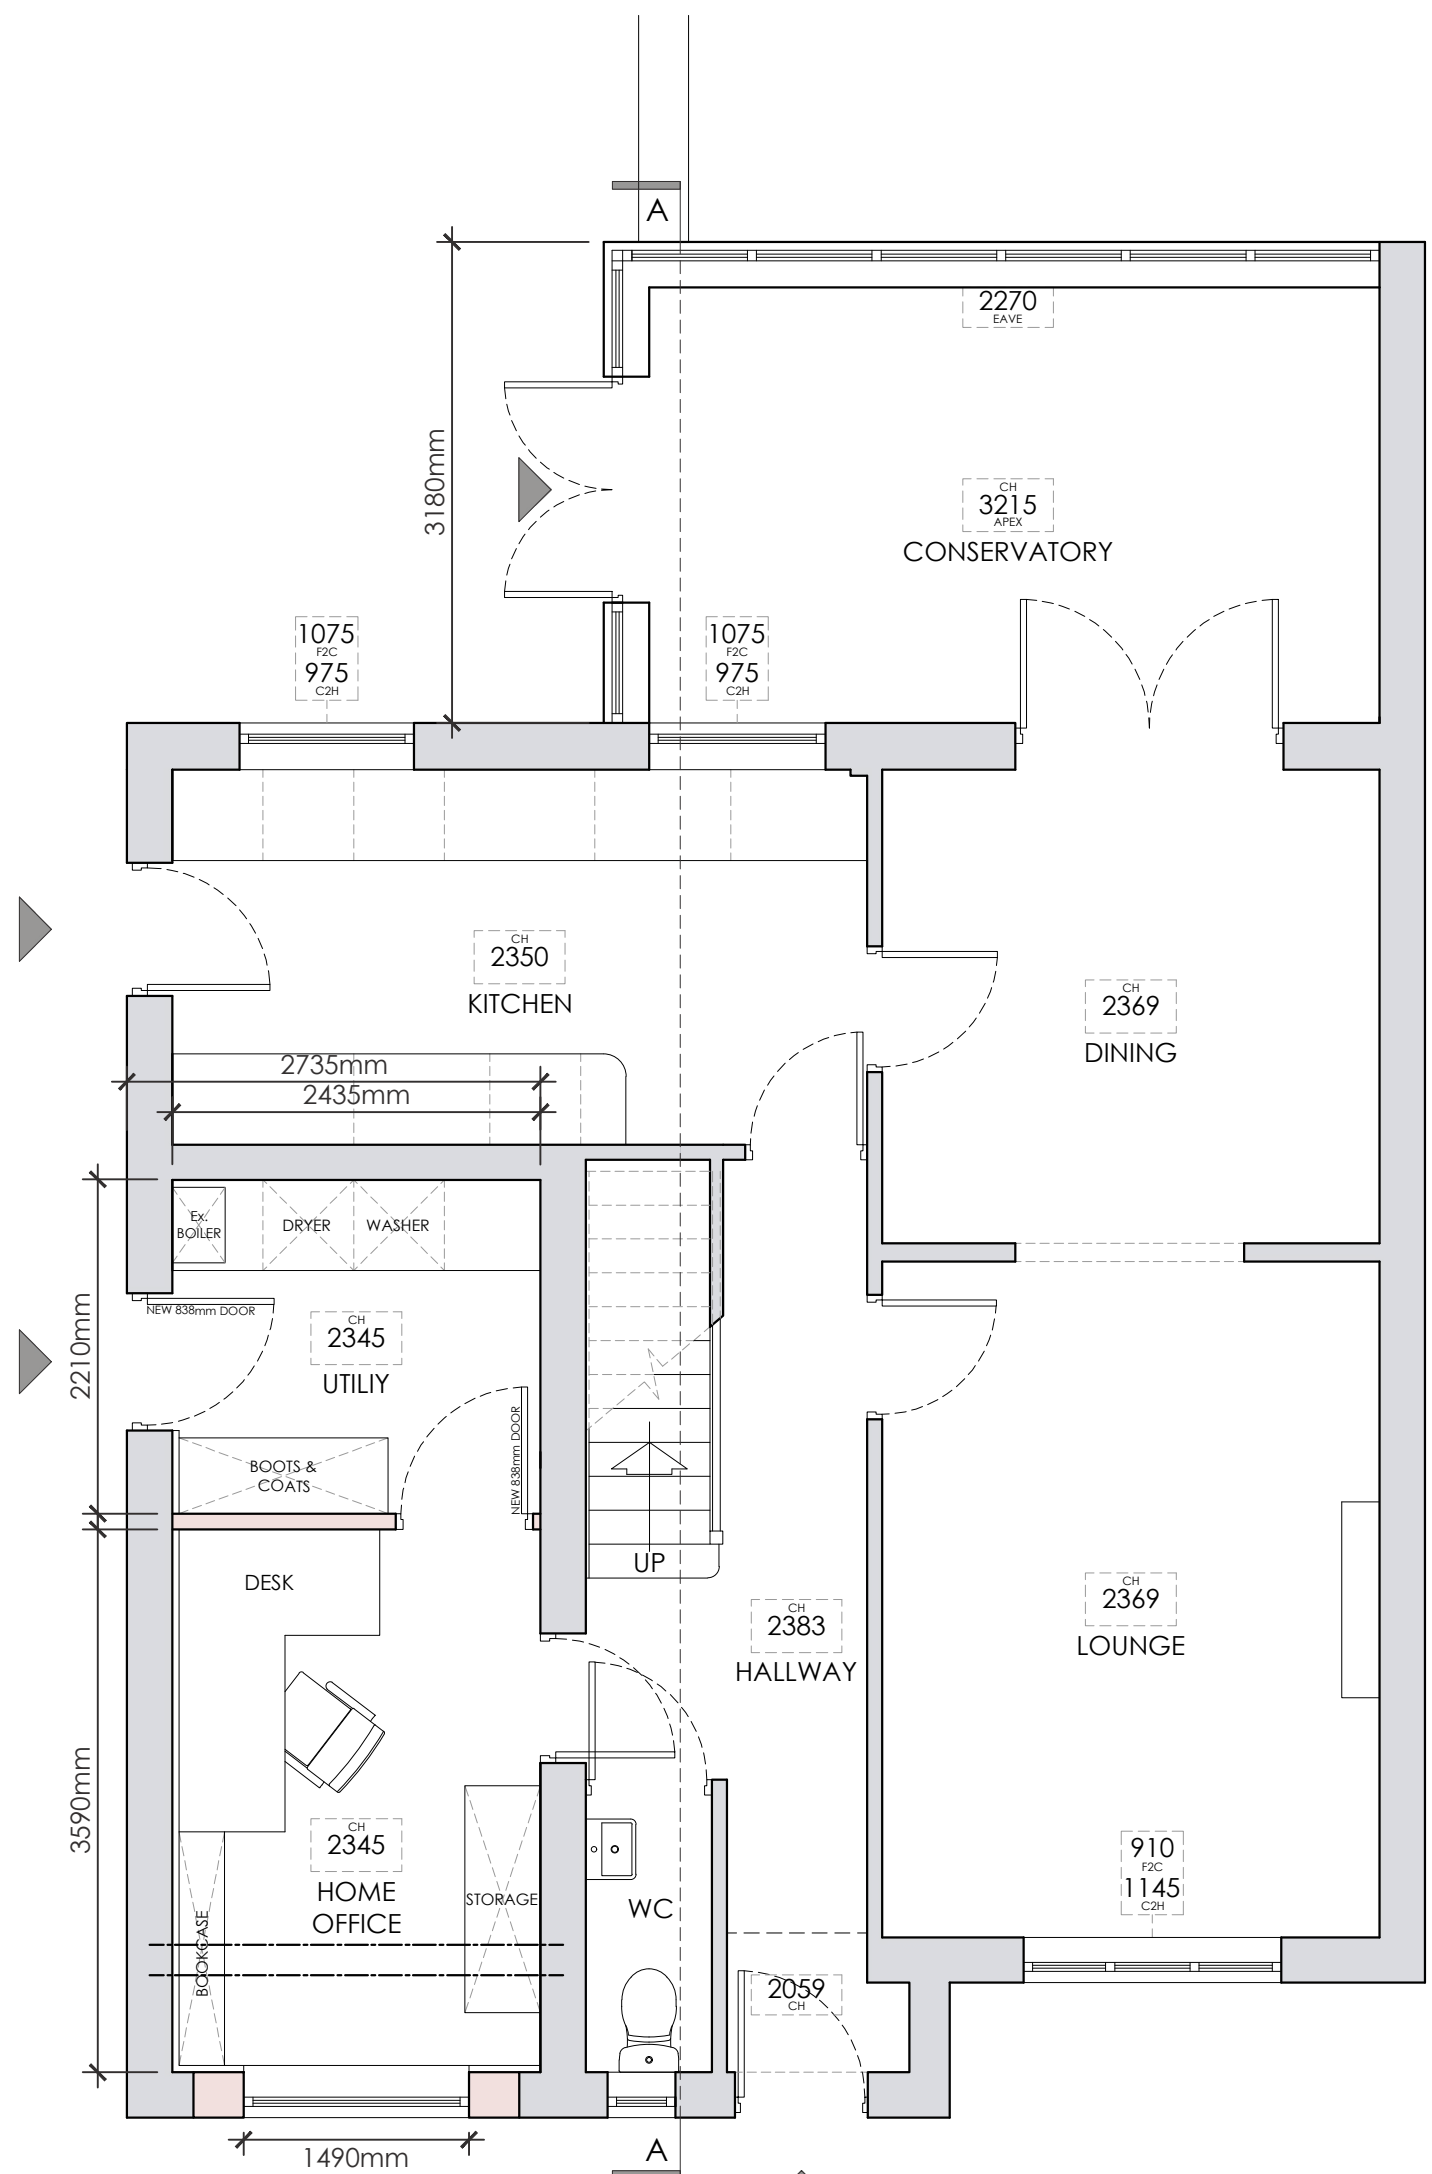

PROPOSED GROUND FLOOR PLAN
Scale 1:50

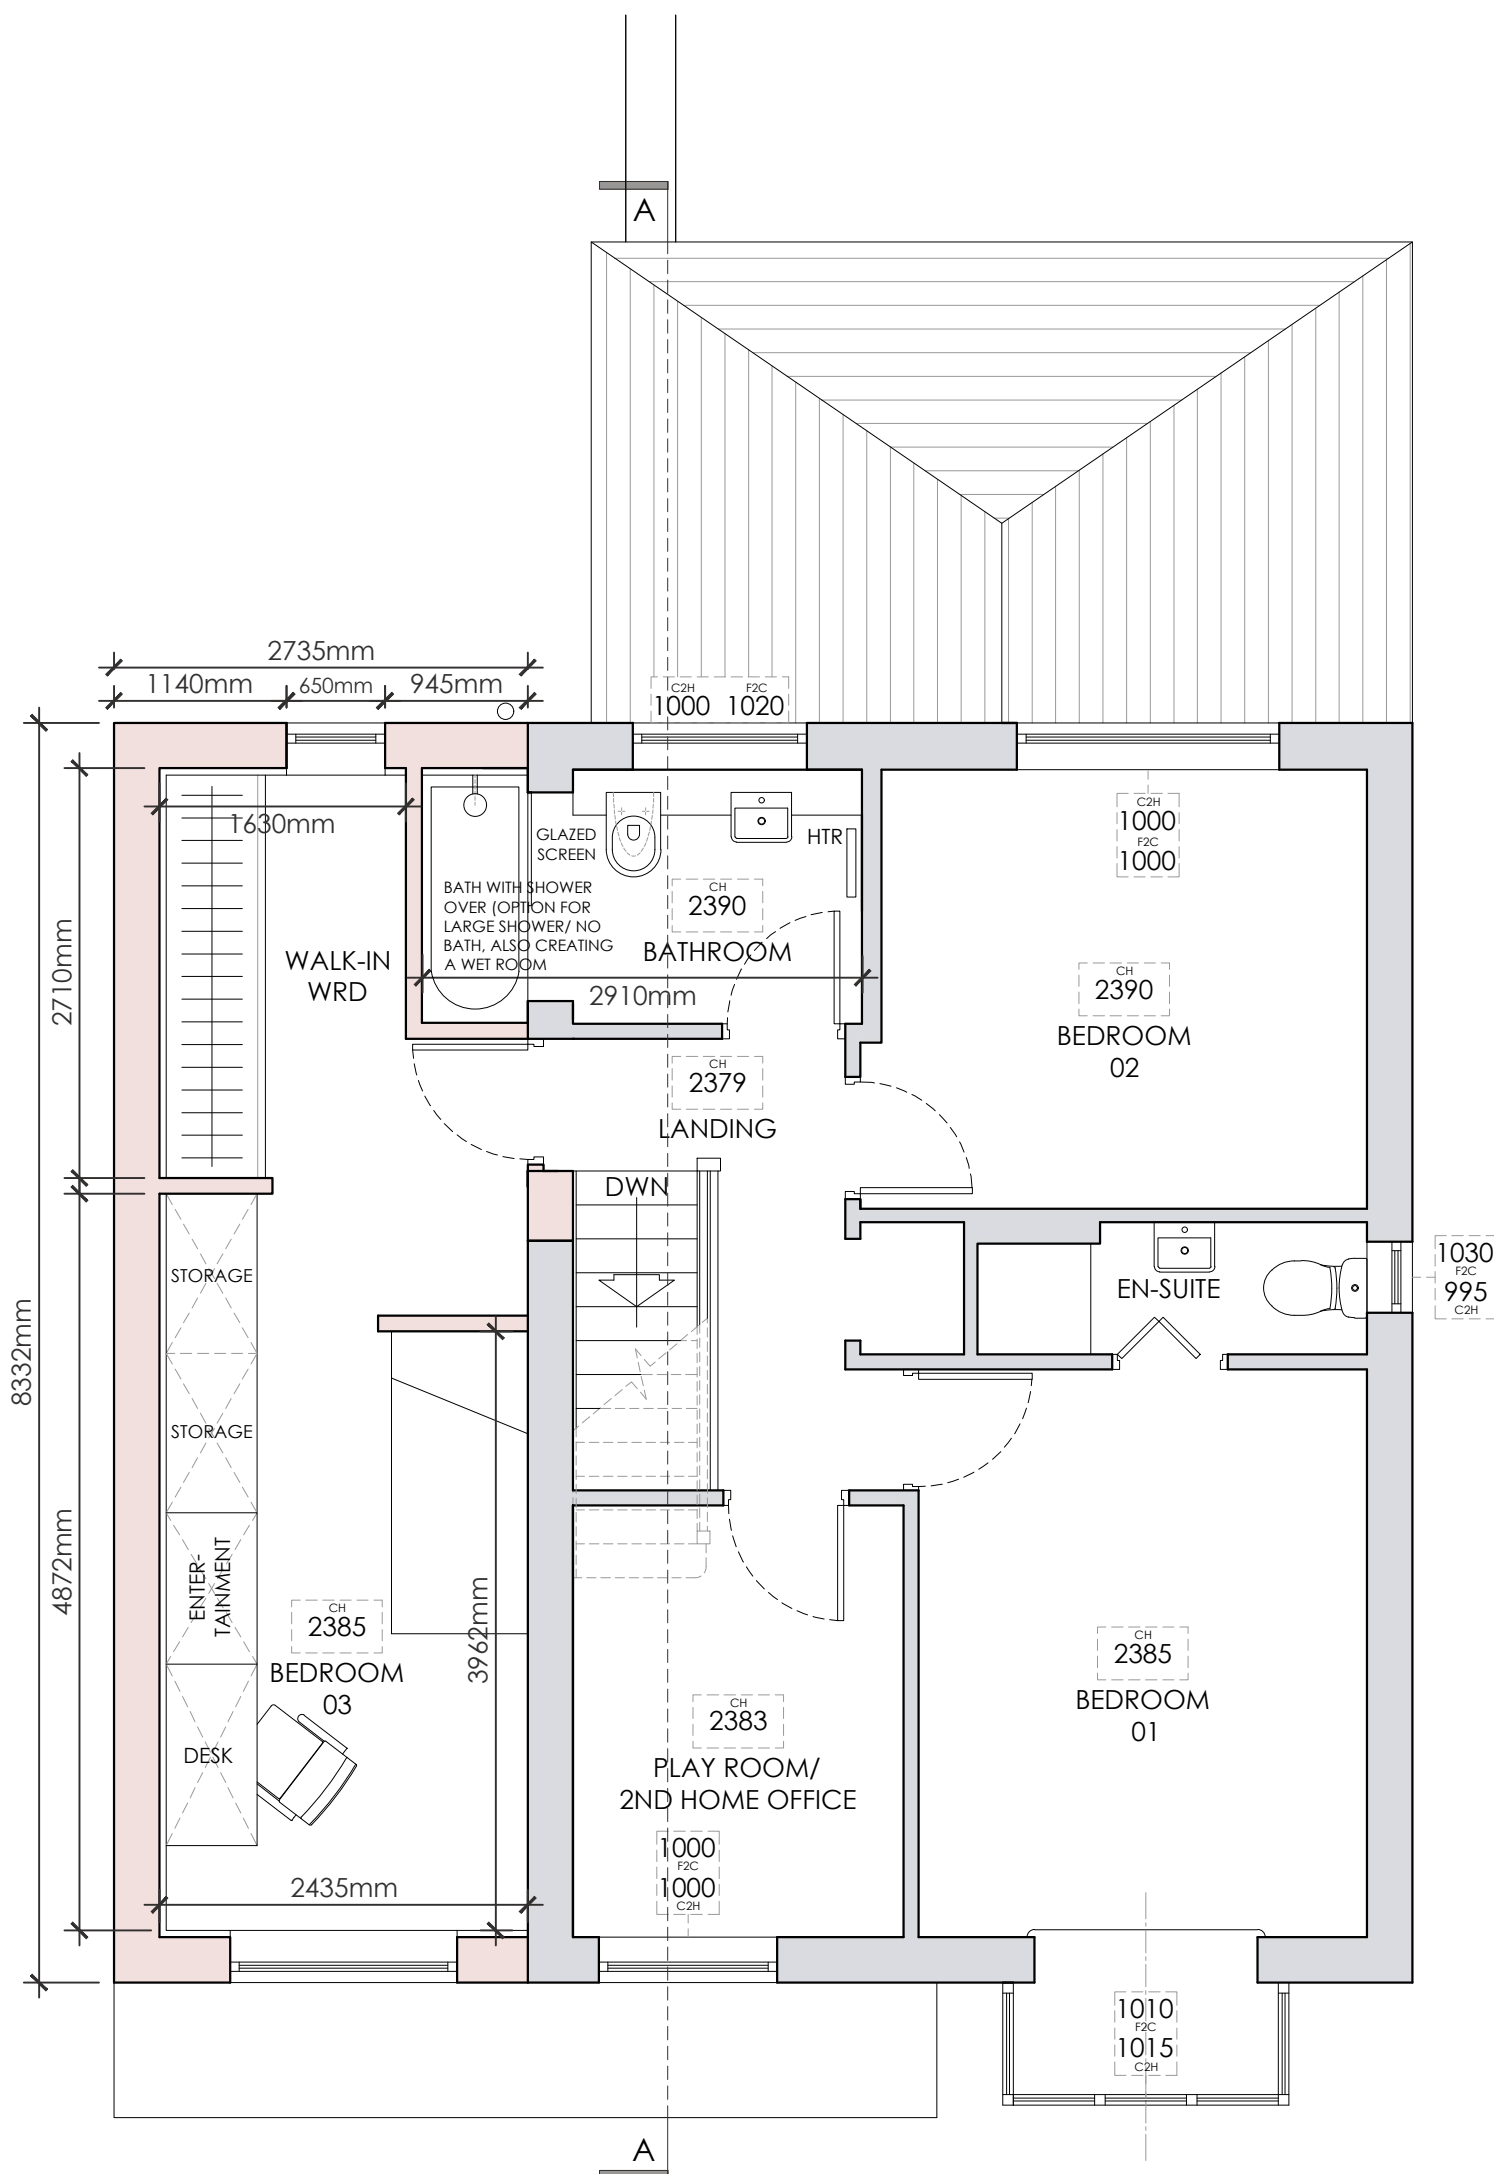

PROPOSED FIRST FLOOR PLAN
Scale 1:50

Rev A - Amended following
Client comments. - 06.05.2025 - TDM

Client
MR AND MRS DELANEY

Job Title
PROPOSED CONVERSION OF
EXISTING GARAGE TO CREATE A
FIRST-STOREY EXTENSION OVER AT:
25 BOURNVILLE DRIVE
BURY
BL8 2UF.

Drawing Title
PROPOSED FLOOR PLANS,
ELEVATIONS AND SECTION.

PLANNING

Scale
Various @A1

Date
MARCH '25

Drawn
TDM

spa
ARCHITECTS

SUNDERLAND PEACOCK & ASSOCIATES LTD.
HAZELMERE, PIMLICO ROAD, CLITHEROE
LANCASHIRE, BB7 2AG
T 01200 423178 F 01200 427328
E info@sunderlandpeacock.com
www.sunderlandpeacock.com



7221 -P02A