

This drawing is to be read in conjunction with all relevant Architect, consultants' and specialists' drawings and specifications. The Architect is to be notified of any discrepancies before proceeding. Do not scale from this drawing. All dimensions and levels are to be checked on site. This drawing is subject to copyright. All work carried out before Planning and Building Permission has been granted is at the contractor's risk.




EXISTING FRONT (WEST) ELEVATION
Scale 1:100




EXISTING SIDE (NORTH) ELEVATION
Scale 1:100




EXISTING REAR (EAST) ELEVATION
Scale 1:100

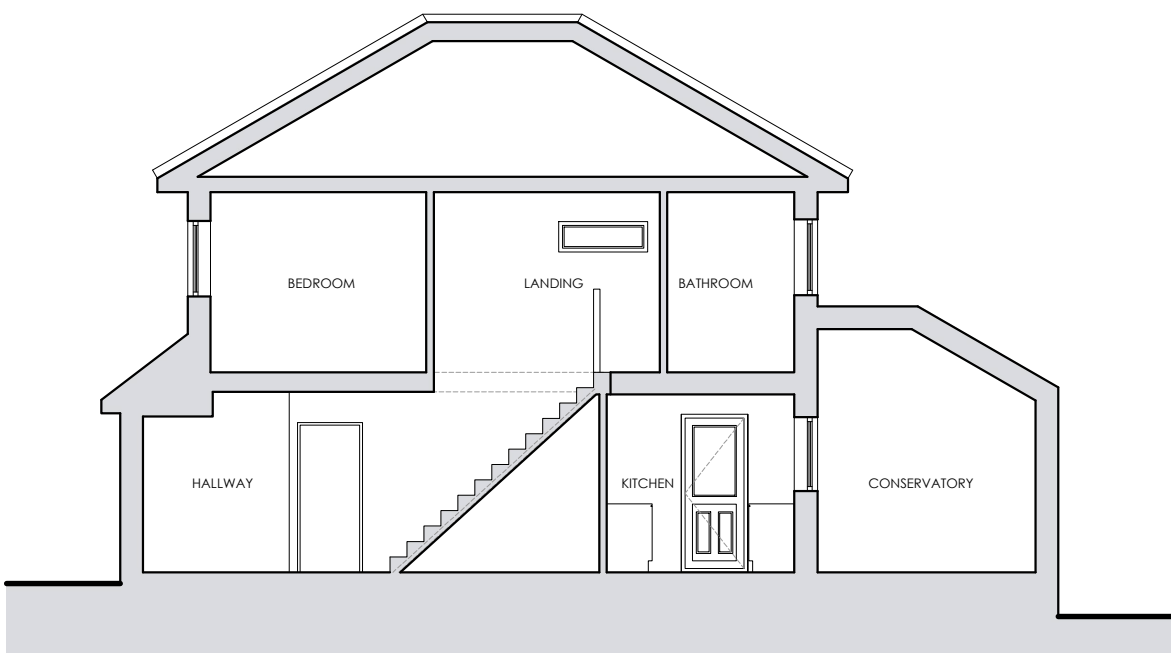

EXISTING SECTION A
- Scale 1:100

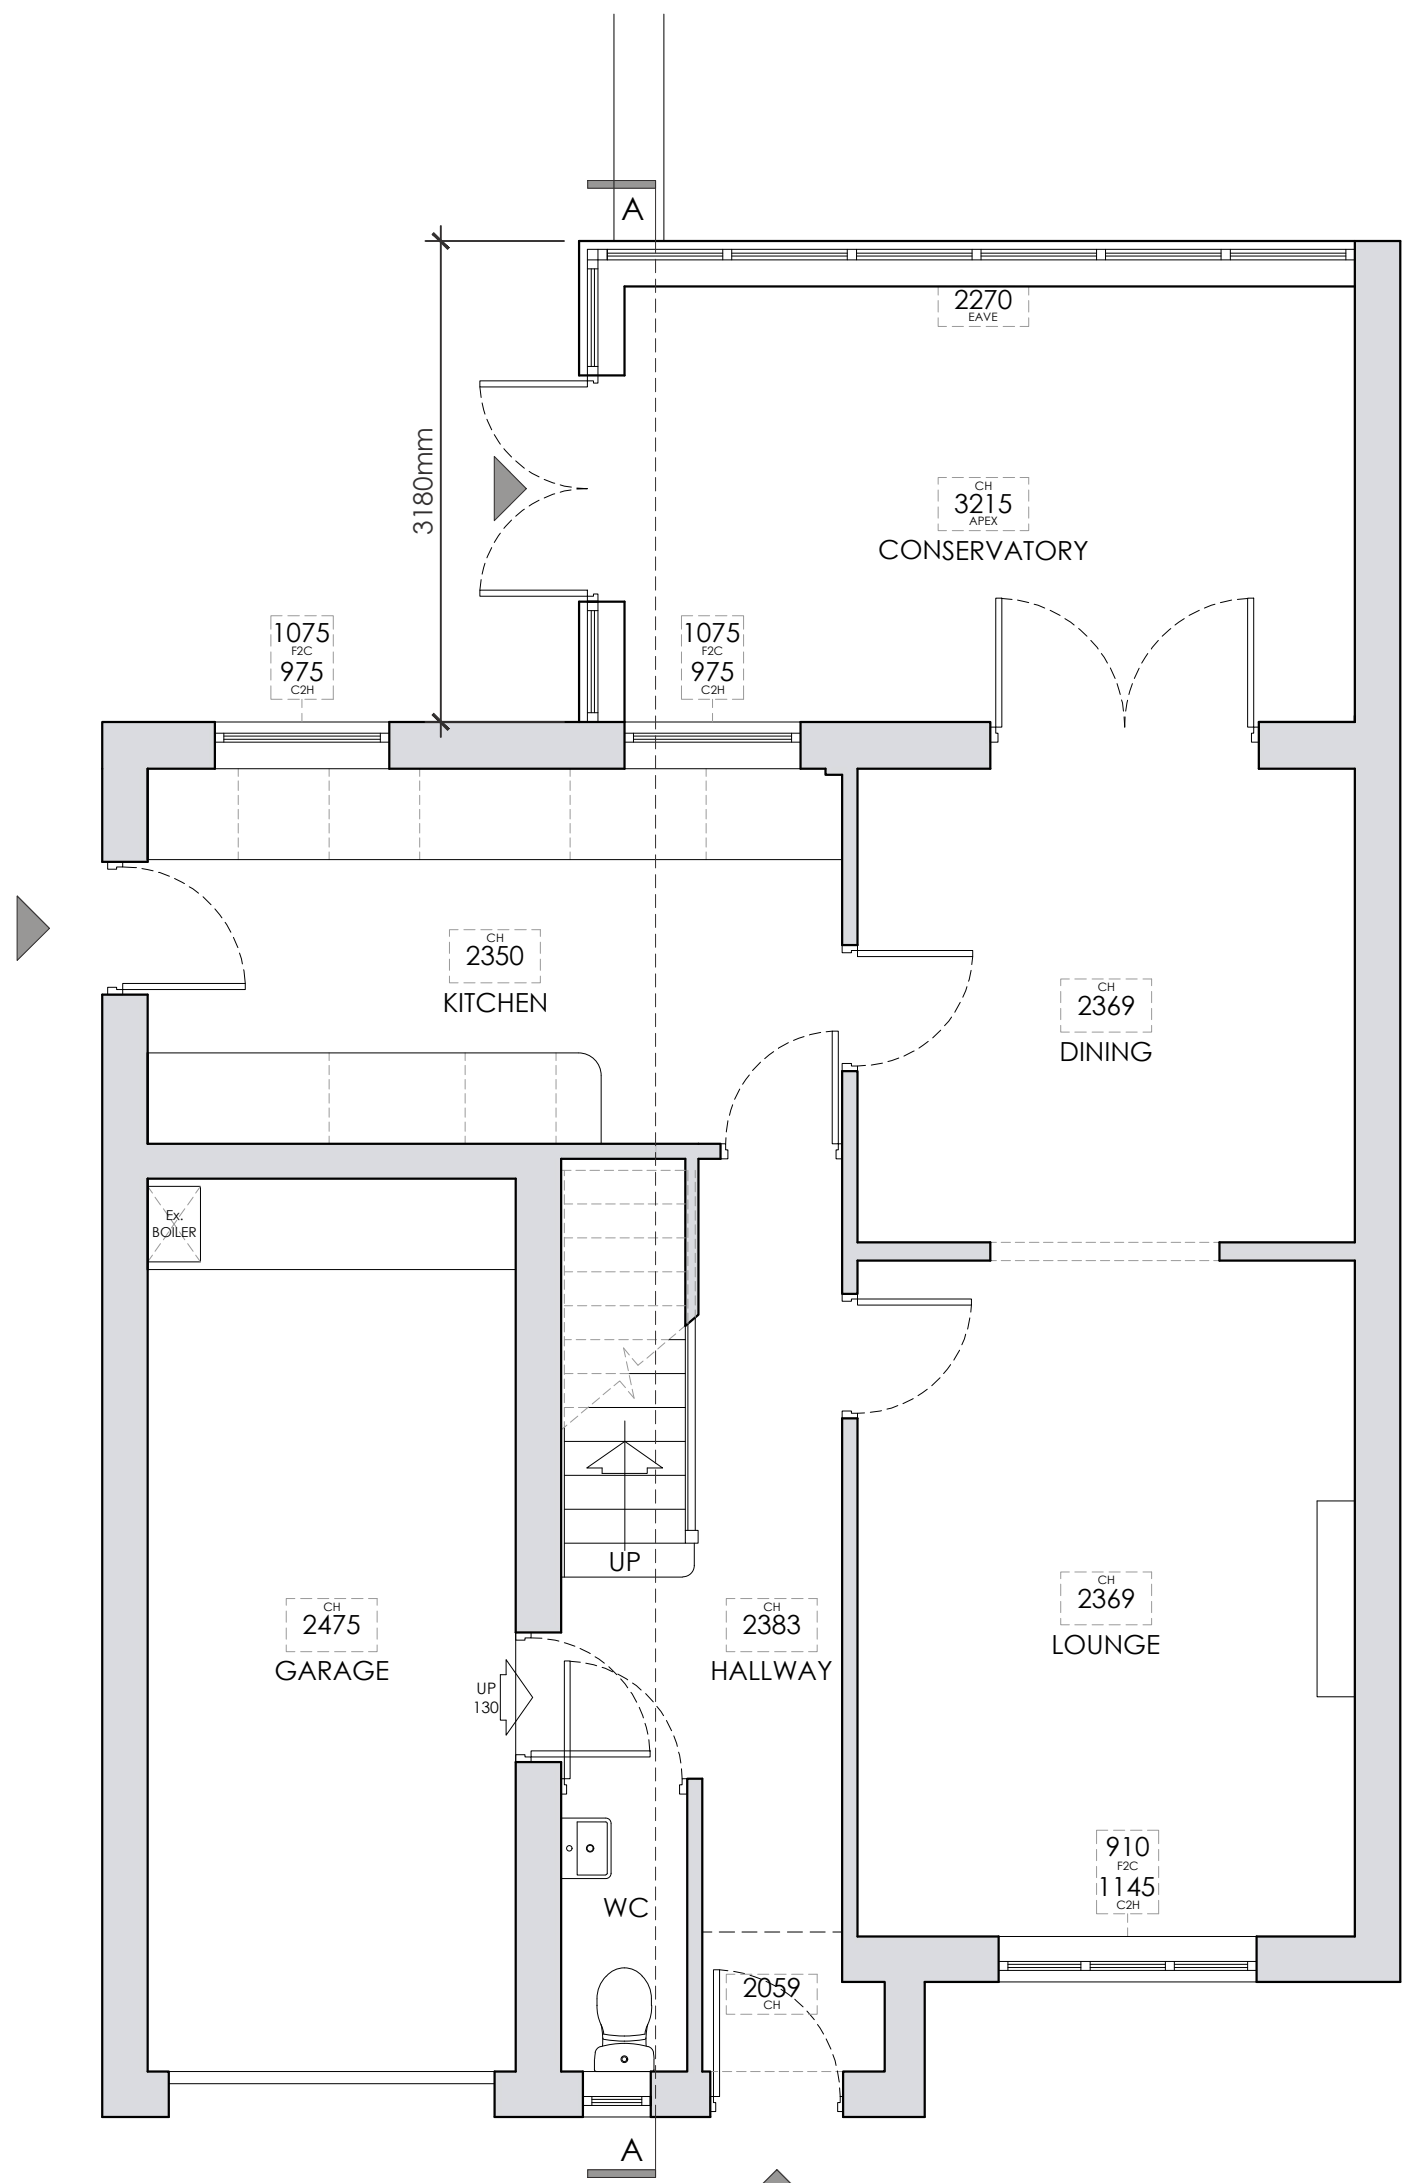

EXISTING GROUND FLOOR PLAN
Scale 1:50

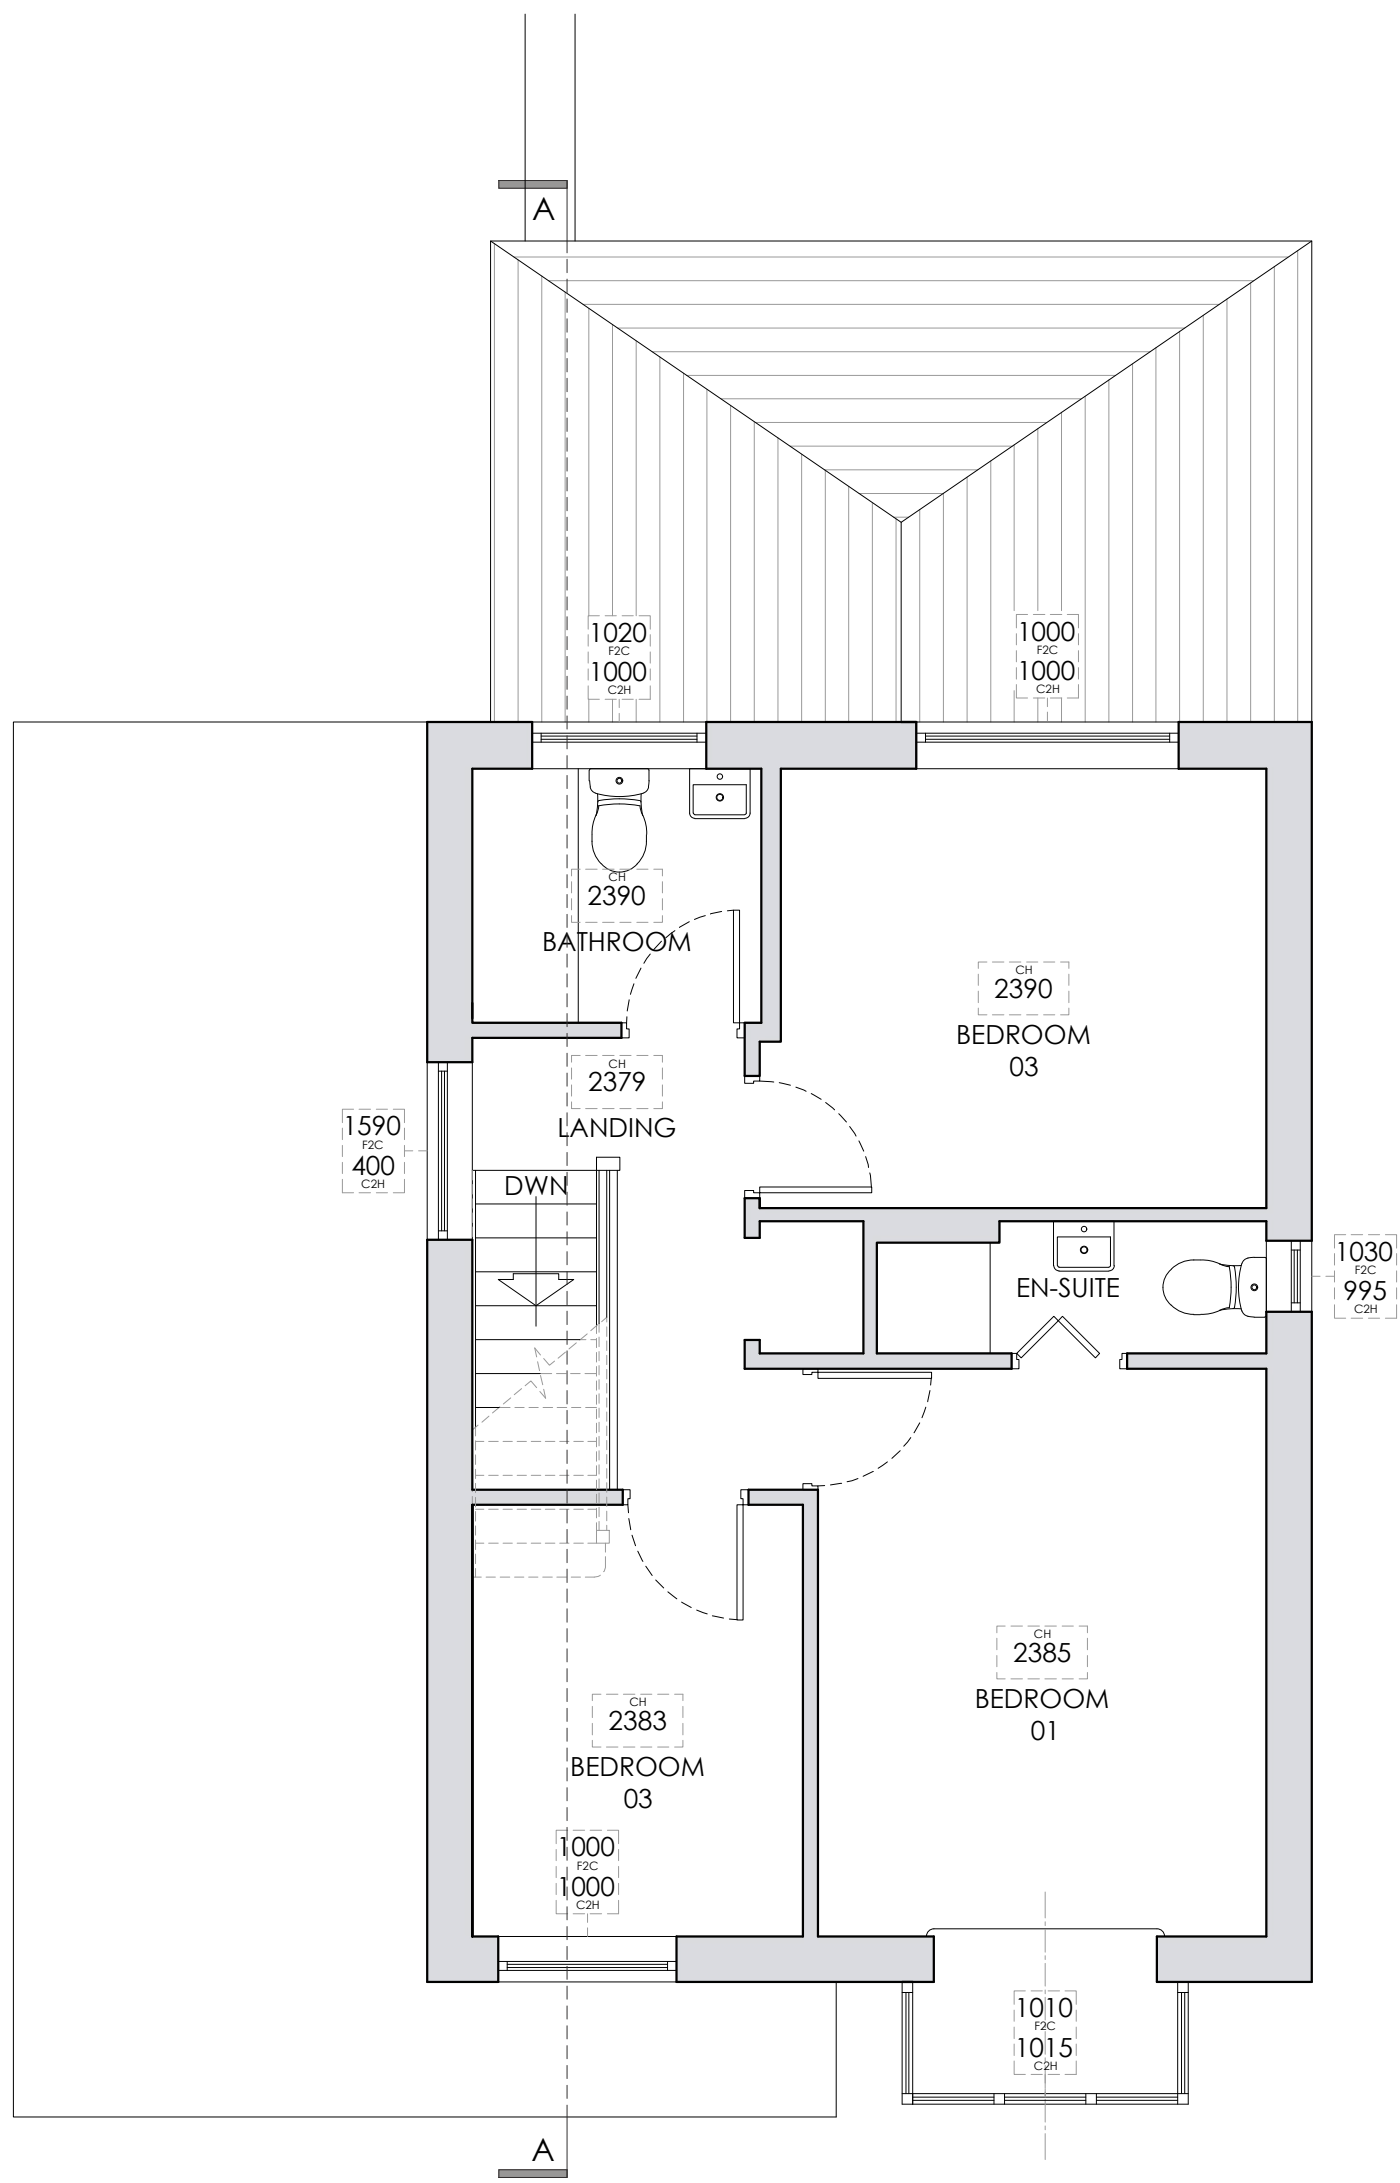

EXISTING FIRST FLOOR PLAN
Scale 1:50

Client
MR AND MRS DELANEY

Job Title
PROPOSED CONVERSION OF
EXISTING GARAGE TO CREATE A
FIRST-STOREY EXTENSION OVER AT:
25 BOURNVILLE DRIVE
BURY
BL8 2UF

Drawing Title
EXISTING FLOOR PLANS,
ELEVATIONS AND SECTION.

PLANNING

Scale
Various @A1

Date
MARCH '25

Drawn
TDM

spa
SUNDERLAND PEACOCK ARCHITECTS

SUNDERLAND PEACOCK & ASSOCIATES LTD.
HAZELMERE, PIMLICO ROAD, CLITHEROE
LANCASHIRE, BB7 2AS
T 01200 423178 F 01200 427328
E info@sunderlandpeacock.com
www.sunderlandpeacock.com



7221 -E02