



This drawing is protected by copyright and the information contained therein is the property of William McCall.
The drawing must not be copied and the information contained therein may not be used or disclosed without written permission of and in the manner permitted by William McCall.

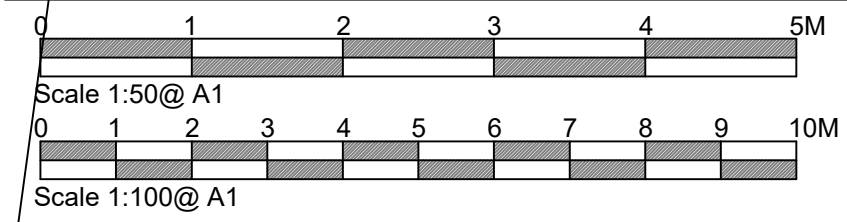

Proposed Hip to Gable &
Single Storey Rear Extension
Approved via
Householder Planning Application
71814 29.05.2025

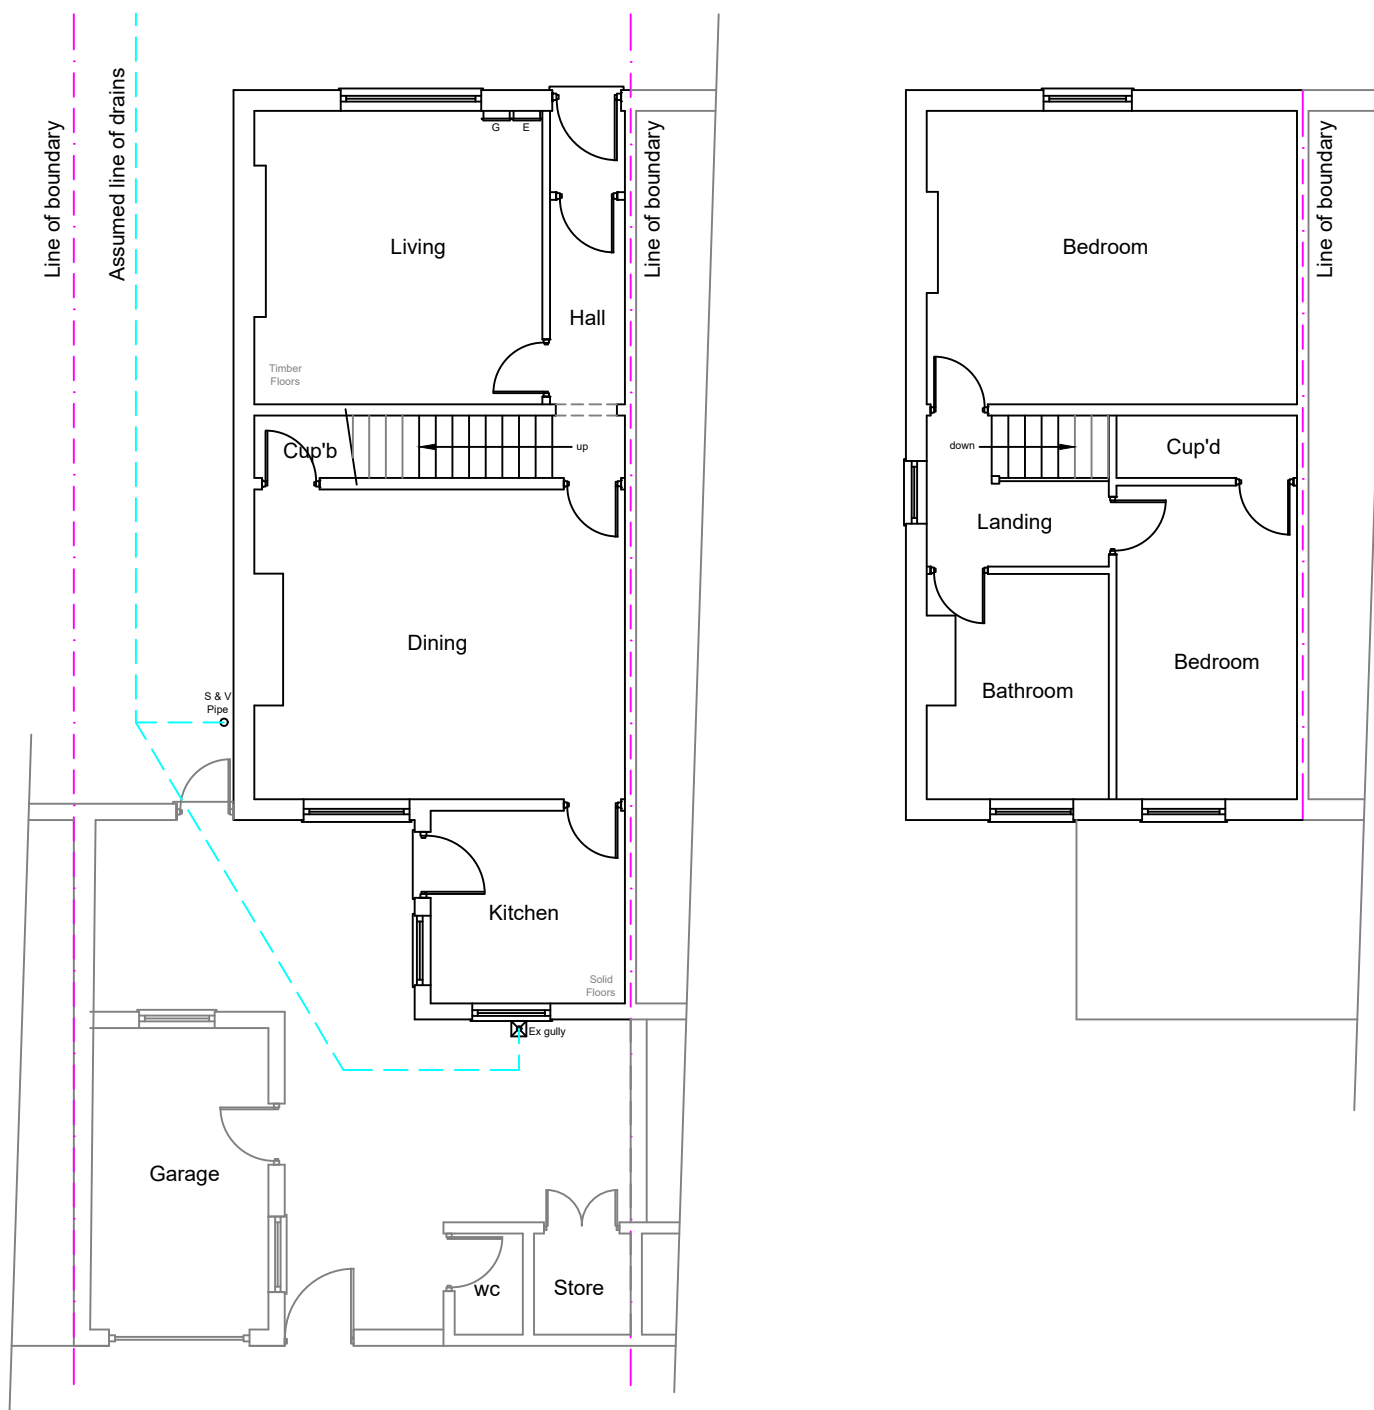


Existing Ground Floor Plan

Existing First Floor Plan

1:100



Existing Front Elevation

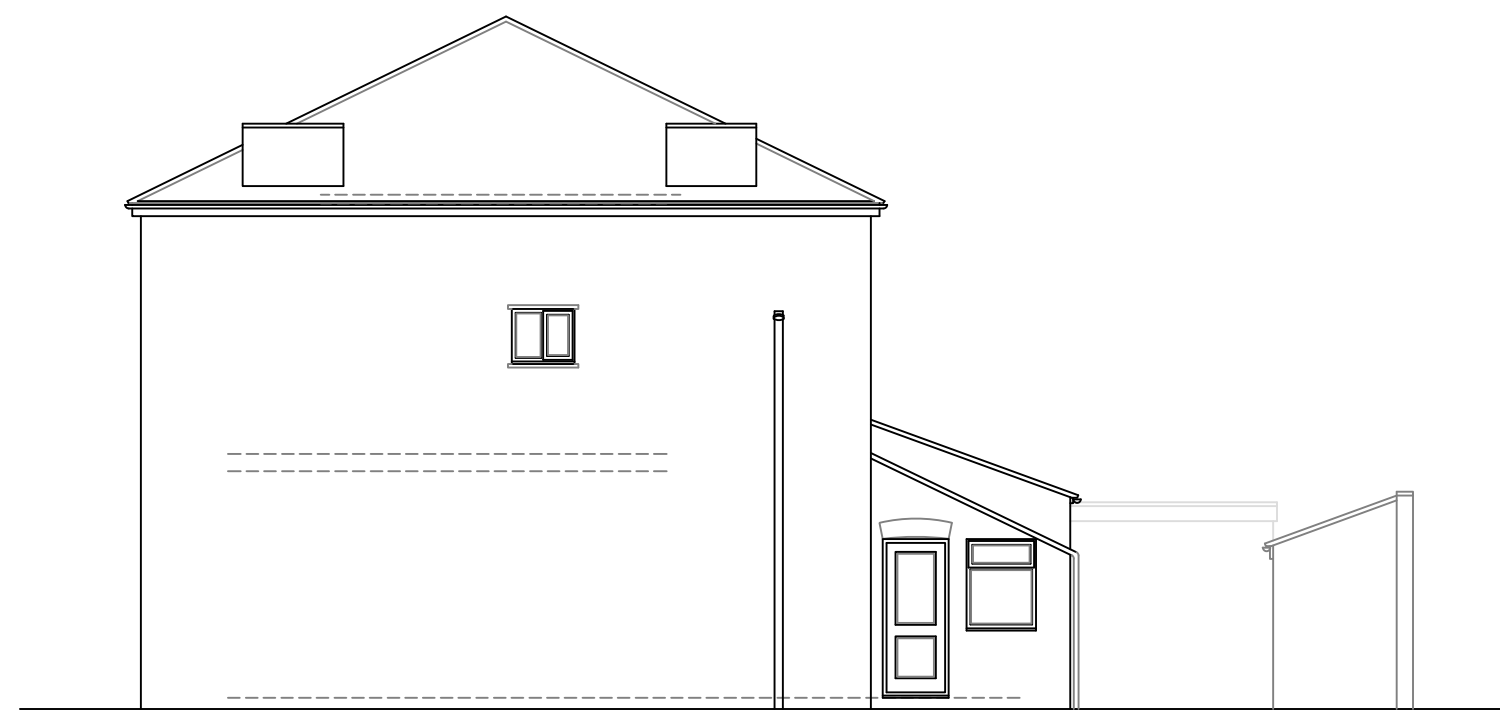


Existing Side Elevation

1:100




Existing Rear Elevation

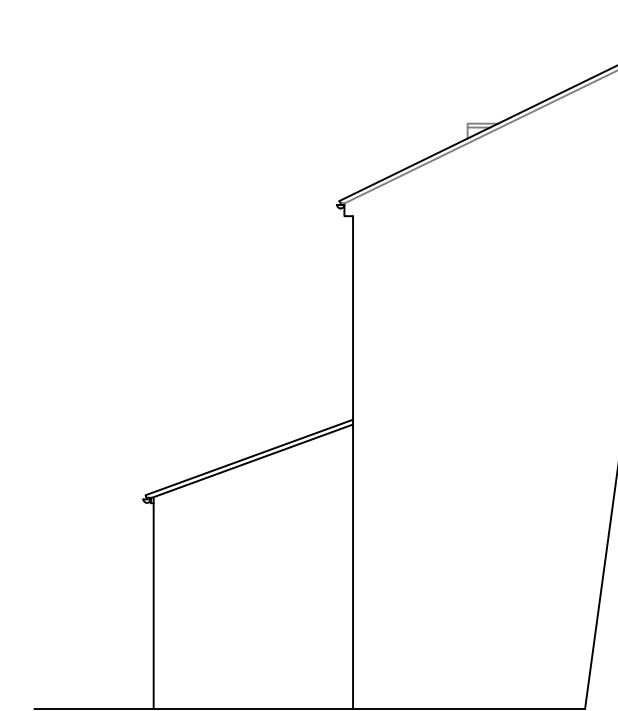


Existing Side Elevation




Proposed Front Elevation

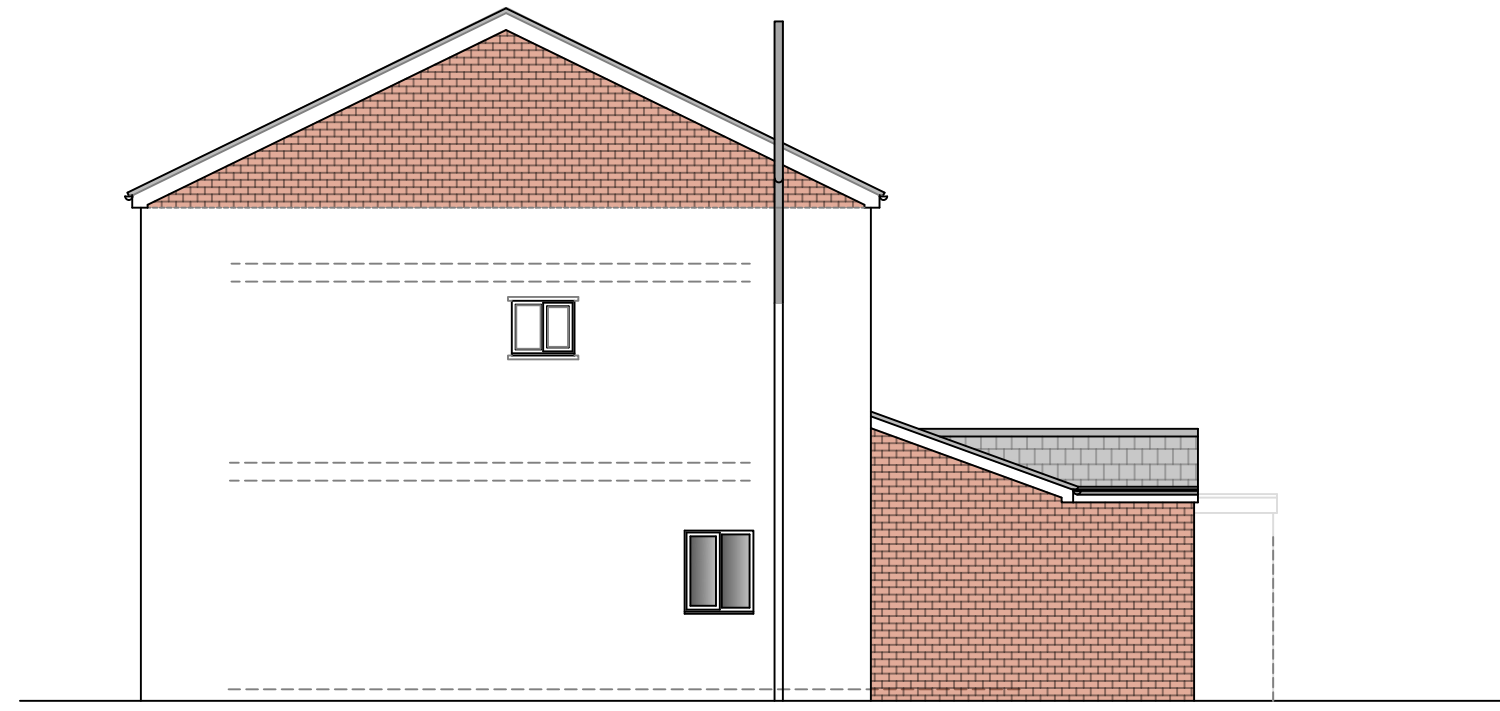

Proposed Side Elevation

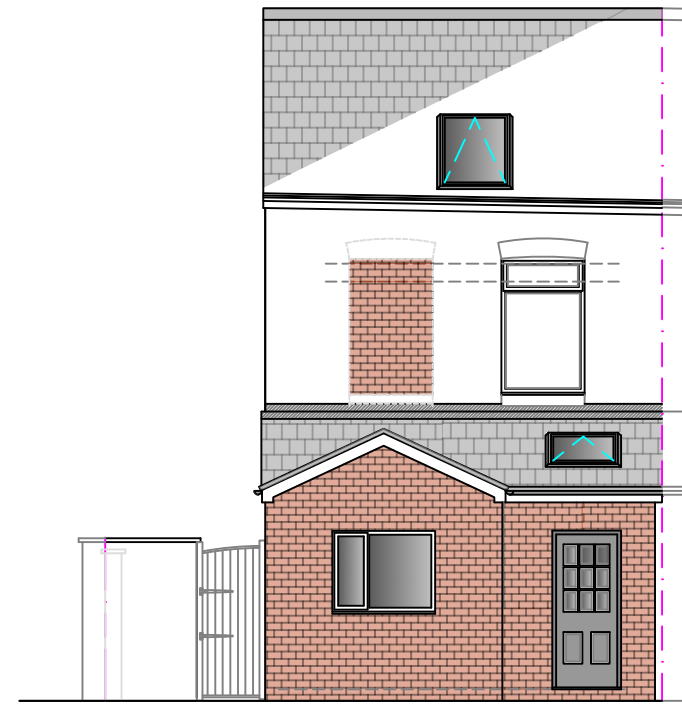


Proposed Rear Elevation

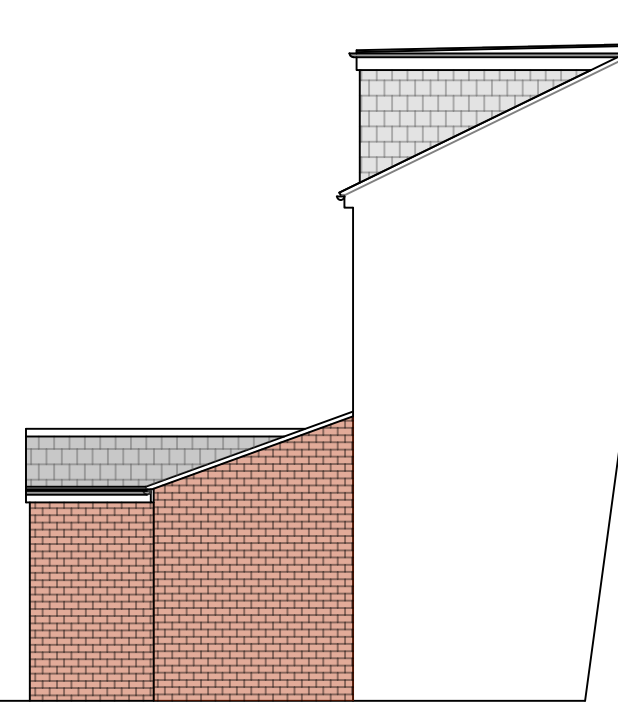


Proposed Side Elevation

1:100

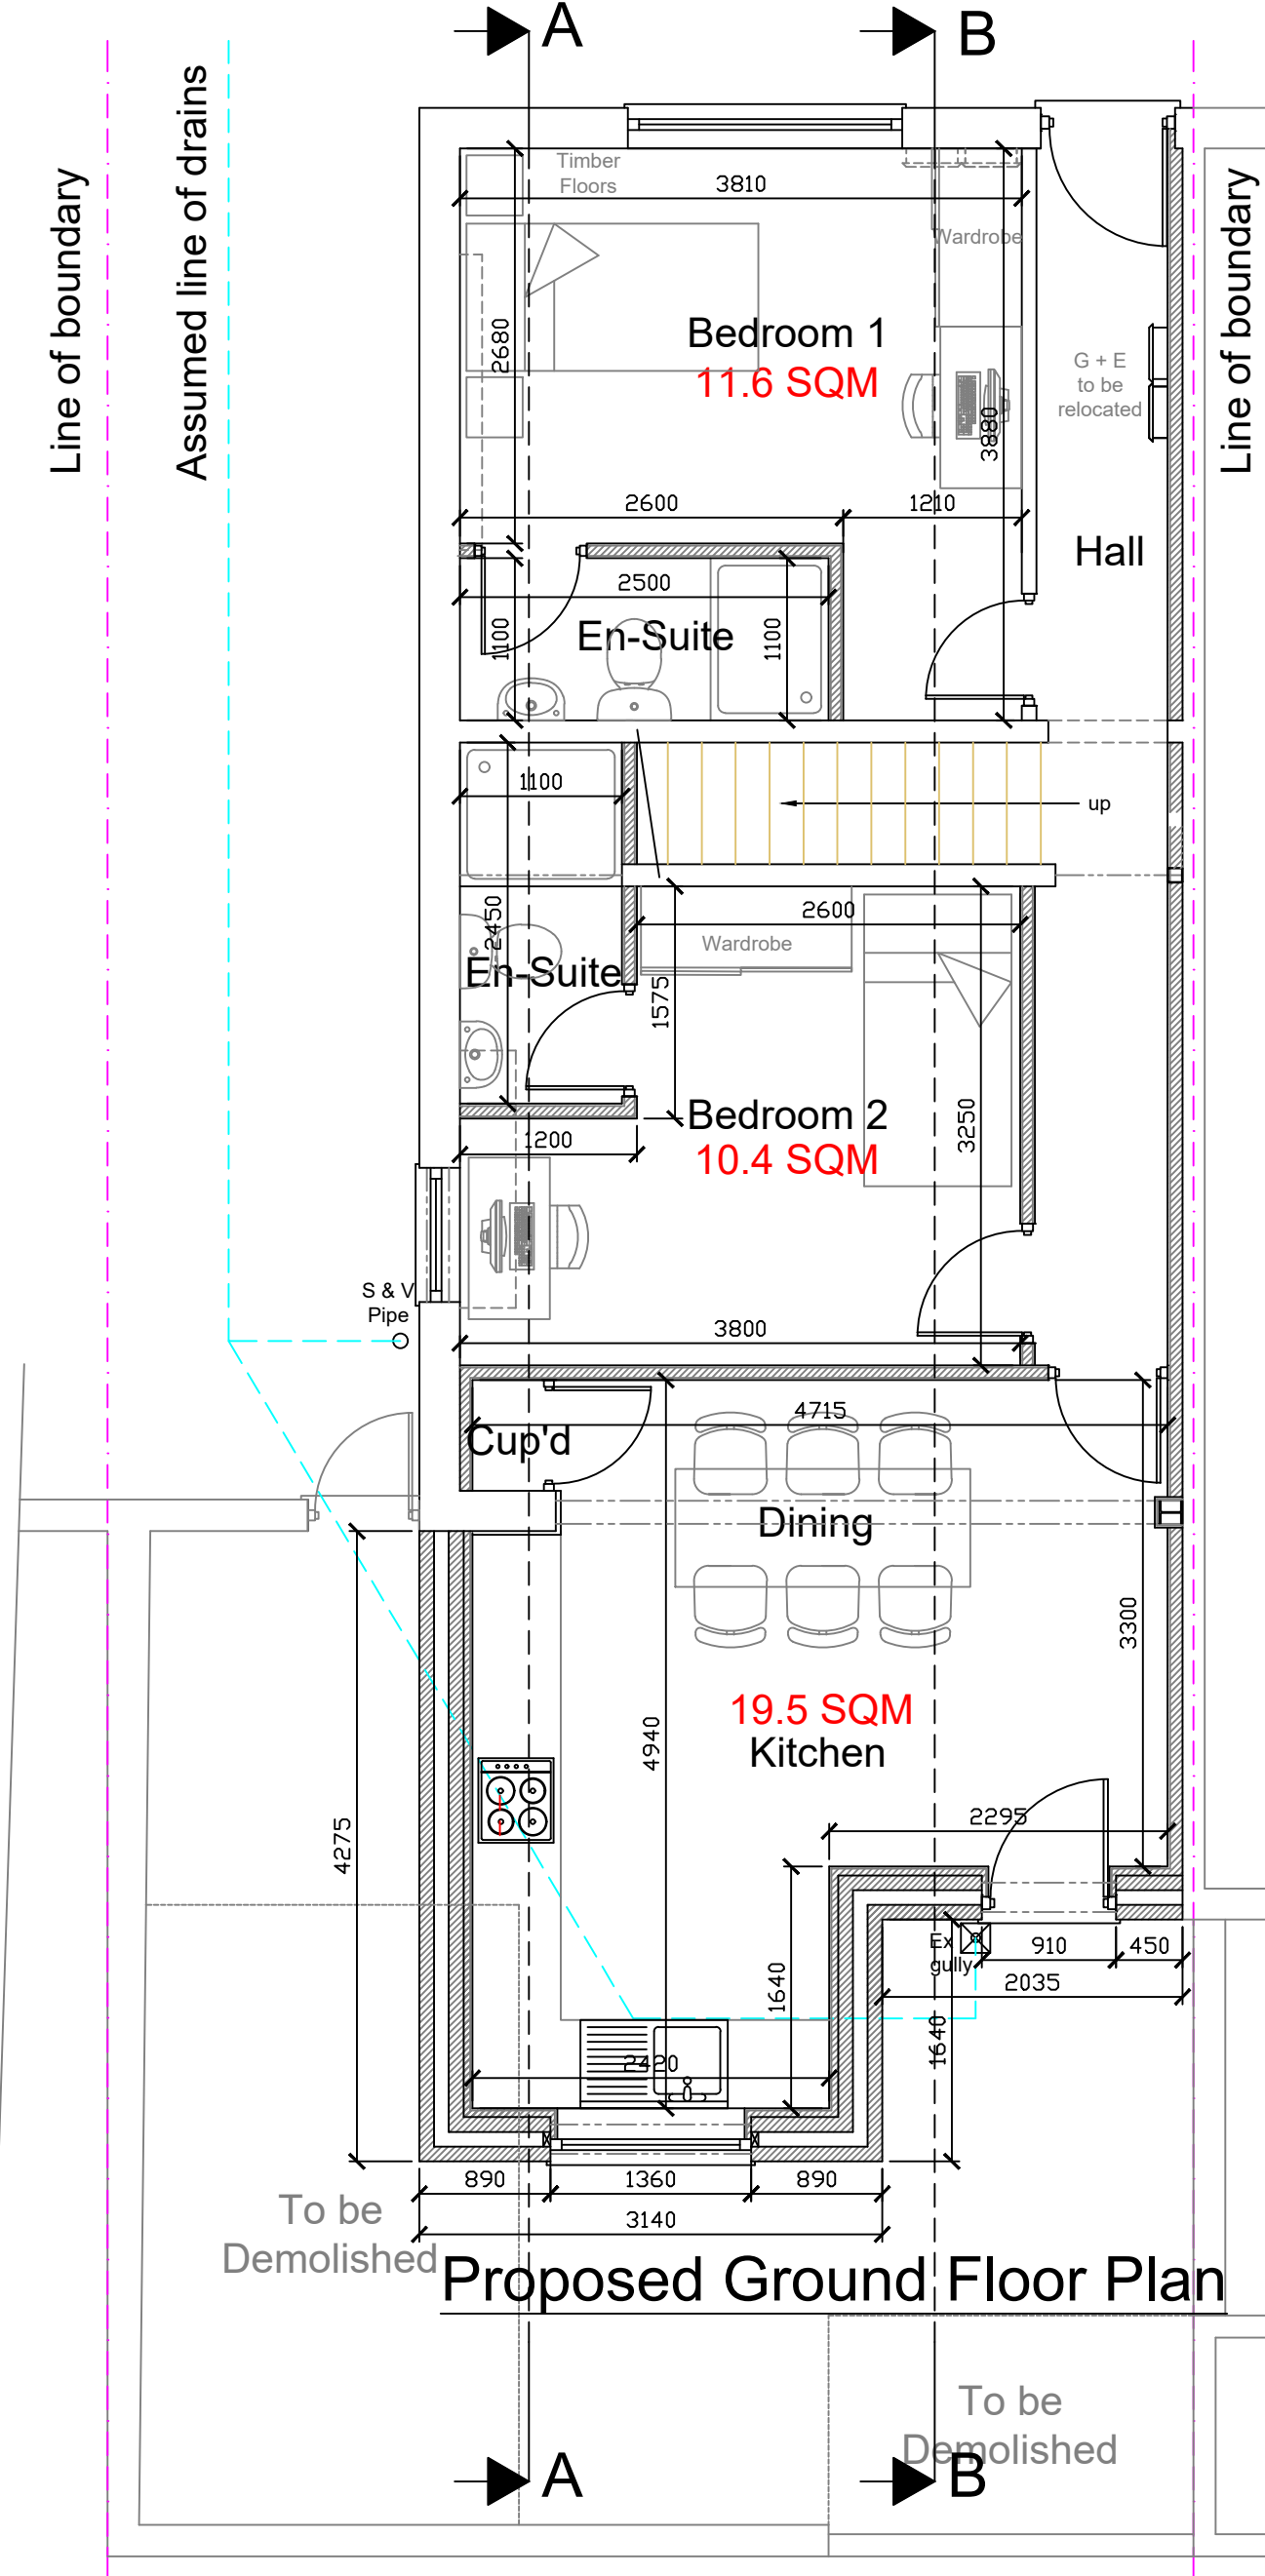


Proposed Ground Floor Plan

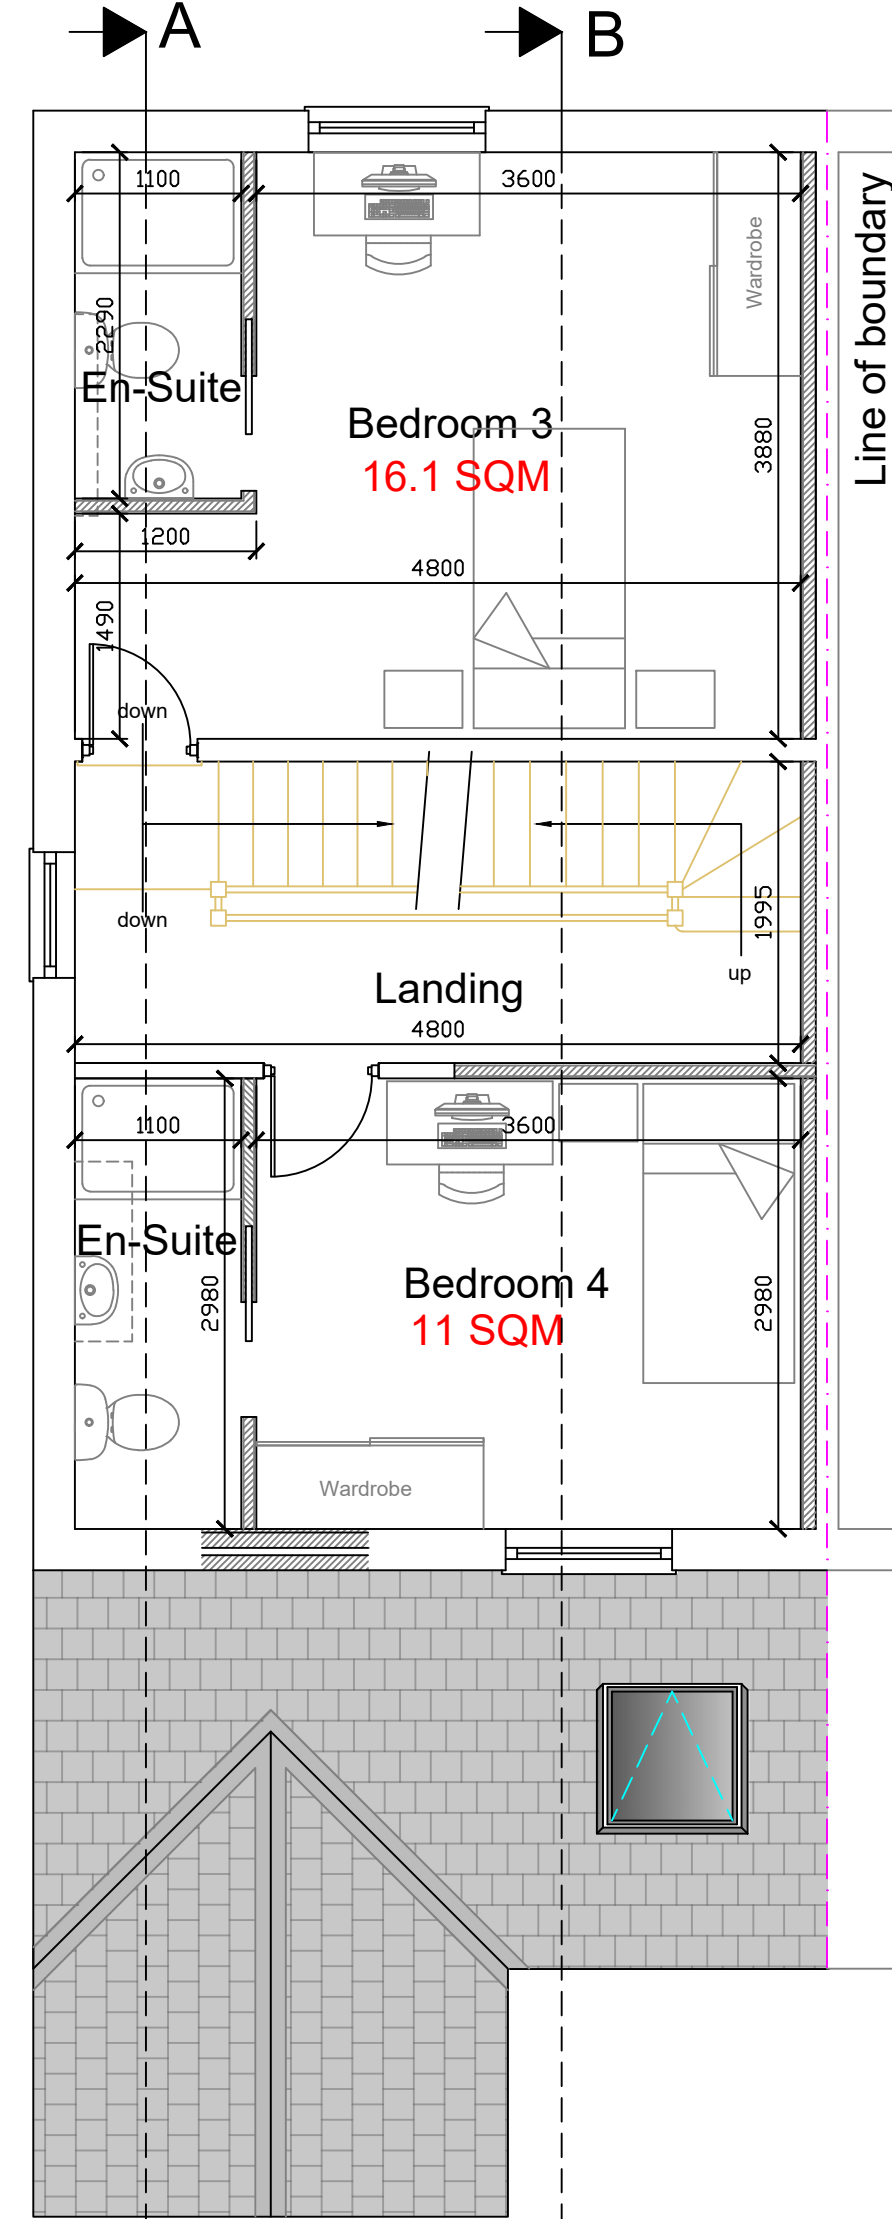


Proposed First Floor Plan

1:50

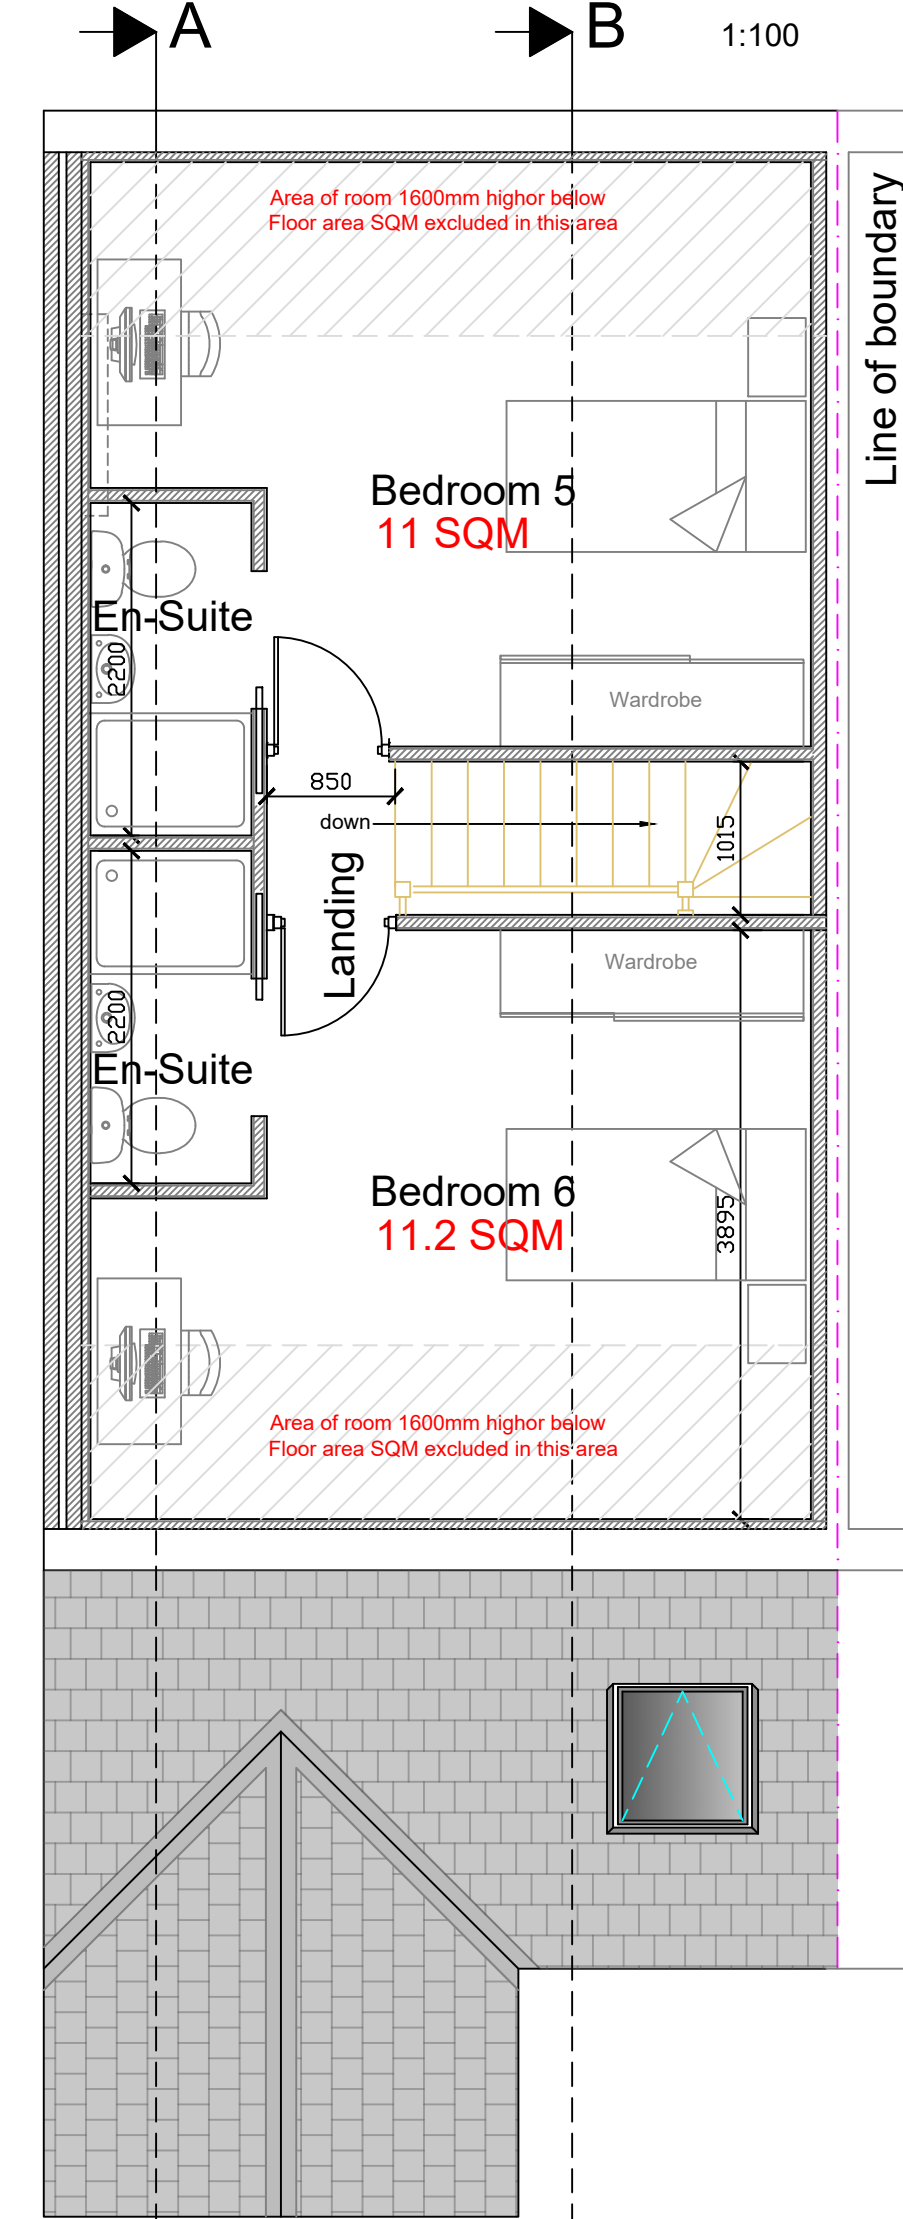

Proposed Second Floor Plan

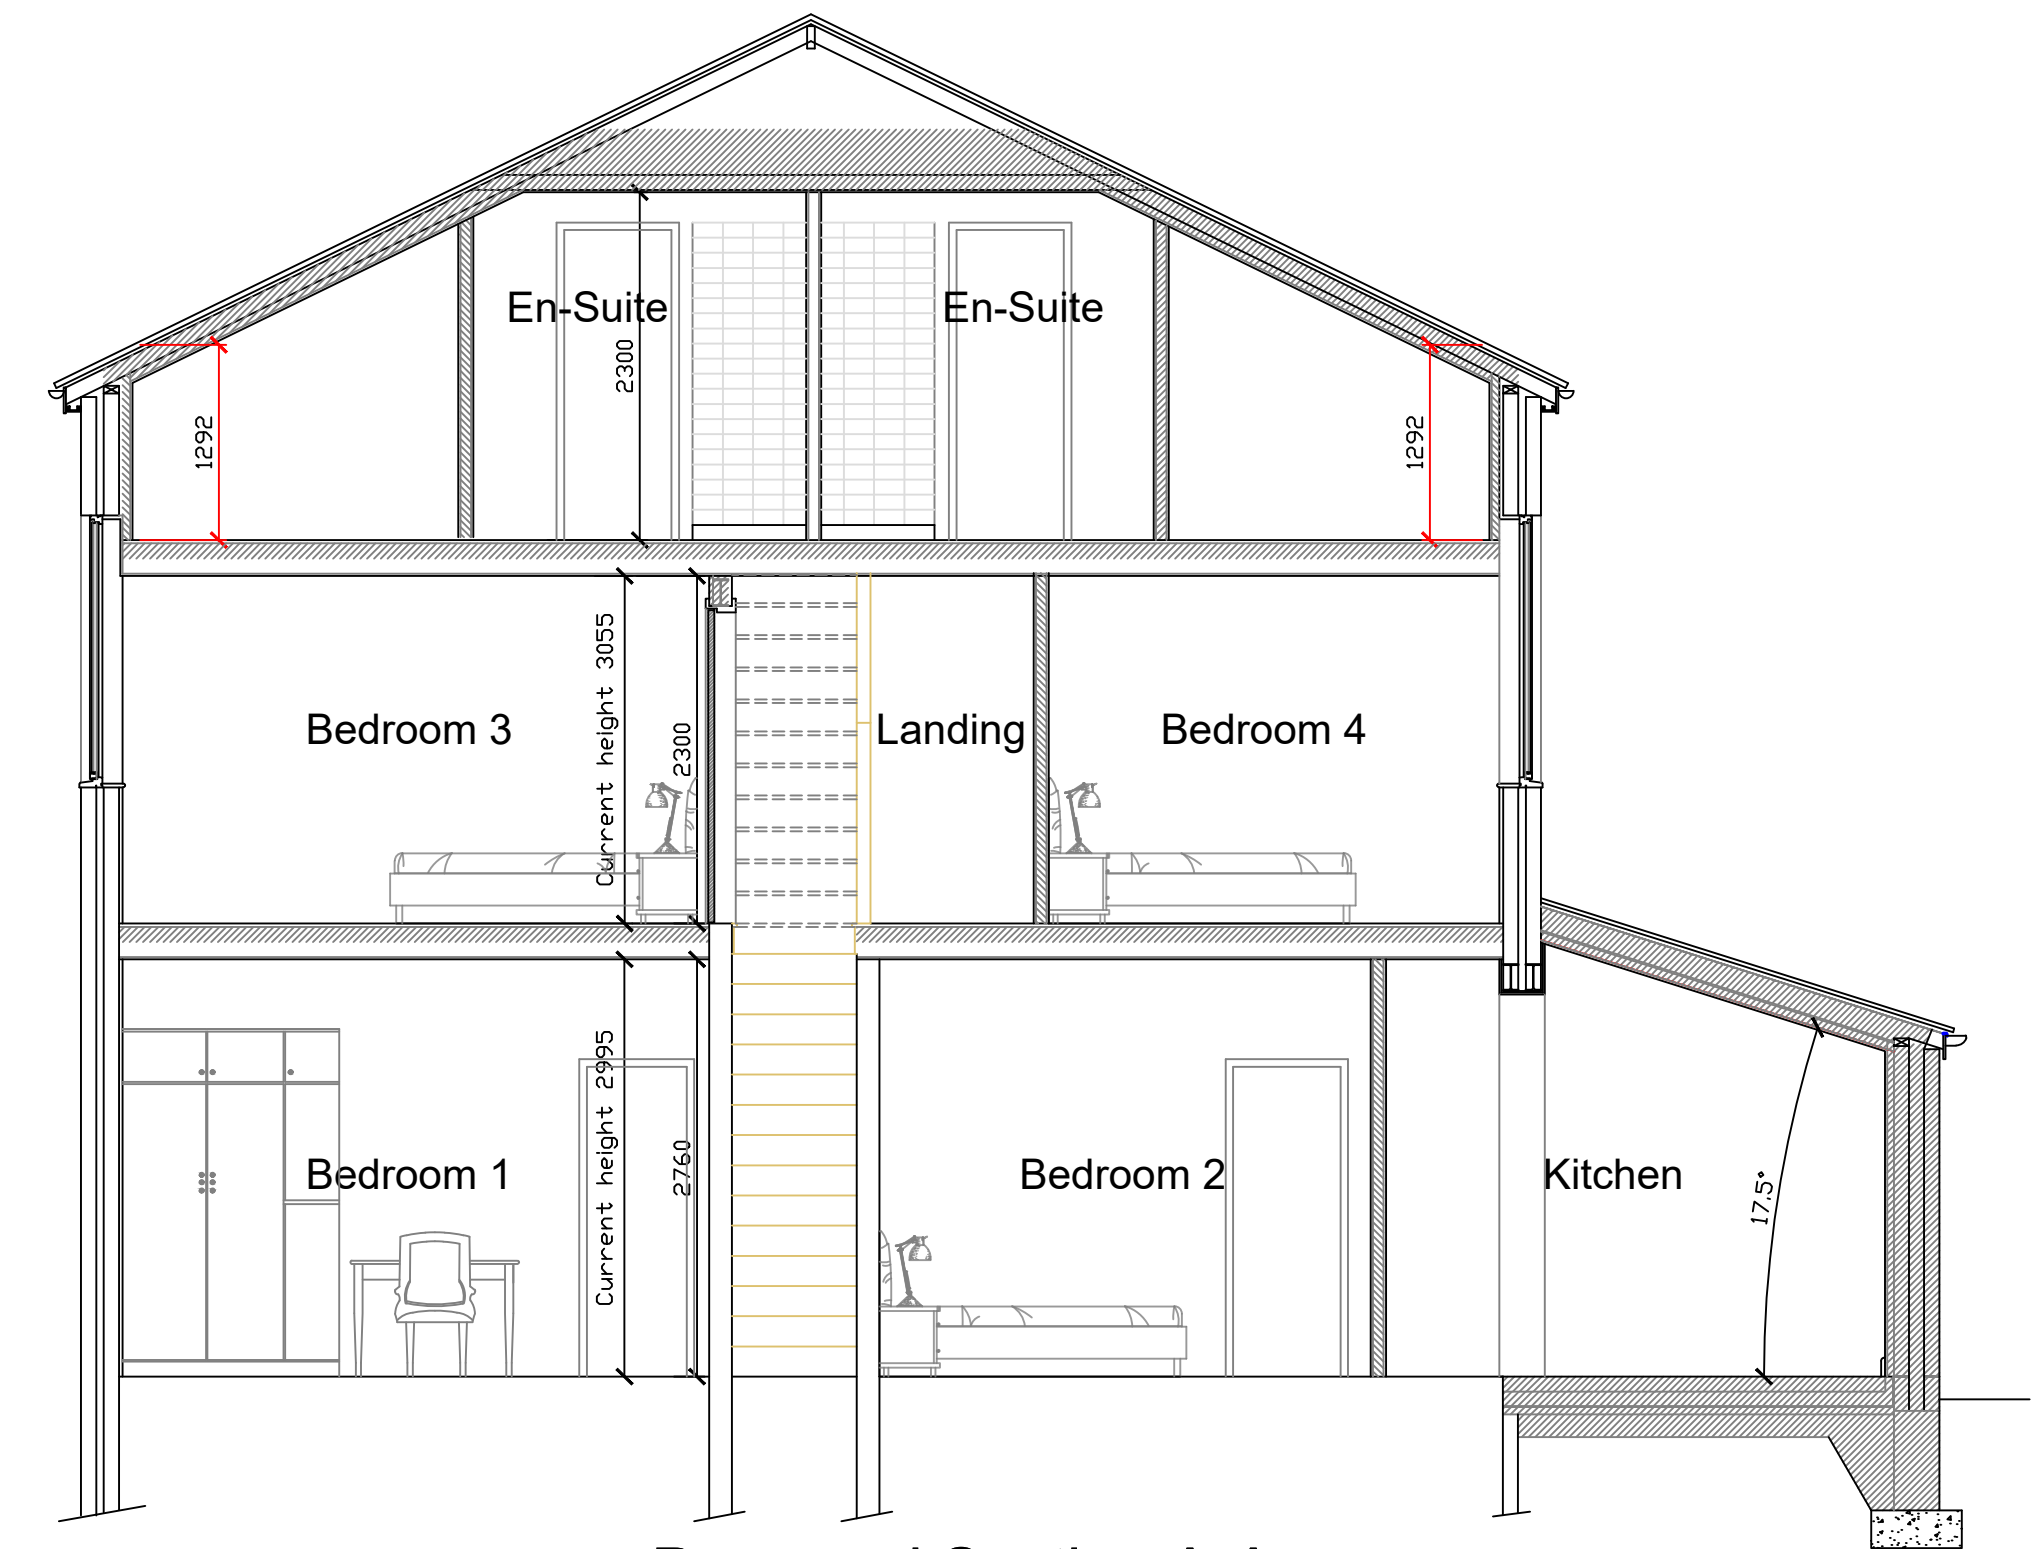

Proposed Section A-A

1:50

Stage :-		Lawful Development	
Project Title :-		Proposed Conversion of Single Occupancy Dwelling House to 6 Bedroom HMO	
Drawing Title :-		Existing & Proposed Plans & Elevations	
Client :-		Hunter Grey	
Drwg No :-	02/25/22A	Date :-	March '25
Scale :-	1:100 & 1:50@A1	Rev :-	1 of 2
Site Address :-		Drawn:-	SCM
		Checked :-	
		80 Alfred Street, Bury, BL9 9ED	
The Old Post Room 34 Chew Valley Road Greenfield Saddleworth OL3 7DA Tel: 01457 871202 www.william-mccall.com enquiries@william-mccall.com		 	