



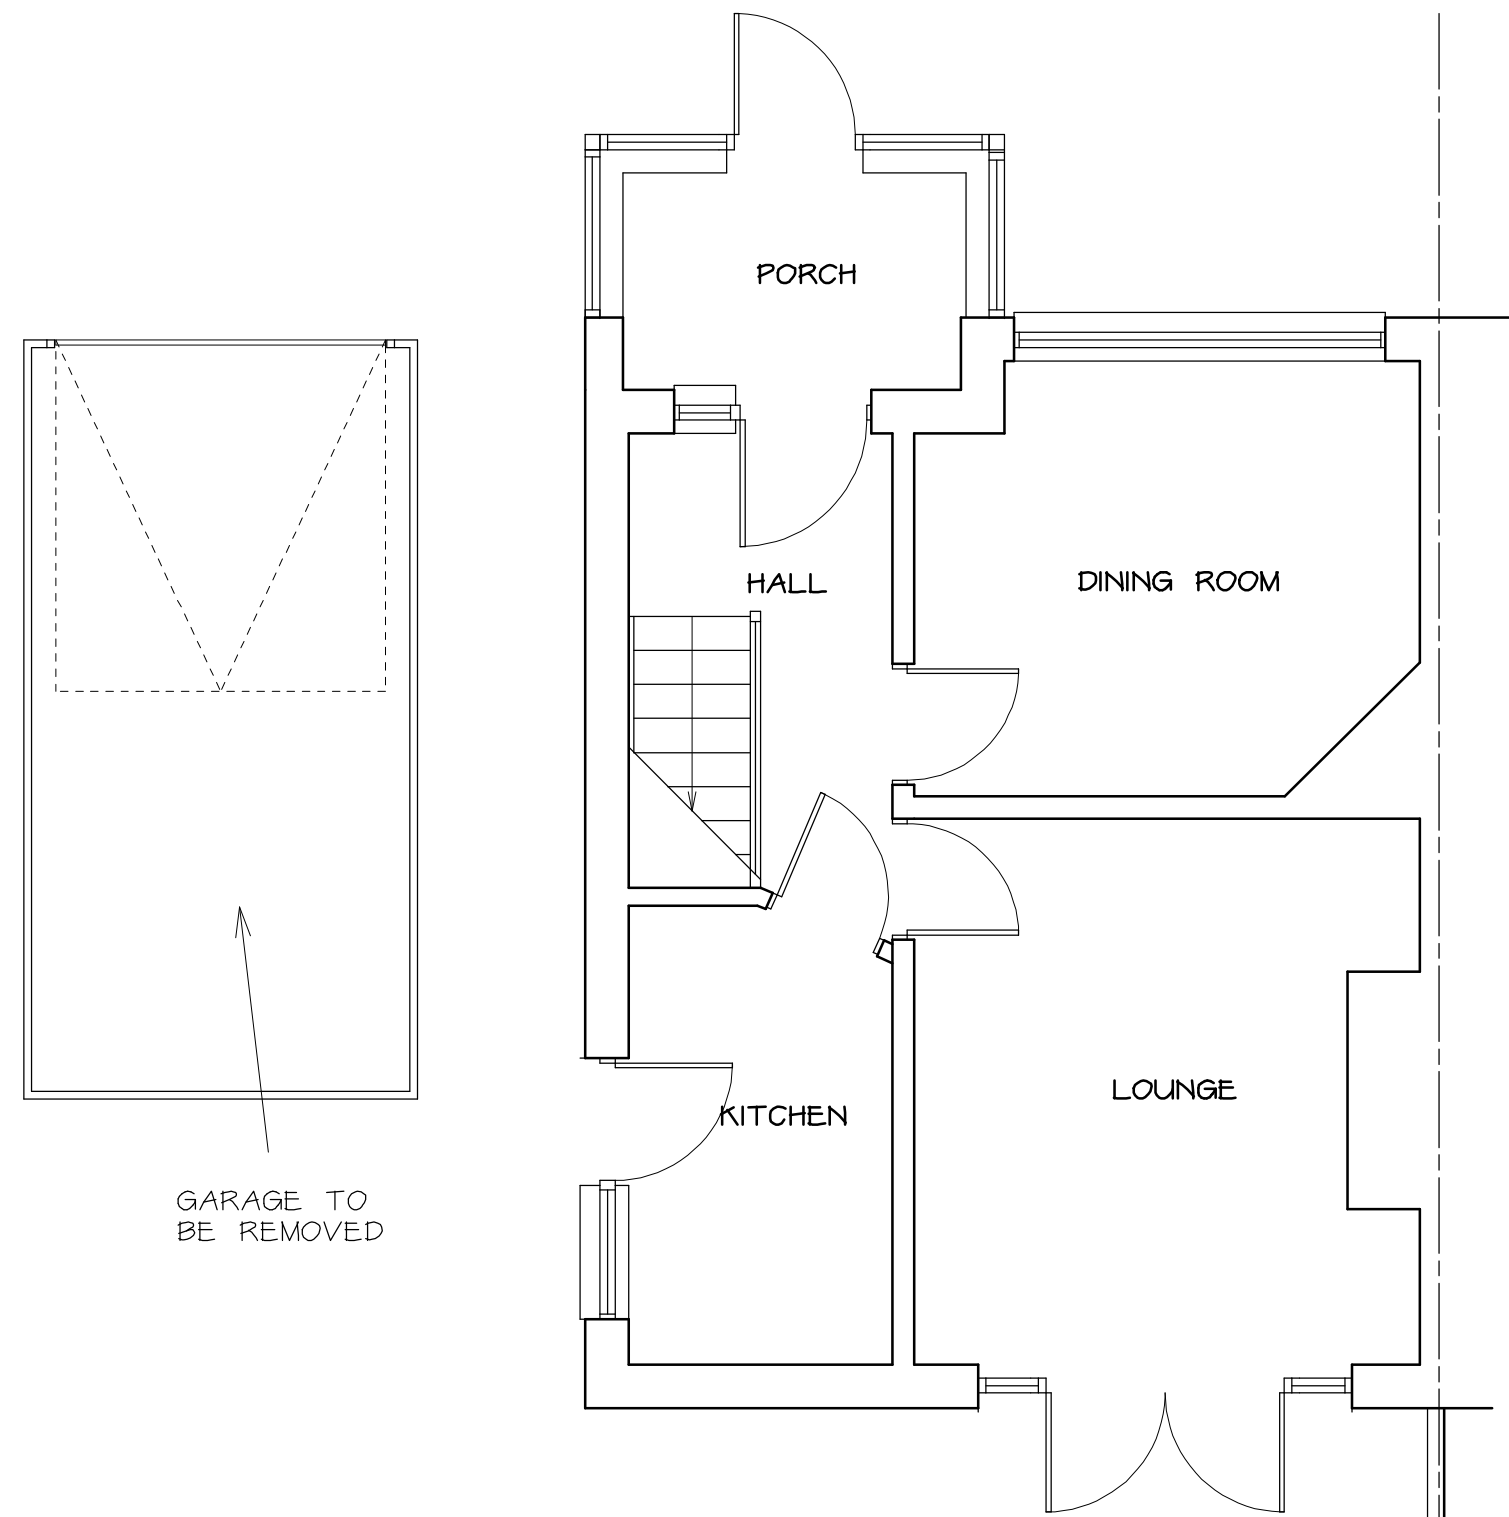


EXISTING GROUND FLOOR PLAN 1 : 50

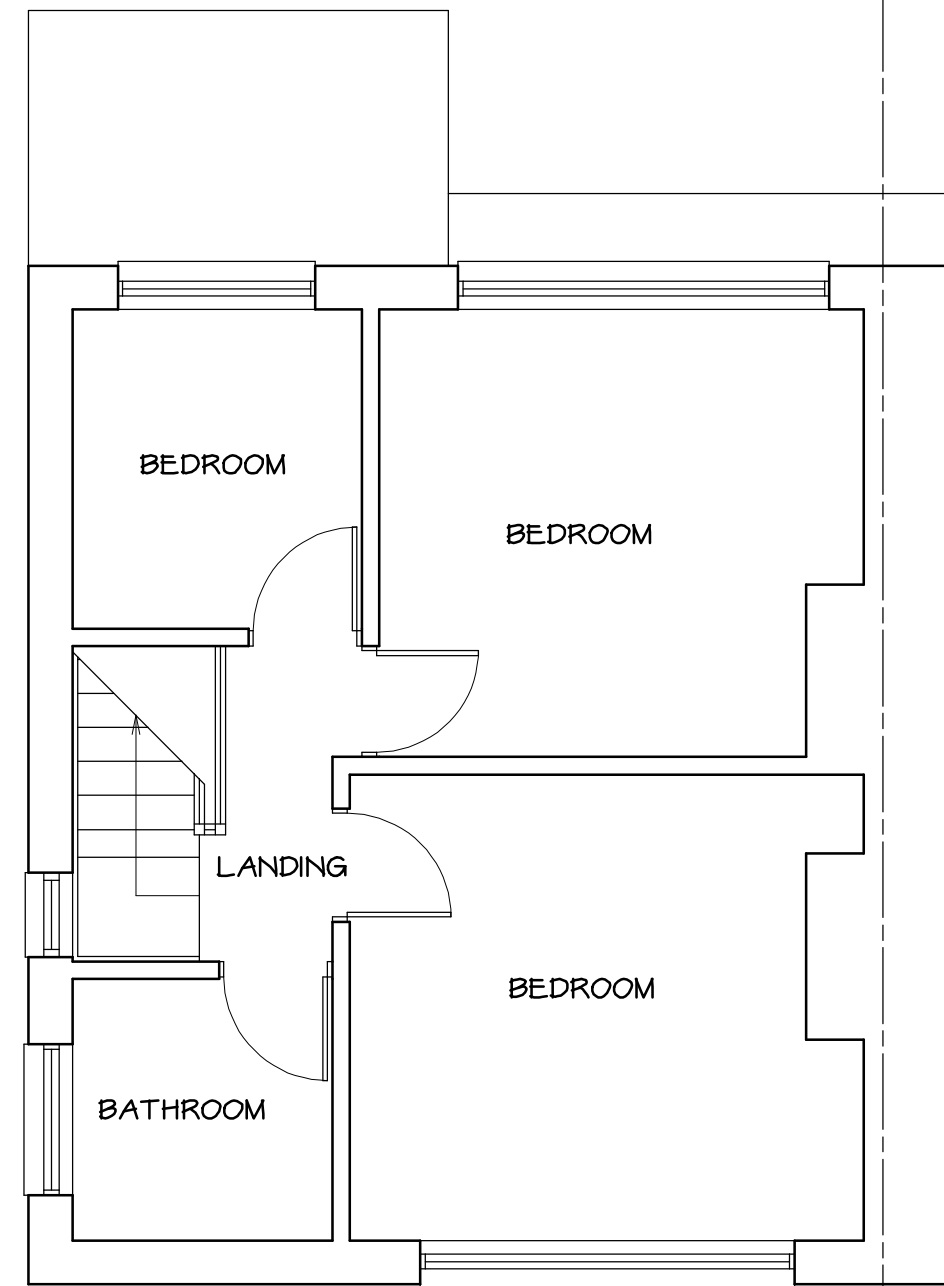

EXISTING FIRST FLOOR PLAN 1 : 50





EXISTING ELEVATIONS 1 : 100

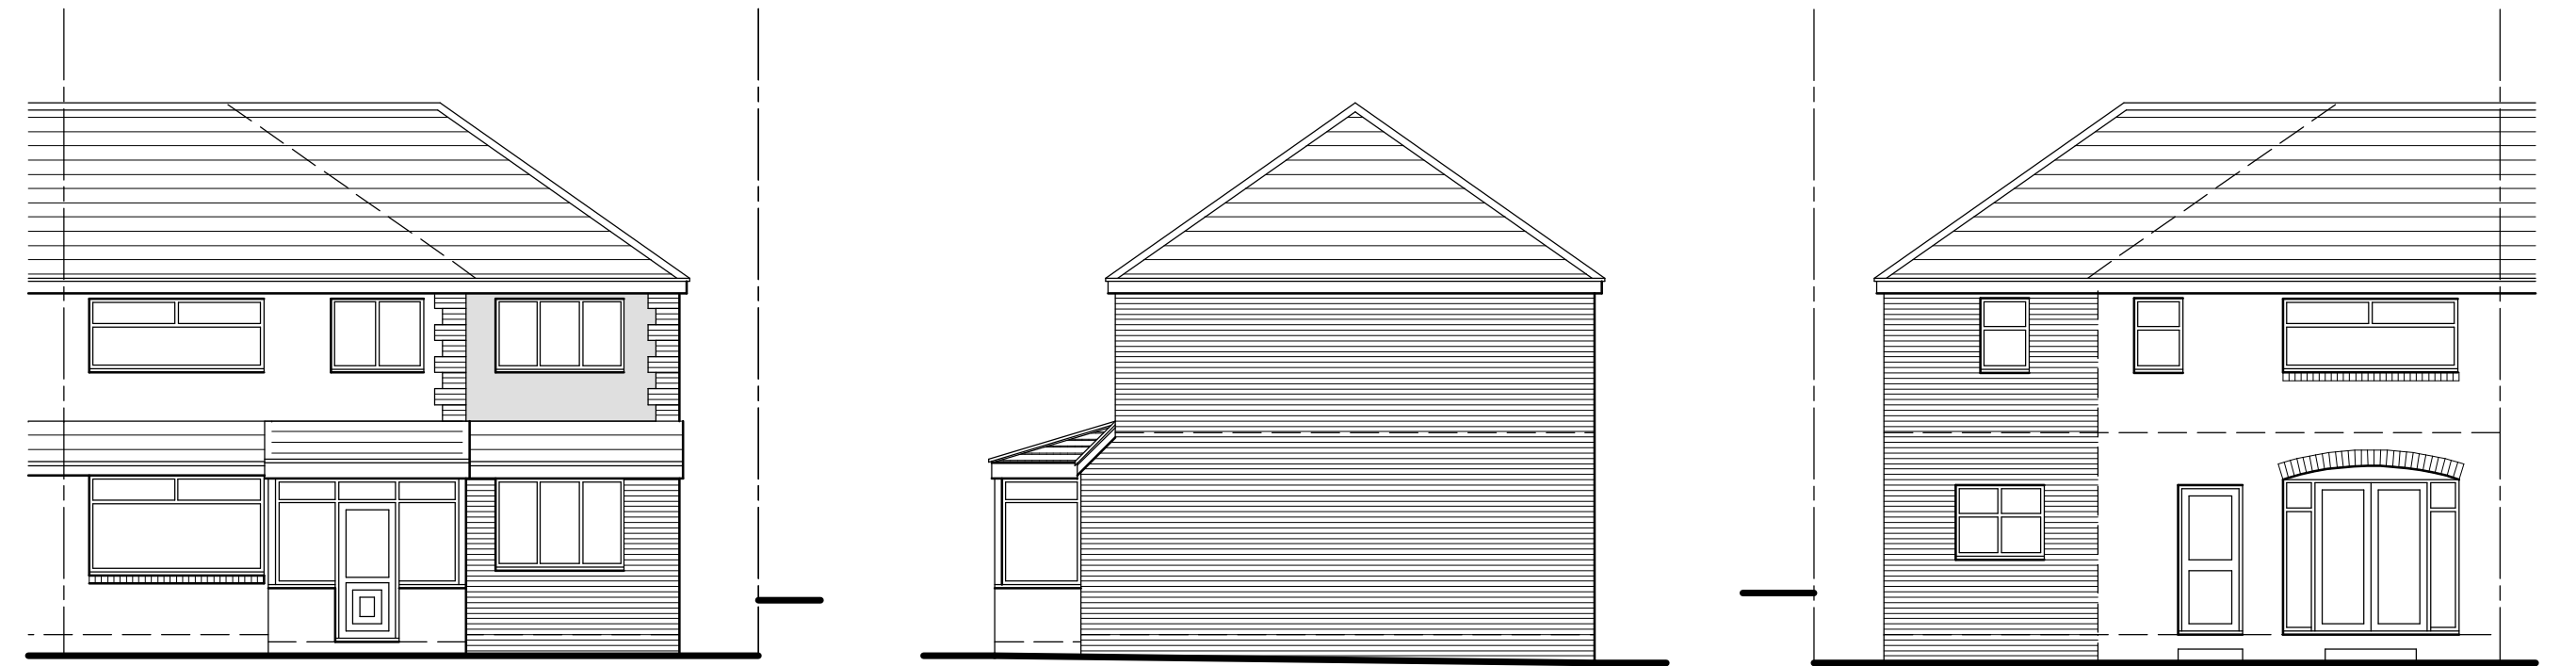

PROPOSED ELEVATIONS 1 : 100



NORTH WEST ELEVATION 1 : 100

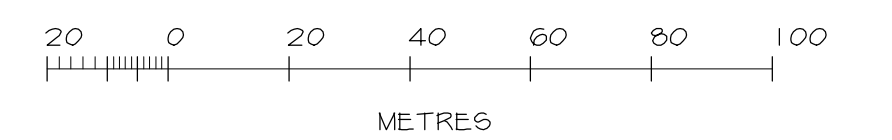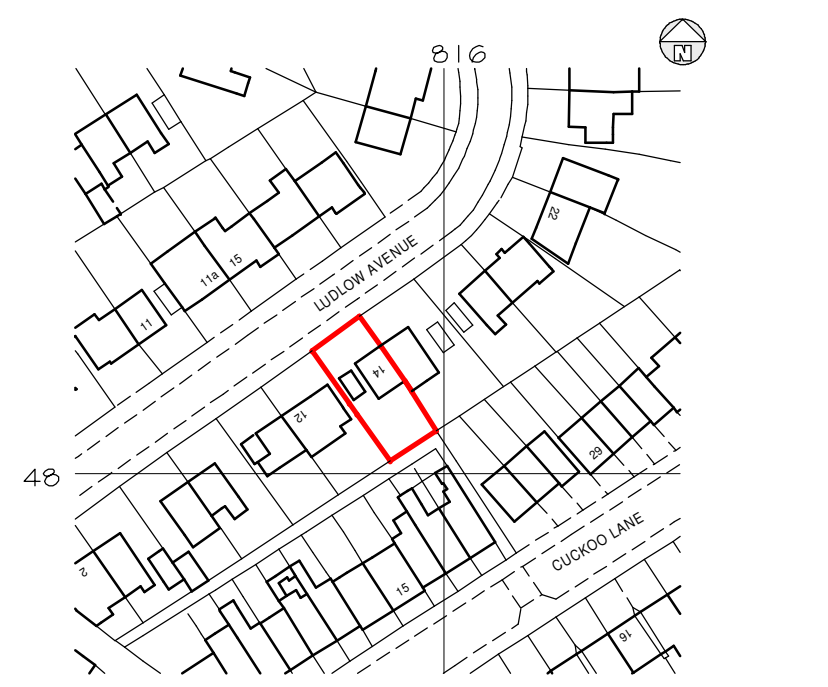

LOCATION PLAN 1 : 1250

MATERIALS
 ROOF - ROOF TILES TO MATCH EXISTING
 EXTERNAL WALLS - BRICKWORK AND RENDER TO MATCH EXISTING

Telephone 0161 643 2422

Northside Plans Ltd

Planning and Building Design

116 Simister Lane Prestwich Manchester M25 2SB


Project

TWO STOREY SIDE EXTENSION
 14 LUDLOW AVENUE
 WHITEFIELD


Title

FLOOR PLANS, ELEVATIONS AND
 SITE PLAN


Scale 1:50 1:100 1:200 (A1) Date 10/2021
 Drawn by NIGEL TAMG Dwg.no. 14LA/1

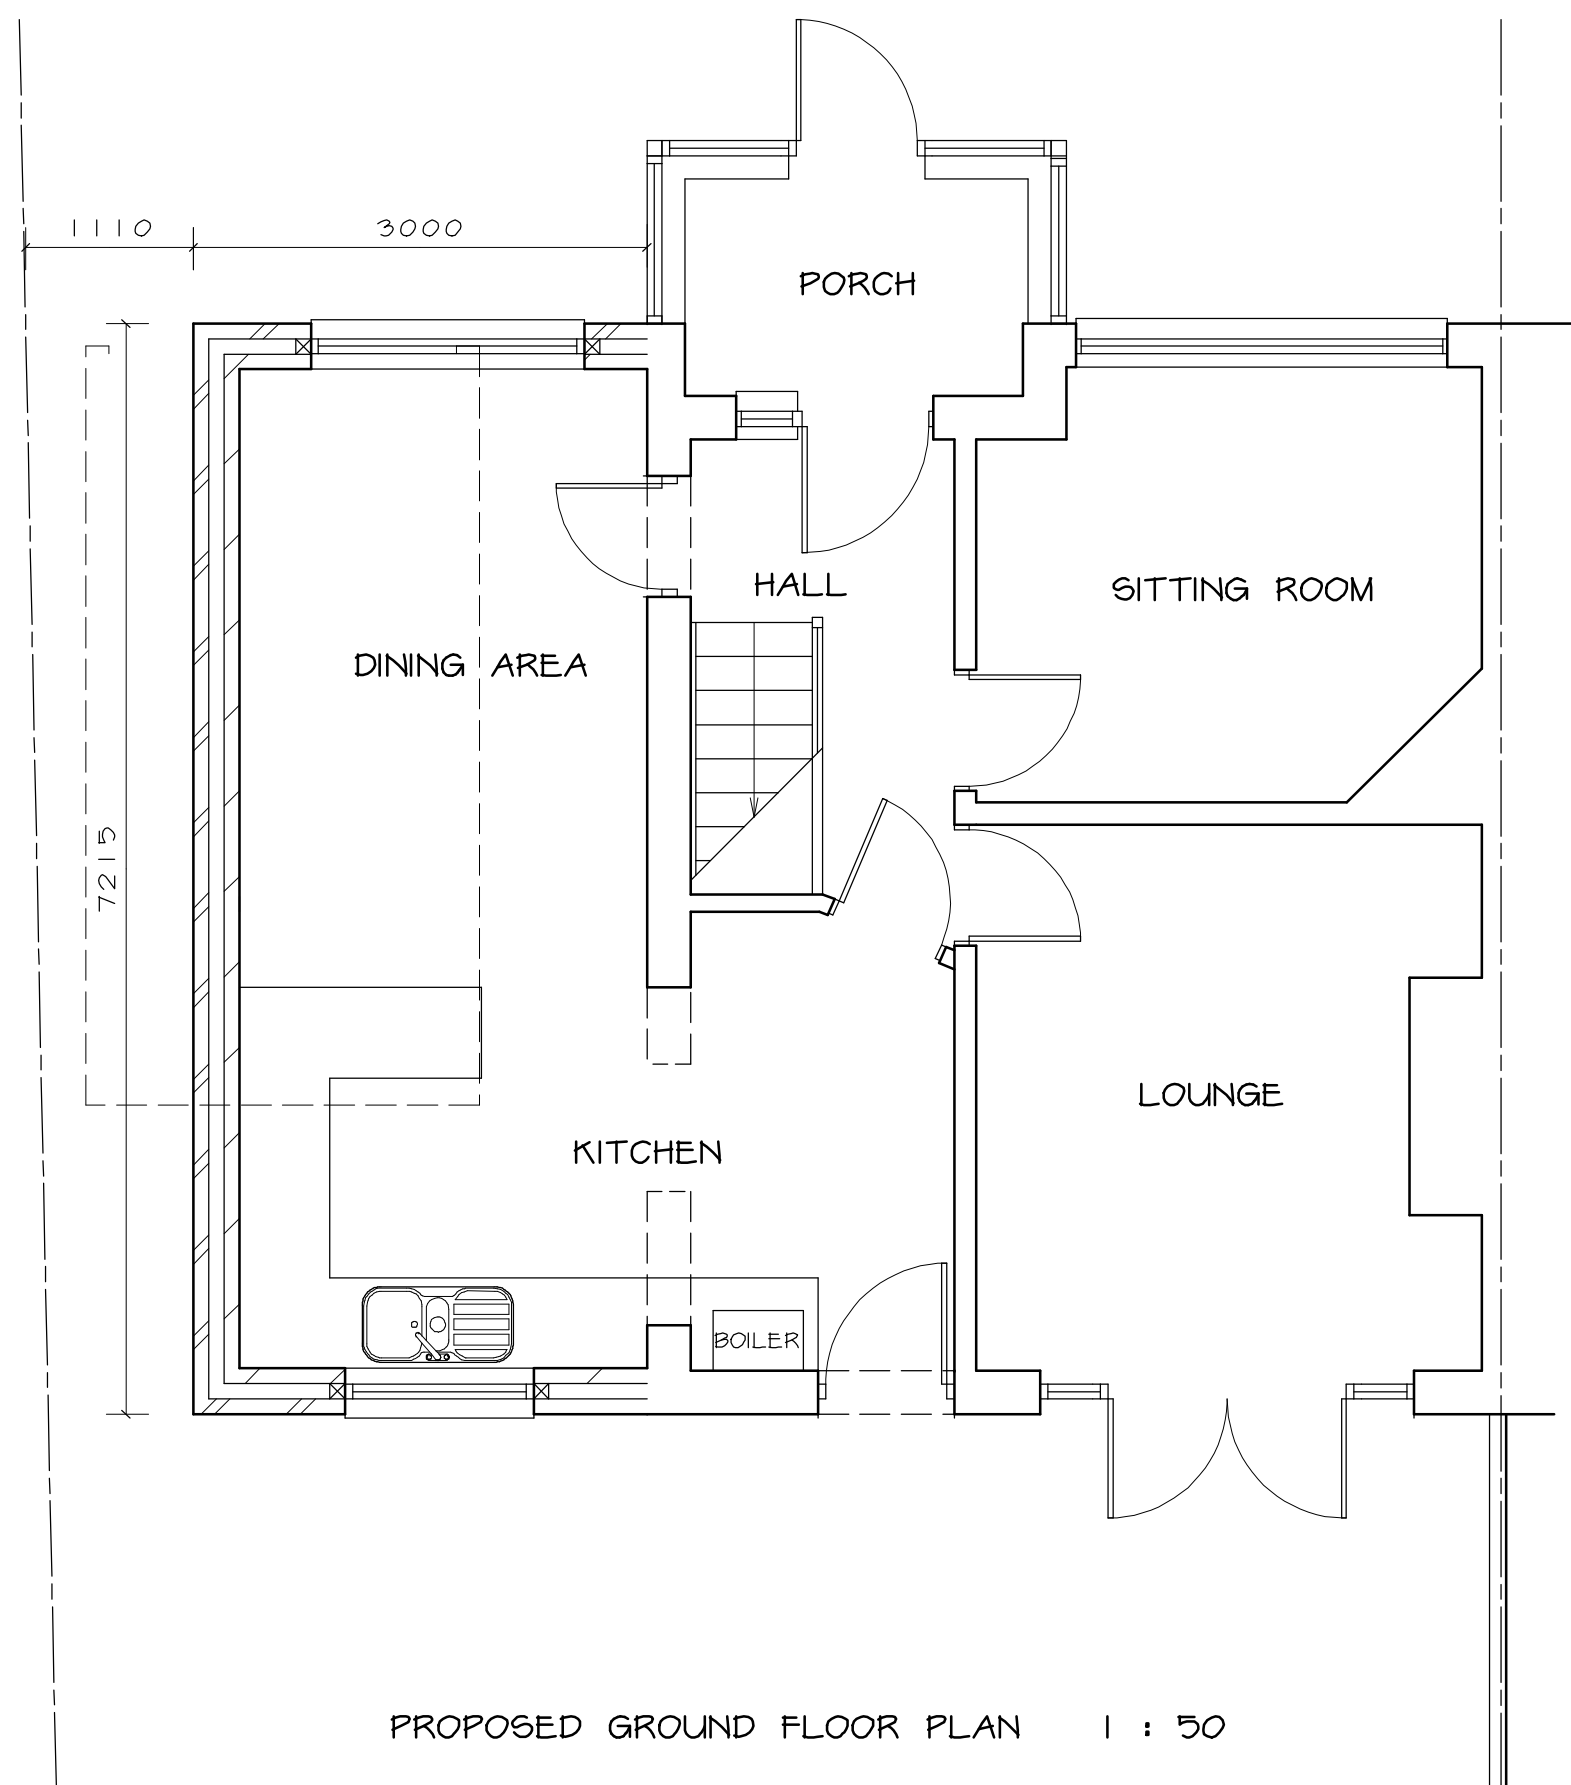

PROPOSED GROUND FLOOR PLAN 1 : 50

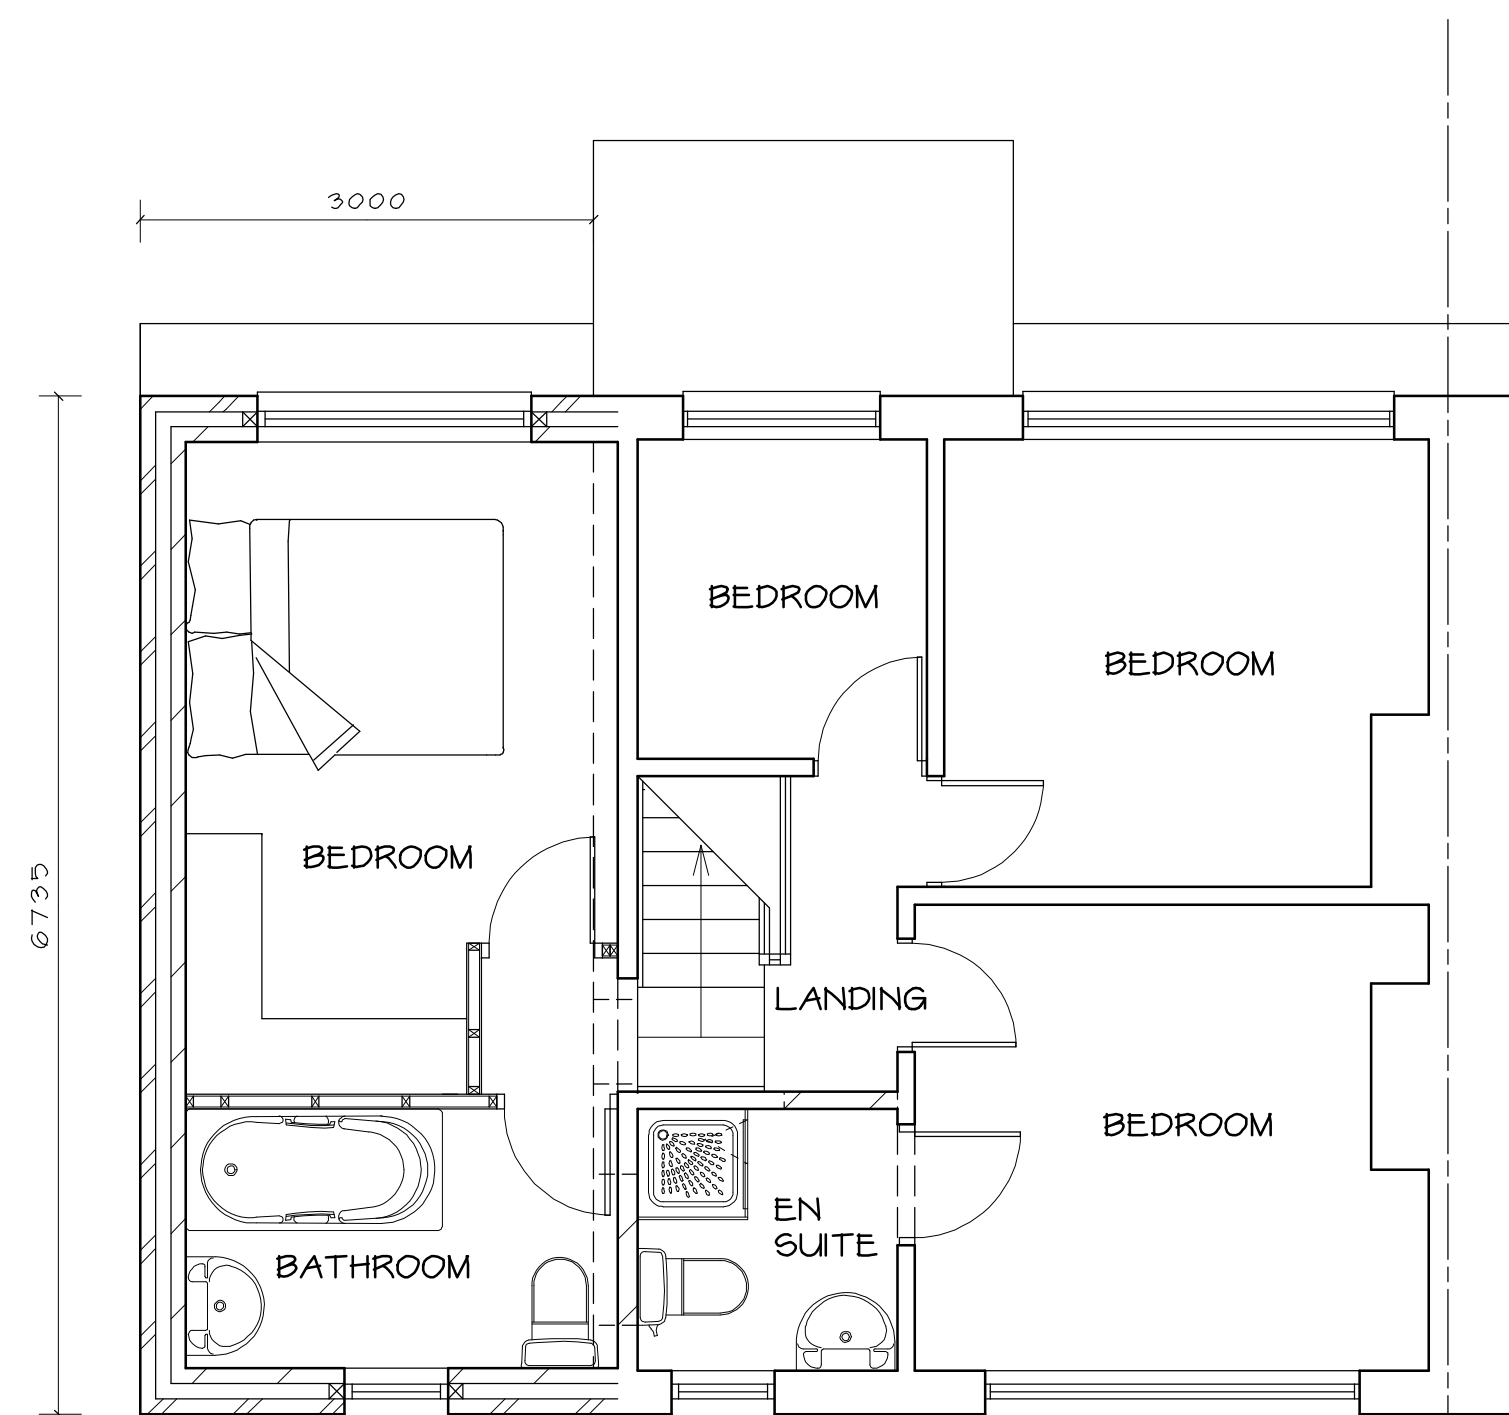

PROPOSED FIRST FLOOR PLAN 1 : 50

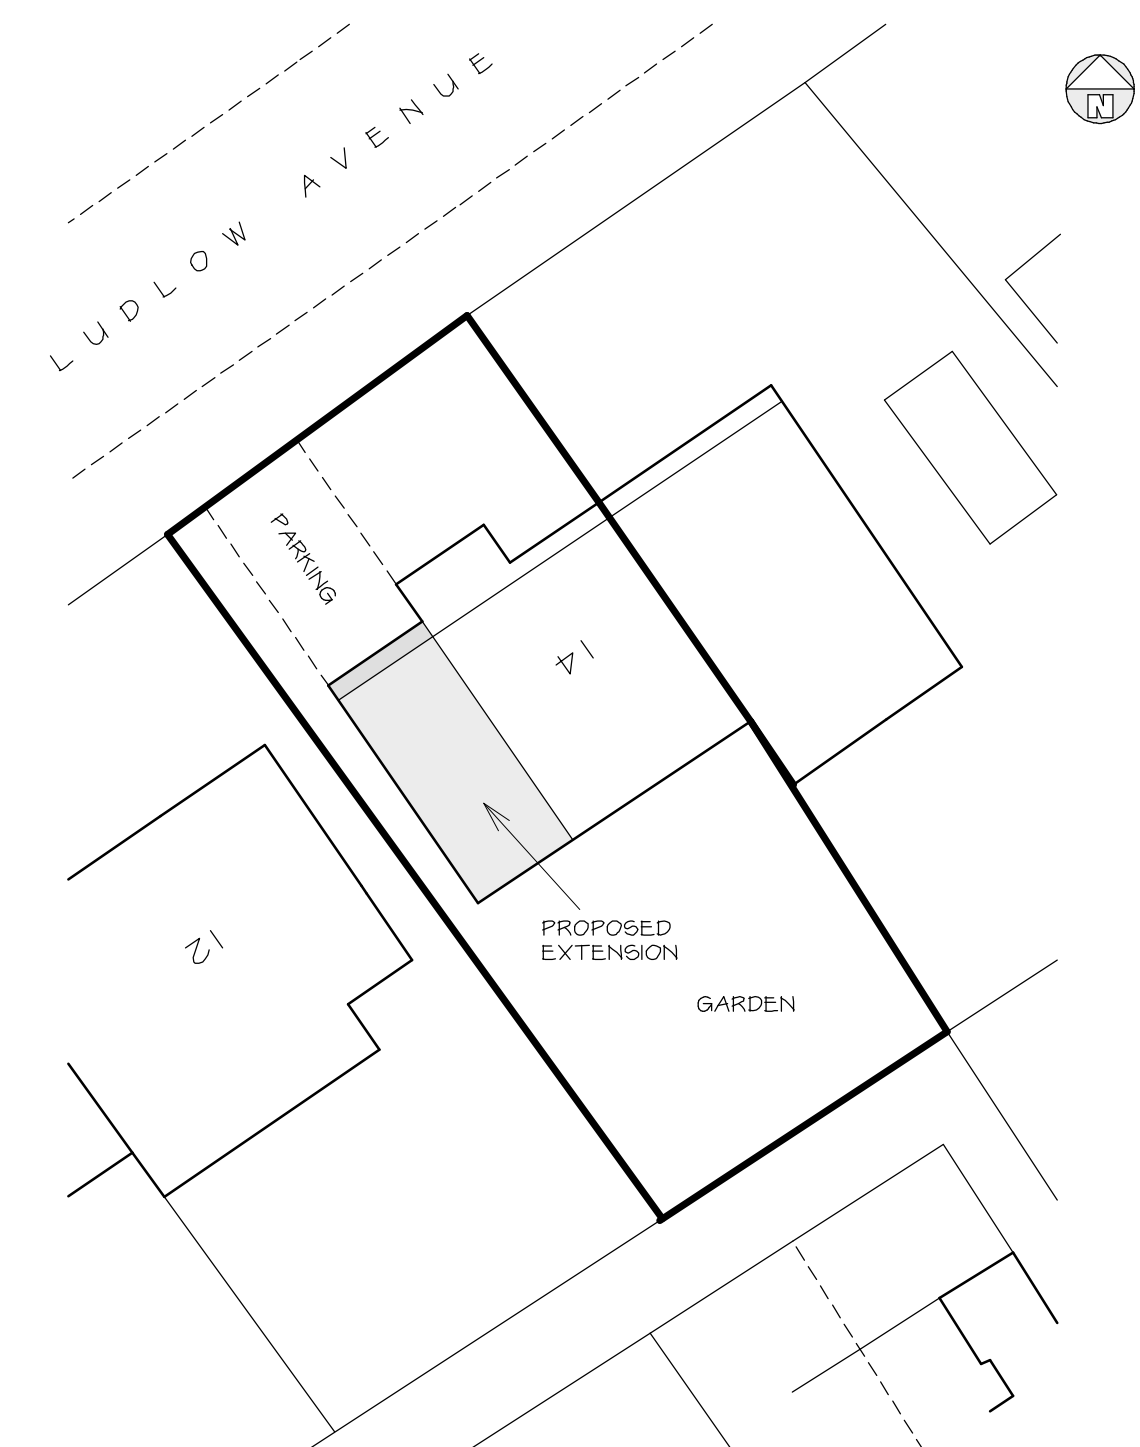

SITE PLAN 1 : 200