




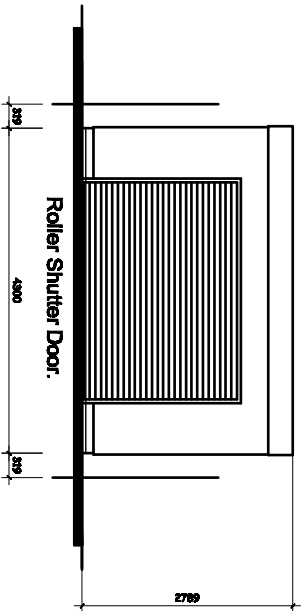


PROPOSED FRONT ELEVATION.
(West Elevation).

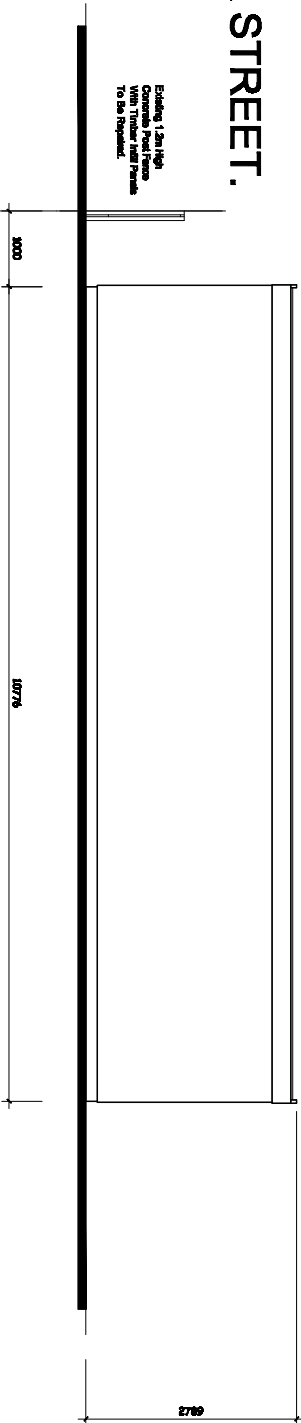

PROPOSED SIDE ELEVATION.
(South Elevation).

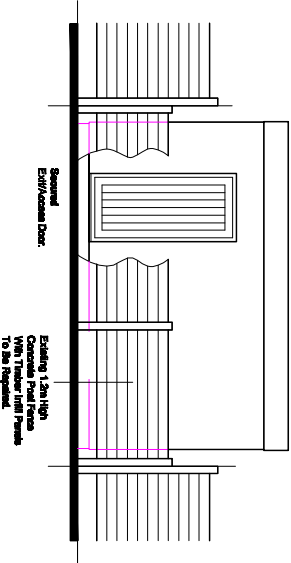

PROPOSED REAR ELEVATION.
(East Elevation).

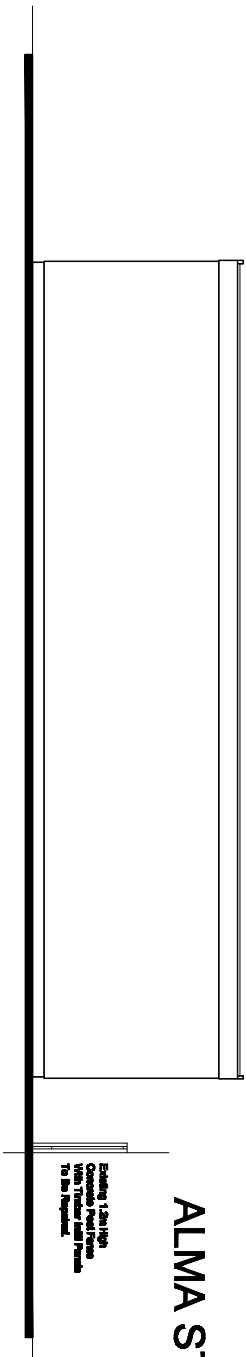

PROPOSED SIDE ELEVATION.
(North Elevation)

Revision	A - Amended For Planning. - 15th August 2023.	Title :	PROPOSED DETACHED GARAGE.	Project :	Land At Rear of 108A, AINSWORTH ROAD, RADCLIFFE, MANCHESTER, M28 4ED	MTC Designs	31 Edend Drive Bolton BL2 6TB T: 01204 418714, L: 07780288714 Email: info@mtcdesigns.co.uk
						Scale 1:100 @ A3 Date: July 2023.	Drawing No: P01A