


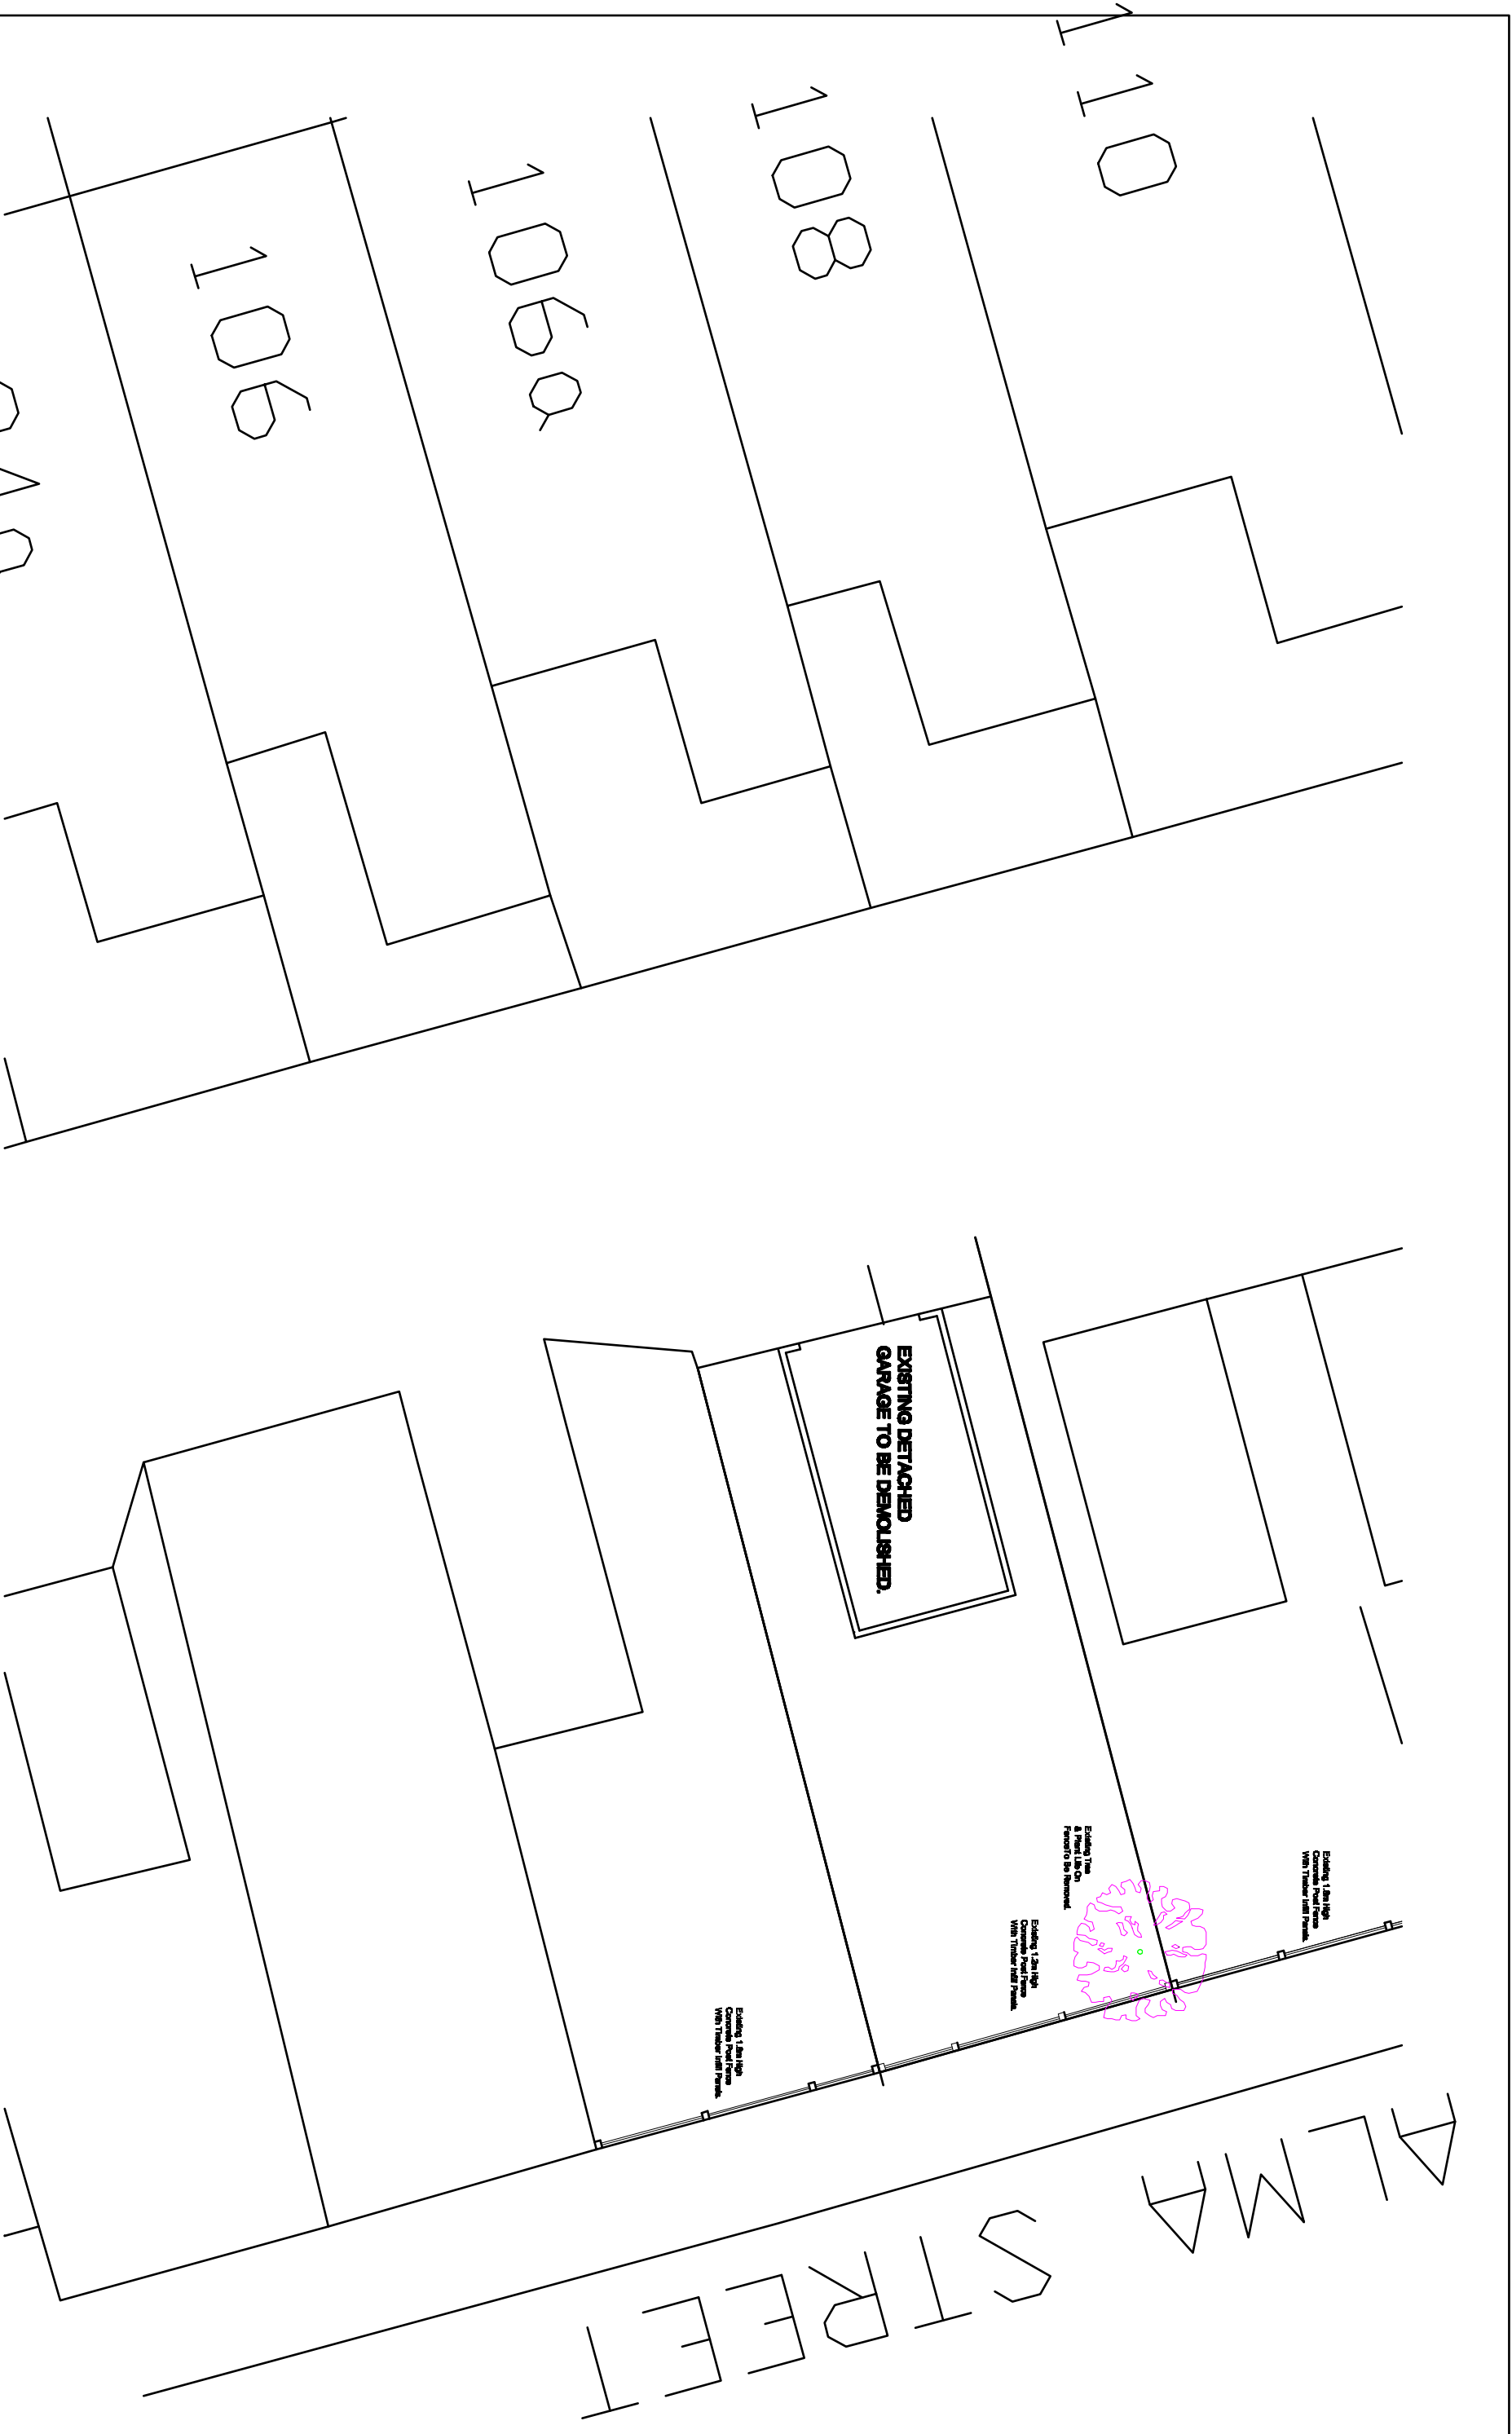

EXISTING GROUND FLOOR/SITE PLAN.

Revision A - Amended For Planning. - 15th August 2023.

Title :
PROPOSED DETACHED GARAGE.

Project :
Land At Rear of
106A, AINSWORTH ROAD,
RADCLIFFE,
MANCHESTER,
M26 4ED

MTC Designs
Scale 1:100 @ A3
Date: July 2023.

31 Exford Drive Bolton BL2 6TB
T: 01204 418714, M: 0776028914
Email: info@mtcdesigns.co.uk

Drawing No: P03A