

This drawing is the property of Equilibrium Architects and copyright is reserved by them. This drawing is not to be copied or disclosed by or to any unauthorised persons without the prior written consent of Equilibrium Architects.



Do not scale from this drawing.

All dimensions are to be checked on site prior to construction, manufacture of any components and ordering of materials and equipment.

Any discrepancies are to be reported to the architect for clarification.

All materials and workmanship to be in accordance with the current British Standards and codes of practice.

This drawing is to be read in conjunction with all relevant Architectural, Structural Engineers, Mechanical Engineers, Electrical Engineers and Specialists drawings and specifications.

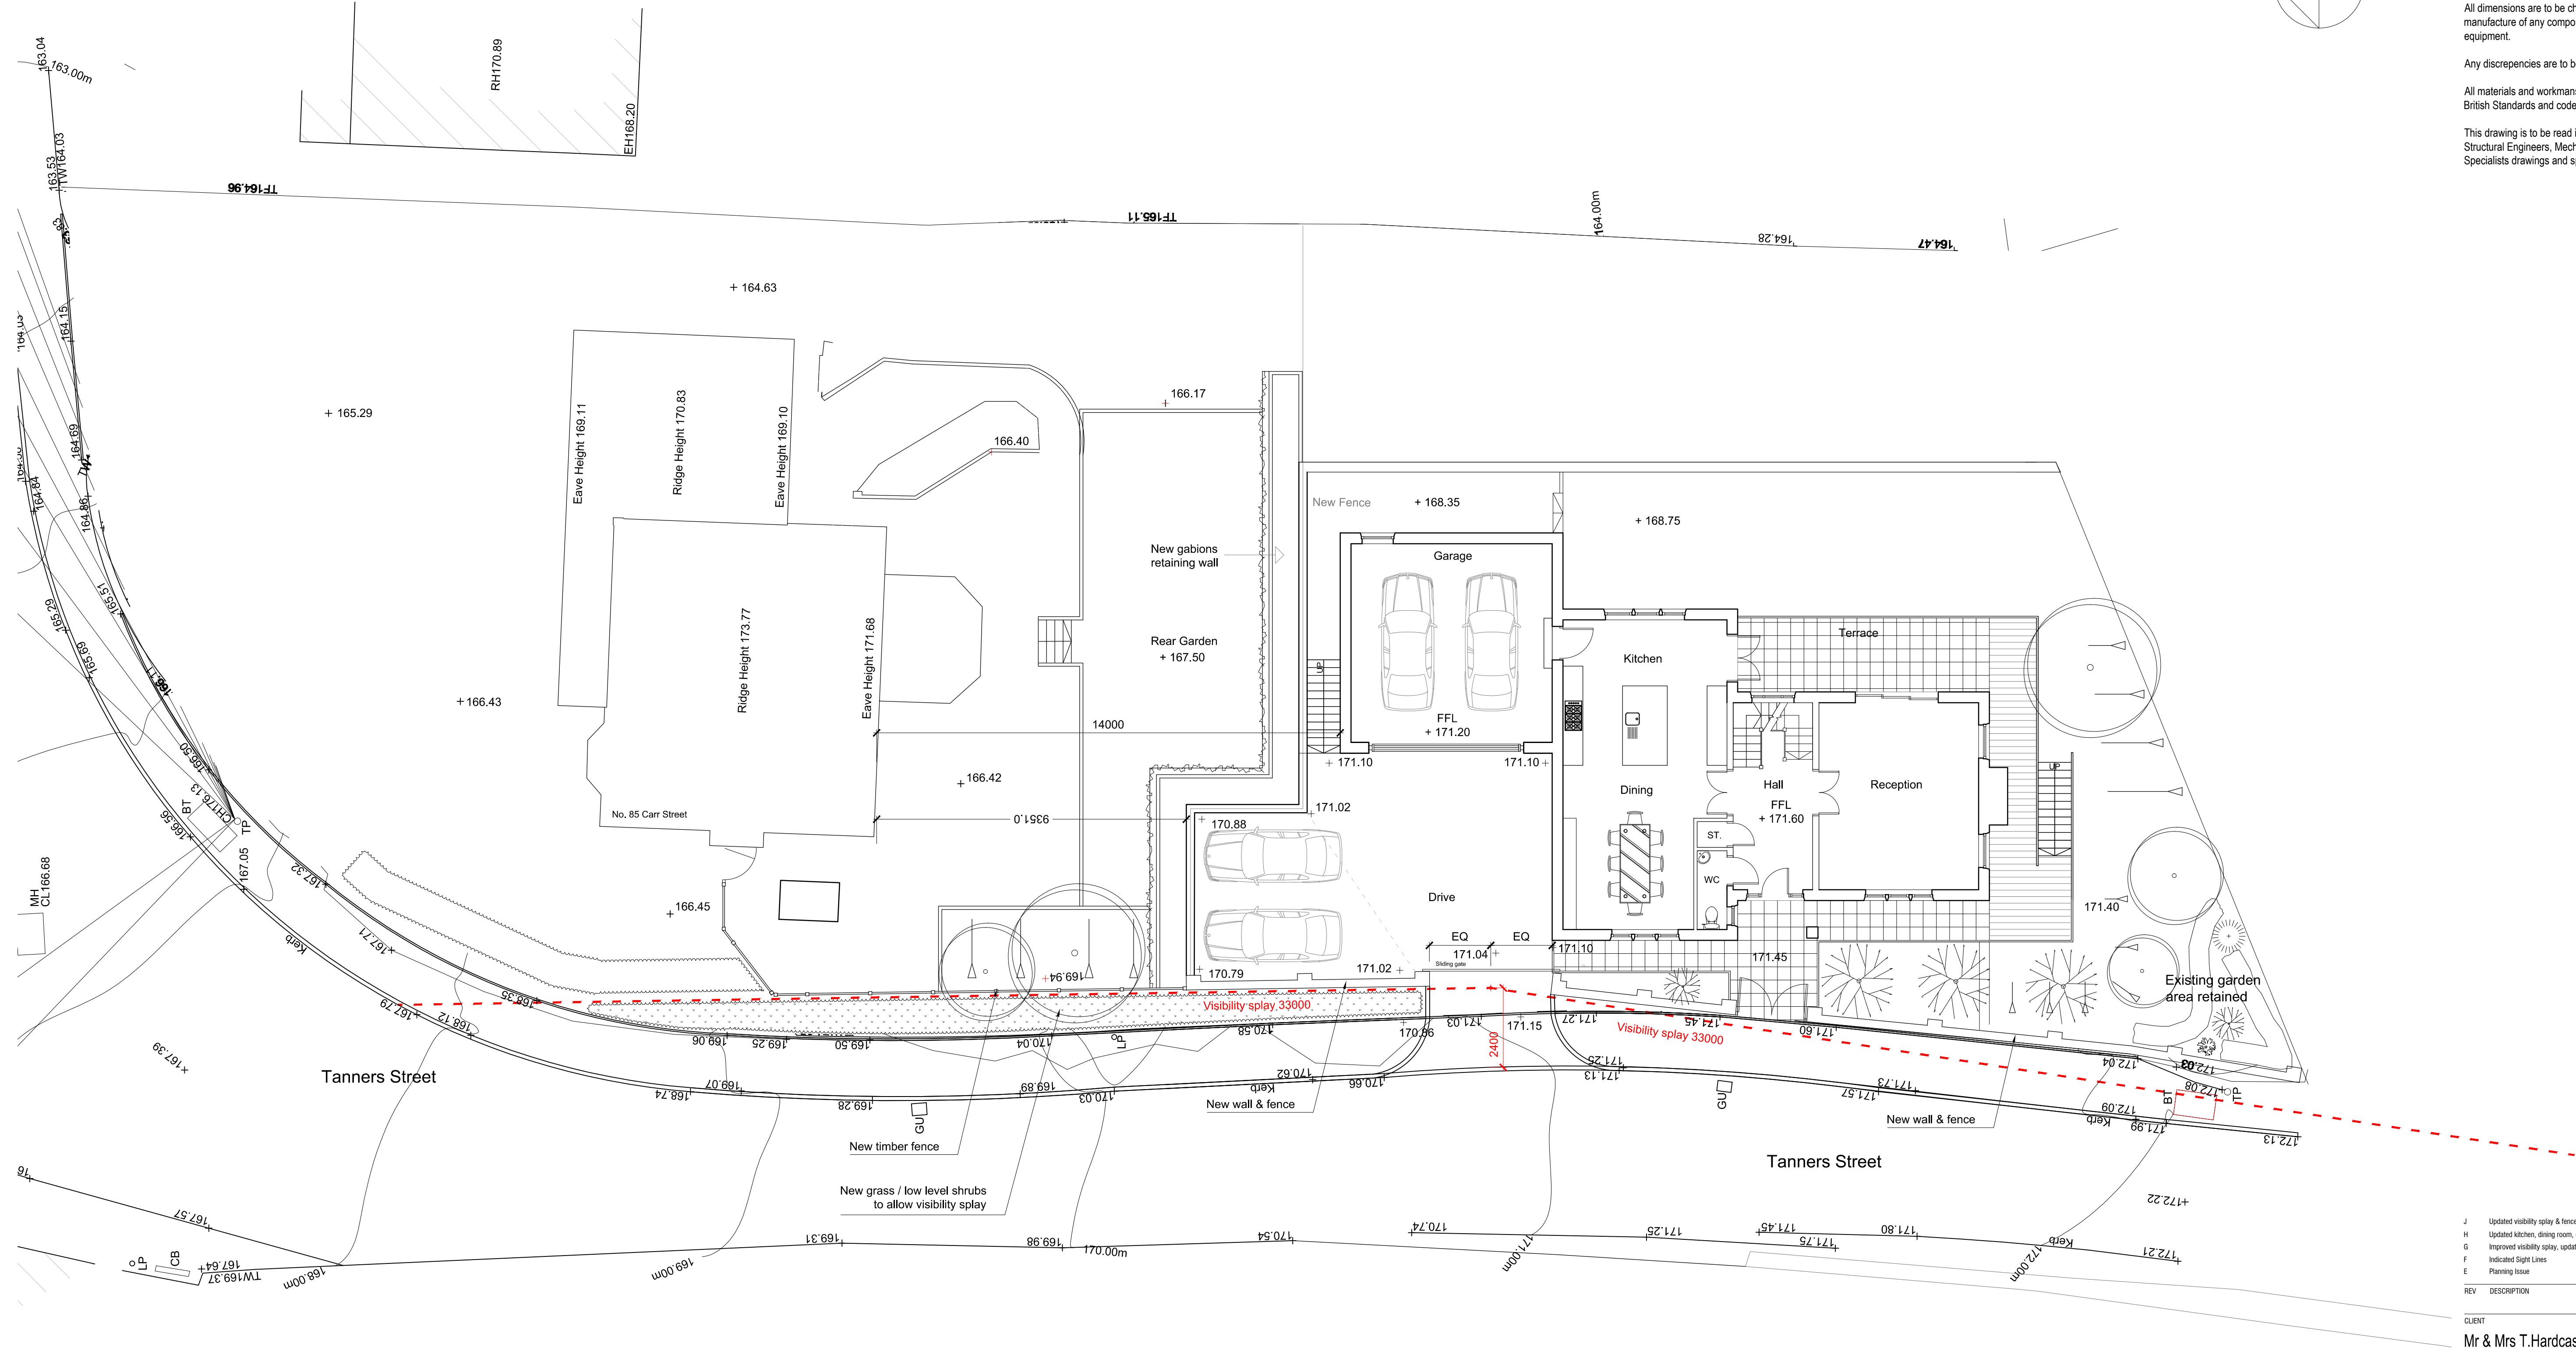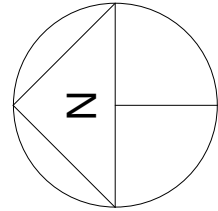

J	Updated visibility splay & fence to suit to Planning request	18.11.2019
H	Updated kitchen, dining room, external fence wall & shrubs to clients comments	29.10.2019
G	Improved visibility splay, updated trees on site as existing & tweaked stair	22.10.2019
F	Indicated Sight Lines	02.09.2019
E	Planning Issue	08.08.2019

REV	DESCRIPTION	CHECK	DATE
-----	-------------	-------	------

CLIENT
Mr & Mrs T.Hardcastle

PROJECT
Proposed Dwelling in Grounds of
85 Carr Street Ramsbottom

DRAWING
Proposed Site Plan

SCALE 1:100	DATE March'18	DRAWN LY	CHECKED
DRAWING NO. R-0429-103	CAD REFERENCE NO.	REVISION J	

