



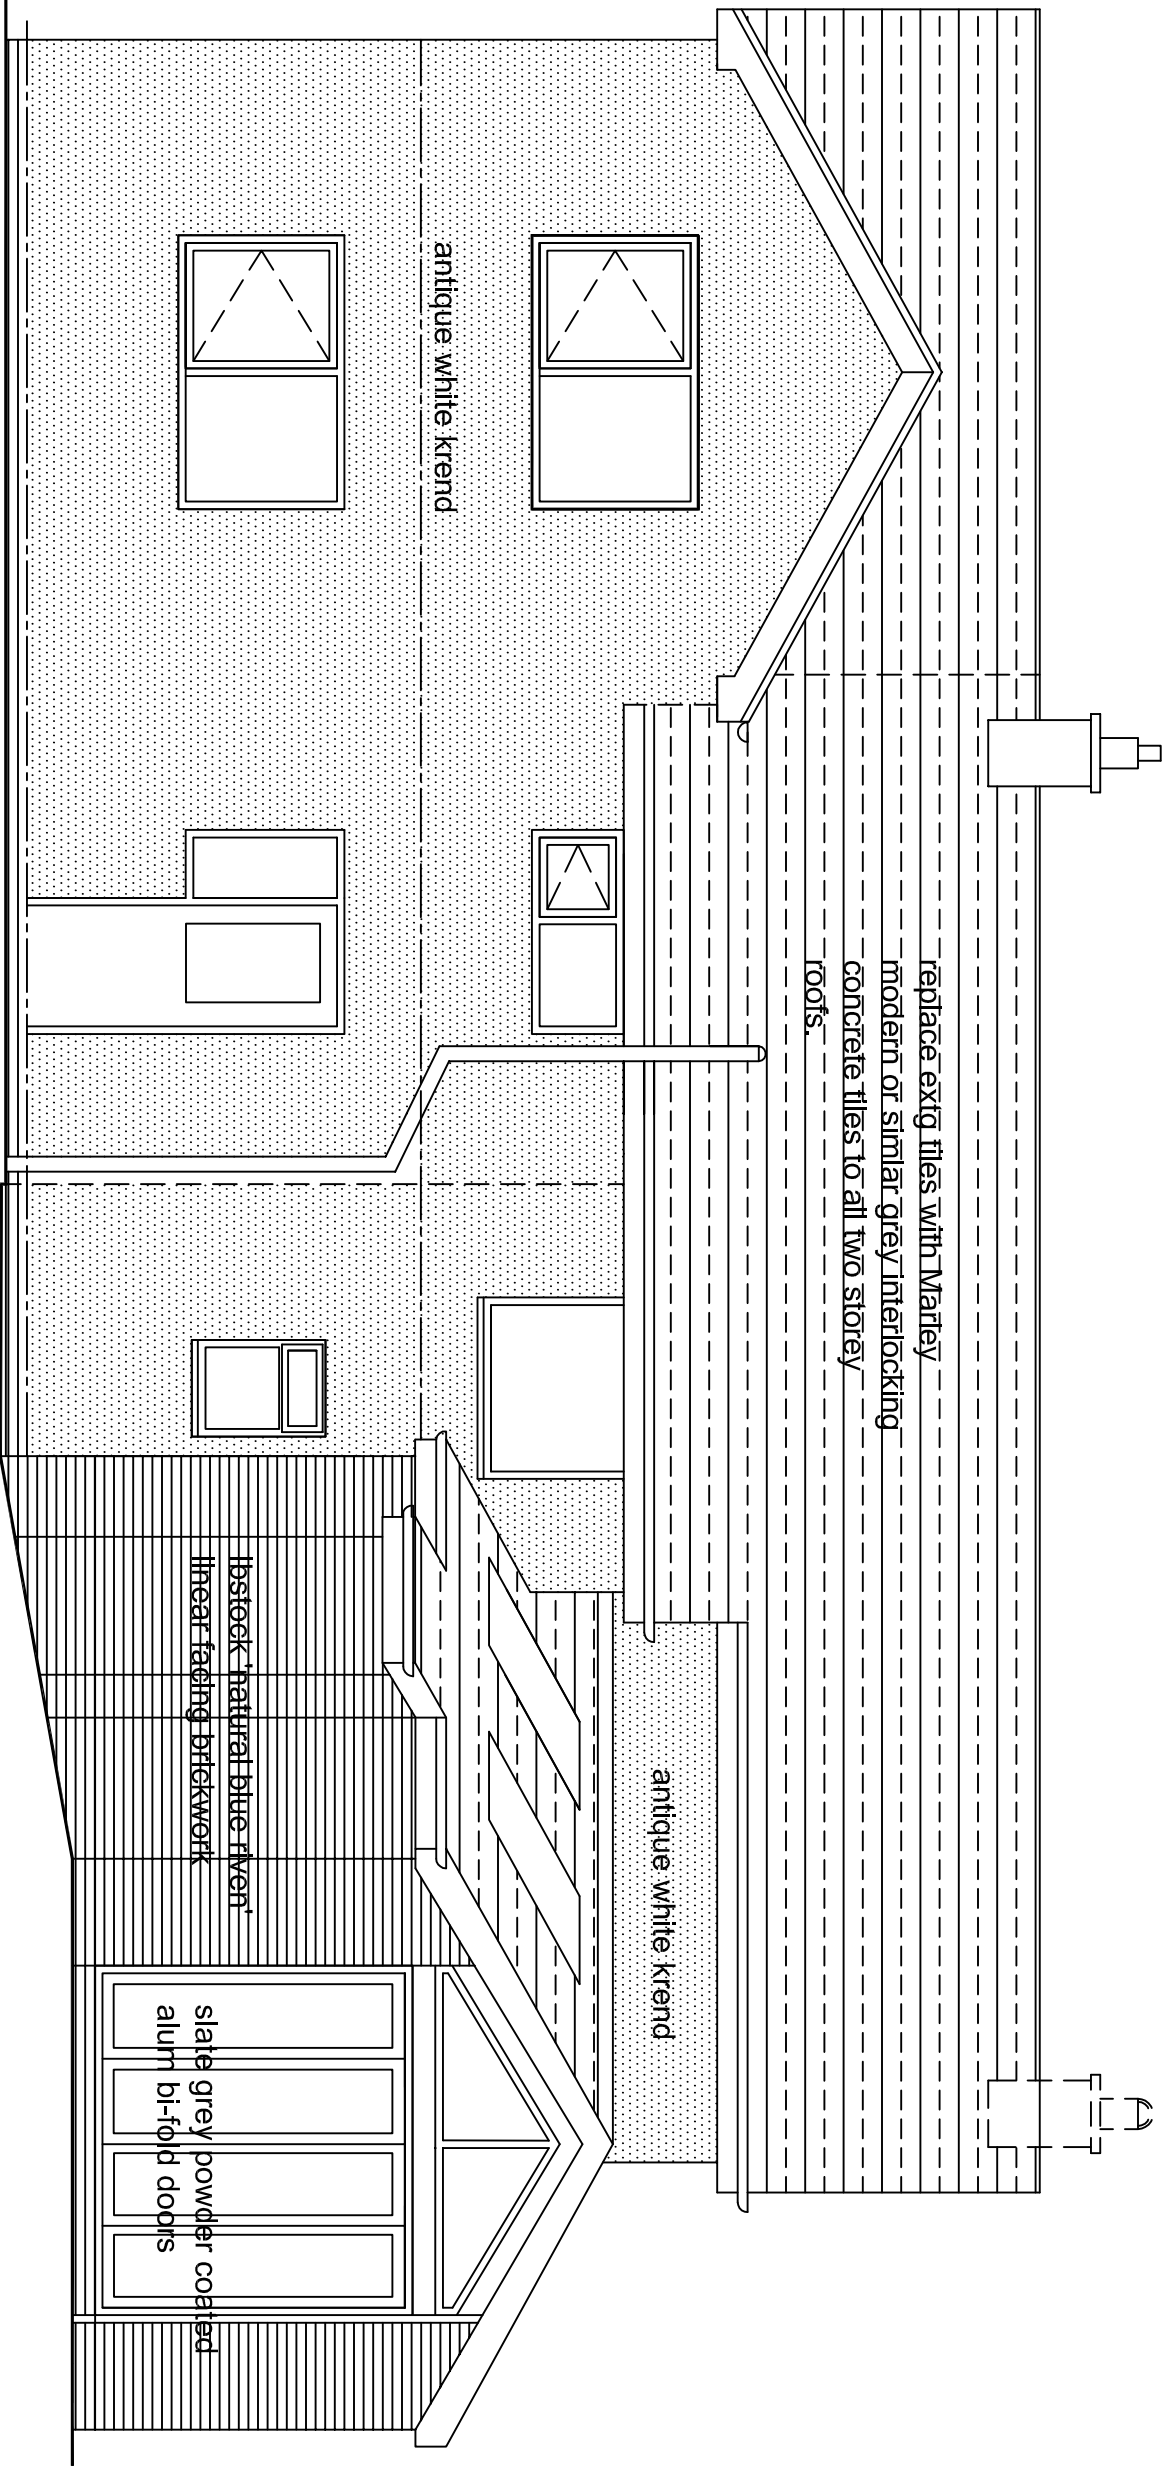


new slate grey upvc double glazed windows/door to extg rear elevation

proposed rear elevation

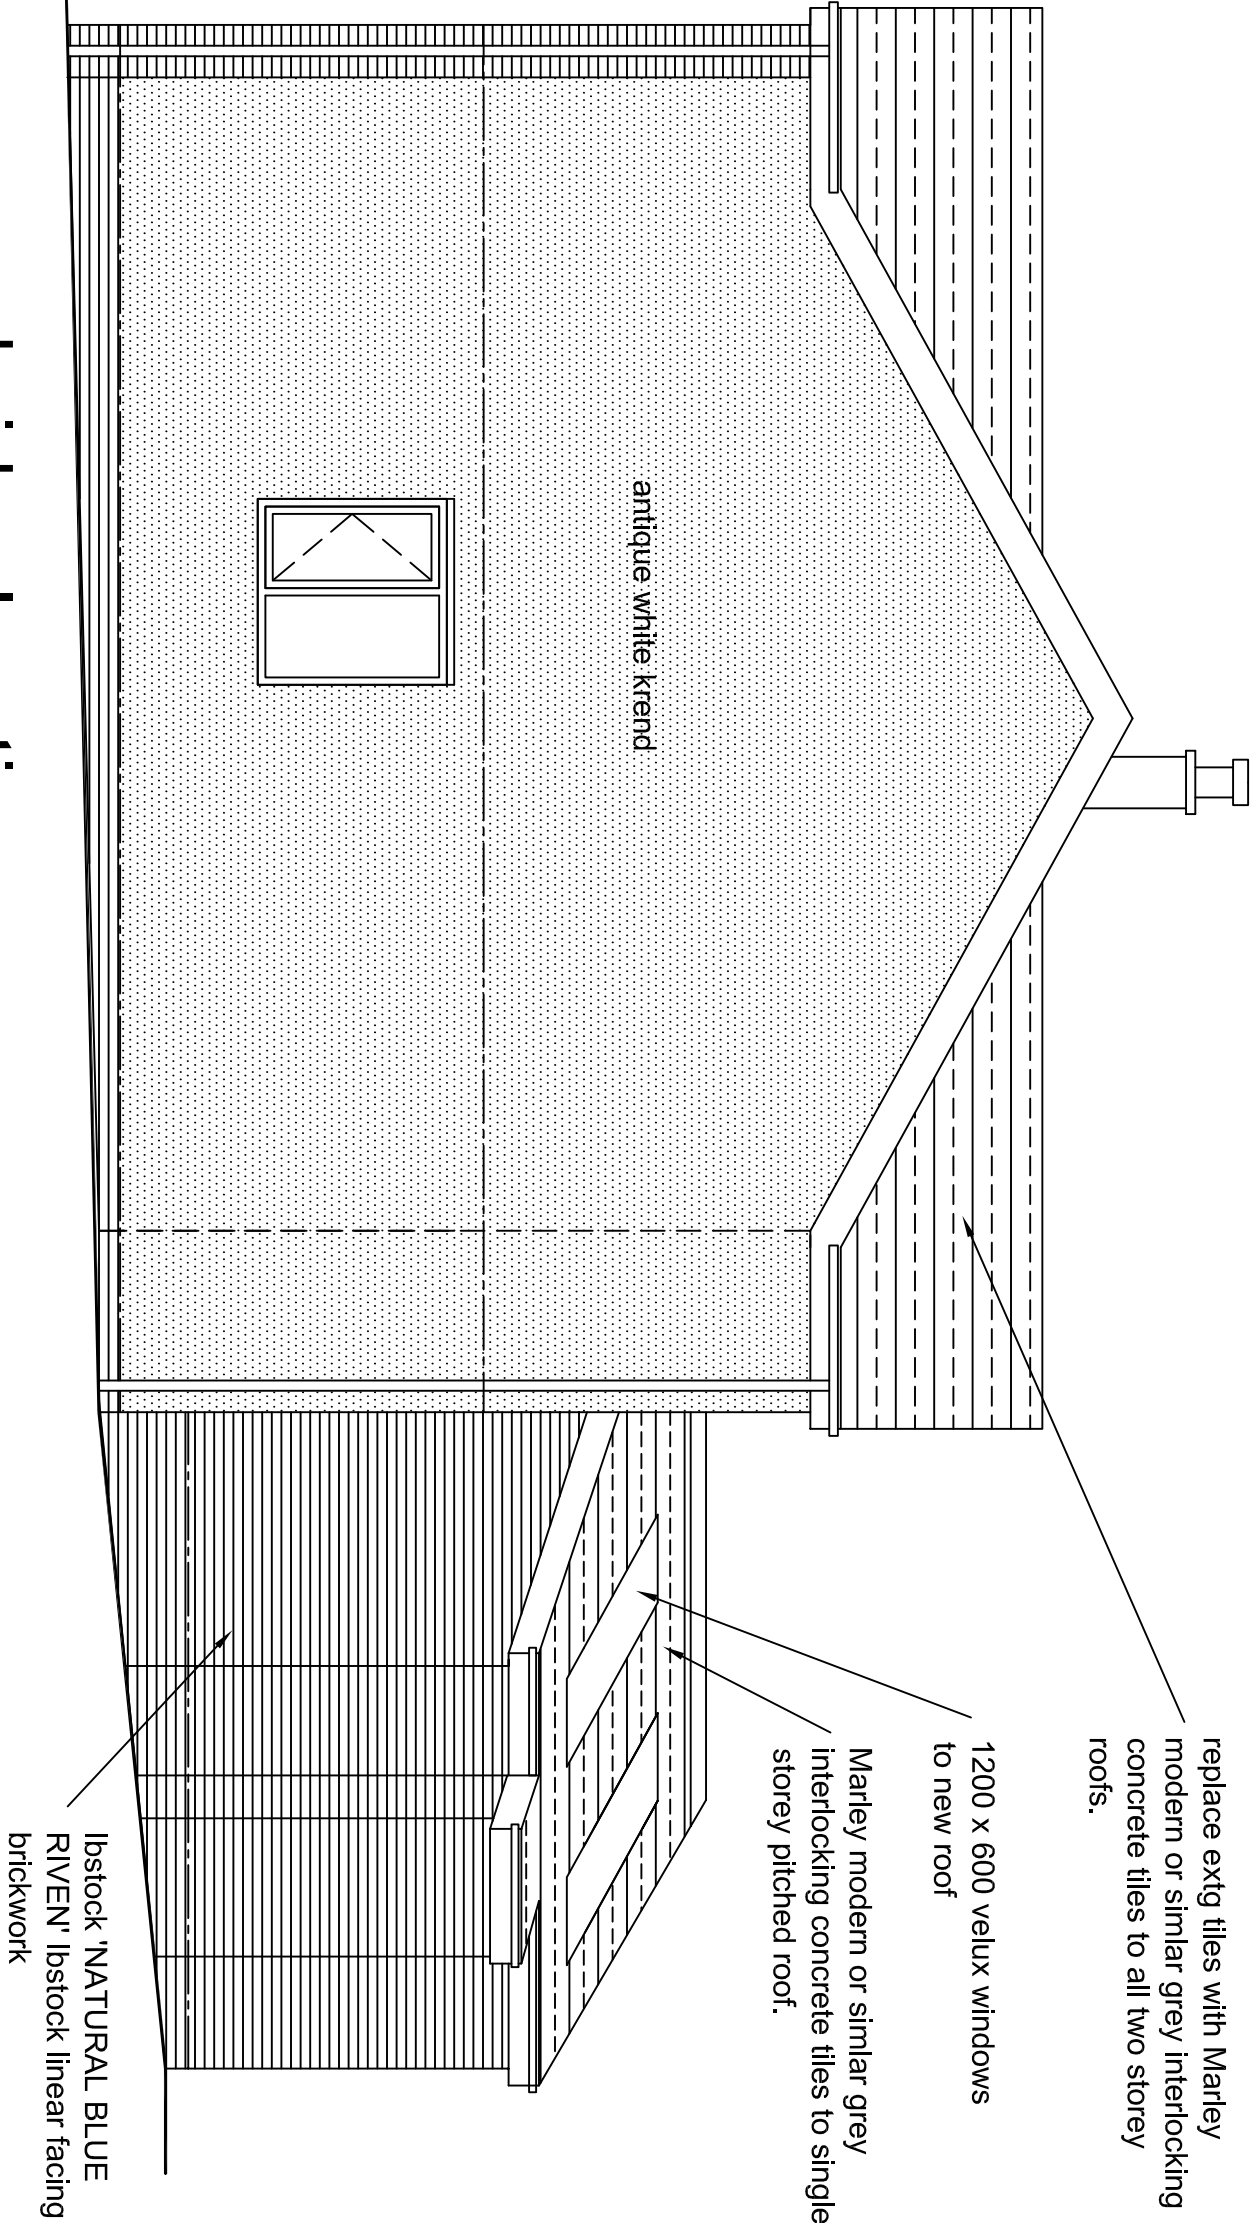


proposed side elevation

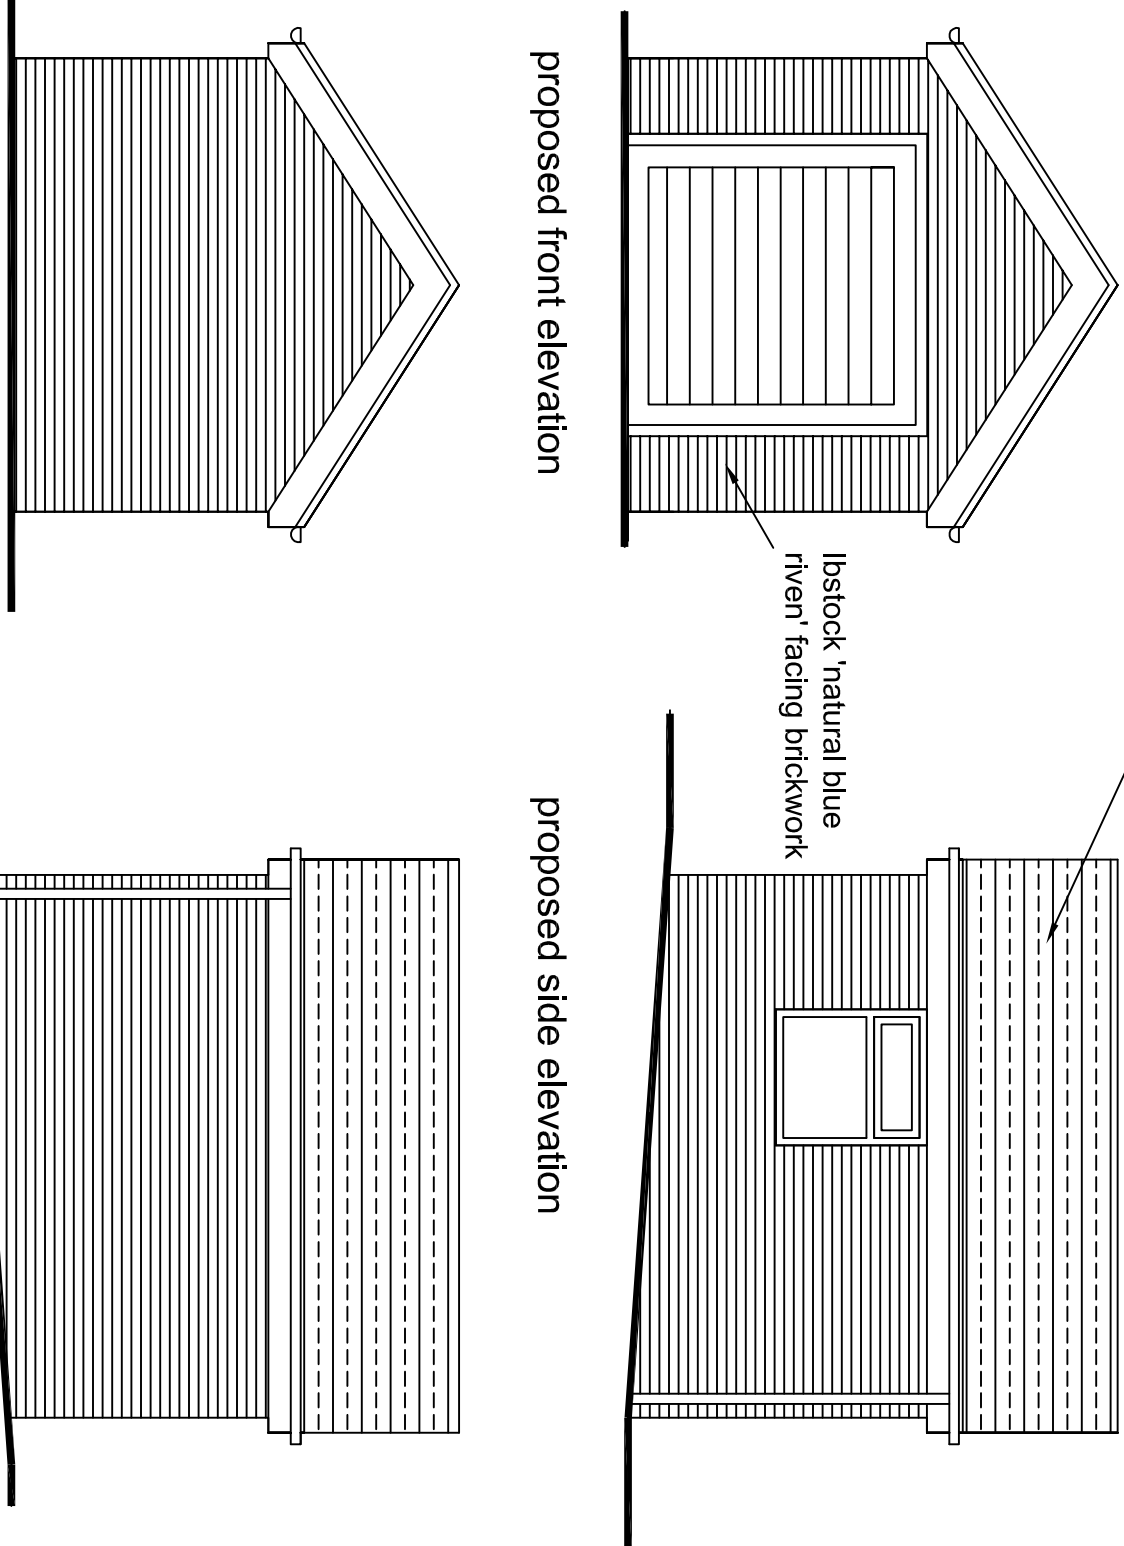


proposed front elevation


proposed side elevation

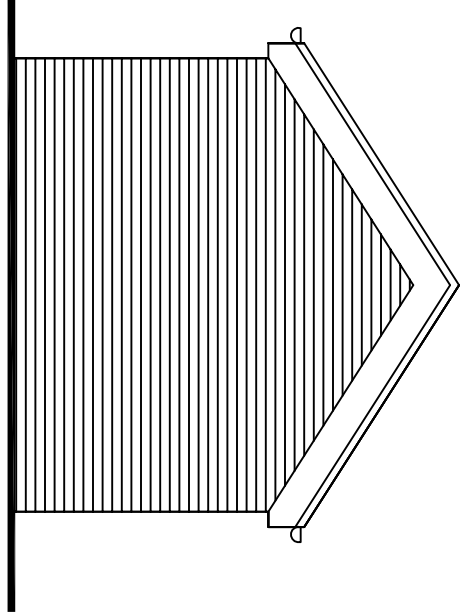


proposed rear elevation

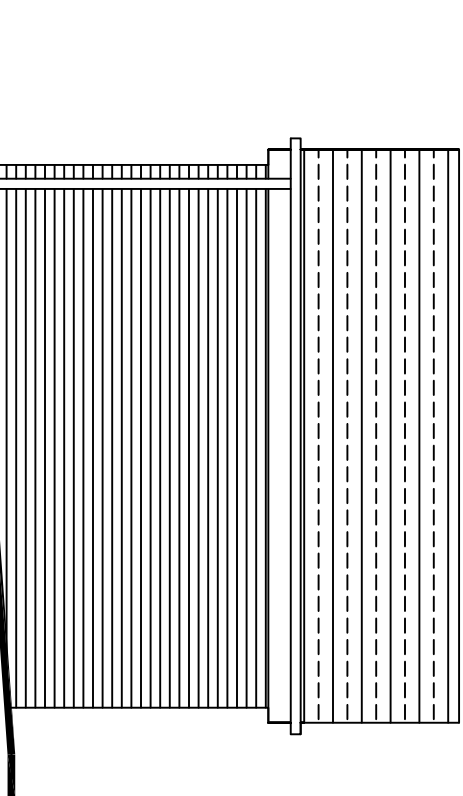

proposed side elevation

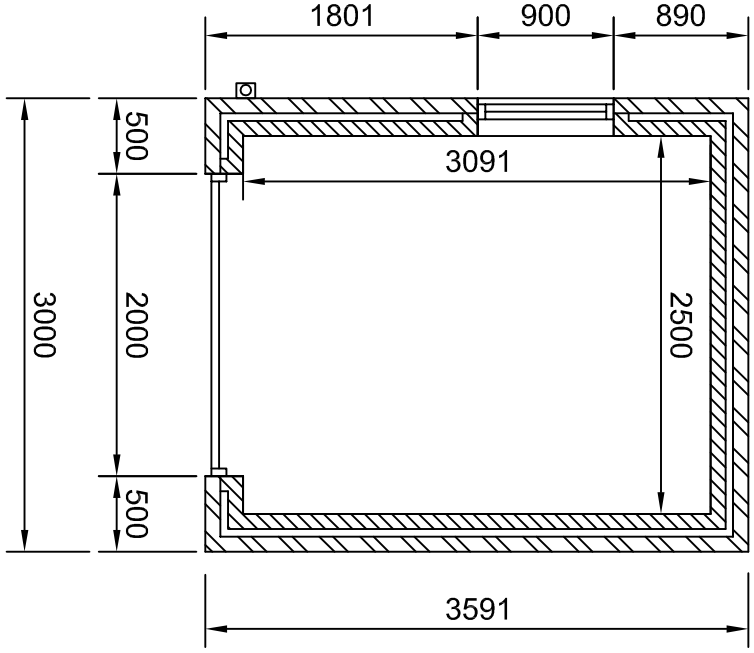

proposed garage/household store floor plan

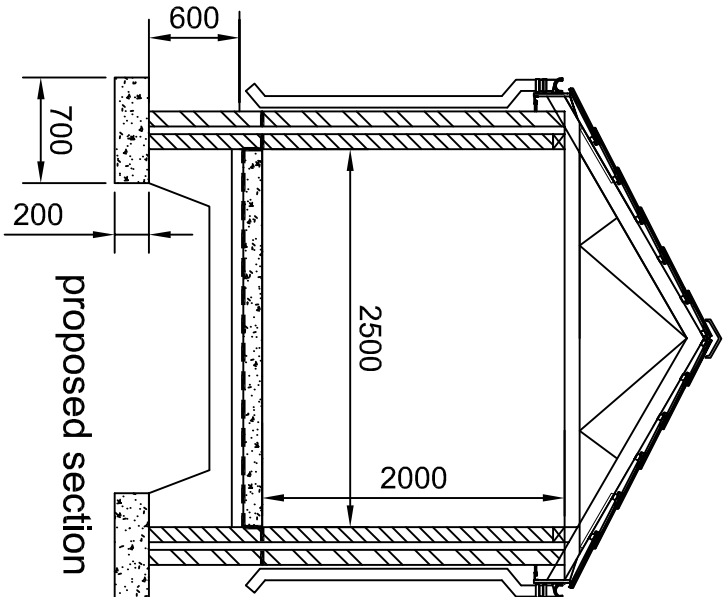

proposed section

NOTES

Marley modern or similar grey interlocking concrete tiles to single storey pitched roof.

lbstock 'natural blue riven' facing brickwork

REV	DESCRIPTION	CHECK	DATE

CLIENT
Ms Kirsty Walls
31, Quarlton Drive, Hawkshaw, Bury, BL8 4LY

PROJECT
Demolish extg garage/utility & erect two storey side extension & single storey front & rear extensions

DRAWING
Proposed Elevations & Garage/Household Store

SCALE	DATE	DRAWN	CHECKED
1:50 @ A2	Feb 2022	tb	
DRAWING NO.	CAD REFERENCE NO.	REVISION	
2148/KW/03			