



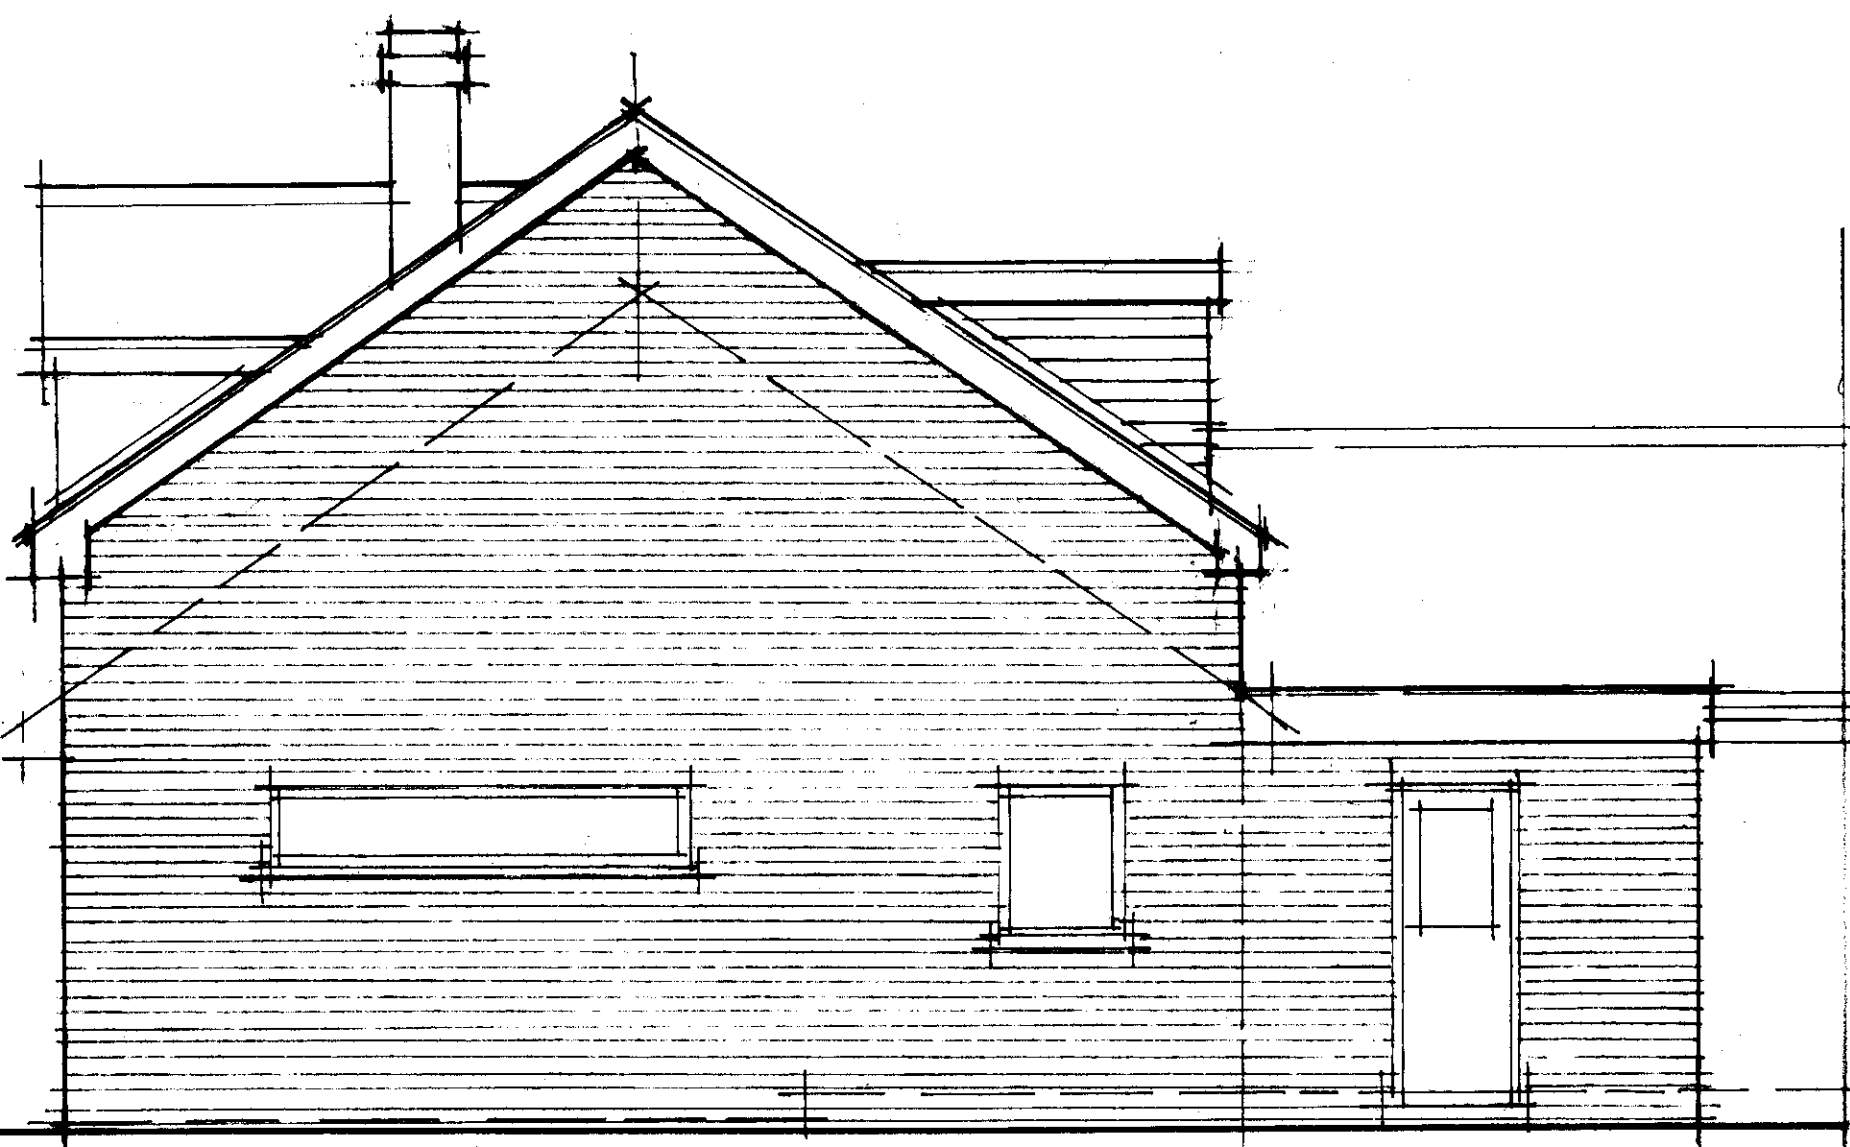


SIDE (south) ELEVATION

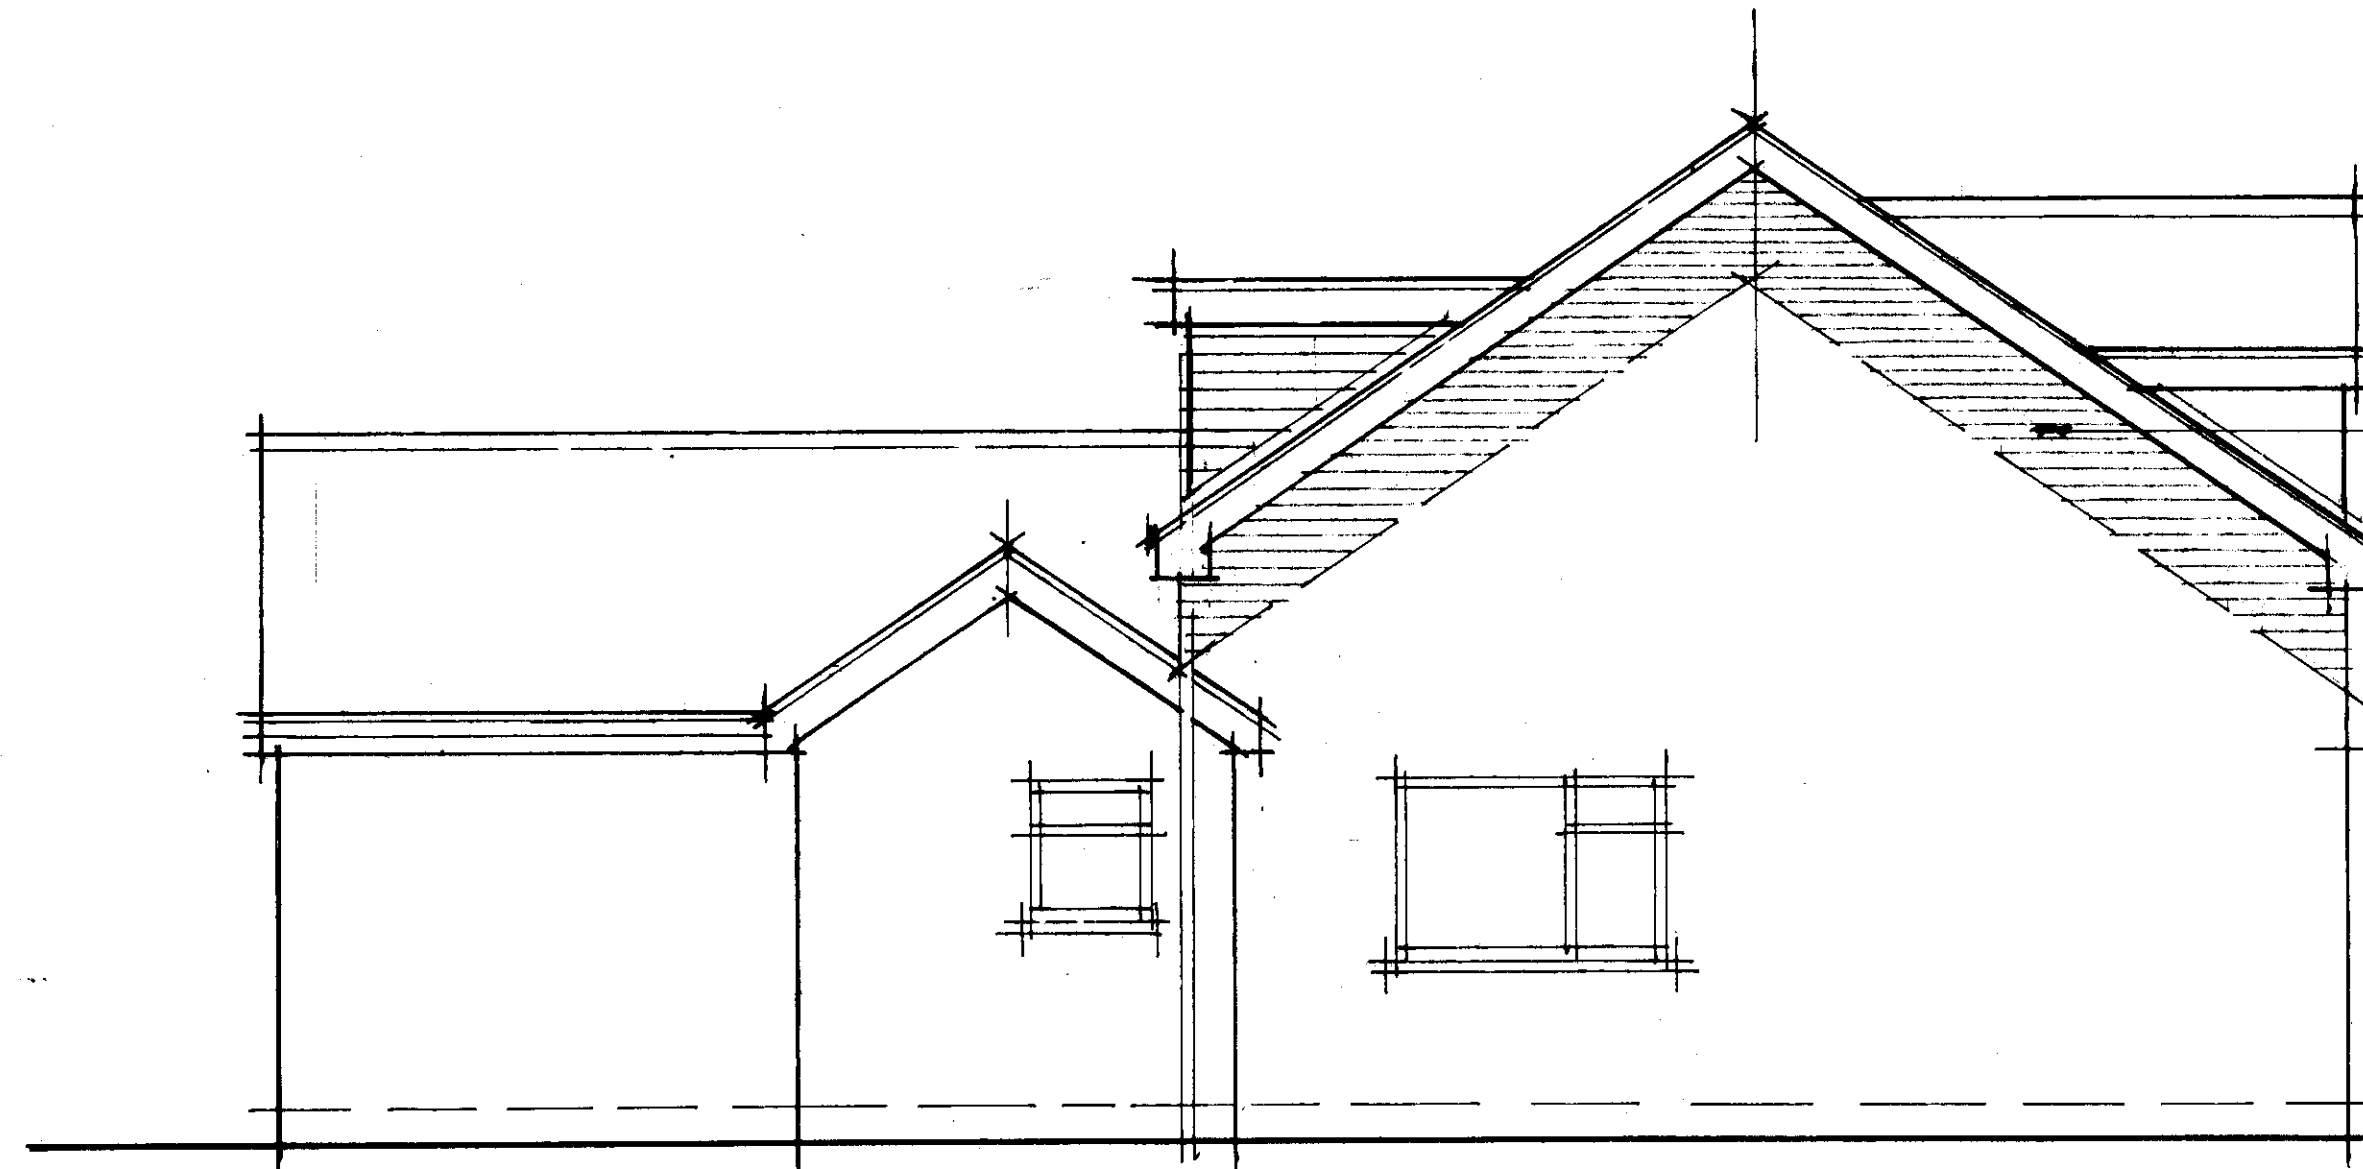


SIDE (north) ELEVATION

WALLS BUILT UP IN
FACED BRICKWORK
TO MATCH EXISTING

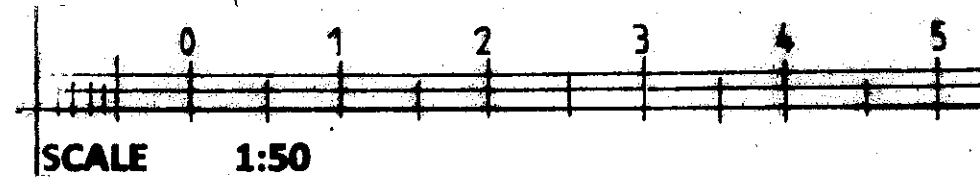

MATERIALS

WALLS: FACED BRICKWORK TO
MATCH EXISTING
ROOF: INTERLOCKING TILES TO
MATCH EXISTING
DOORS & WINDOWS: WHITE UPVC
OR POWDER COATED
ALUMINIUM

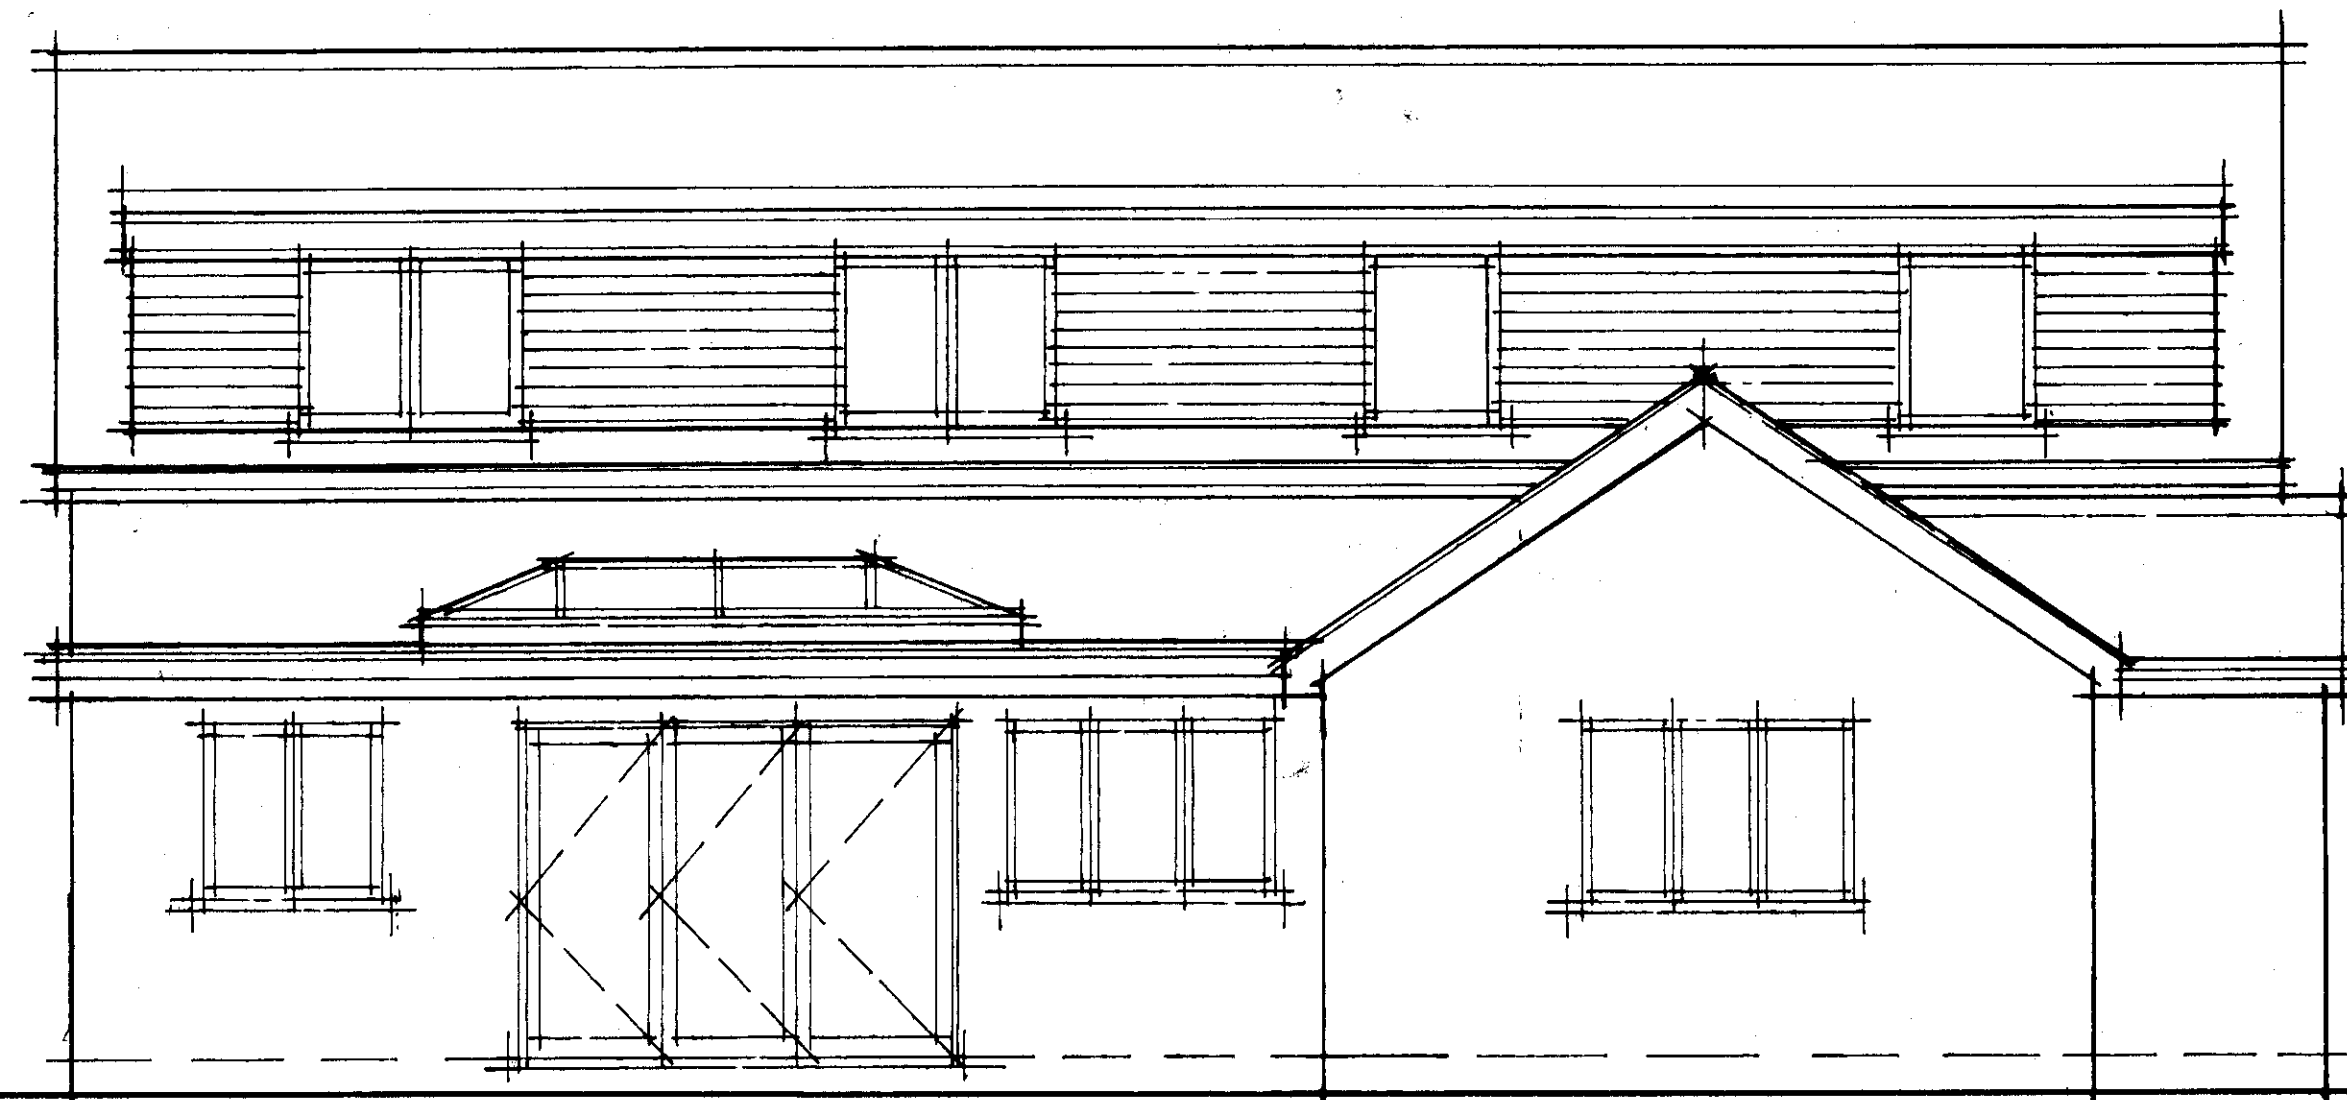

REAR ELEVATION

DESCRIPTION	DATE	REV



CLIENT

JOB
51 WOODFIELD AVENUE
WHITE FIELD

DRAWING TITLE
AS PROPOSED
elevations

DATE: OCTOBER 2021	DRAWN: DE
SCALE: 1:50 @ A1 SIZE	

JOB No 1732	DRAWING No 107	REVISION
----------------	-------------------	----------