



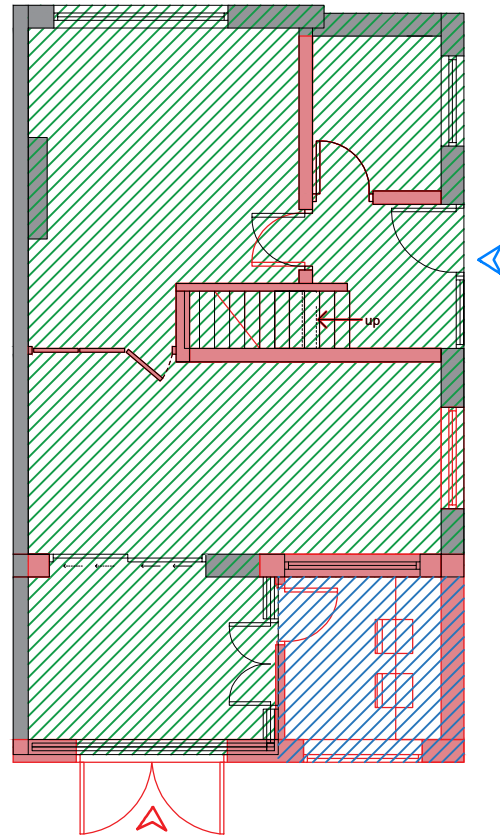

Ground Floorplan

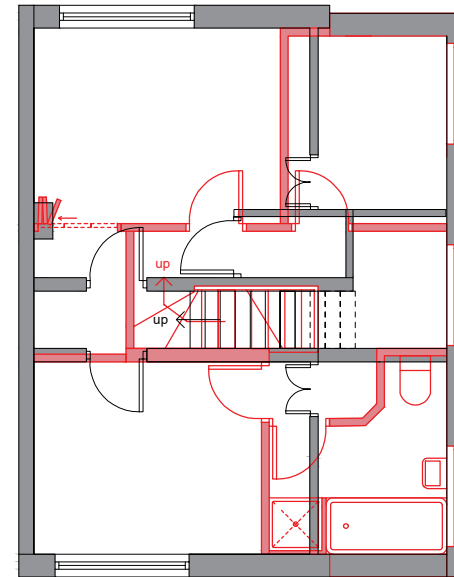


First Floorplan

-  Existing Ground Floor - Footprint (51m²)
-  Proposed Ground Floor Extension - Footprint (6.3m²)
-  Proposed Walls
-  Existing Walls

EXISTING & PROPOSED FLOORPLANS OVERLAY

Scale 1:100 @ A4

 

Notes: Do not scale from this drawing. Use figured dimensions in all cases. Check all dimensions on site. Report any drawing errors or discrepancies to O'Brien & Noel Architects before proceeding. This drawing has been created for the purposes identified in the status and should only be used for this purpose. This is not a construction drawing. To be read in conjunction with all approved documents, permits, drawings and information and drawings from other appointed consultants.

© Copyright O'Brien & Noel Architects. Studio 2FLA Limited trading as O'Brien & Noel Architects.

Project: Mount-Pleasant_Prestwich

Drawing: Existing & Proposed Floor Plan Overlay

Job-Dwg No: 103-L08

15/10/2021

tel: 0151 528 2211

email: contact@obriennoel.com

web: www.obriennoel.com

O'BRIEN
& NOËL
ARCHITECTS