

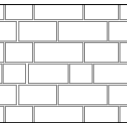
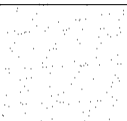


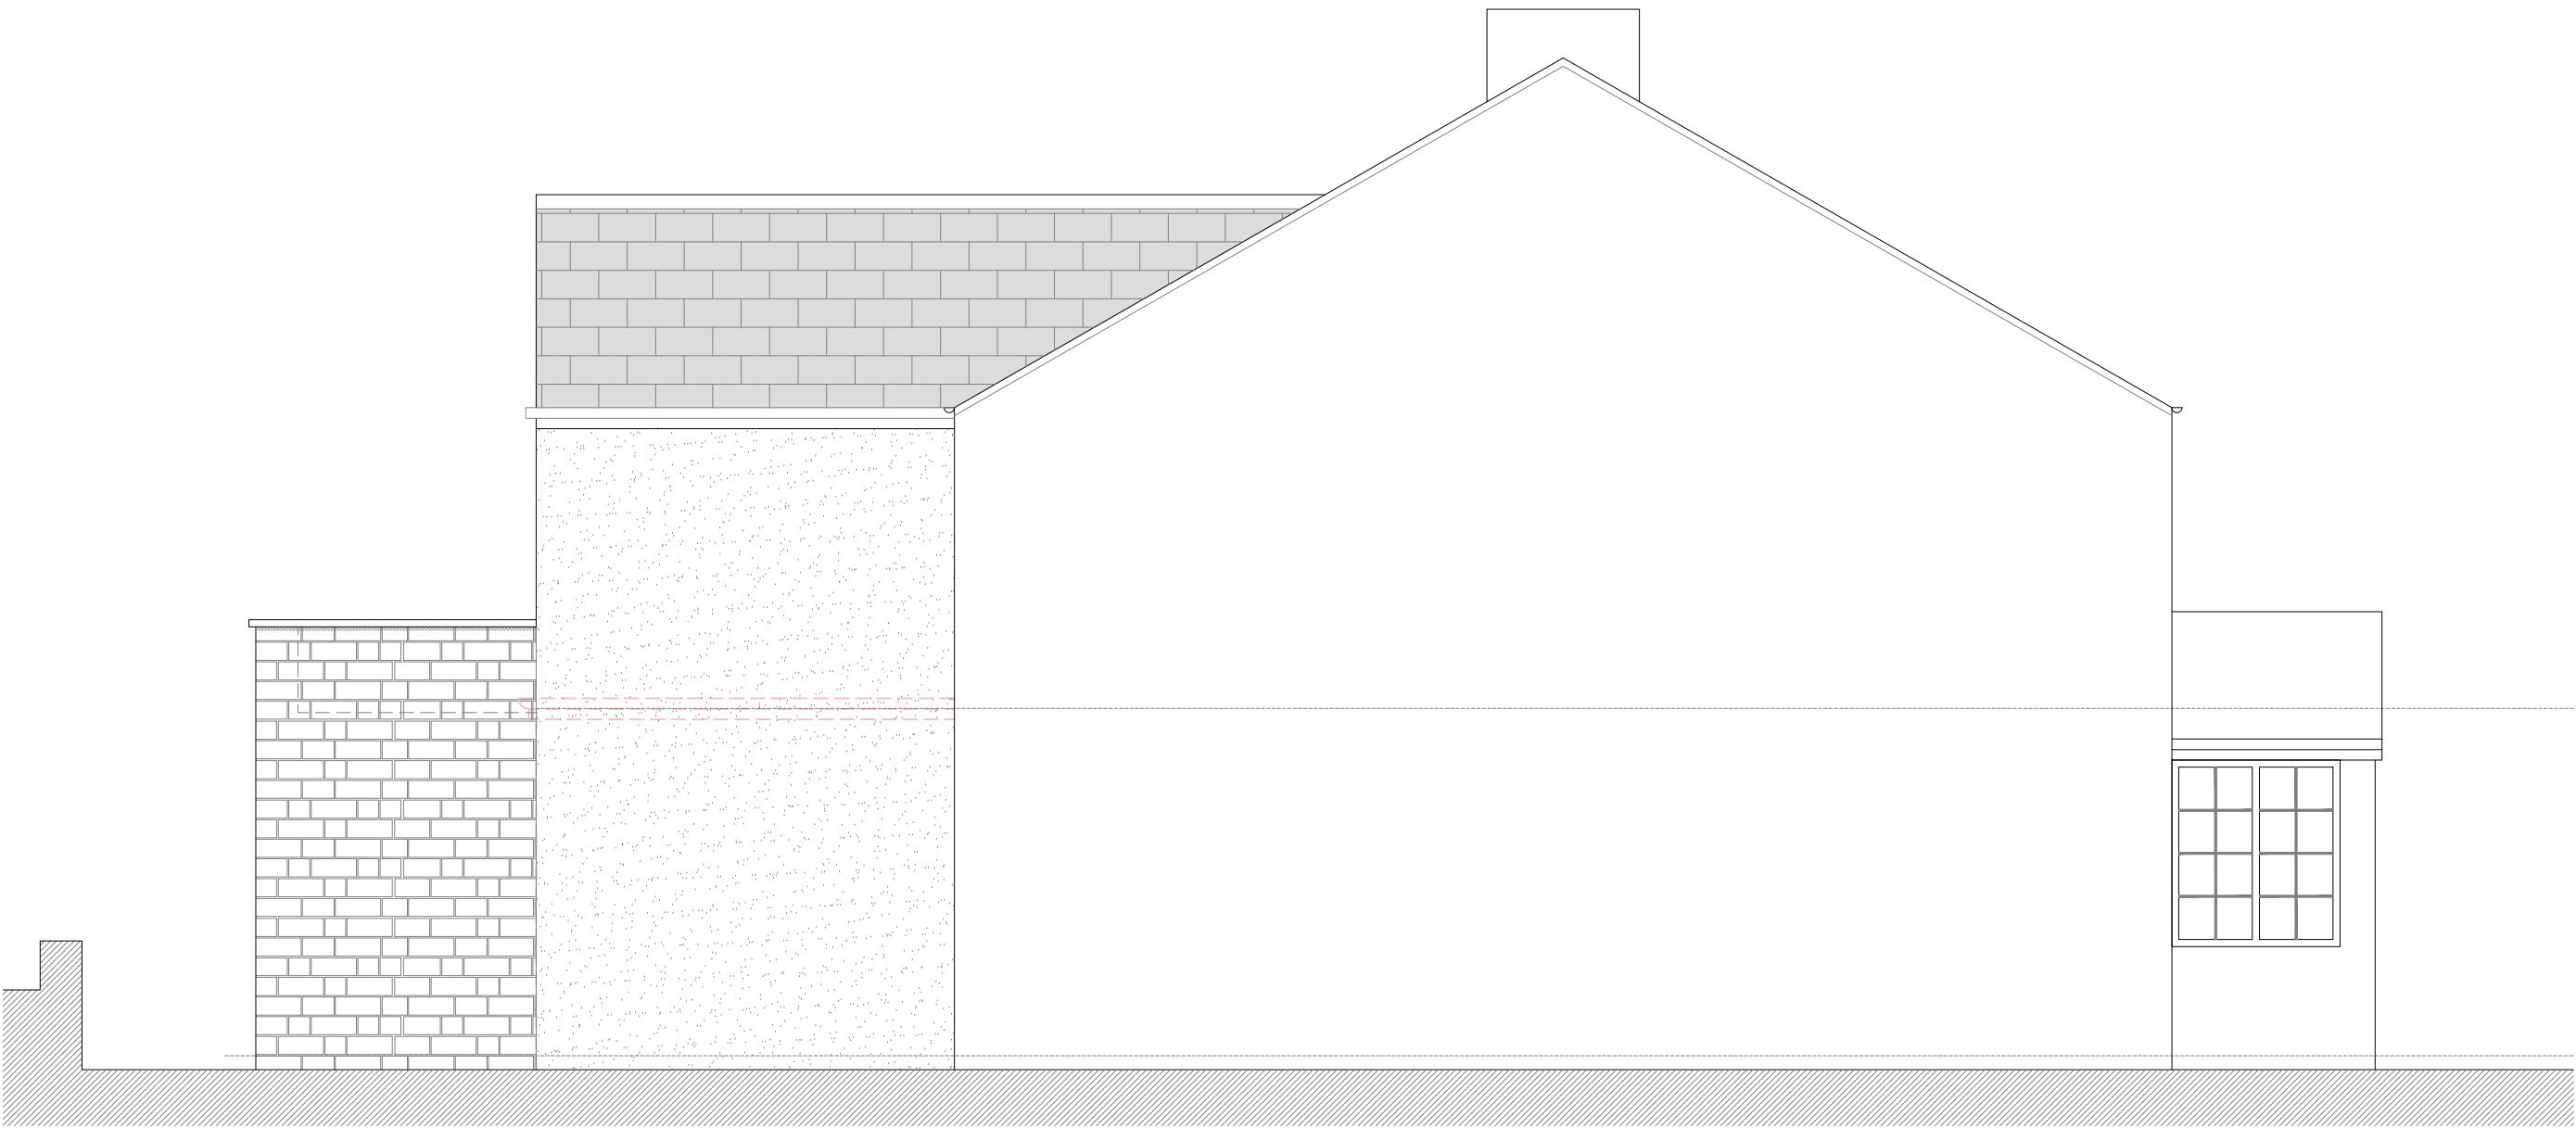
front elevation
(south facing)

volume calculations

existing volume	1,144.6m ³
proposed additional volume	86.5m ³
increase in volume	7.6%

materials key

-  denotes extent of grey slate roof finish to match existing
-  denotes extent of 150mm deep coursed reconstituted stone facade to match neighbouring dwelling
-  denotes extent of silicone based proprietary through-coloured render in cream colour to match existing dwelling



side elevation
(west facing)



side elevation
(east facing)



rear elevation
(north facing)

	e: james@skyarchitecture.co.uk	Client Martin & Davinia Nally	Drawing Title Proposed Elevations	Job Number 23021	Date August 2023	Paper Size A1	Revision
	t: 07743644720	Site Address 4 Acre Cottage, Harwood Road, Bury, BL8 3PT		Drawing Number 102	Stage Planning	Scale 1:50	
	w: www.skyarchitecture.co.uk						