




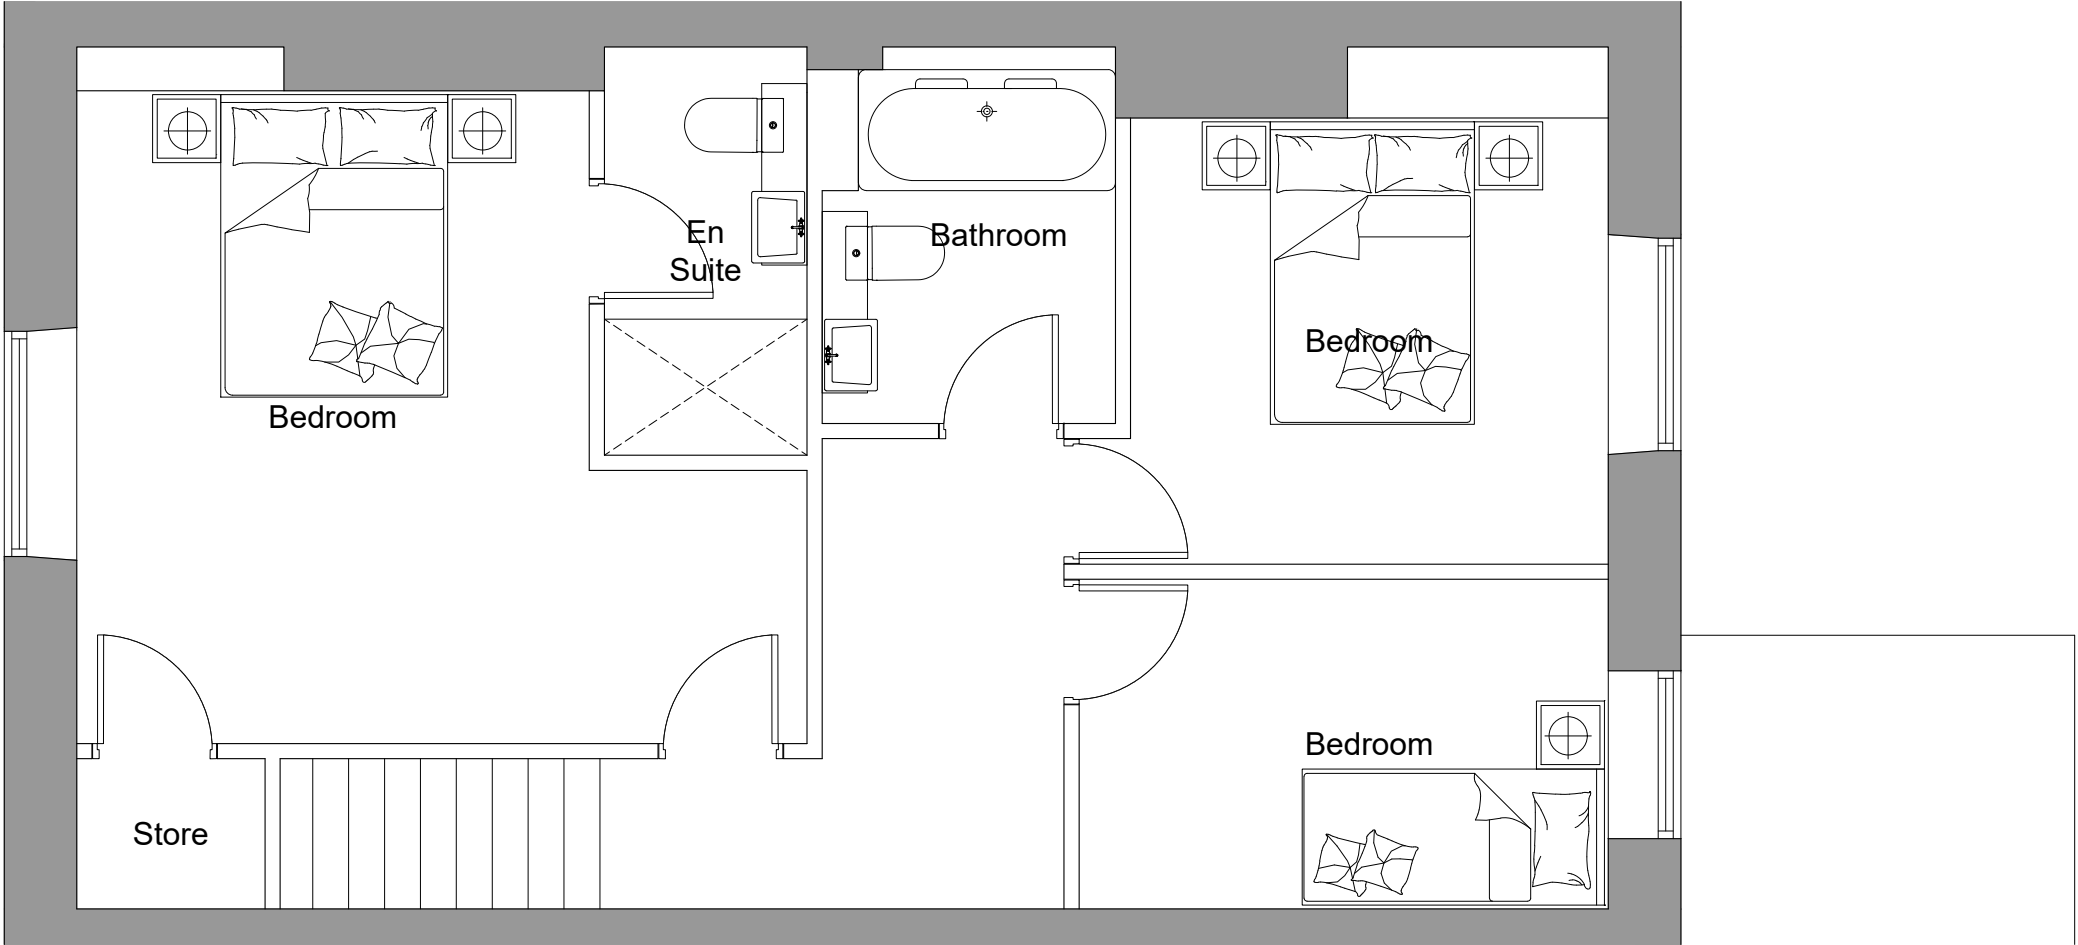

Proposed First Floor

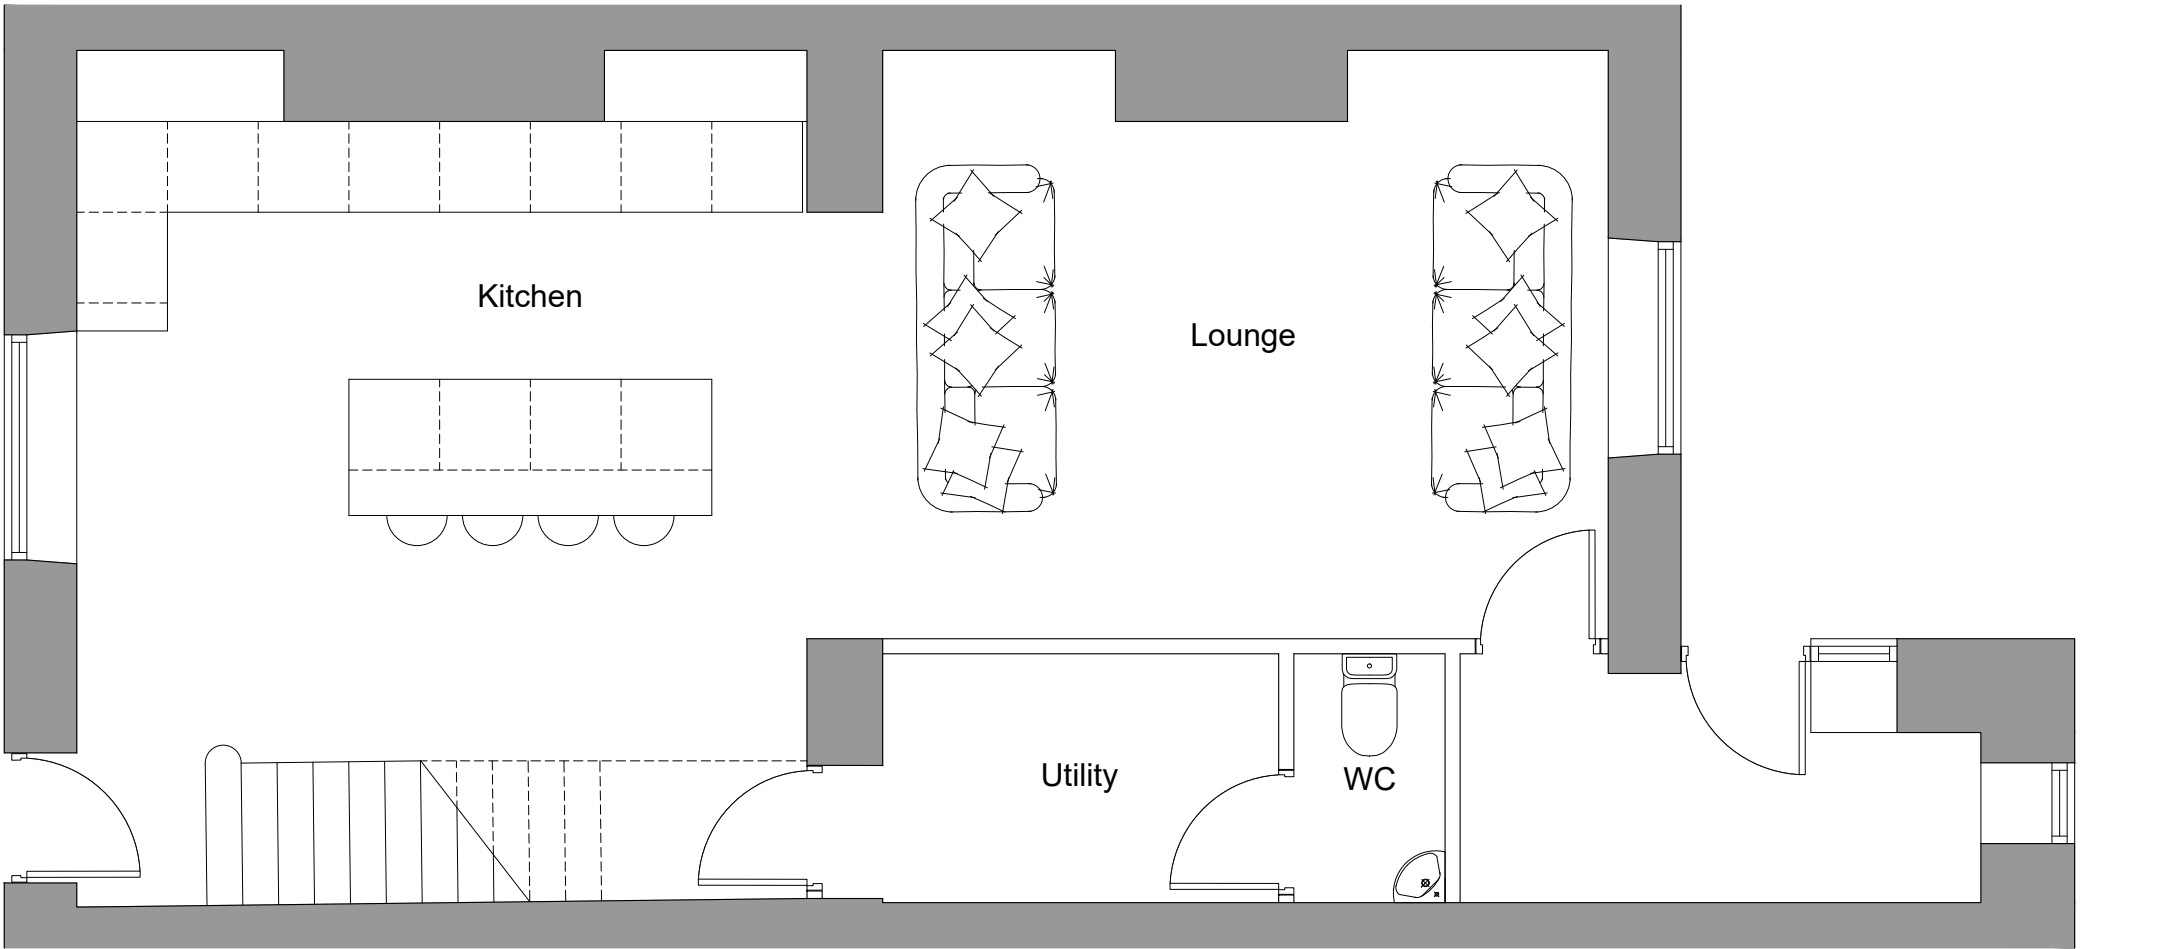

Proposed Ground Floor

 

IMPORTANT	
© This drawing is copyright and remains the property of this practice	
All dimensions to be checked on site	
Positions of existing services to be confirmed prior to proceeding	
REVISION STATUS	
S Information issued for feasibility or scheme design.	
T Information issued for tender purposes only.	
C Information issued for Construction.	
NB: Only those drawings containing a C revision to be used for construction.	
NOTES	

S1	23.02.24	Patio doors omitted and window retained	
› REVISION	› DATE	› DESCRIPTION	
› CLIENT			
Lorne Entwistle			
› PROJECT			
Alterations & Refurbishment to 9 Castle Street, Ramsbottom, BB9 5NG			
› DRAWING TITLE			
Proposed Floor Plans			
› SCALE	› DATE	› DRAWN	› CHECKED
1:50@A3	Jan '23	PRH	PRH
› DRG NO.			› REVISION
EAD_226_03			S1

Evolve Architectural Design Ltd
2 St Matthews School House
Stanhill Lane
Oswaldtwistle
Accrington
Lancashire BB5 4PZ
T 01254 469702
M 07957 592102
E paul@evolvead.co.uk
www.evolvead.co.uk