




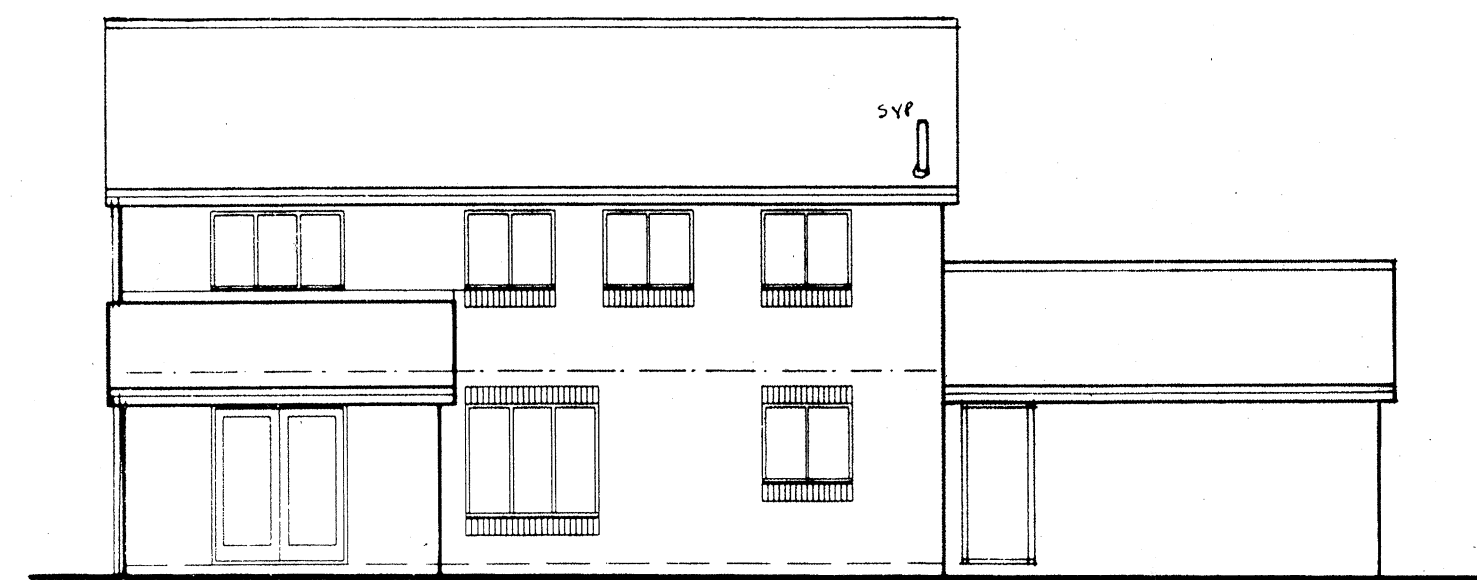


EXISTING REAR ELEVATION 1:100

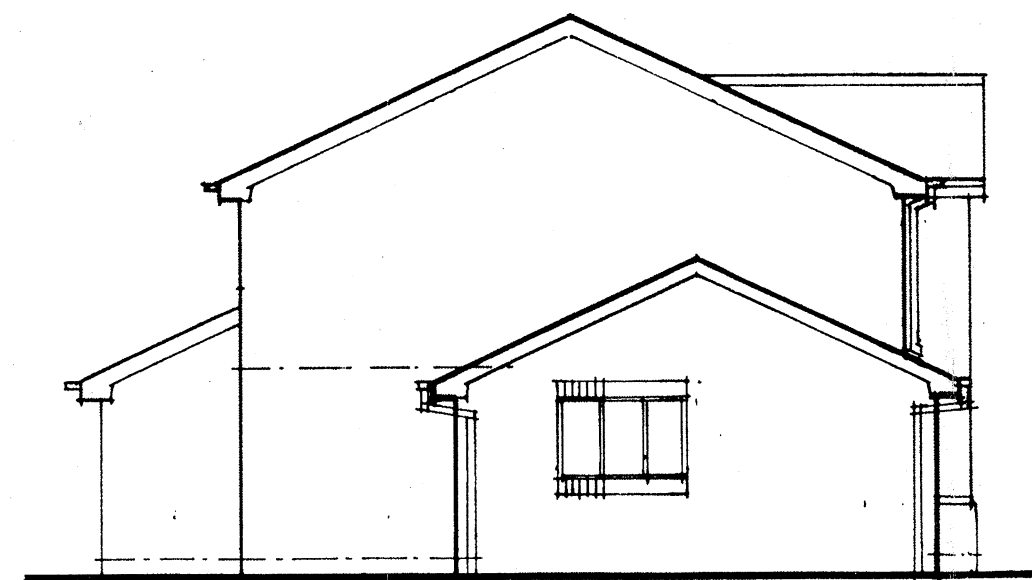

EXISTING L.H. SIDE ELEVATION

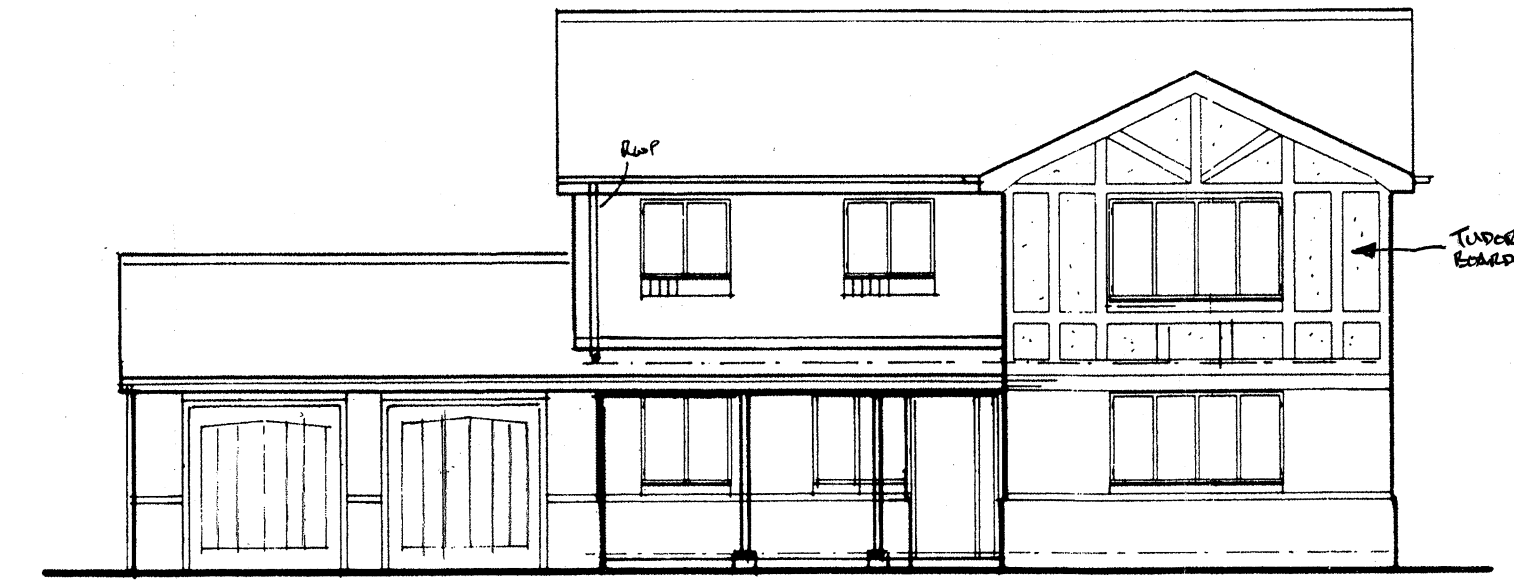

EXISTING FRONT ELEVATION

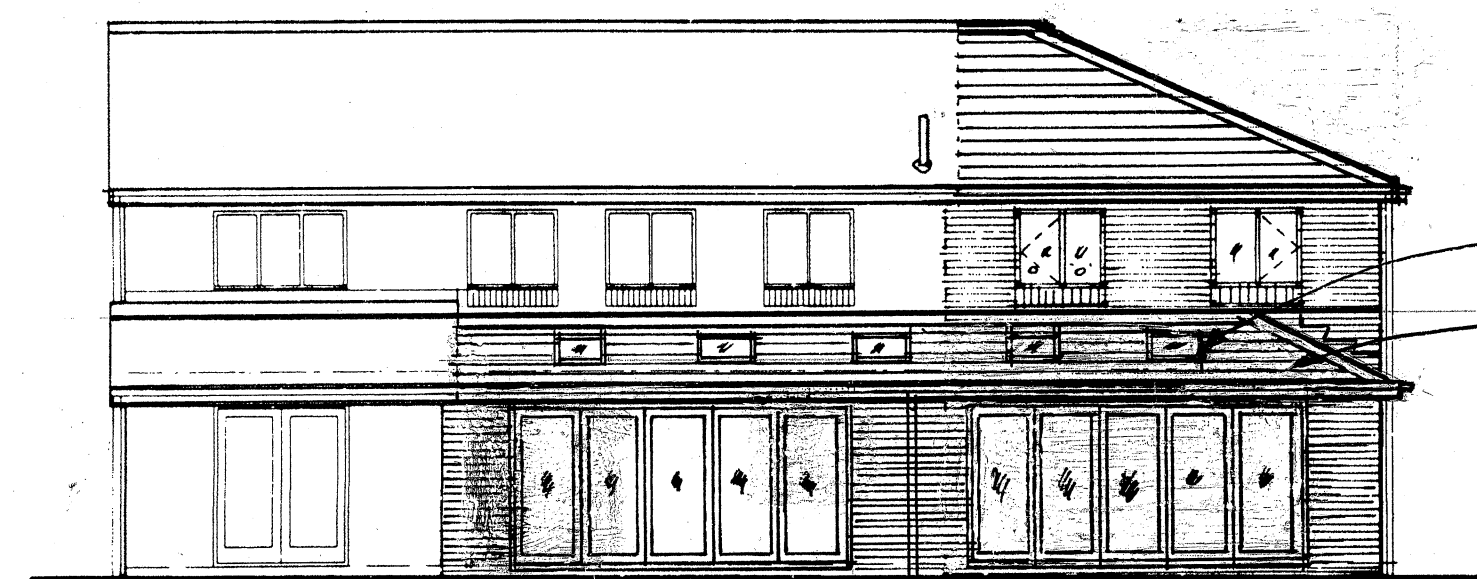


PROPOSED REAR ELEVATION




PROPOSED L.H. SIDE ELEVATION




PROPOSED FRONT ELEVATION

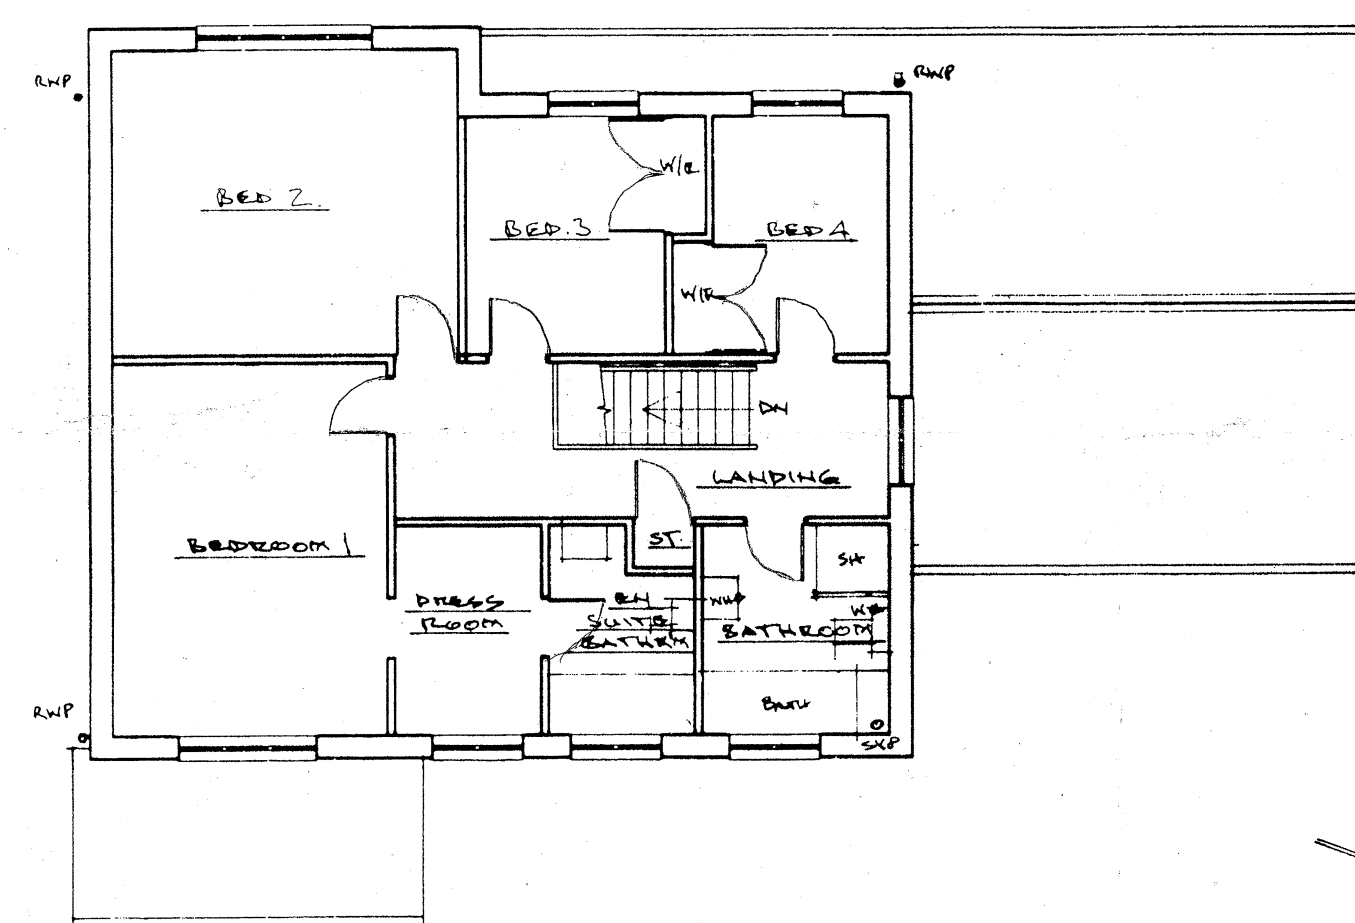


EXISTING FIRST FLOOR PLAN

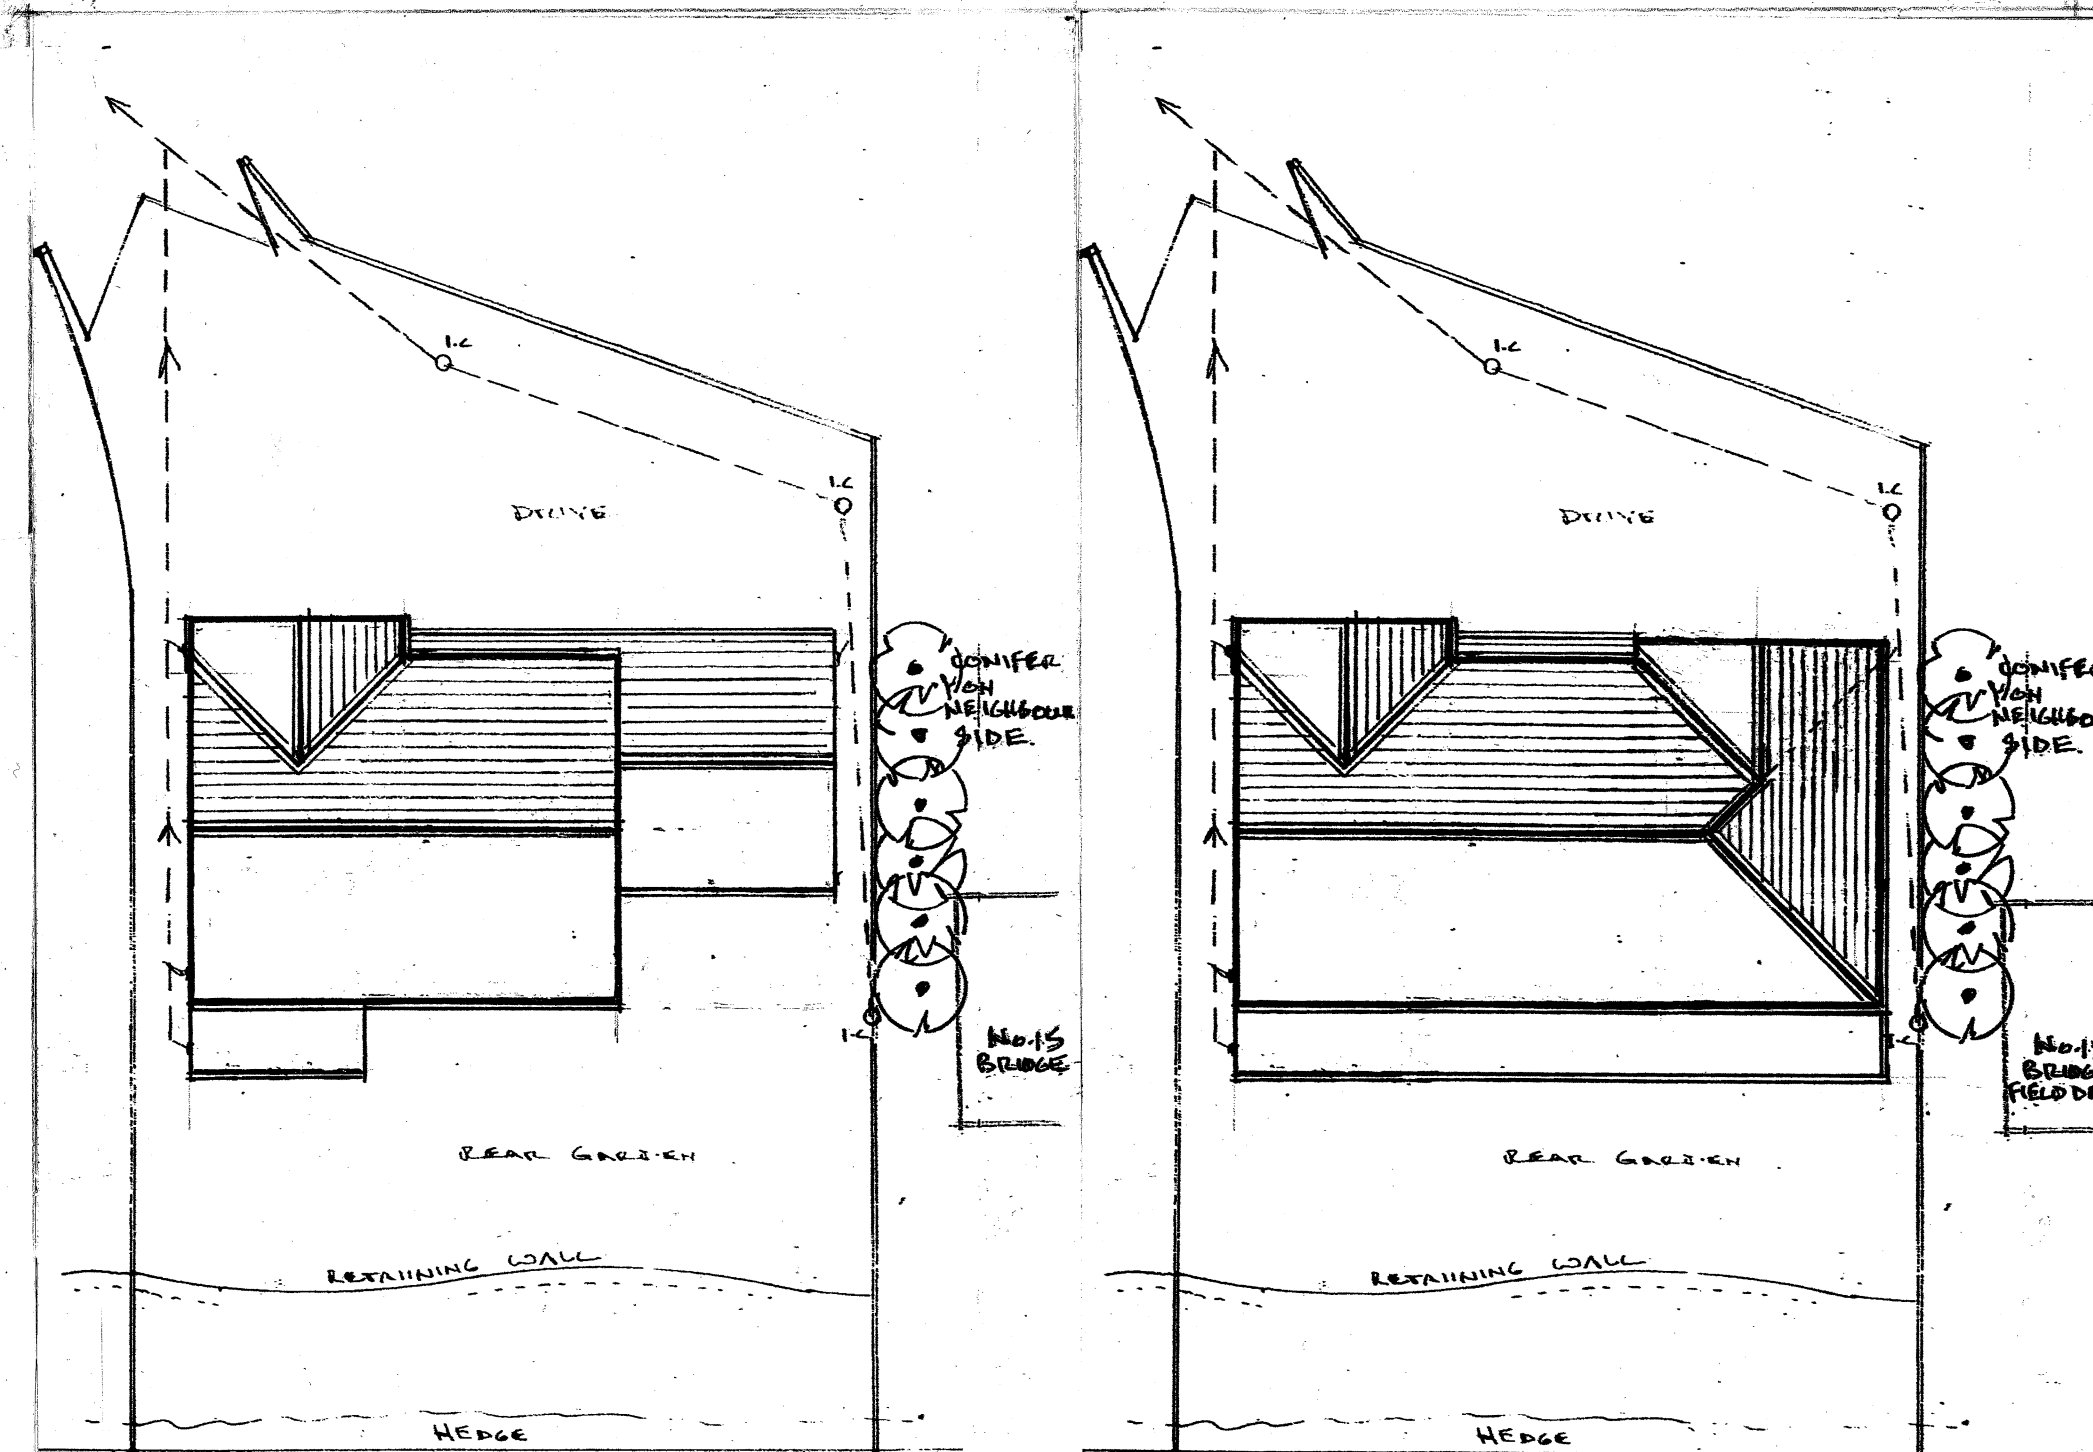


EXISTING SITE PLAN 1:200

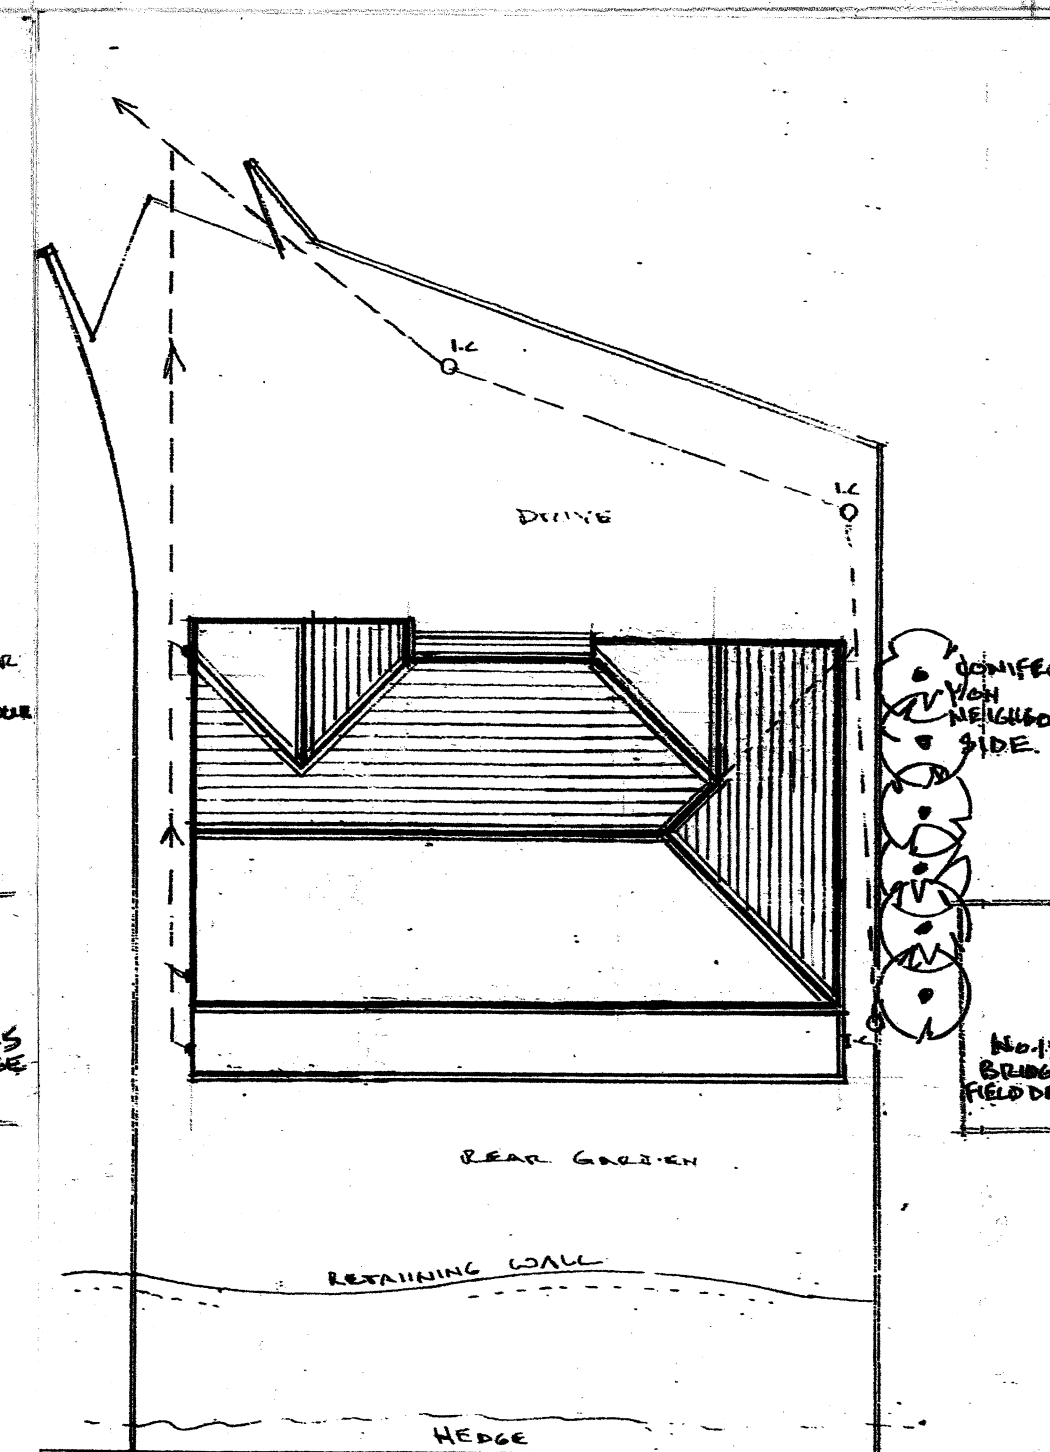


PROPOSED SITE PLAN 1:200

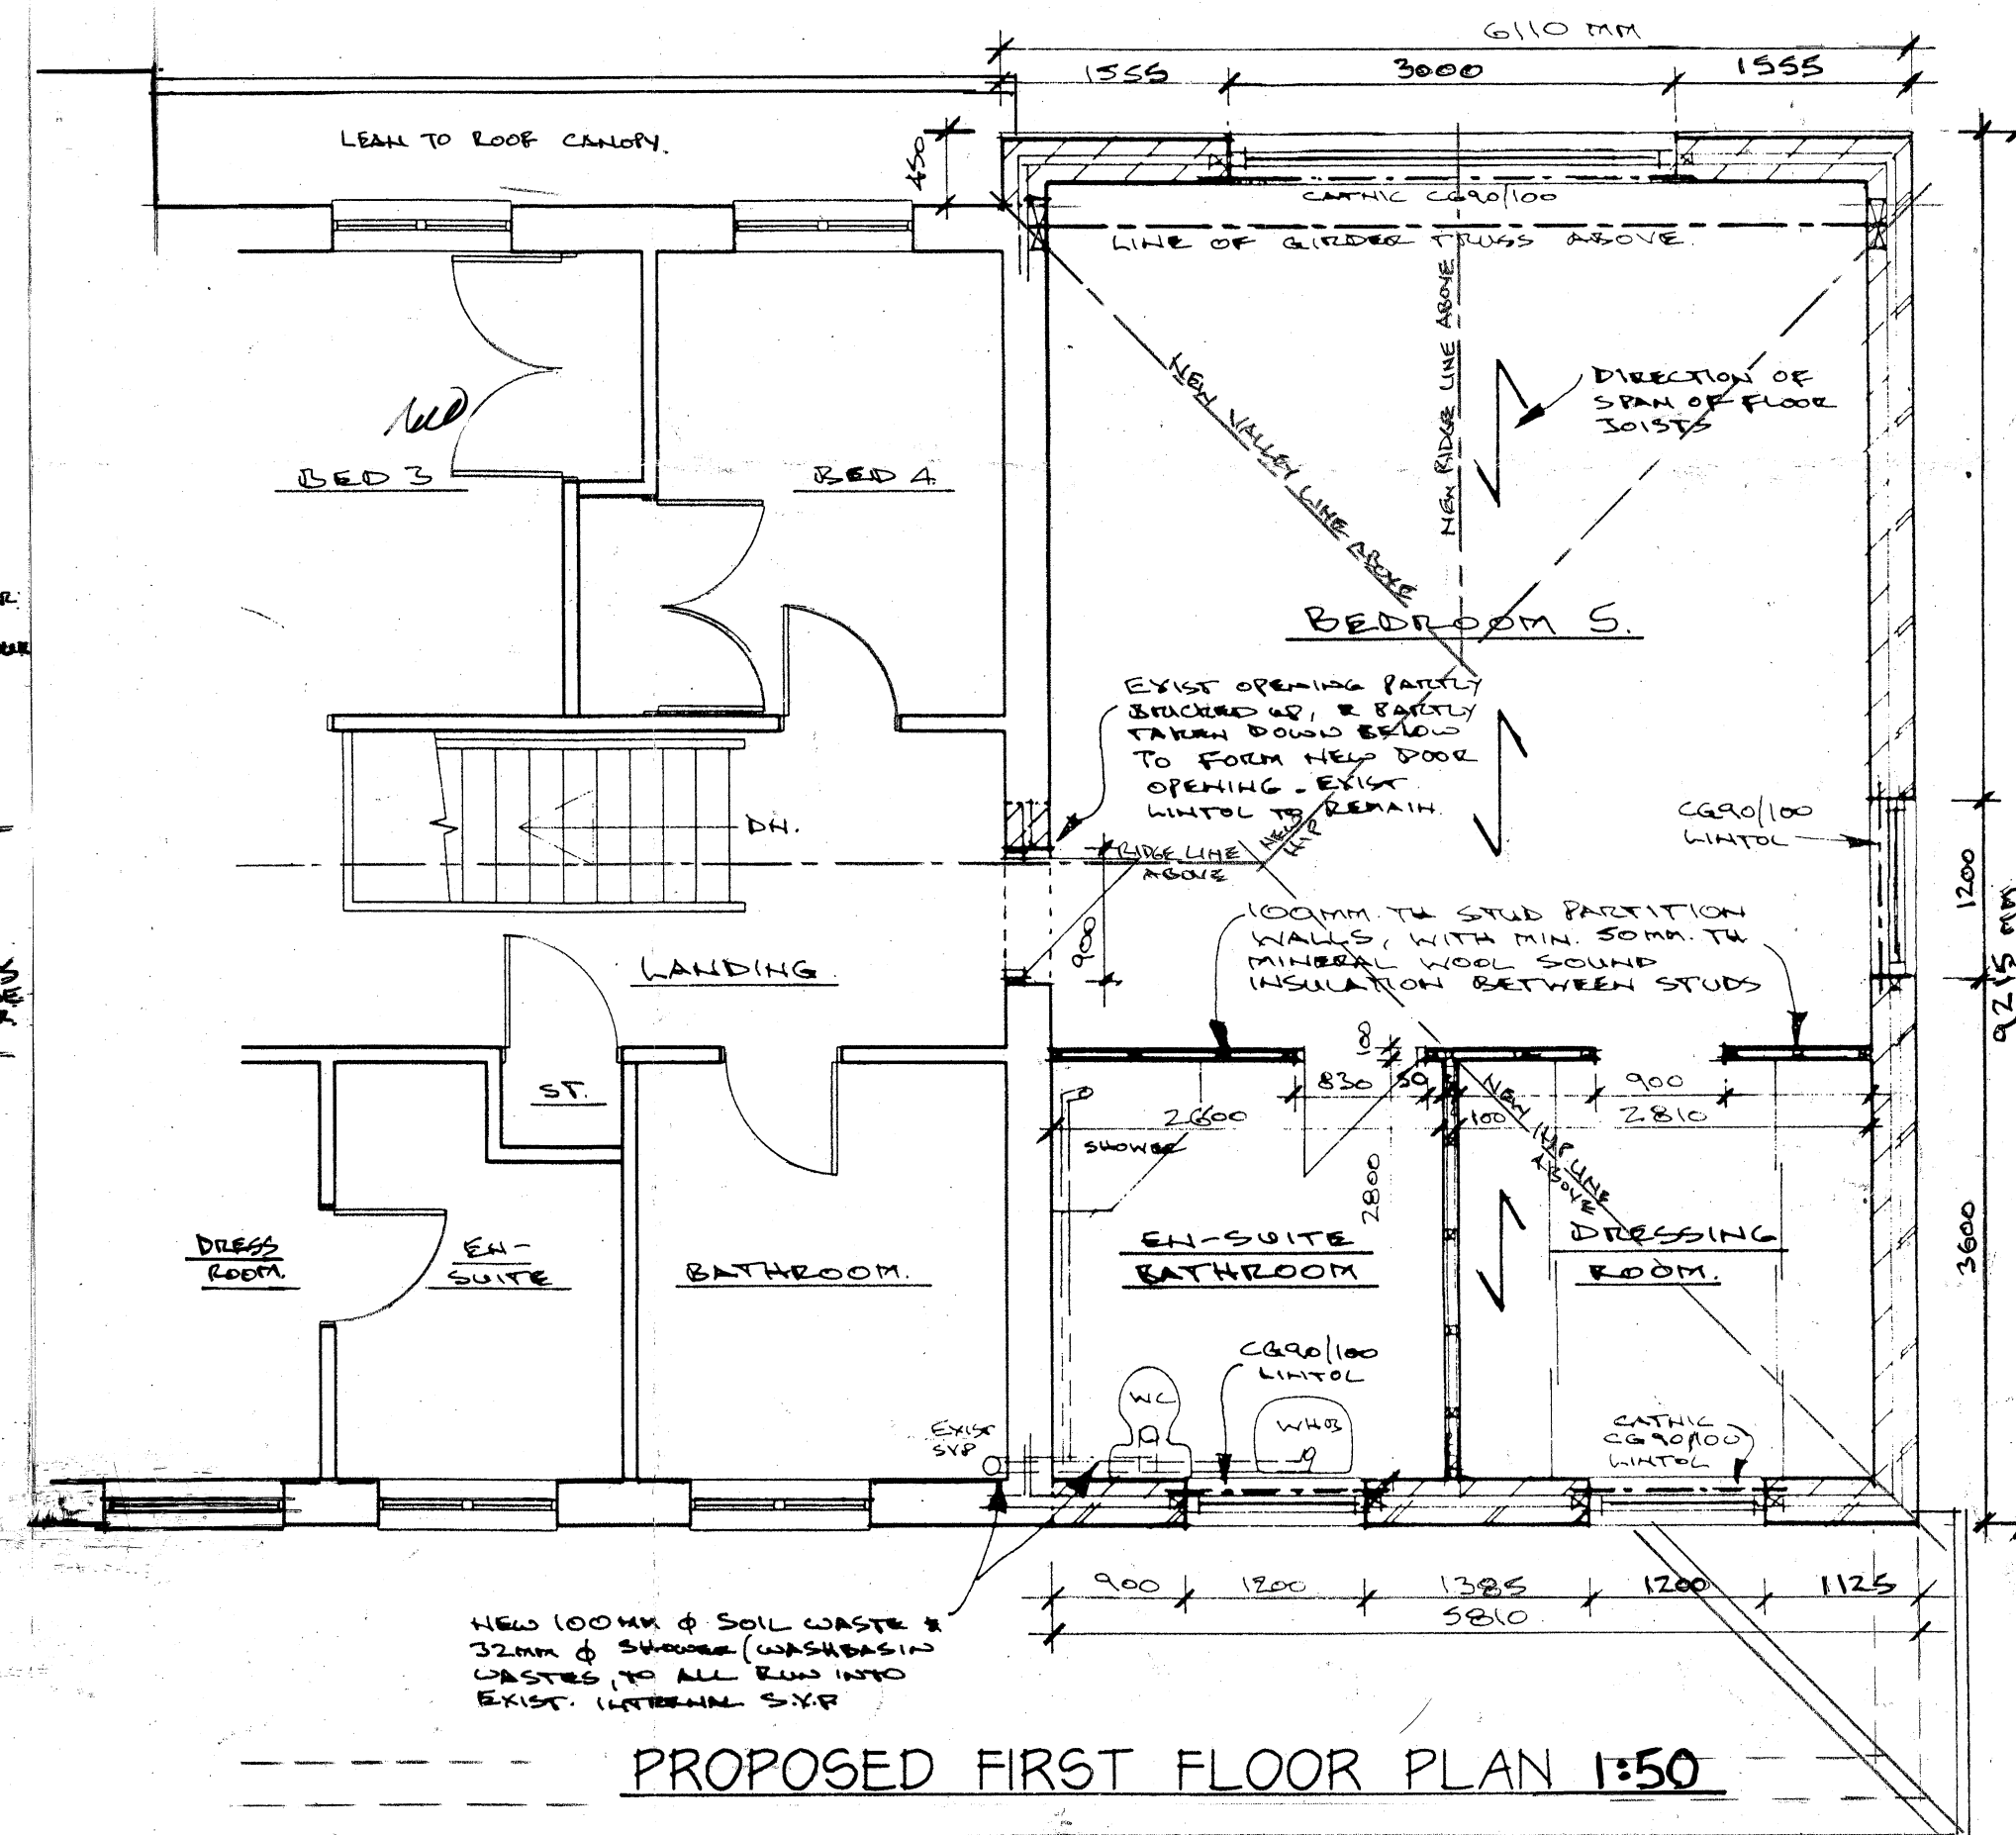

PROPOSED FIRST FLOOR PLAN 1:50

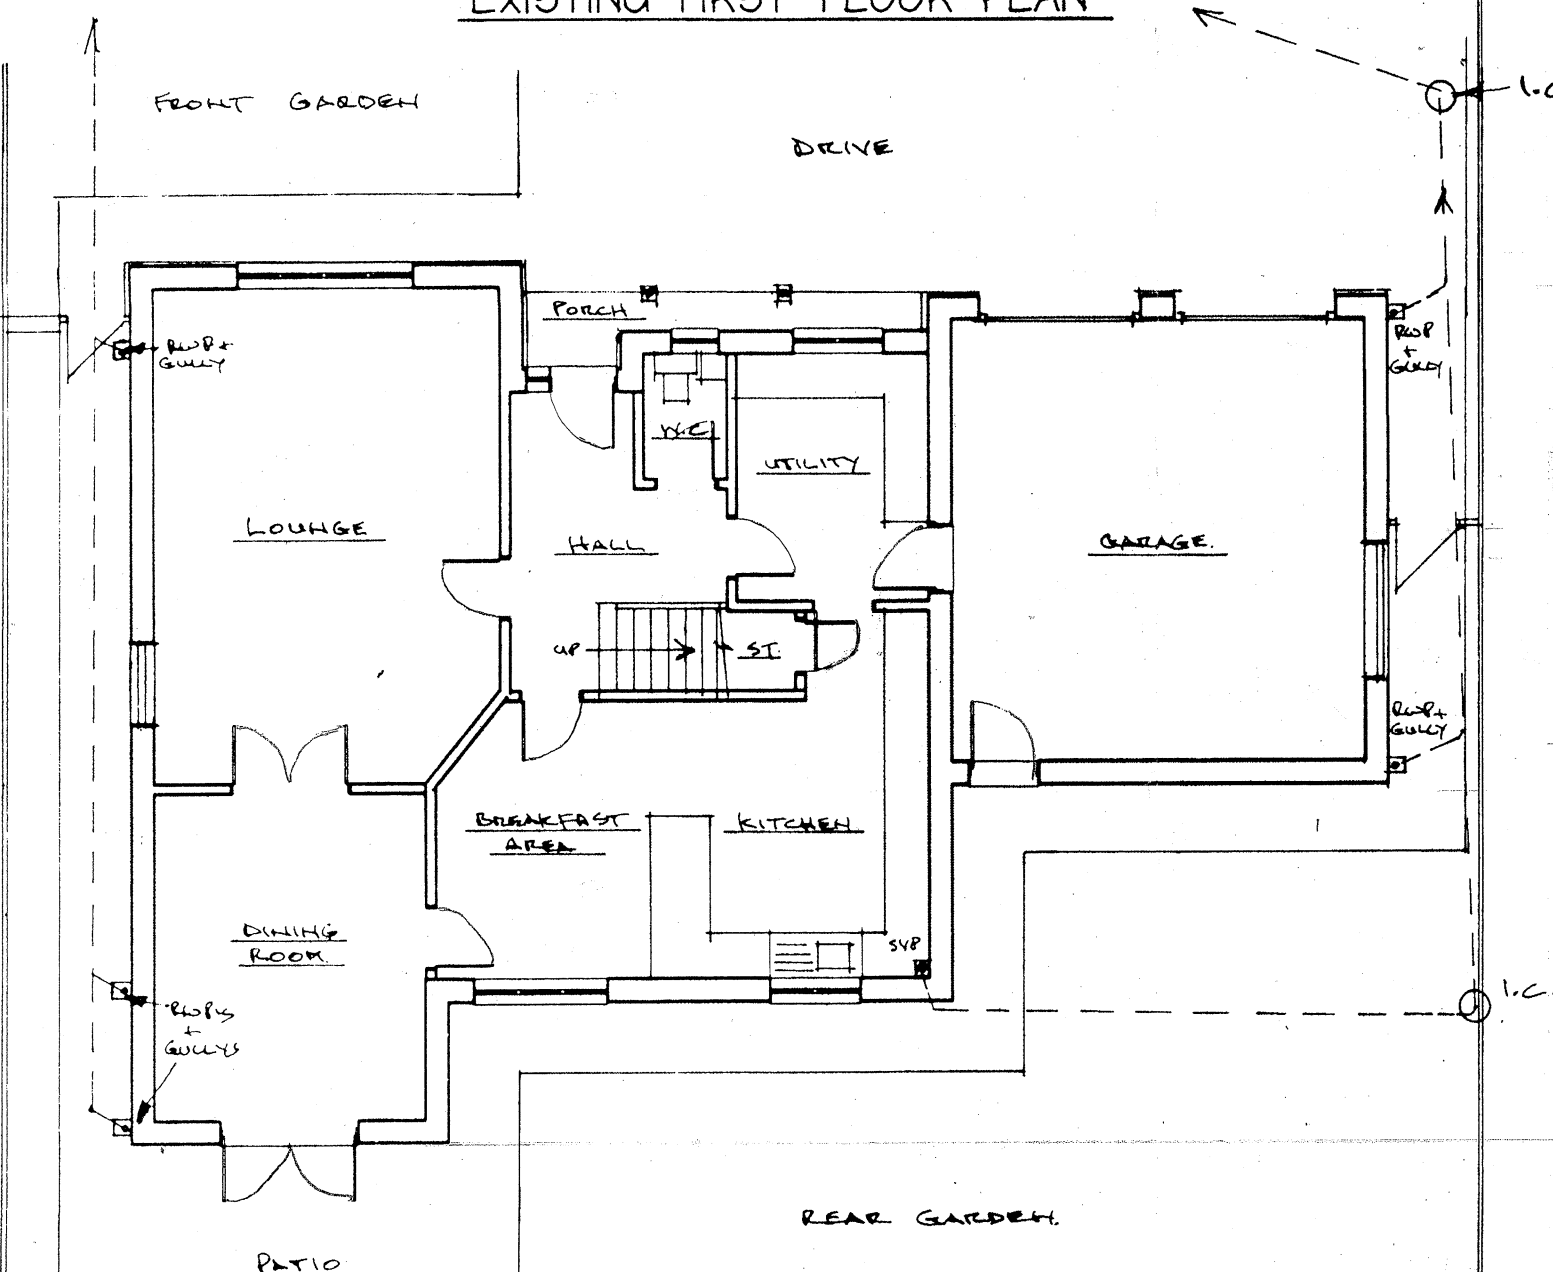

EXISTING GROUND FLOOR PLAN 1:100

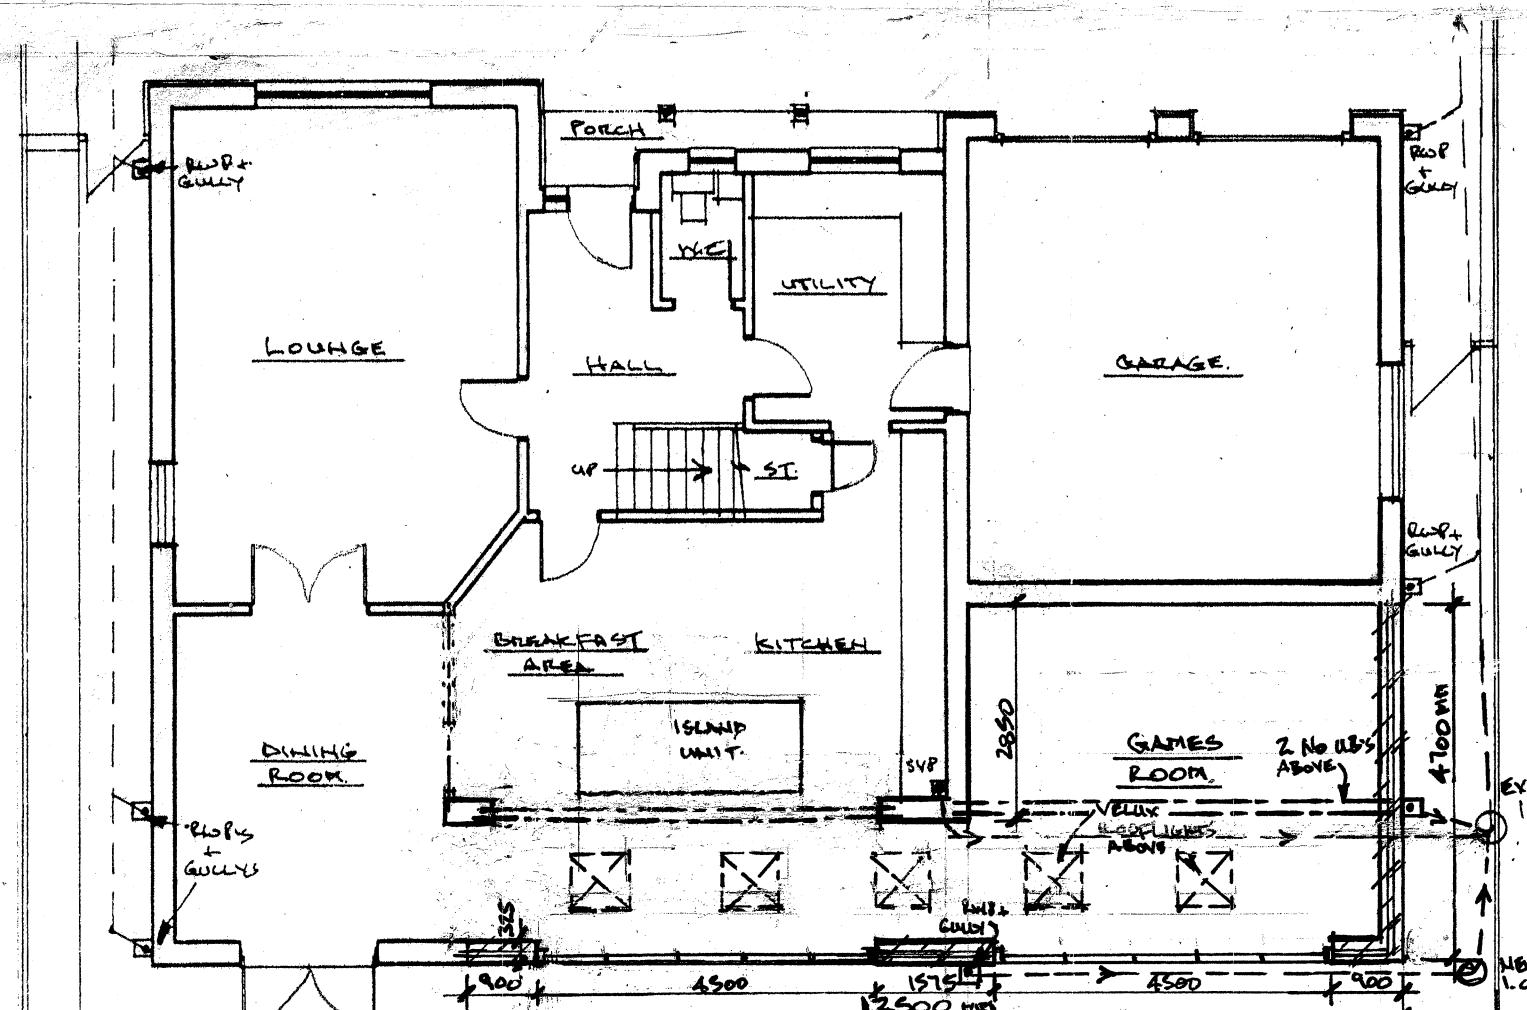

PROPOSED GROUND FLOOR PLAN 1:100

REV. B - DRAWING AMENDED AS PER PLANNING
DEPT REQUIREMENTS +
PROPOSED SITE PLAN ADDED 4.5.23. NB
REV. A - EXIST FRONT OUTLINED TO BE
REMOVED AS FUTURE SUBSTITUTION OF FRONT
NEW FRONT OUTLINED TO BE SUBSTITUTED
WITH TYPICAL 2-STOREY 4-STOREY
24.4.23 NB. © copyright.

Architectural & Building Services


NEIL BUTTERWORTH

Tel: 07785 275483

Mobile: 07785 275483

89 Higher Anworth Road,

Radclyffe, Manchester, M26 4JJ

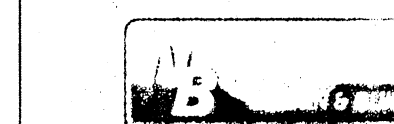

Job Title **PROPOSED TWO STOREY/FIRST FLOOR SIDE &
SINGLE STOREY REAR EXTENSIONS + ALTERATIONS,
AT 17 BRAEMAR DRIVE, BURY,
FOR MR & MRS B. PARMAR**

Drawing Title **PLANS & ELEVATIONS**

Scale
1:50, 1:100

Date
APRIL 23

Drawn by
N.B.

Drawing No.
1/26