


THE BUILDER MUST CHECK THE SITE AND THE APPROVED DRAWINGS BEFORE COMMENCING THE WORKS AND MUST TAKE ANY WORKING MEASUREMENTS AS NECESSARY. ANY DISCREPANCY IN THE DRAWING MUST BE REPORTED TO THE CLIENT .

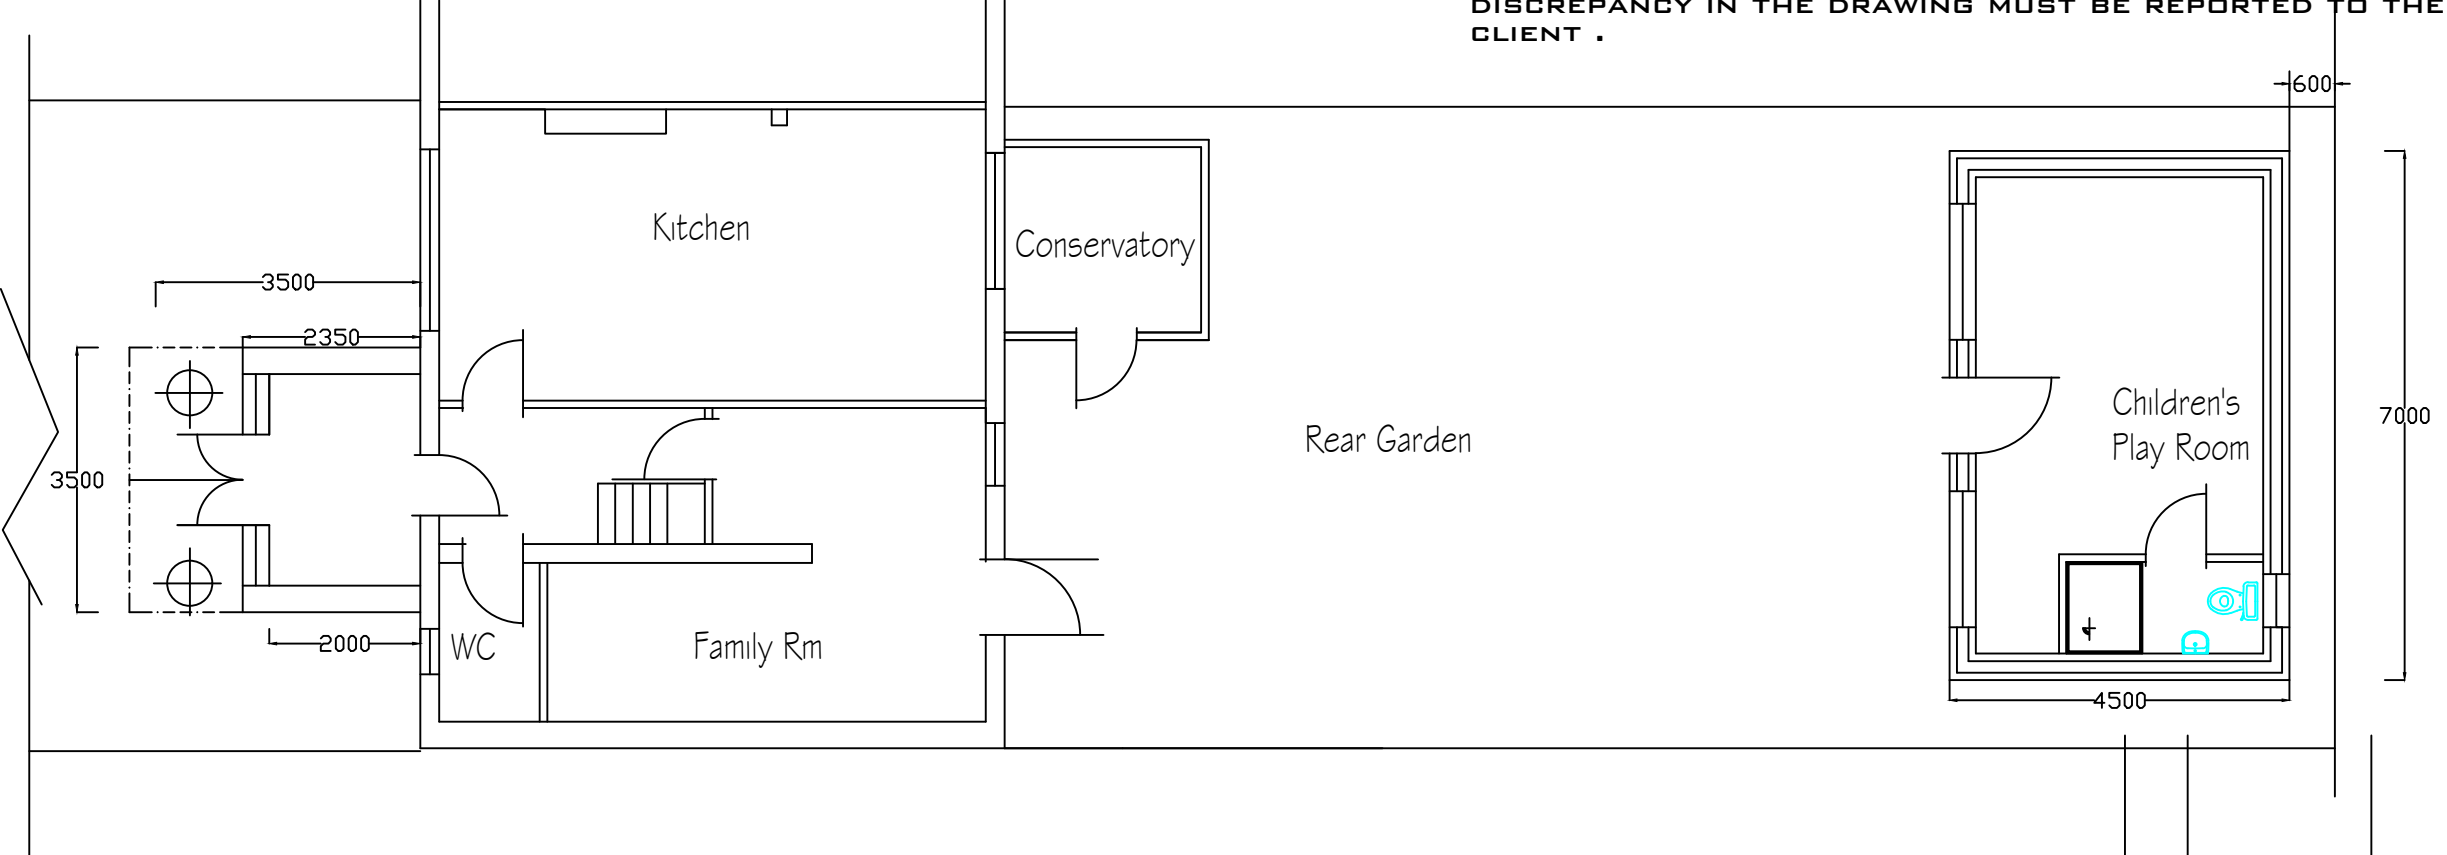

Proposed Ground Floor Plan

| Date   | Rev                                                                     | Description  |         |
|---|-------------------------------------------------------------------------|--------------|---------|
| 5.11.25   | A                                                                       | Planning     |         |
|   |                                                                         |              |         |
|   |                                                                         |              |         |
| <div><div>H S H</div><div>Engineering Design Services Ltd<br/>428 Cheetham Hill Road Cheetham Manchester<br/>M8 9LE. UK 01617956385,07940197 333</div></div> |                                                                         |              |         |
| project title   | Proposed front porch including an out building at the of the property . |              |         |
| client   | Mr Mohammed Shabaz Bahir                                                |              |         |
| dwg. title   | Proposed Ground Floor Plan                                              |              |         |
| dwg.no.   | sheet no.                                                               | scale.       | job no. |
| 07A   |                                                                         | 1:100 @ A3   |         |
| 343 Heywood Street Prestwich M25 2RN   |                                                                         |              |         |
| drawn by.   | checked by.                                                             | approved by. | date    |
| TZ   |                                                                         |              | June 25 |