
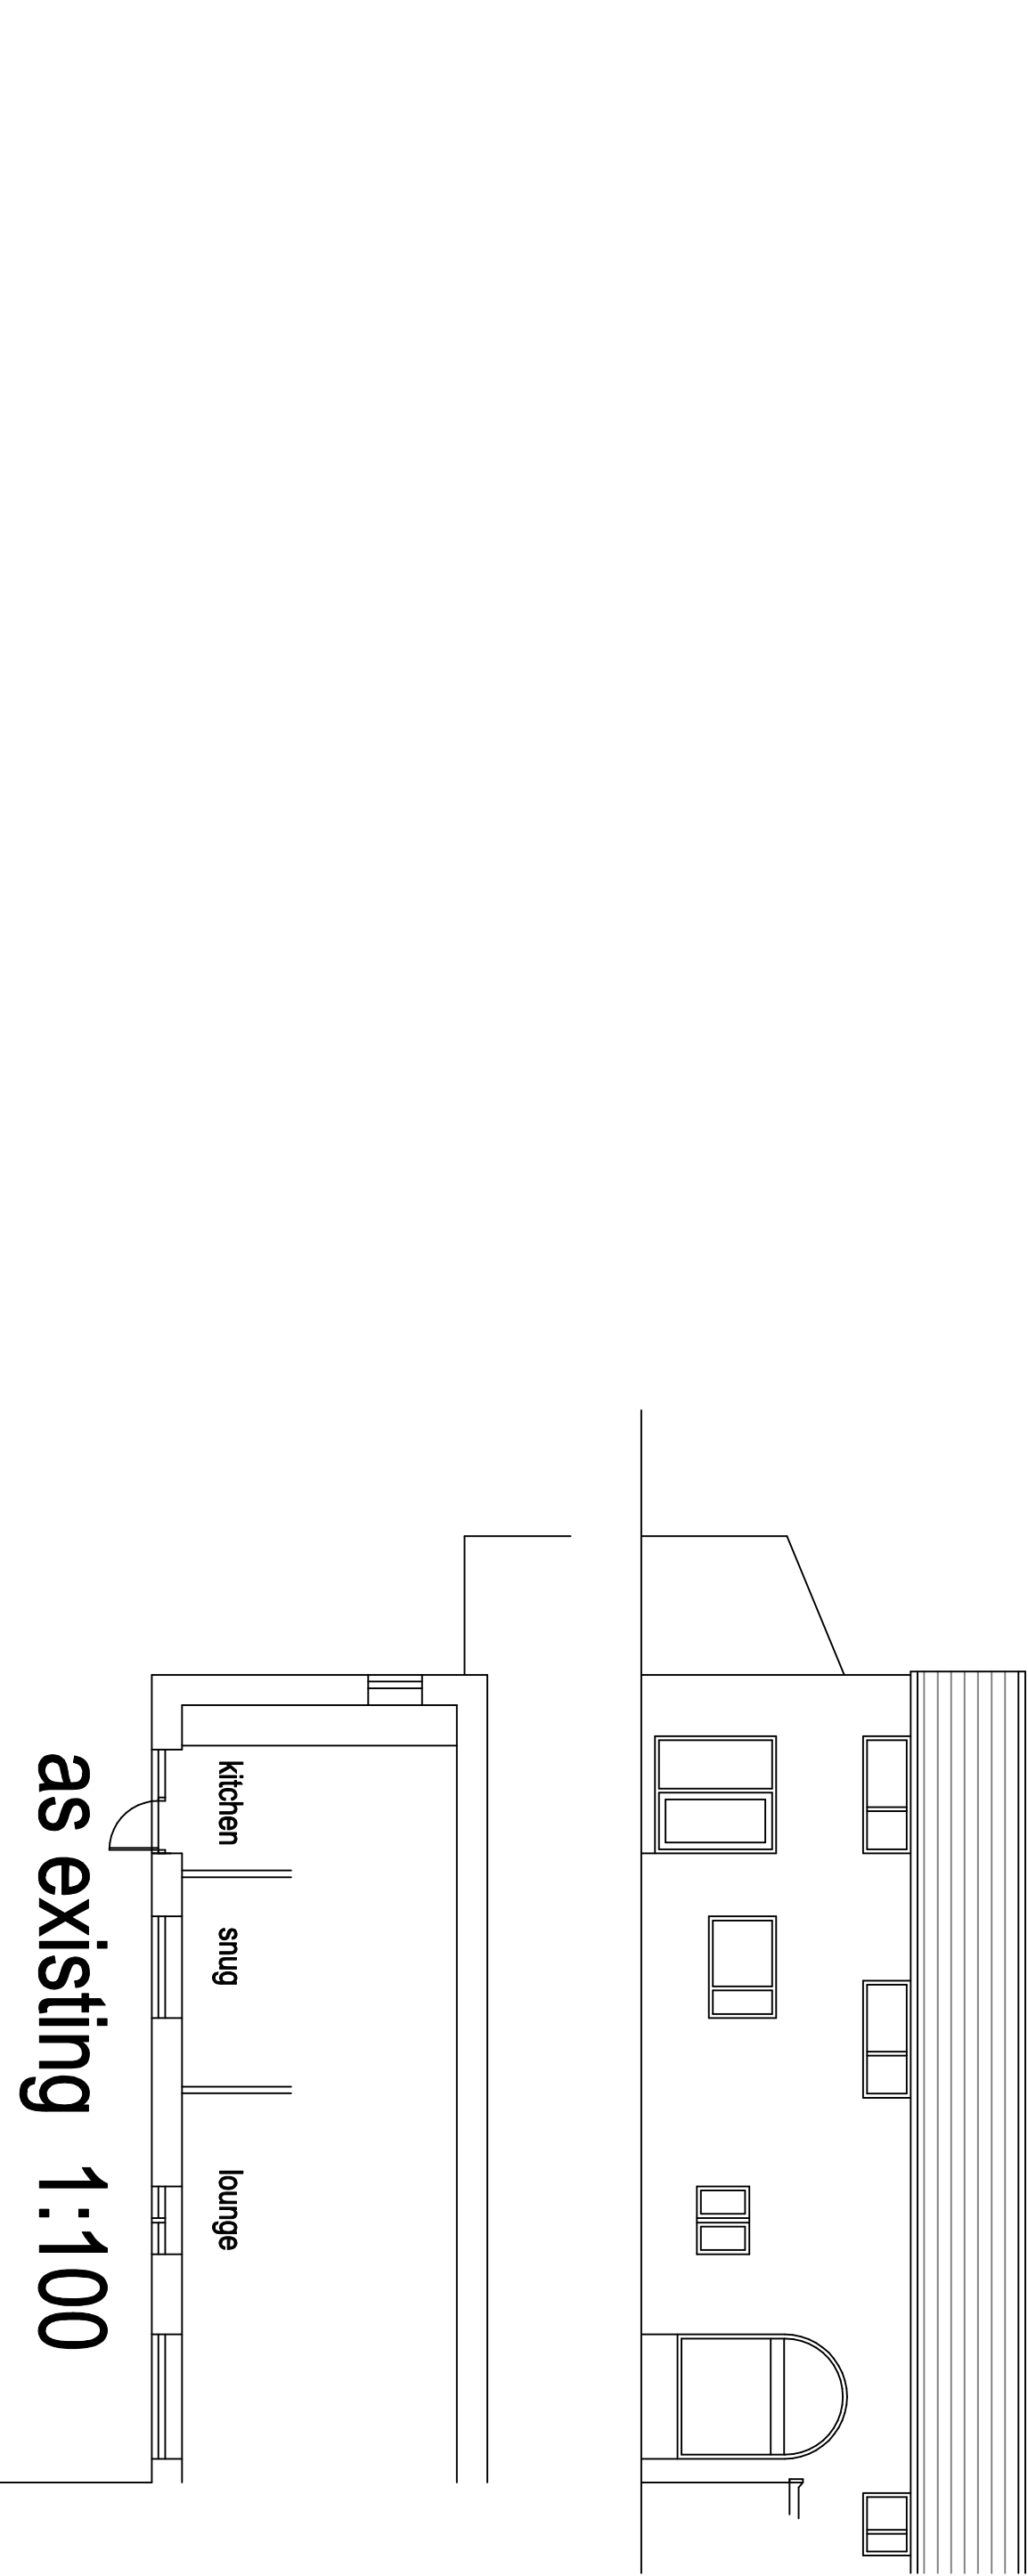
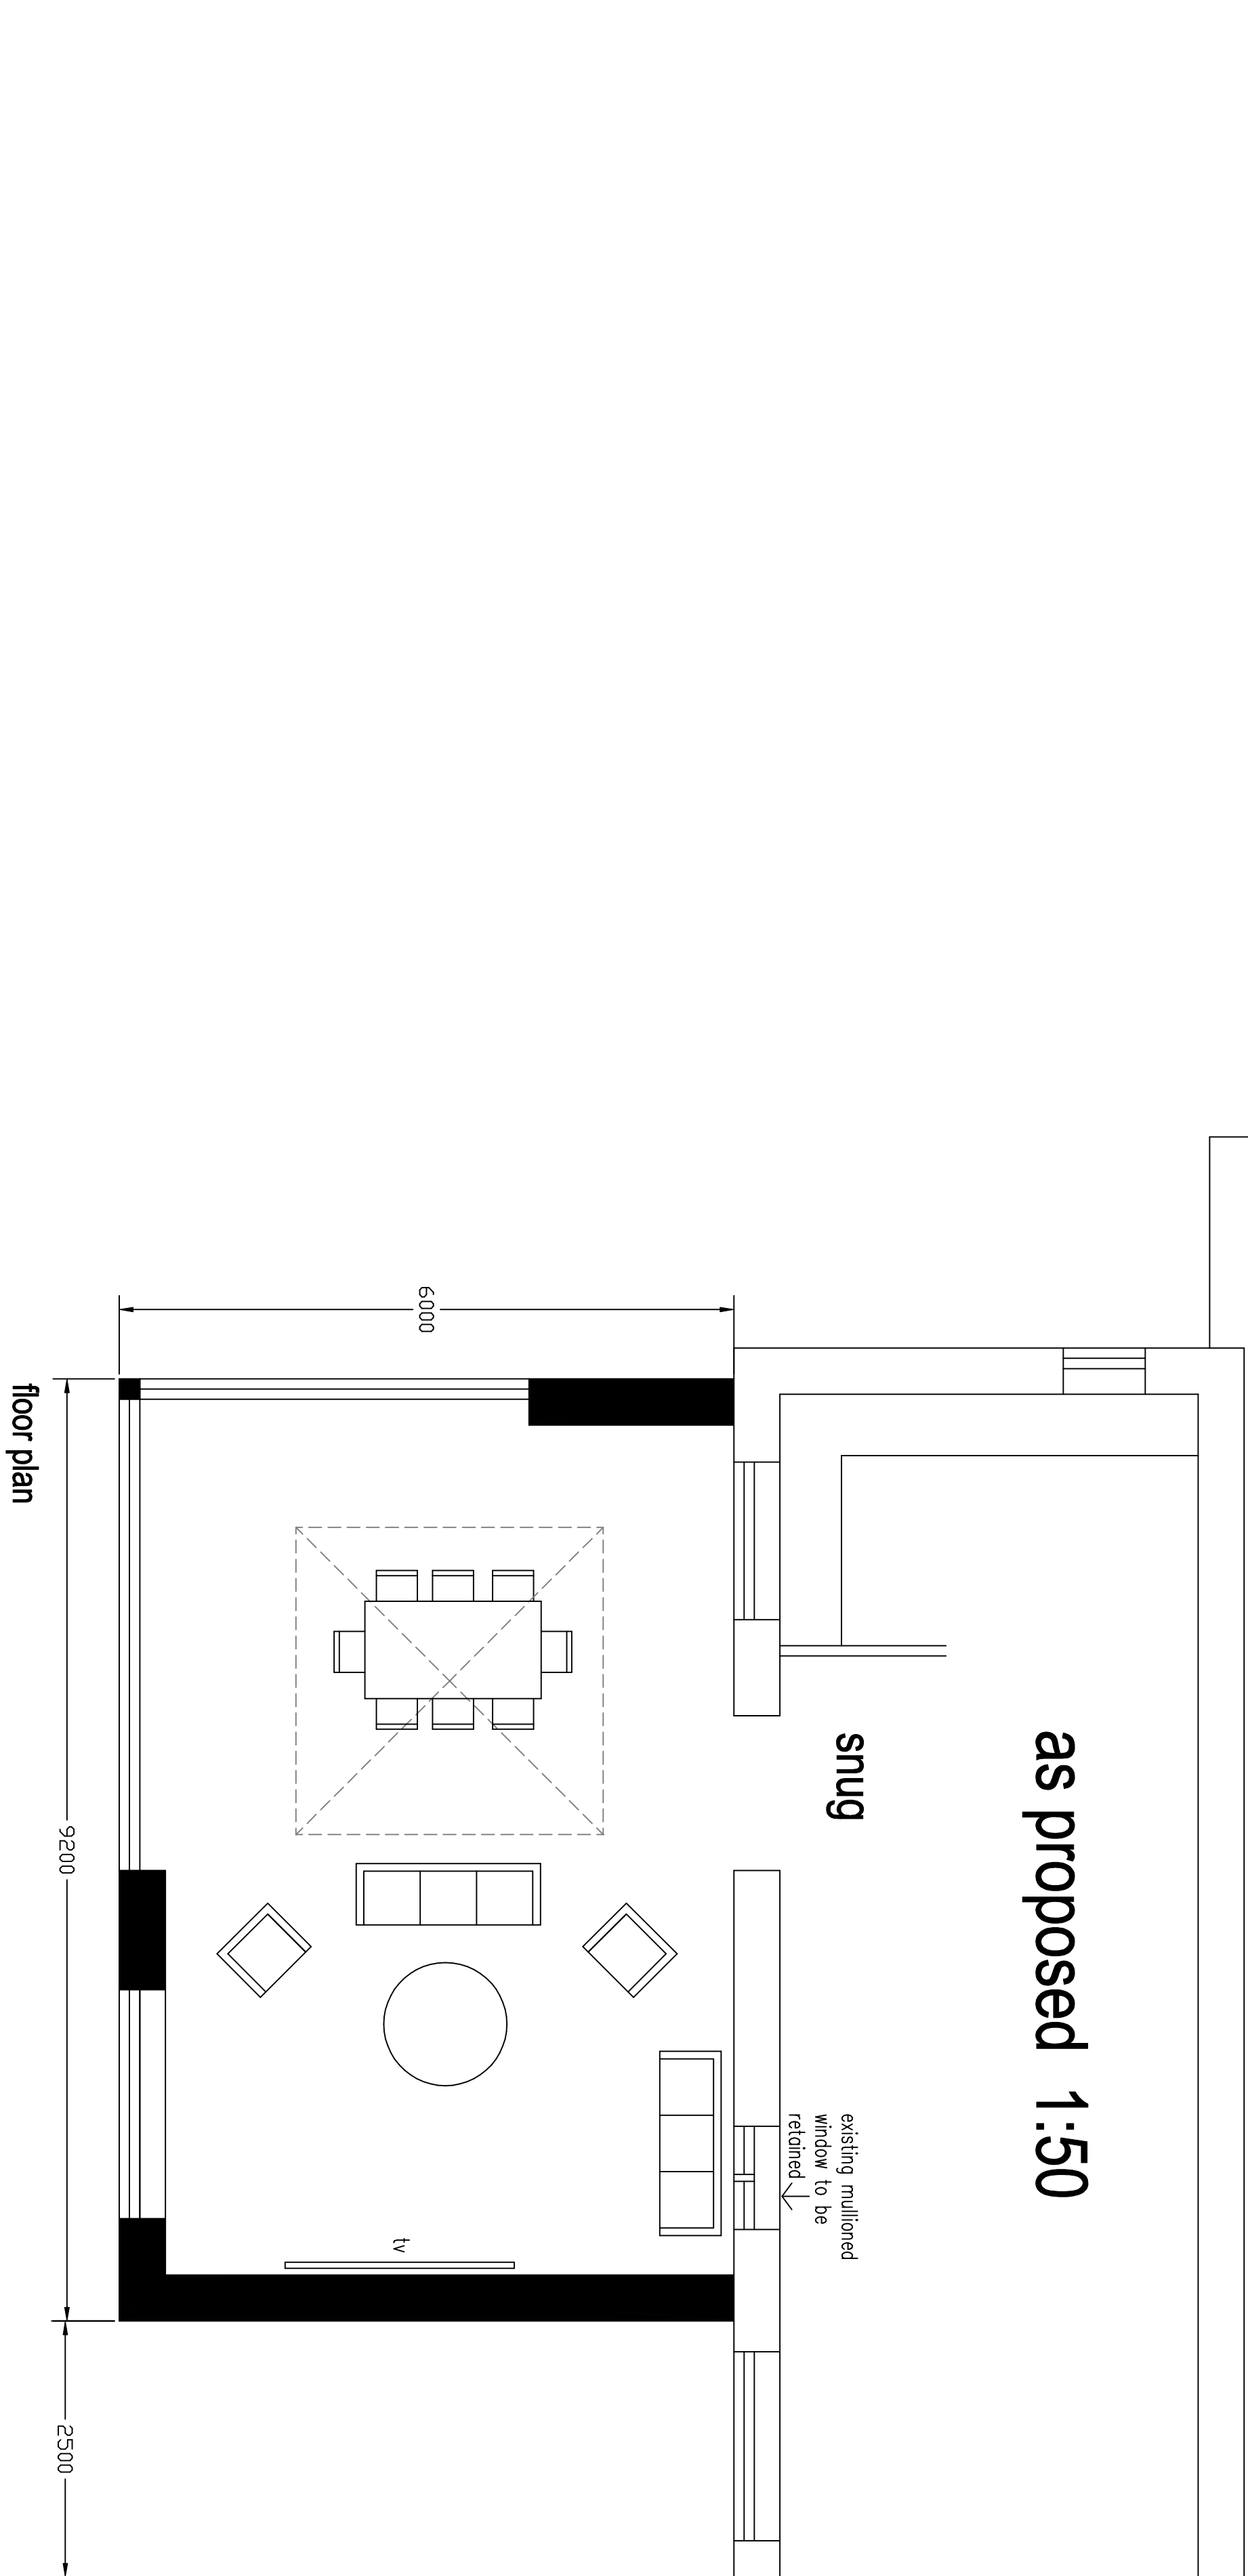


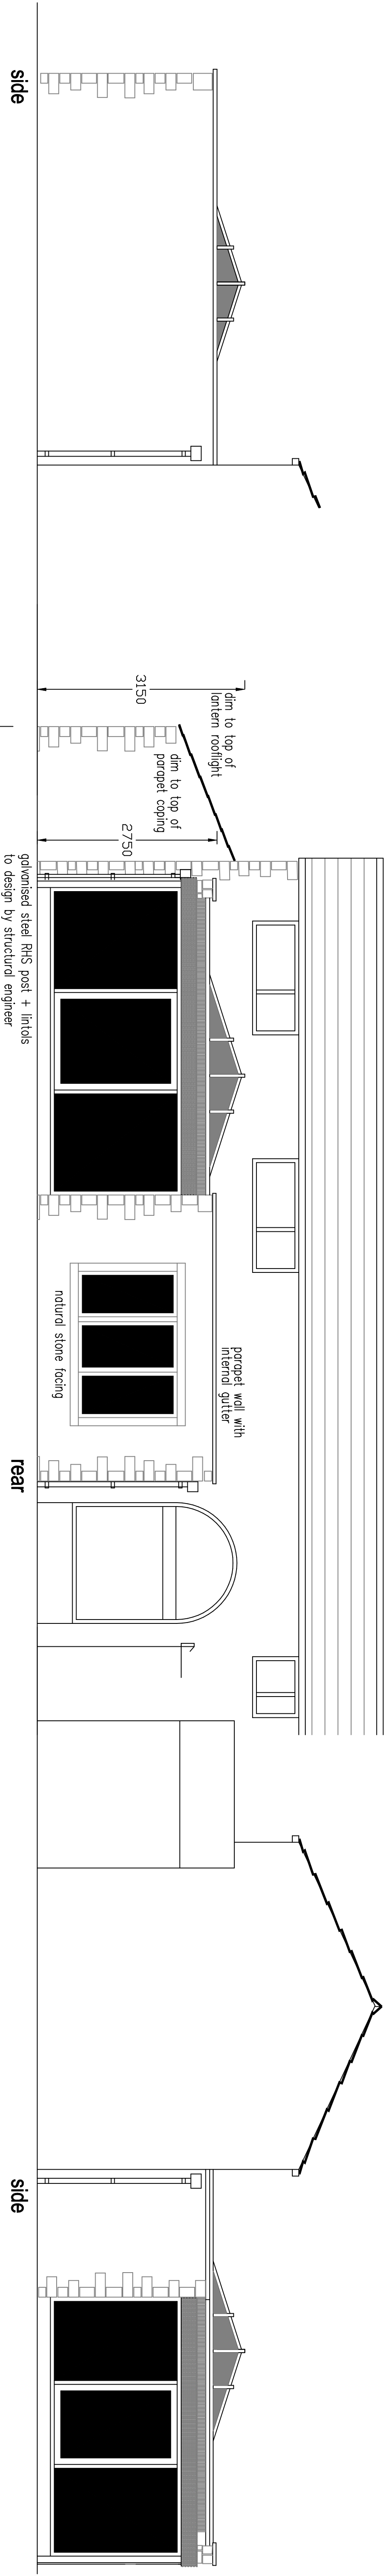

proposed single storey extension
to rear elevation at

The Beeches Birtle Rochdale

scale 1:50 1:100 @ A1

0m 5m
linear scale 1:50 @ A1

drawing number BB-11-09-25

Rae Connell Associates Building Design and Planning Consultants
214 Burnley Road Bacup Lancashire 01706 873000