



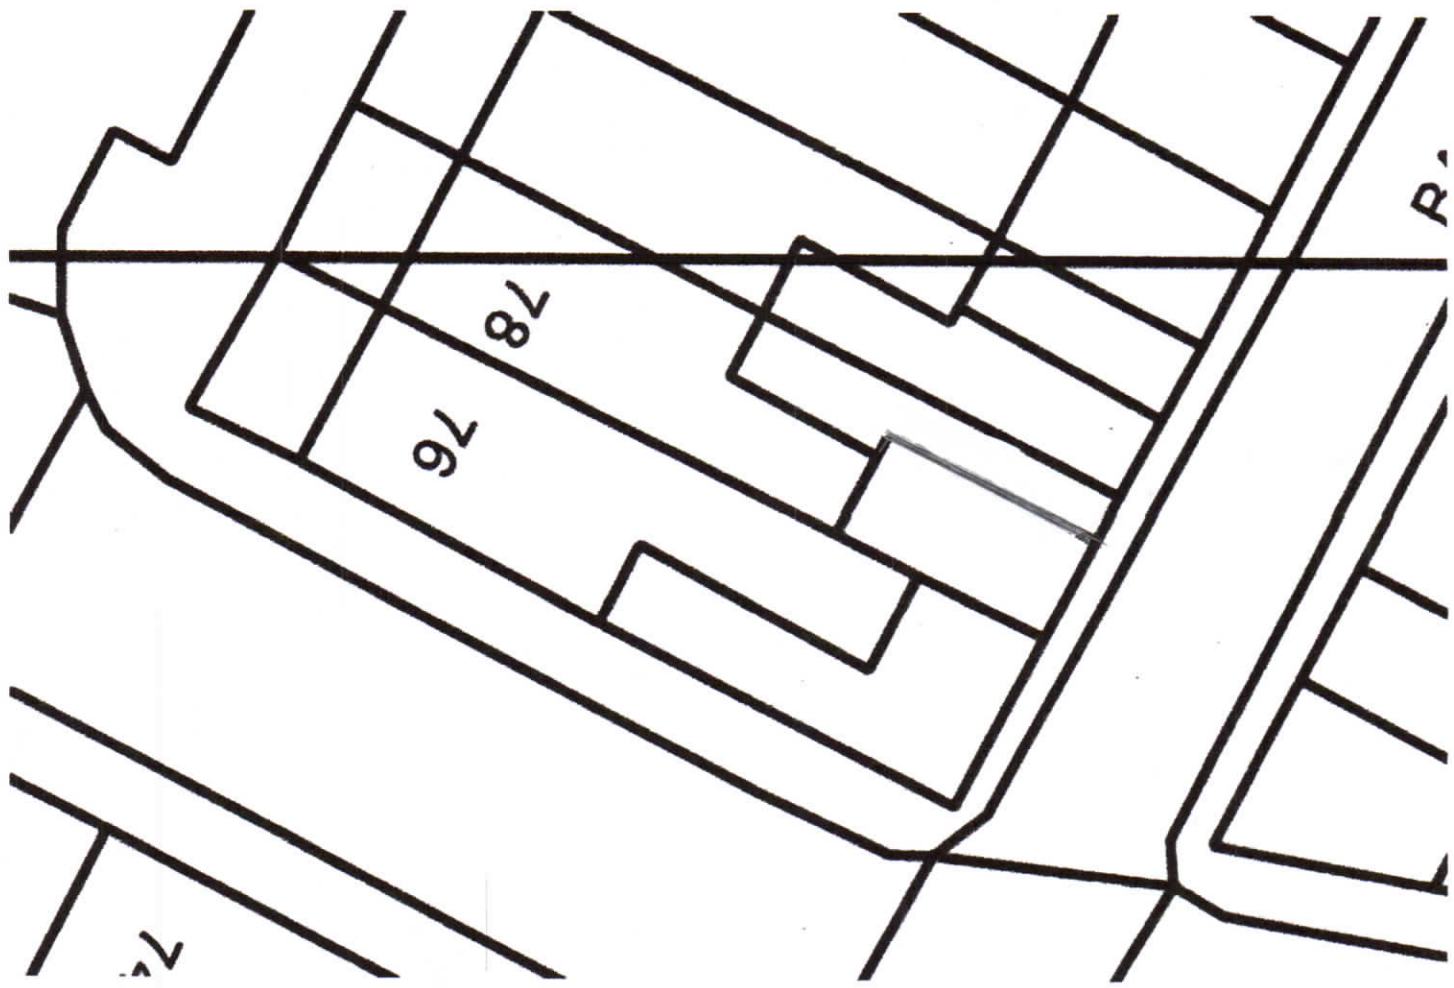

EXISTING SITE PLAN
SCALE 1"=200'



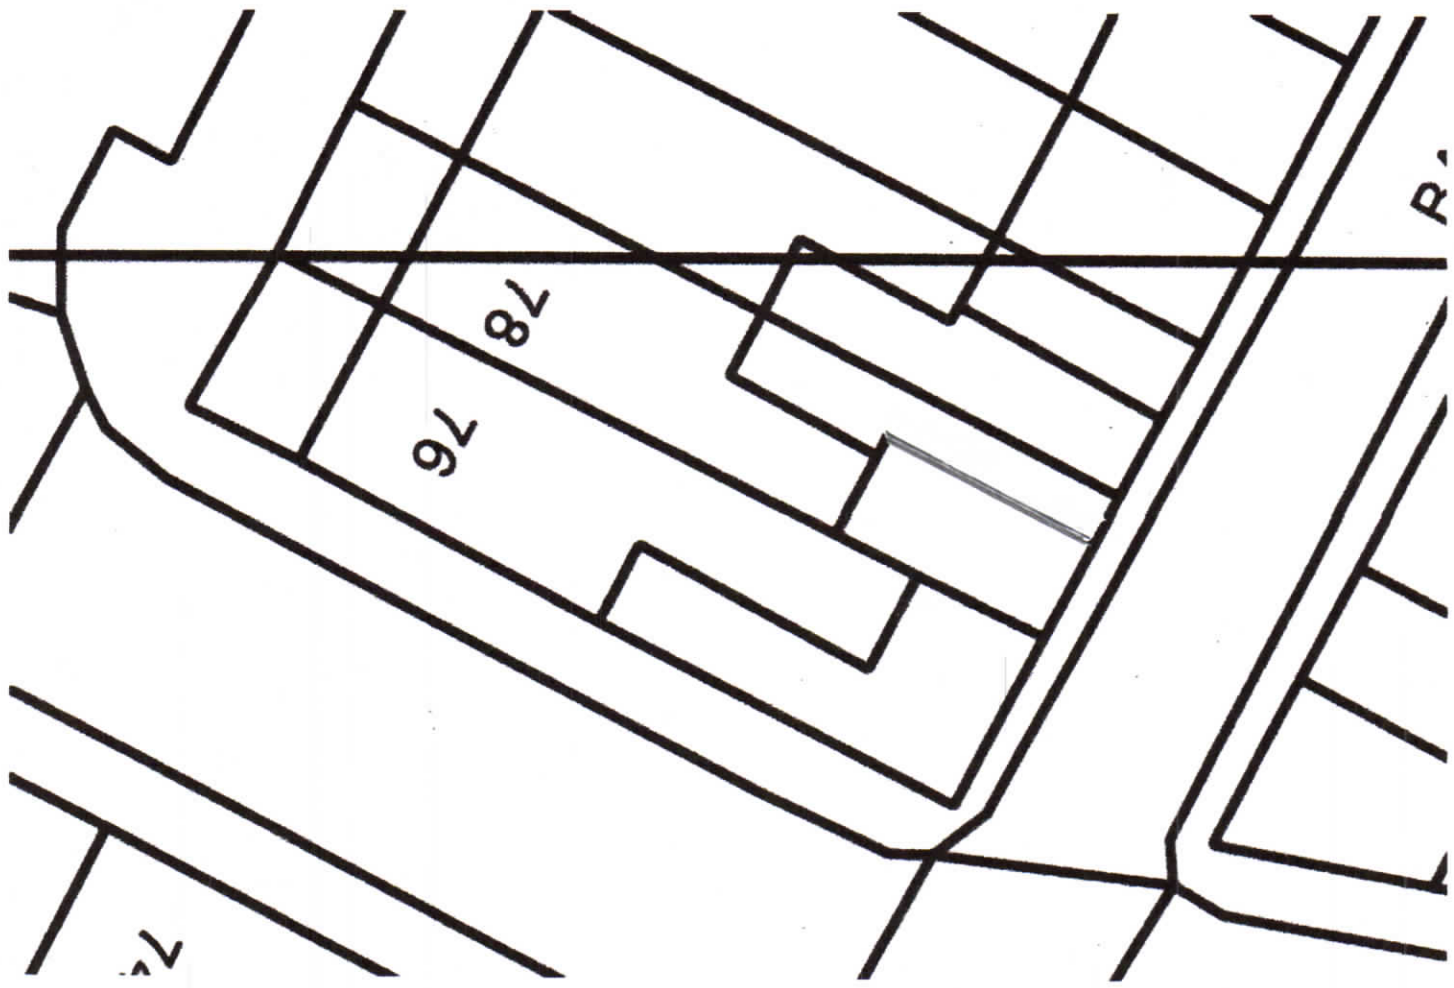

PROPOSED SITE PLAN

SCALE 1:200

NOTE NO CHANGE TO ACTUAL SITE PLAN

BUILDING REPLACES CAR PORT