


ALL DIMENSIONS ARE FOR REFERENCE
PURPOSES ONLY DISCRPENCIES ARE TO BE
REPORTED TO THE DRAWINGS AUTHOR. DO NOT
SCALE FROM DRAWING.

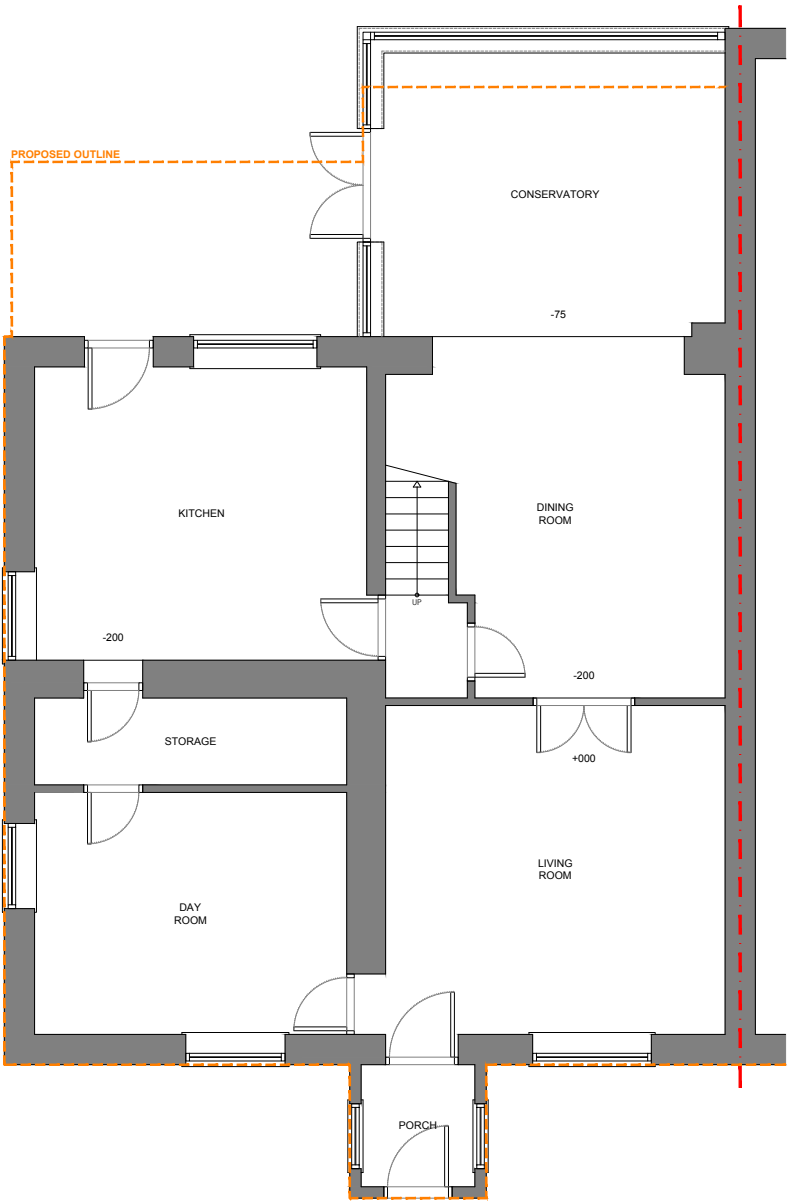


EXISTING GROUND FLOOR PLAN

EXISTING VOLUME (M³)


Main House	505.81
Total	505.81

PROPOSED VOLUME (M³)

Main House	505.81
Porch	7.93
Single Storey Extension	30.43
Two Storey Extension inc. Roof	94.33
Total	638.50
M³ Difference	+132.69
% Difference	+26.23

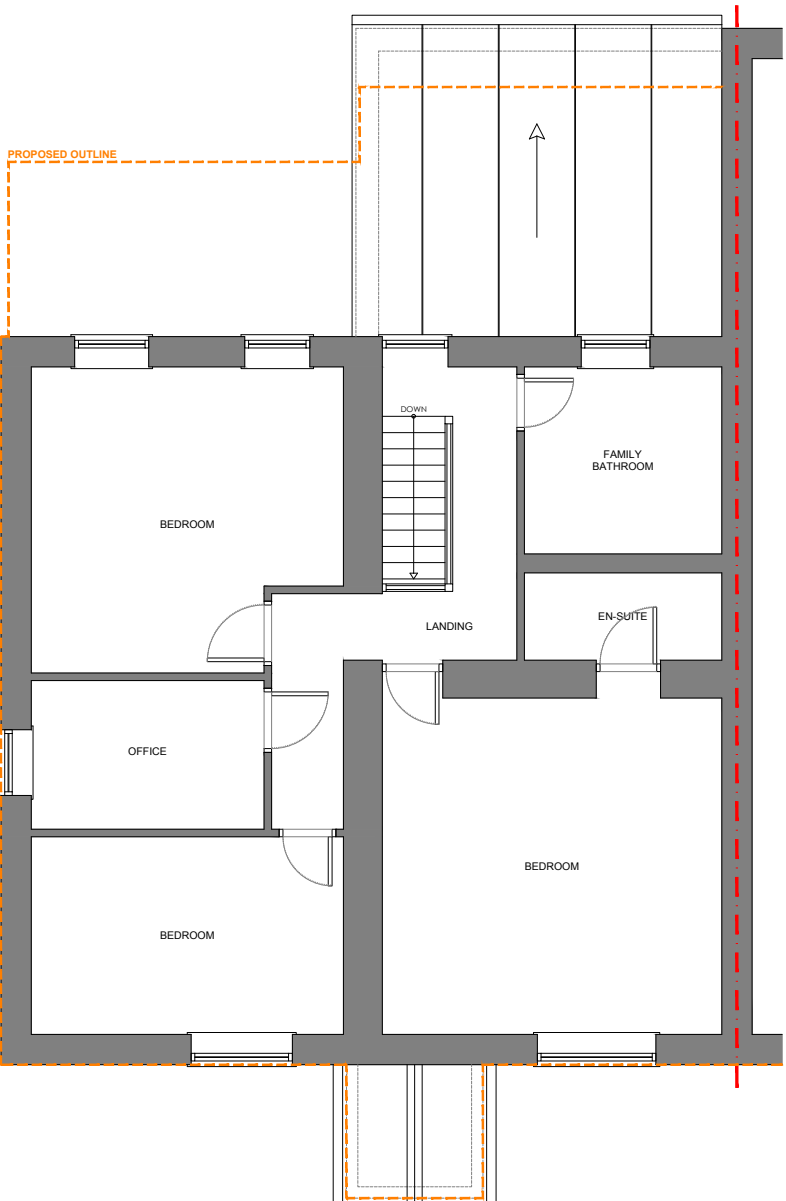

EXISTING FIRST FLOOR PLAN

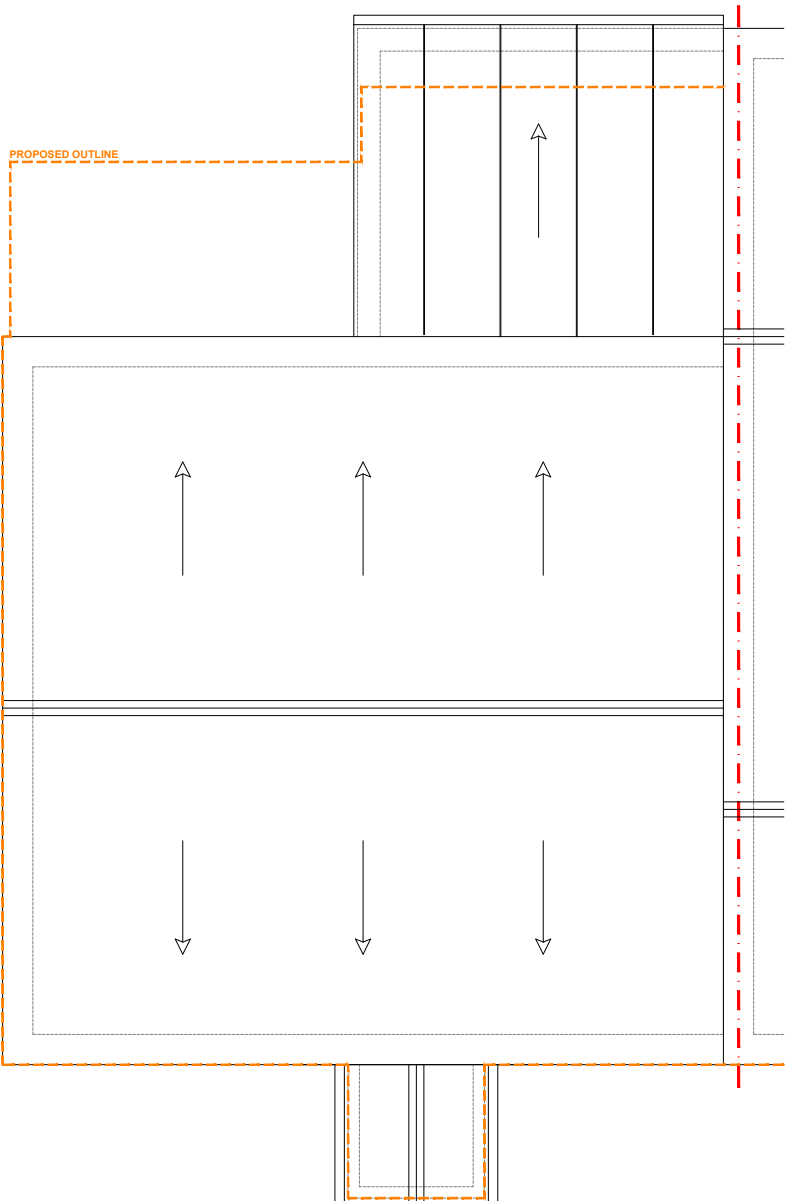

EXISTING ROOF PLAN

B 23.04.22 Existing and proposed volumes updated, removing porch and conservatory from existing volumes.

A 15.03.22 Existing and proposed volumes added, proposed outline also added.

Rev	Date	Description	Rev By	CHK'd By
Drawing Title EXISTING PLANS				
Job-Dwg No 036BUR-102B				
Project Title EXTENSION WITH INT. REMODEL 1 TWO BROOKS LANE HAWKSHAW TOTTINGTON BL8 4LA				
Client MRS WAITE				
Status PLANNING				
Scale 1:100		Drawing Size A3		
Date 02/22				

