




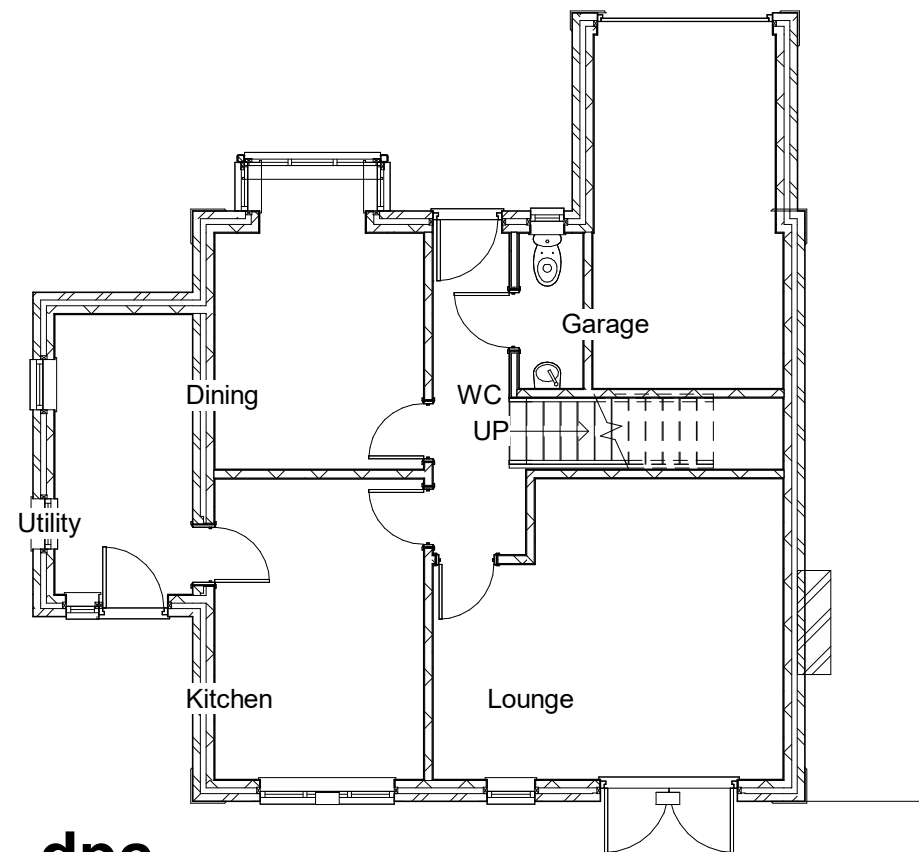

1 **dpc**  
1 : 100

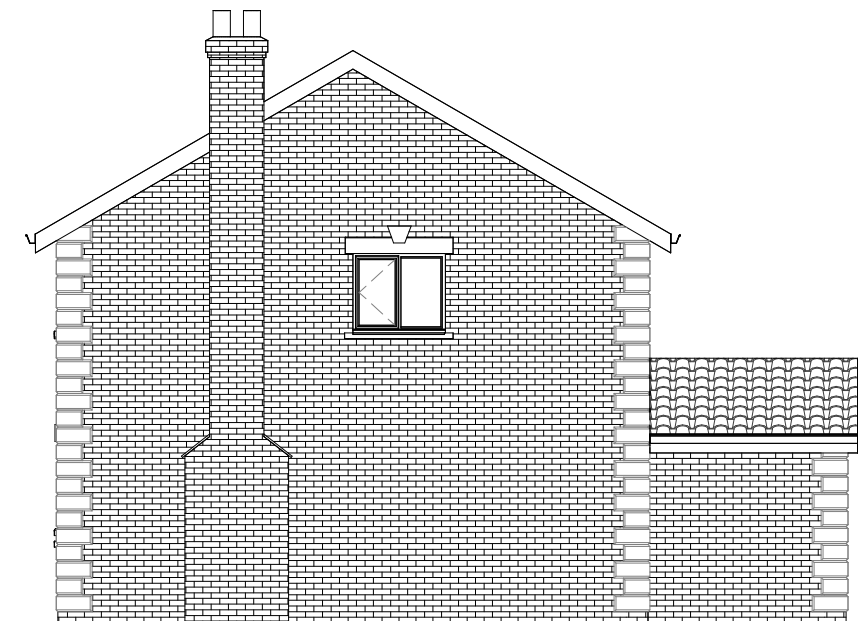

2 **Garage Elevation**  
1 : 100

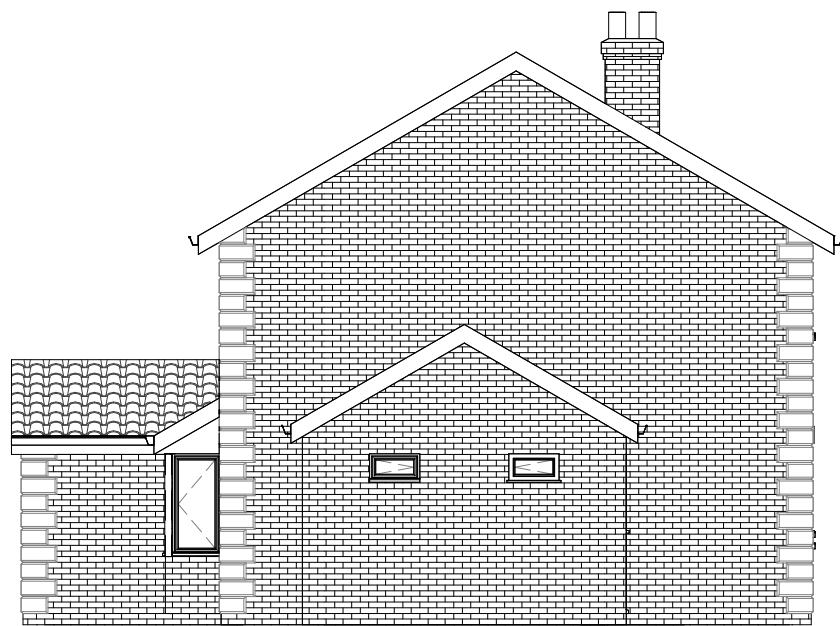

4 **Side Elevation**  
1 : 100

0m 2m 4m 6m 8m 10m  
VISUAL SCALE 1:100 @ A3



3 **Rear Elevation**  
1 : 100



Planning  
Building Control  
Structural Calculations  
Project Management

|                                                                                           |                                |                       |                               |                         |
|-------------------------------------------------------------------------------------------|--------------------------------|-----------------------|-------------------------------|-------------------------|
| PROJECT                                                                                   |                                | CLIENT                |                               |                         |
| Proposed Single Extension To Rear Of 39<br>Brooksbottoms Close, Ramsbottom, Bury, BL0 9YP |                                | Mr And Mrs Moore      |                               |                         |
| SHEET                                                                                     | Existing Layout And Elevations | Date<br>28/03/2026    | Project number<br>NDH/CM/3/26 | Scale (@ A3)<br>1 : 100 |
|                                                                                           |                                | Drawn by<br>Neil      | DRAWING NUMBER                |                         |
|                                                                                           |                                | Checked by<br>Checker | 6 Of 6                        | REV                     |