



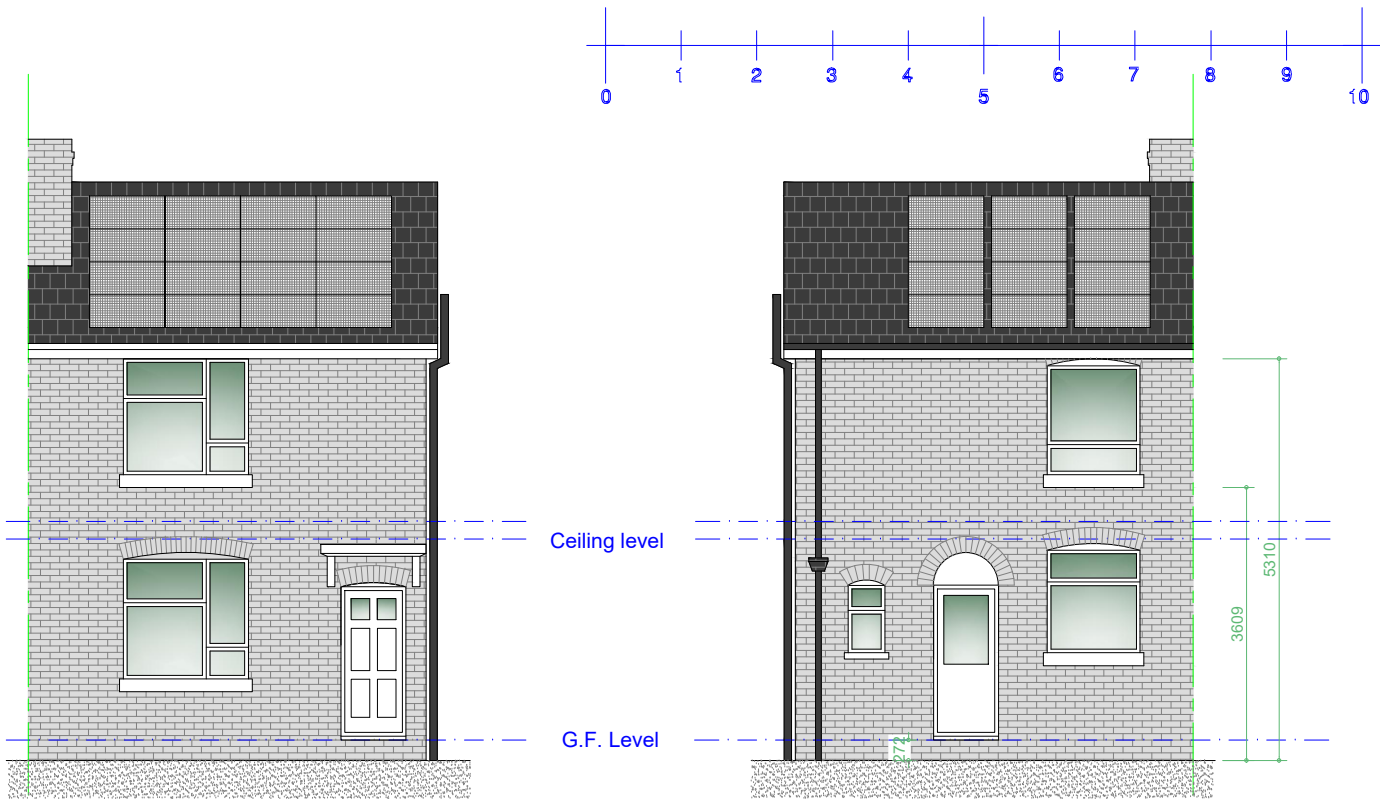


Existing Front Elevation  
Scale 1:100


Existing Rear Elevation  
Scale 1:100

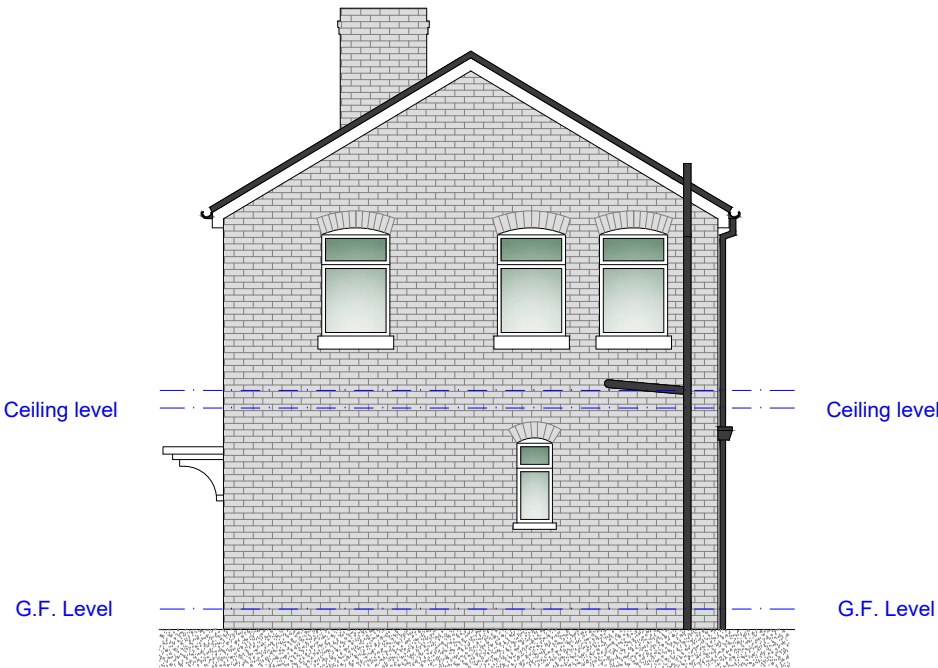

Existing R/H Side Elevation  
Scale 1:100

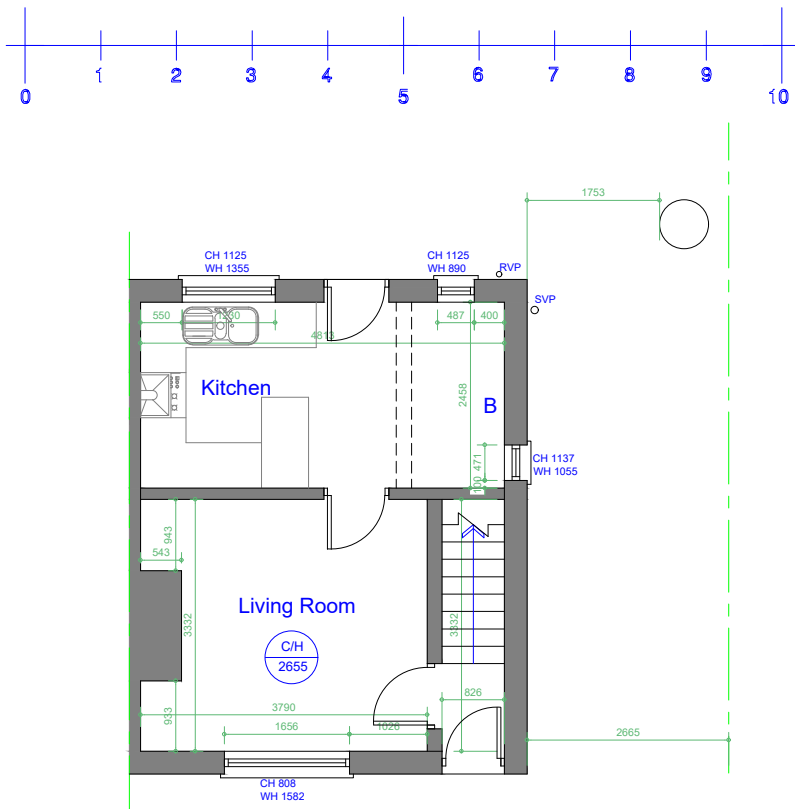

Existing Ground Floor Plan  
Scale 1:100

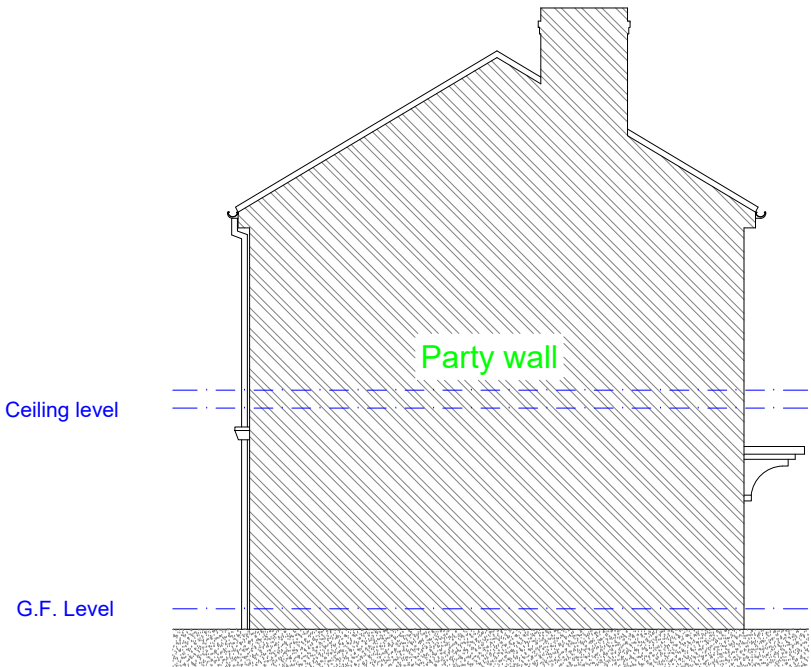

Existing L/H Side Party Wall Elevation  
Scale 1:100

| Rev                                    | Date | Description |
|----------------------------------------|------|-------------|
| Issued For : INFORMATION PURPOSES ONLY |      |             |
| Client                                 |      |             |
| Mrs. Nicola Tuke - Bury MBC            |      |             |

Project  
39 Kingfisher Drive, Bury, BL9 6JF  
Proposed single storey rear extension.

Scheme - Drawing Title  
Existing Plans.

|             |          |           |
|-------------|----------|-----------|
| 01          | Date     | 11.07.25  |
| Drawing No. | Revision | Scale     |
|             |          | 1:100 @A3 |



Plans To Build It Ltd  
Tel: 0161 728 5730  
Mob: 07741175755  
www.planstobuildit.com