
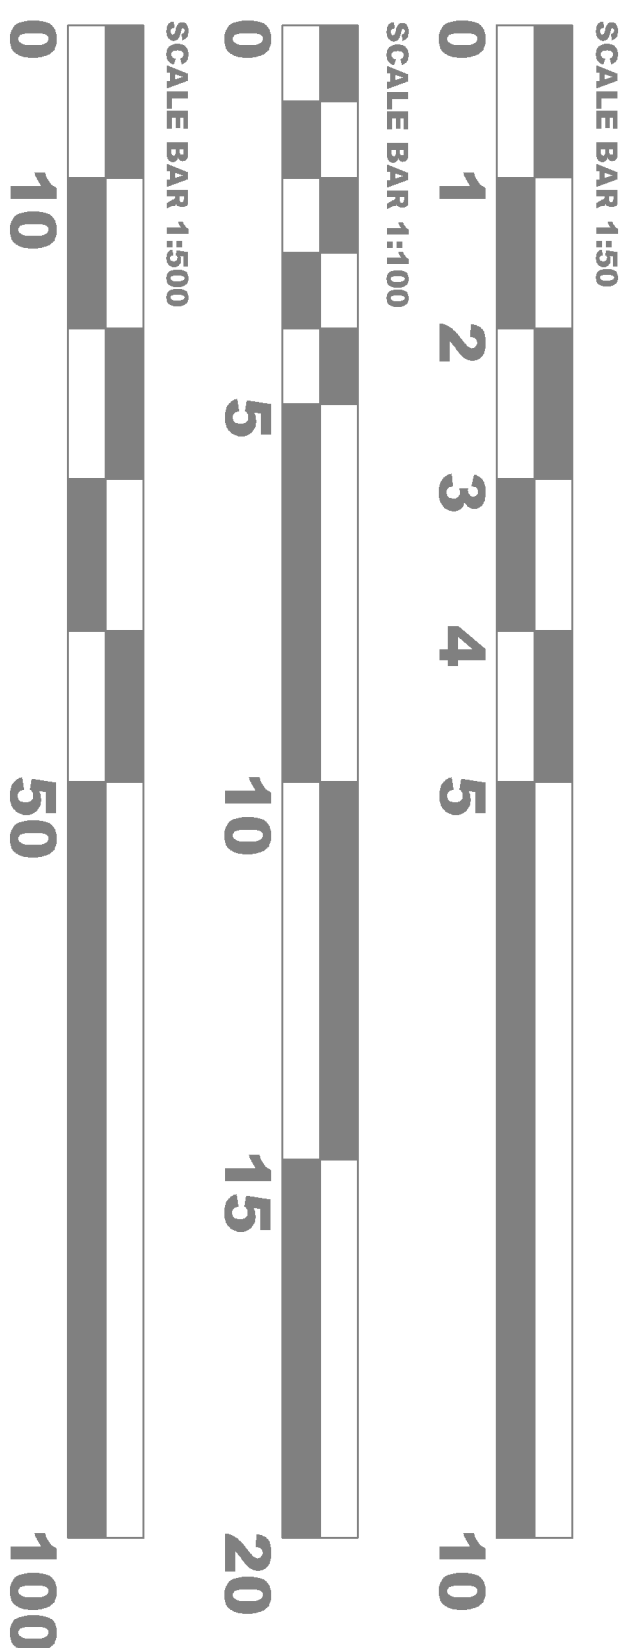


A map of the area around Brocklehurst Avenue, showing several lots. Lot 11 is highlighted with a red border. Other lots are labeled 1, 103, 197, and 203. The map is oriented with Brocklehurst Avenue at the top.

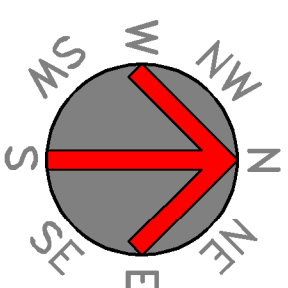



**PROPOSED
SITE PLAN**

SCALE 1:200


**3 NO. ALLOCATED
OFF STREET
PARKING**

**CYCLE STORAGE IN
EXISTING GARAGE**


11 BROCKLEHURST AVENUE

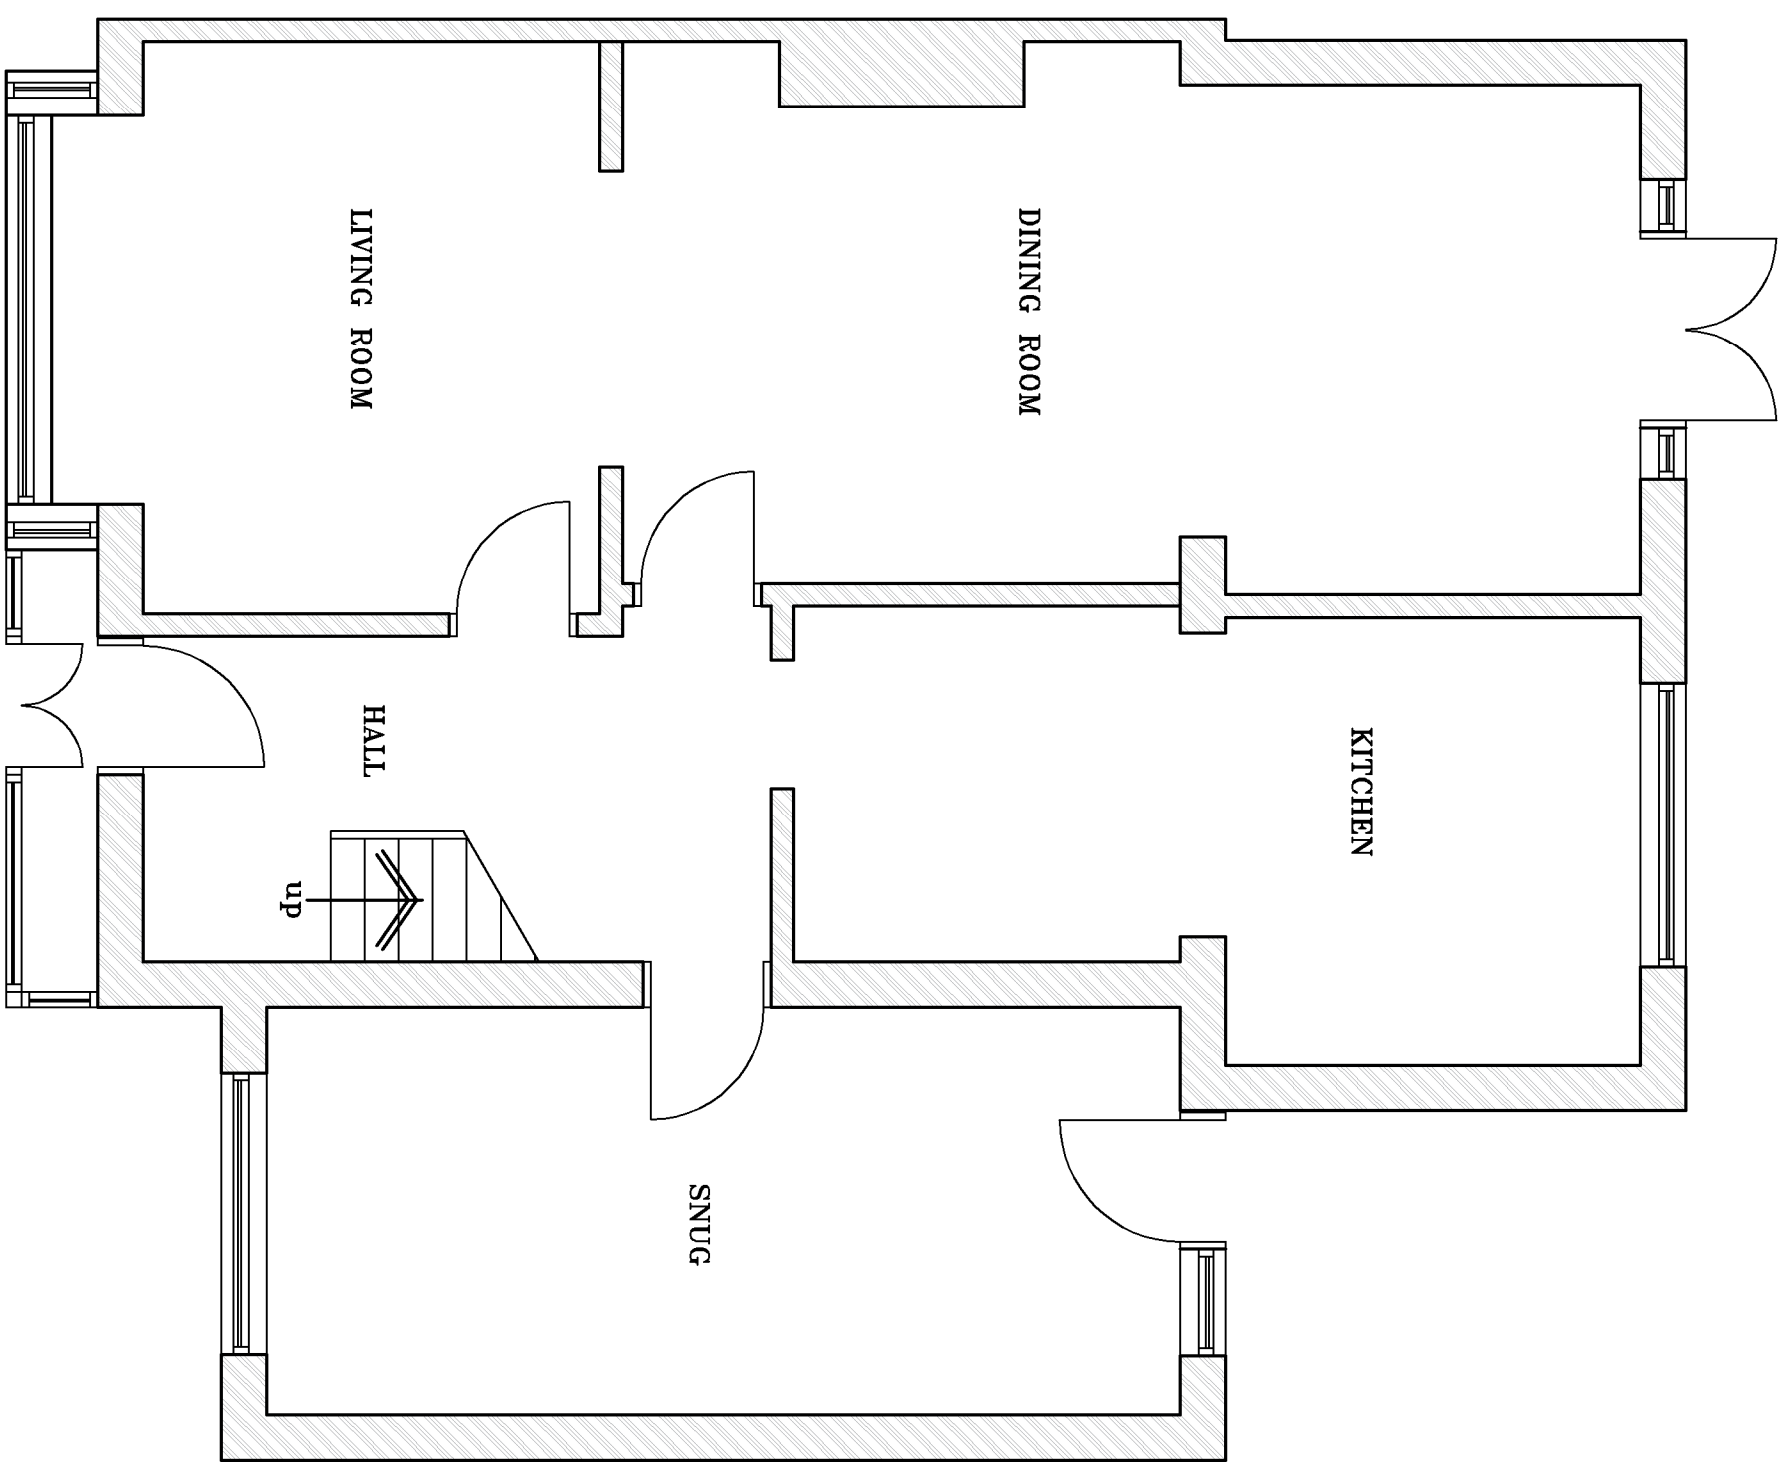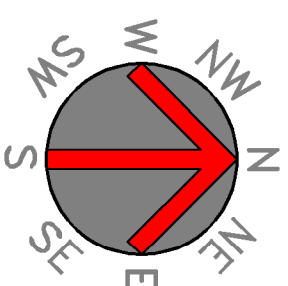


EXISTING GROUND FLOOR PLAN
Scale 1:50

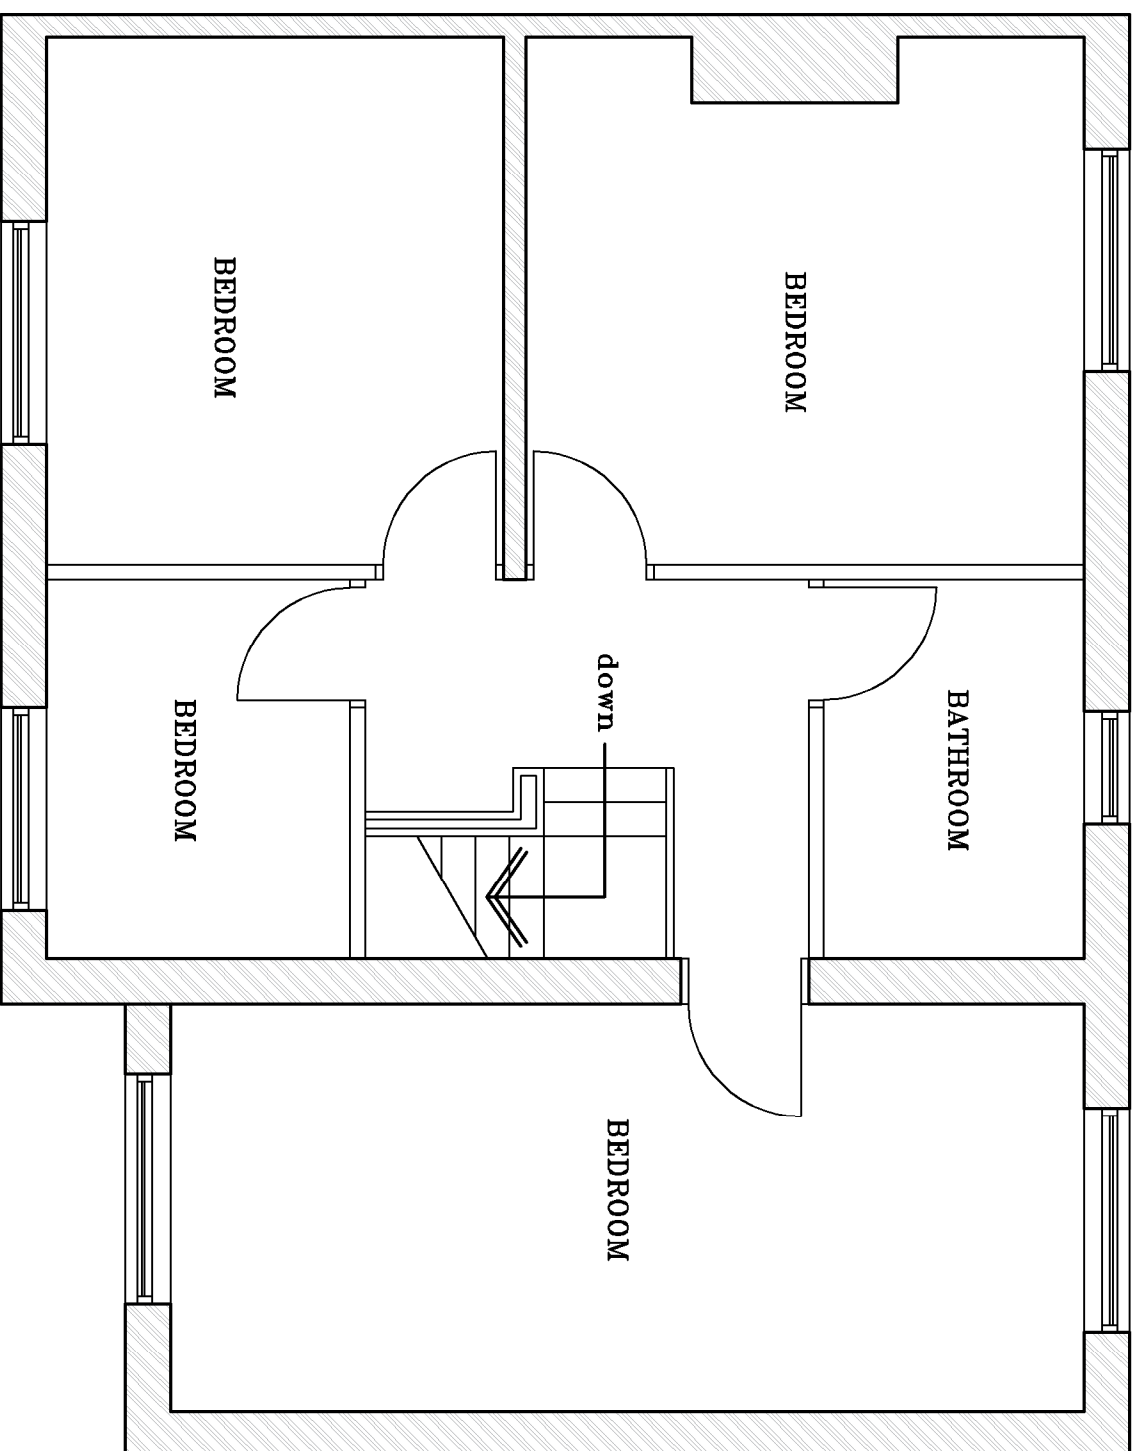

EXISTING FIRST FLOOR PLAN
Scale 1:50

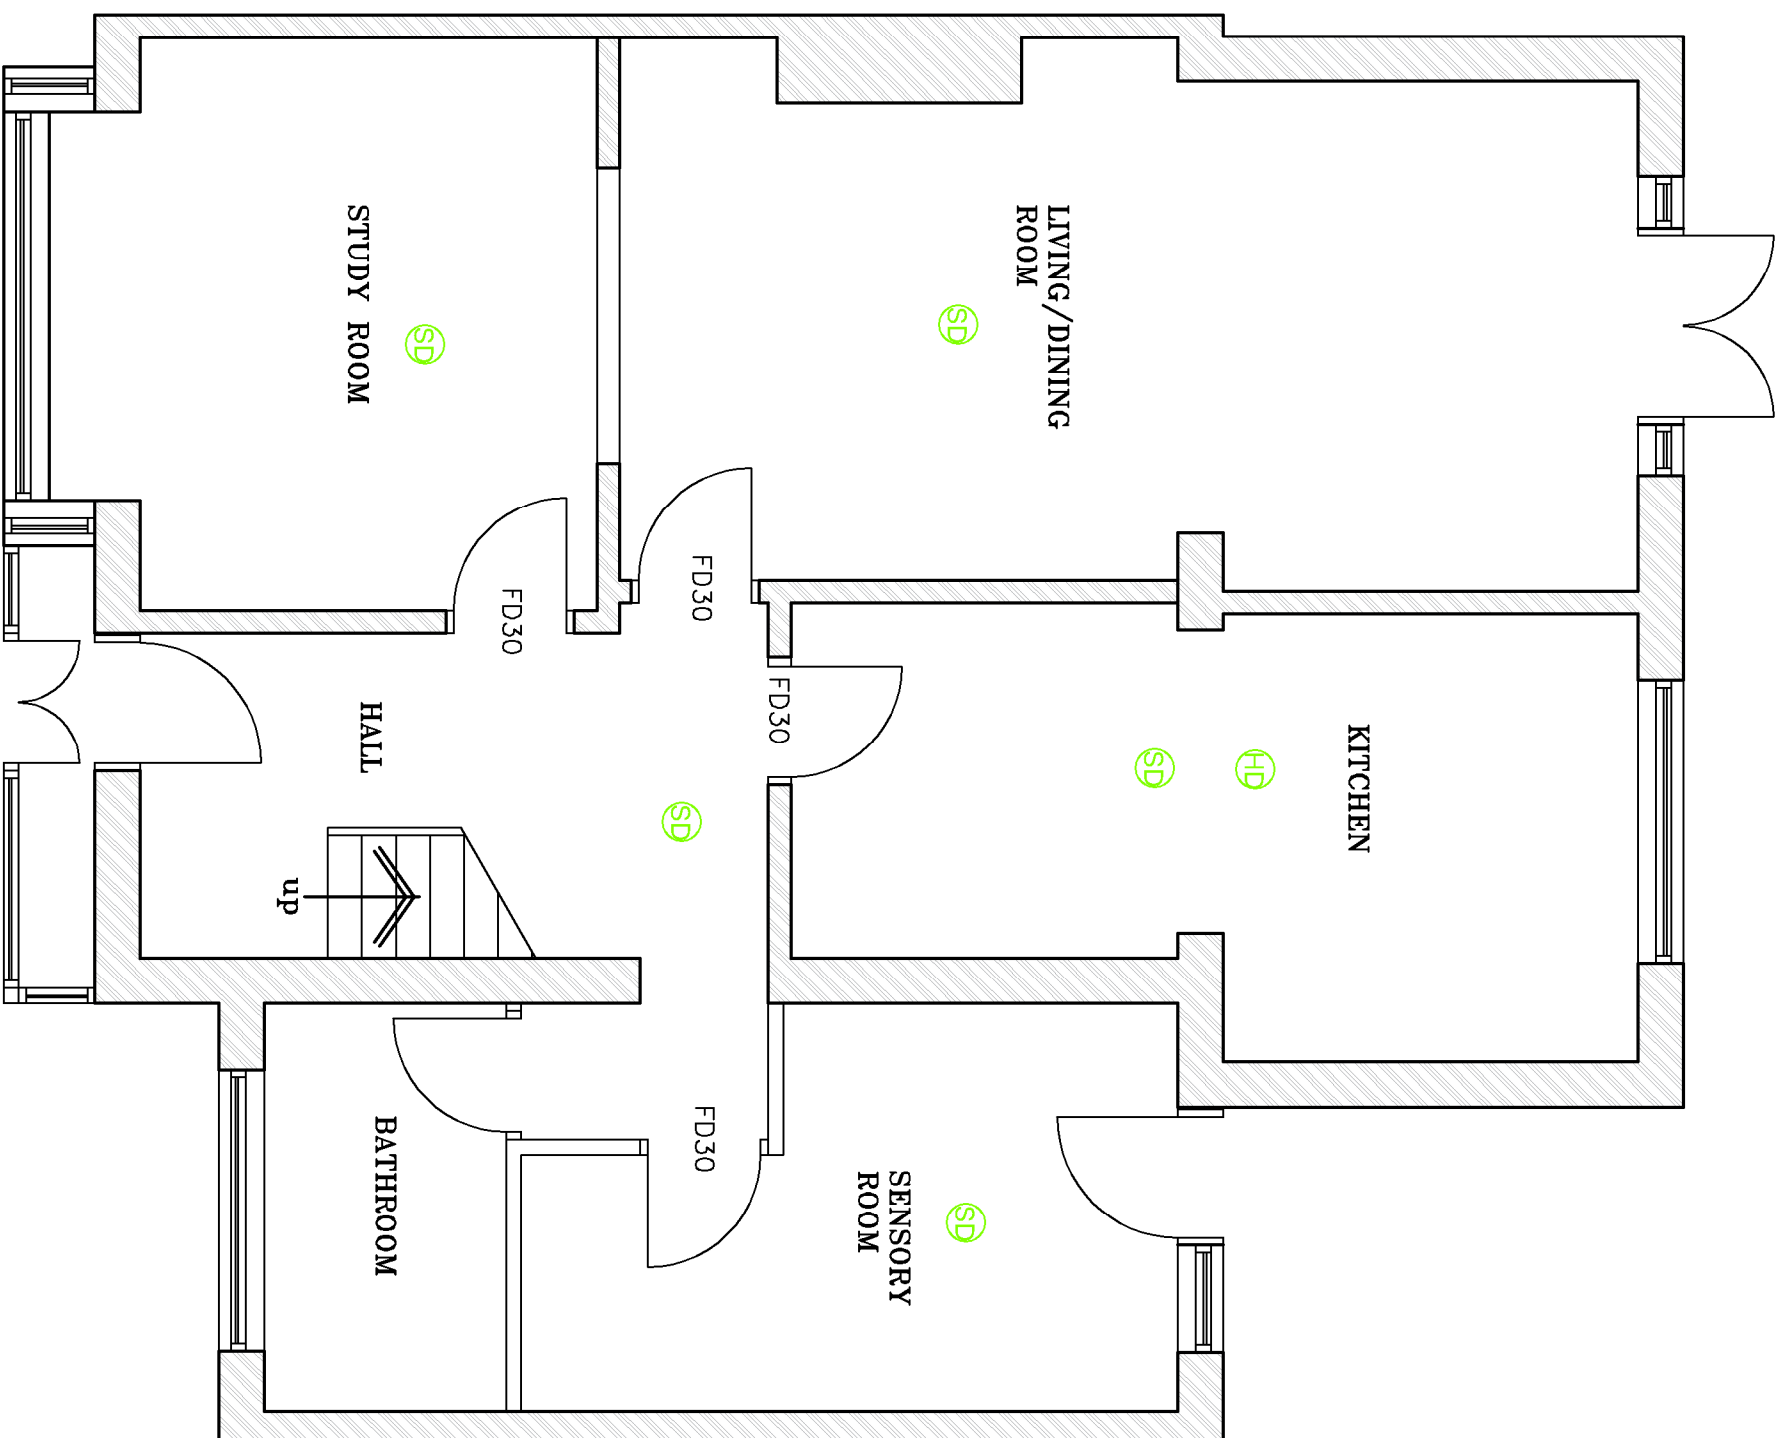

PROPOSED GROUND FLOOR PLAN
Scale 1:50

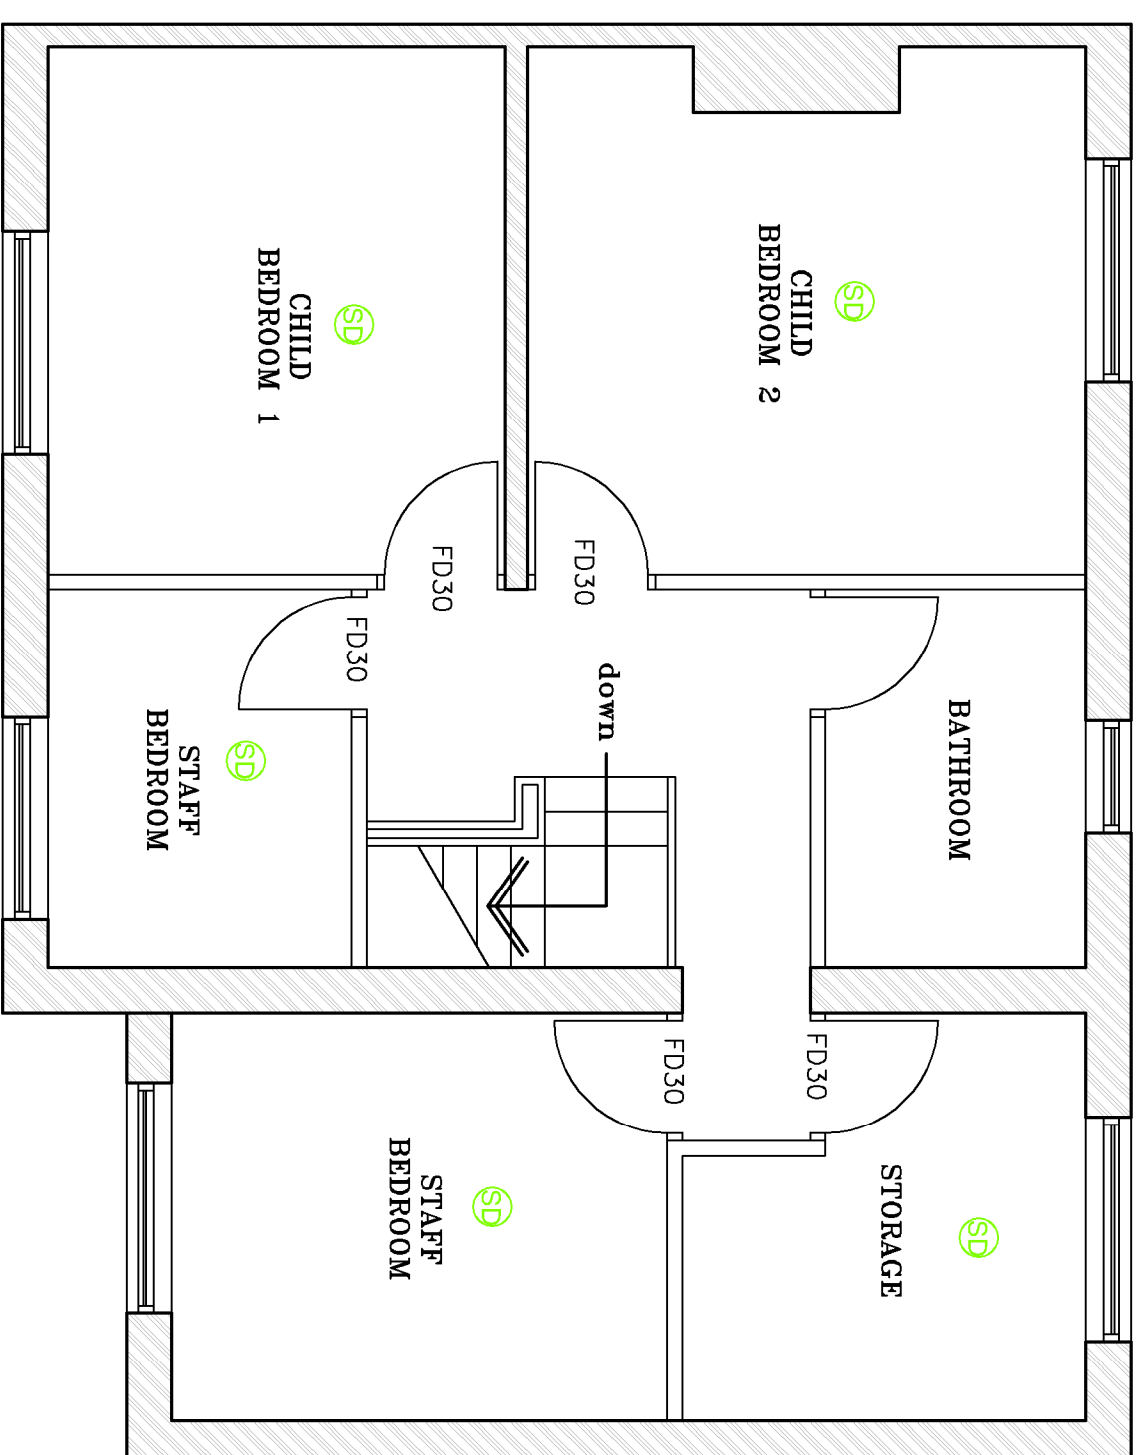

PROPOSED FIRST FLOOR PLAN
Scale 1:50

Client: Origo Care	Project:		Drawing Issue:
Address: 7 Brockhurst Avenue, BL9 9AQ	Date: Feb 2026 Drawing Number: ATP_26008_1A	Existing and Proposed Floor Plans	Planning ▲ B.Regulations General
		Revision: A	Scale: Various @ A1
 AT ARCHITECTURAL SERVICES : 07864749479 : atarchitecturalservices@gmail.com			
DISCLAIMER			
• Planning Applications • Building Regulations • Architectural Design • Loft Conversions • New Homes • Domestic Extensions • Building Refurbishments			
CONTRACTORS-DO NOT SCALE THIS DRAWING All dimensions are in millimeters and are to structural elements, not including any surface treatments or finishes, such as plasterwork, co-ordinates, levels, and any other relevant details prior to ordering any materials or commencing works. Contractors are responsible for checking all dimensions against the drawings discovered on the drawing or between this drawing and any other associated documents. Work to be conducted as shown on this drawing. The contractor in association with the client is to check that all boundaries affected by the development have been agreed with the adjacent landowner(s) and confirmed on site. Ensure that no part of the building including foundations, eaves, gutters and bargeboards overhangs the boundaries. In particular, ensure that the building does not encroach onto the adjoining site. All agreements should be in place prior to commencement of works. Under the CDM regulations a CDM Co-ordinator must be appointed. The client is responsible for appointing the CDM Co-ordinator-the contractor is not responsible for doing so. The contractor's responsibilities include ensuring compliance with planning, regulations or detailed drawings. It is the role of the contractor to ensure that the building complies with any conditions of approval need to be resolved with the authorities prior to commencement of work. The Copyright of this drawing is protected and always reserved. The drawing or text may not be reproduced by any third party without prior permission from the architect. Any attempt to alter, copy, the use of the drawings and the details therein are specifically for the works intended for the site and shall not be extended to any other site or extension of the original works.			