


Dimensioning

Figured dimensions only to be taken from these designs and drawings. Work to annotated dimensions only. All dimensions to be checked on site. Architectural designers to be informed immediately of any discrepancies before work proceeds. Drawings are to be read in conjunction with relevant specifications, structural engineers and service engineers' drawings.

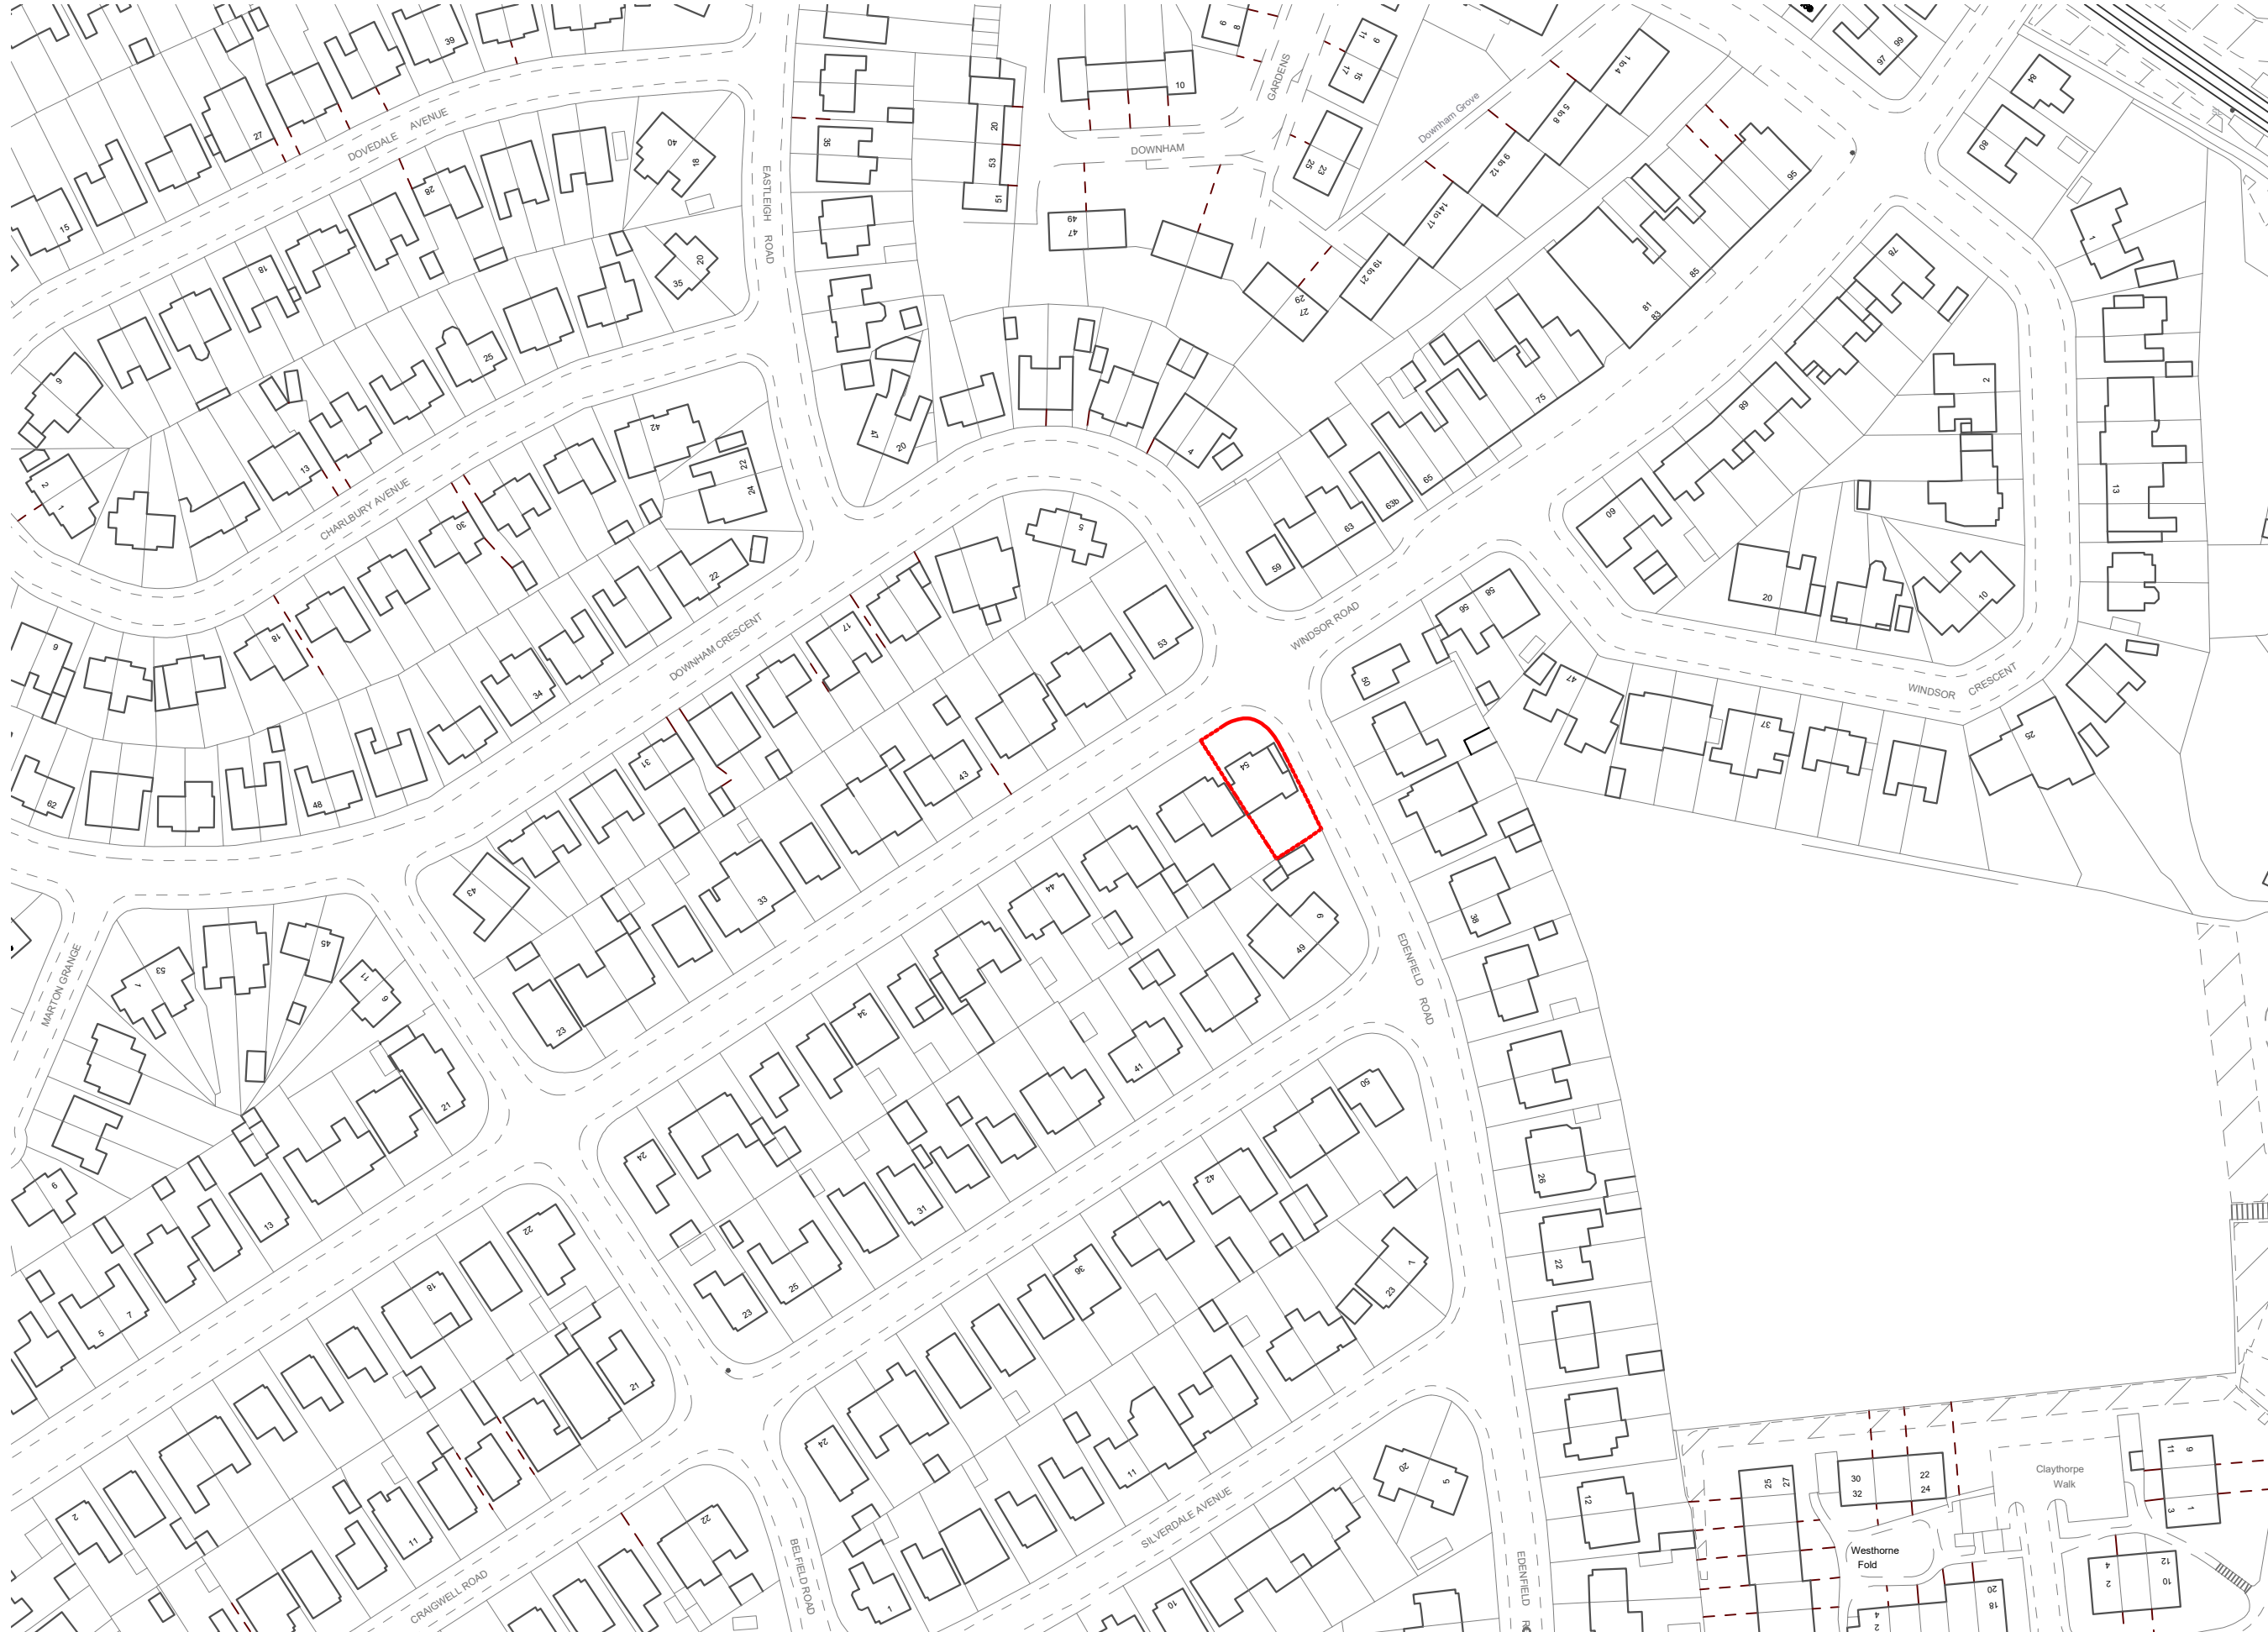

LOCATION PLAN
1:1250 @ A3

Rev	Date	Description
-	29/11/23	Issued to client for comments



SALEEM
ARCHITECTS

Architecture | Masterplanning | Graphics

CLIENT:

PROJECT:

54 Windsor Rd ,
Prestwich,
Manchester
M25 0FF

TITLE:

Location Plan

SCALE:

1:1250 @ A3

DRAWING NO.

Sheet 1




REV:

DATE:

November 2023

Dimensioning

Figured dimensions only to be taken from these designs and drawings. Work to annotated dimensions only. All dimensions to be checked on site. Architectural designers to be informed immediately of any discrepancies before work proceeds. Drawings are to be read in conjunction with relevant specifications, structural engineers and service engineers' drawings.

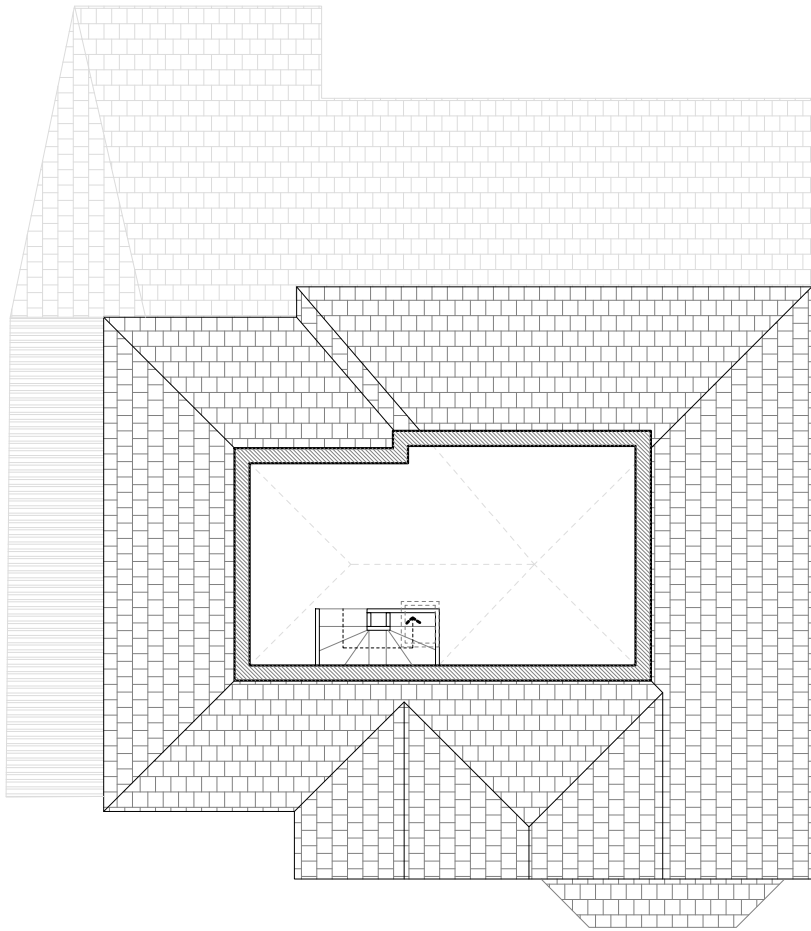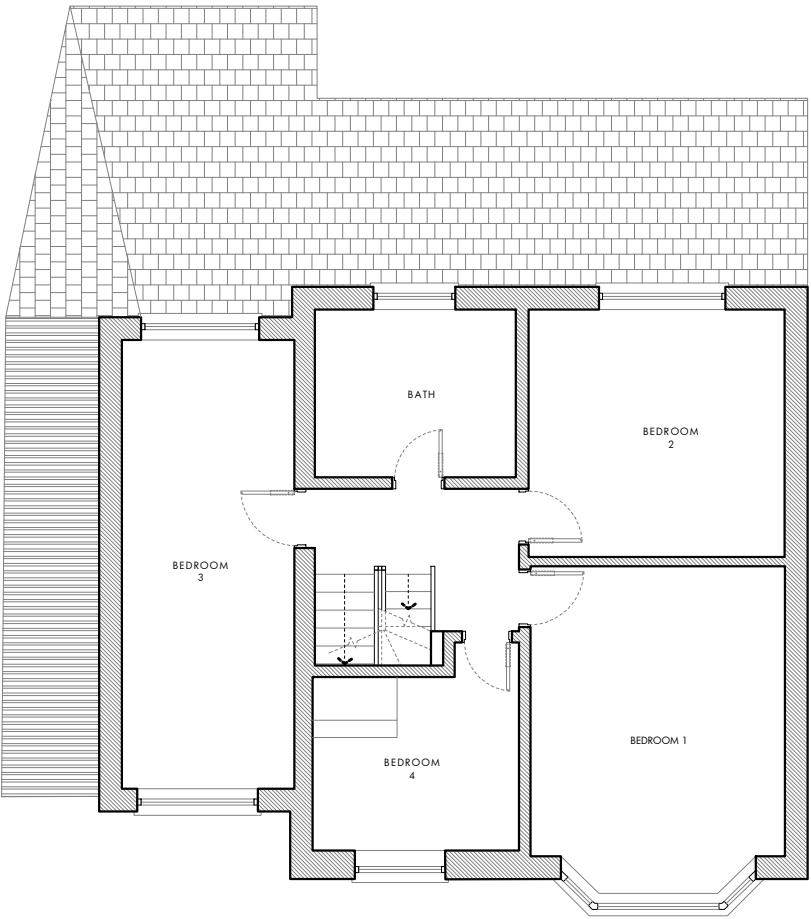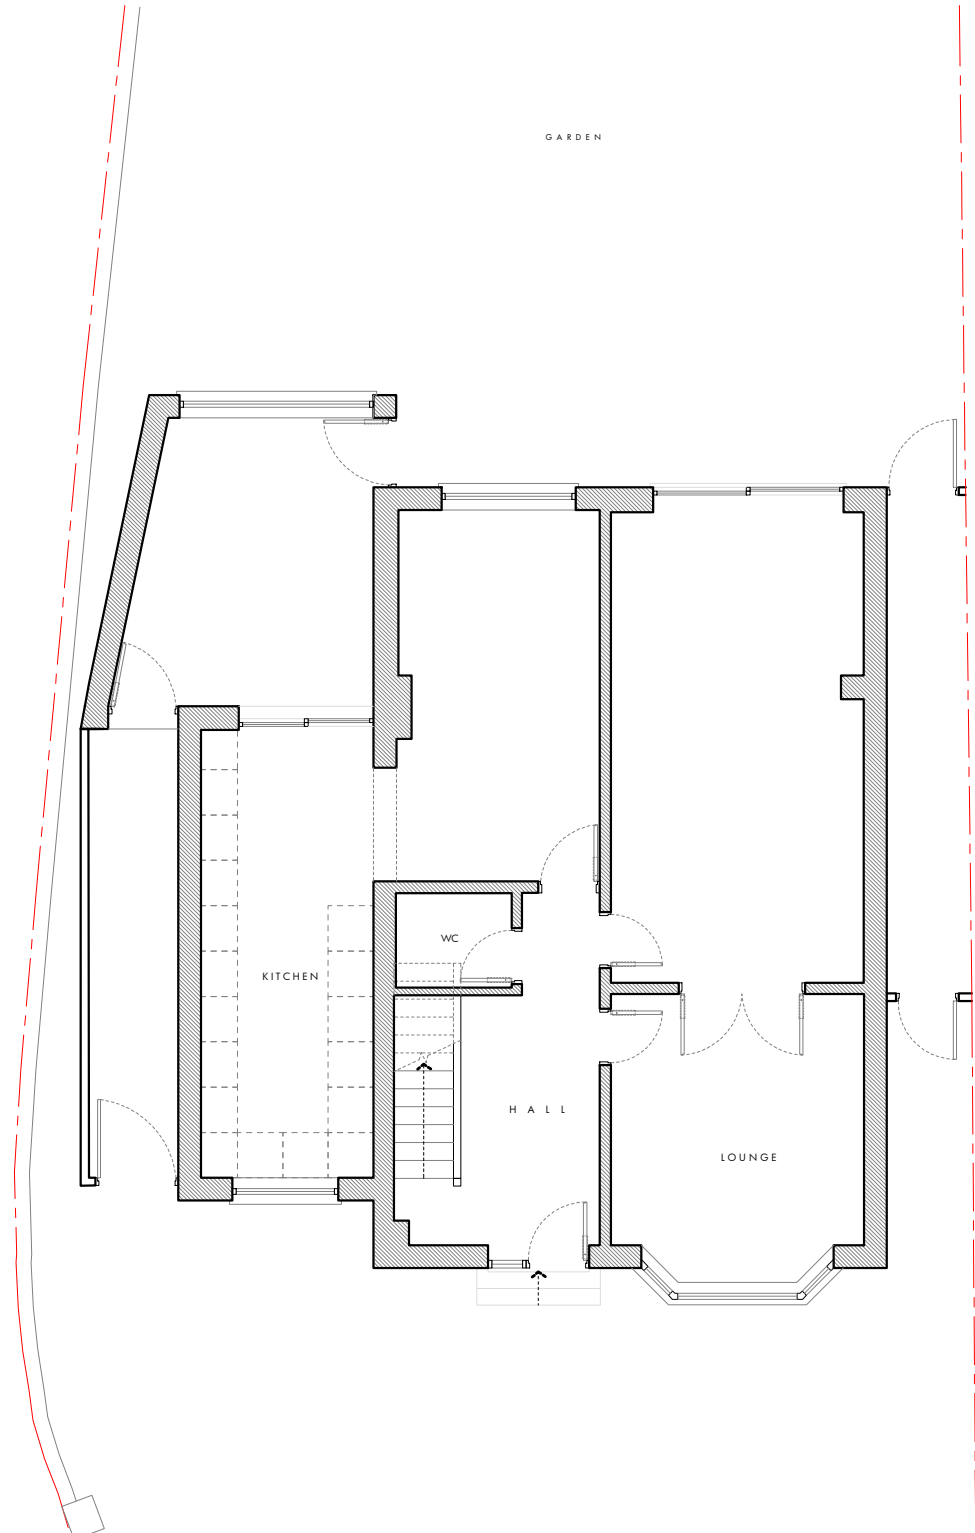

EXISTING GROUND FLOOR PLAN
1:100 @ A3

EXISTING FIRST FLOOR PLAN
1:100 @ A3

EXISTING LOFT FLOOR PLAN
1:100 @ A3

Rev	Date	Description
-	29/11/23	Issued to client for comments



S A L E M
ARCHITECTS

Architecture | Masterplanning | Graphics

CLIENT:	-
PROJECT:	54 Windsor Rd , Prestwich, Manchester M25 0FF
TITLE:	Existing Plans
SCALE:	1:100 @ A3
DRAWING NO.	Sheet 2
REV:	
DATE:	November 2023

Dimensioning

Figured dimensions only to be taken from these designs and drawings. Work to annotated dimensions only. All dimensions to be checked on site. Architectural designers to be informed immediately of any discrepancies before work proceeds. Drawings are to be read in conjunction with relevant specifications, structural engineers and service engineers' drawings.


Rev	Date	Description
-	29/11/23	Issued to client for comments




SALEEM
ARCHITECTS

Architecture | Masterplanning | Graphics

CLIENT:	-
PROJECT:	54 Windsor Rd , Prestwich, Manchester M25 0FF
TITLE:	Existing & Proposed Roof Plans
SCALE:	1:100 @ A3
DRAWING NO.	Sheet 2
REV:	
DATE:	November 2023

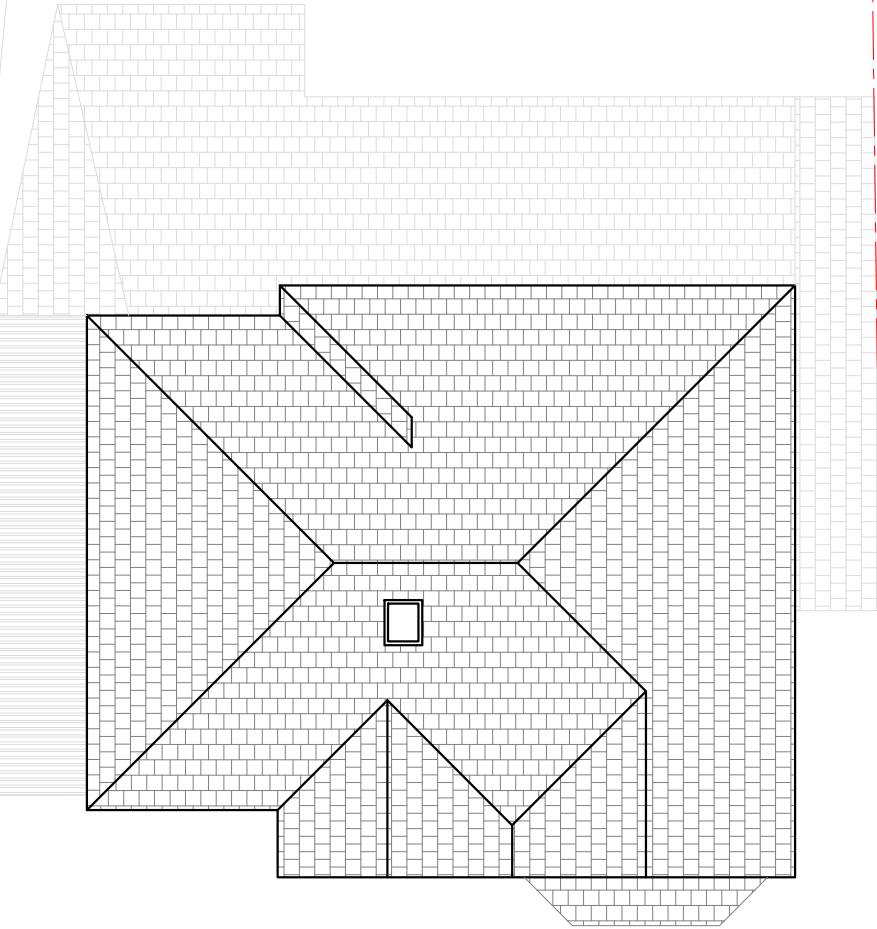


EXISTING ROOF PLAN
1:100 @ A3

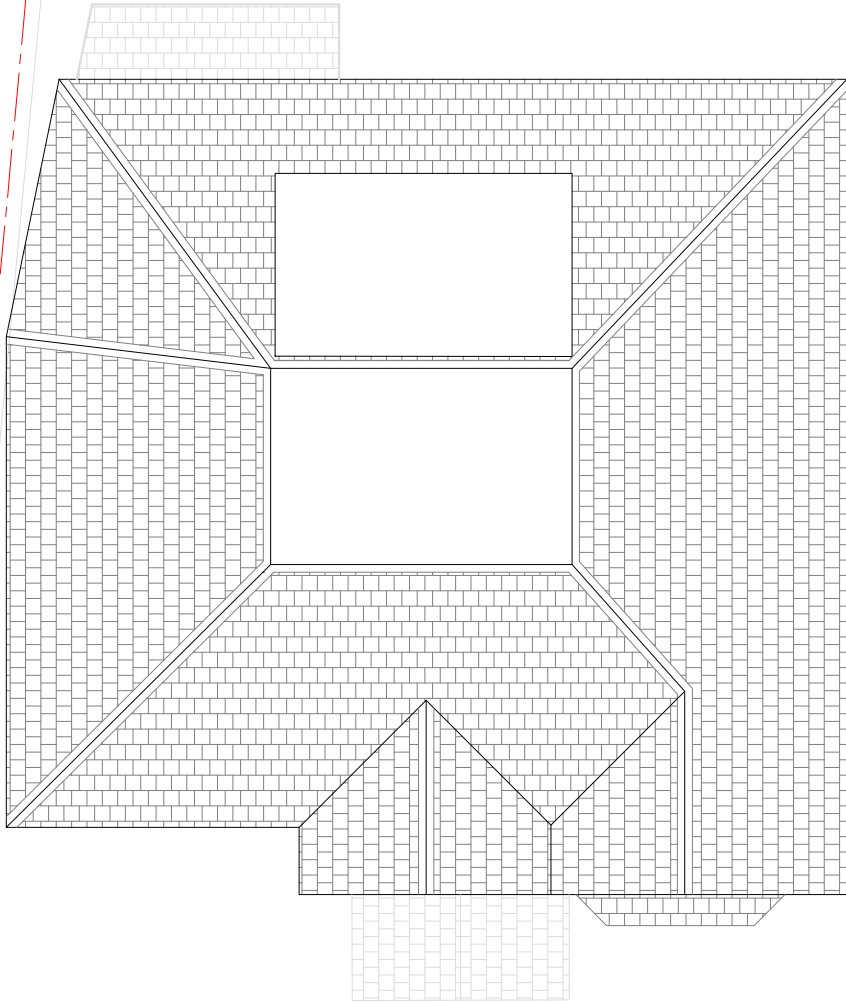


PROPOSED ROOF PLAN
1:100 @ A3

Dimensioning

Figured dimensions only to be taken from these designs and drawings. Work to annotated dimensions only. All dimensions to be checked on site. Architectural designers to be informed immediately of any discrepancies before work proceeds. Drawings are to be read in conjunction with relevant specifications, structural engineers and service engineers' drawings.

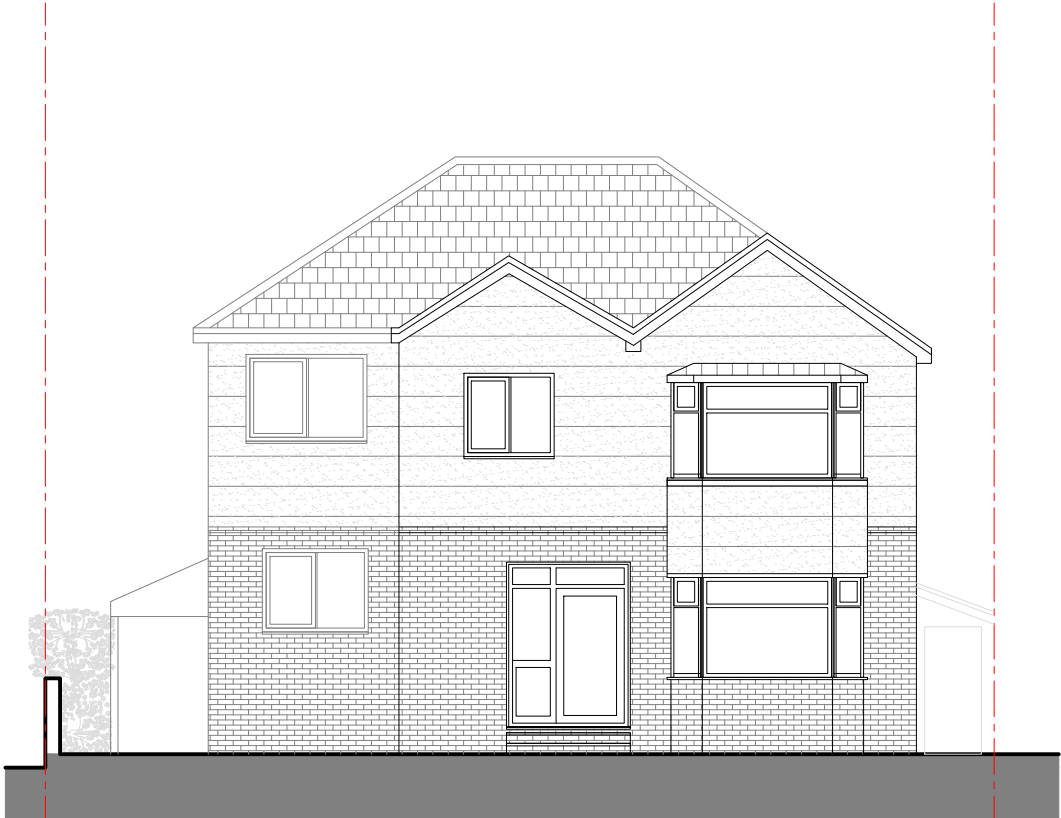


EXISTING FRONT ELEVATION
1:100 @ A3
0m 1m 3m 5m

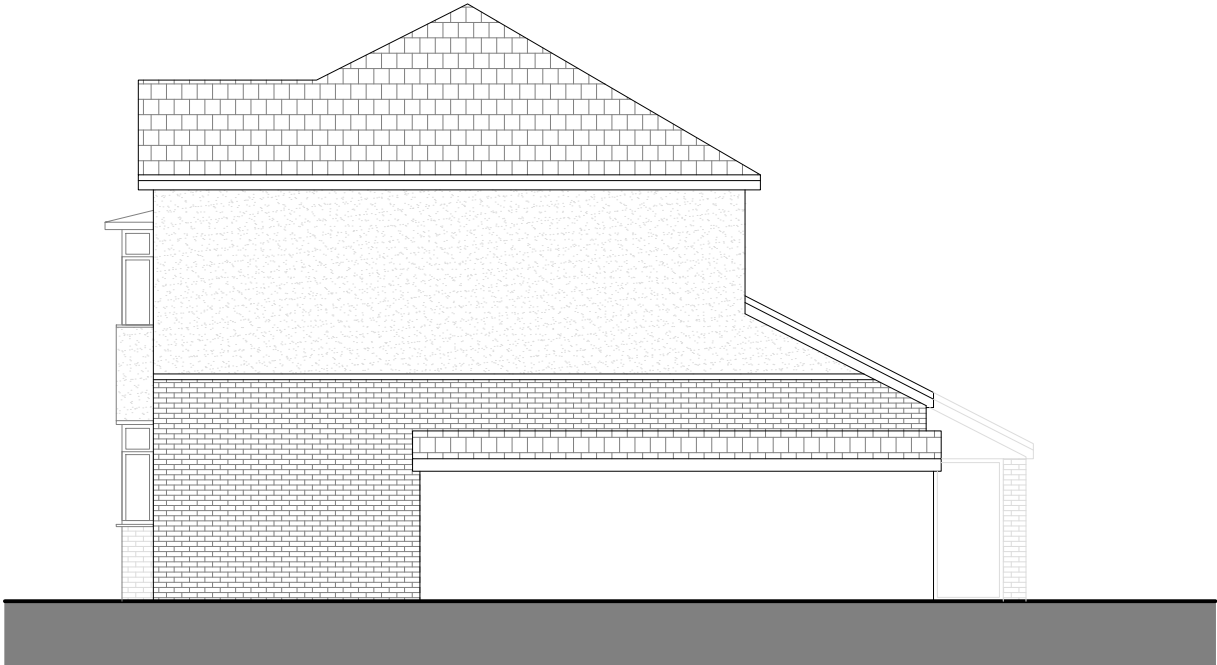

EXISTING SIDE ELEVATION
1:100 @ A3



EXISTING REAR ELEVATION
1:100 @ A3

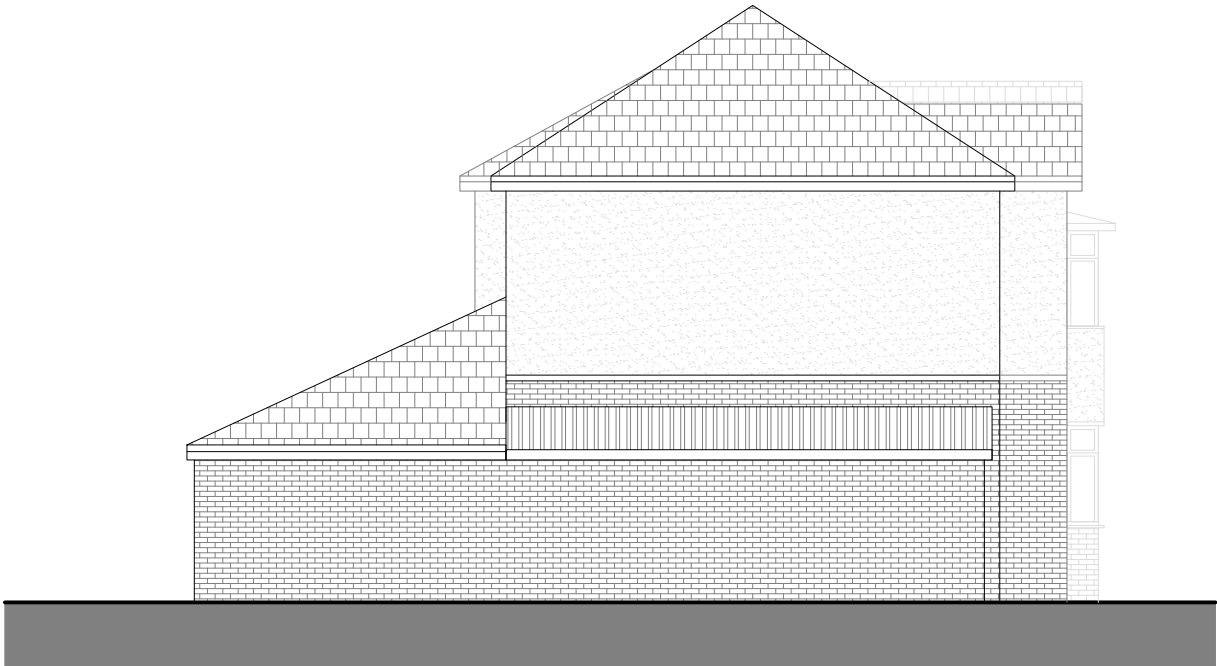

EXISTING SIDE ELEVATION
1:100 @ A3

Rev	Date	Description
-	29/11/23	Issued to client for comments



SALEEM
ARCHITECTS

Architecture | Masterplanning | Graphics

CLIENT:
-

PROJECT:
54 Windsor Rd ,
Prestwich,
Manchester
M25 0FF

TITLE:
Existing Elevations

REV:

SCALE:
1:100 A3


DATE:

November 2023

DRAWING NO.
Sheet 3


Dimensioning

Figured dimensions only to be taken from these designs and drawings. Work to annotated dimensions only. All dimensions to be checked on site. Architectural designers to be informed immediately of any discrepancies before work proceeds. Drawings are to be read in conjunction with relevant specifications, structural engineers and service engineers' drawings.

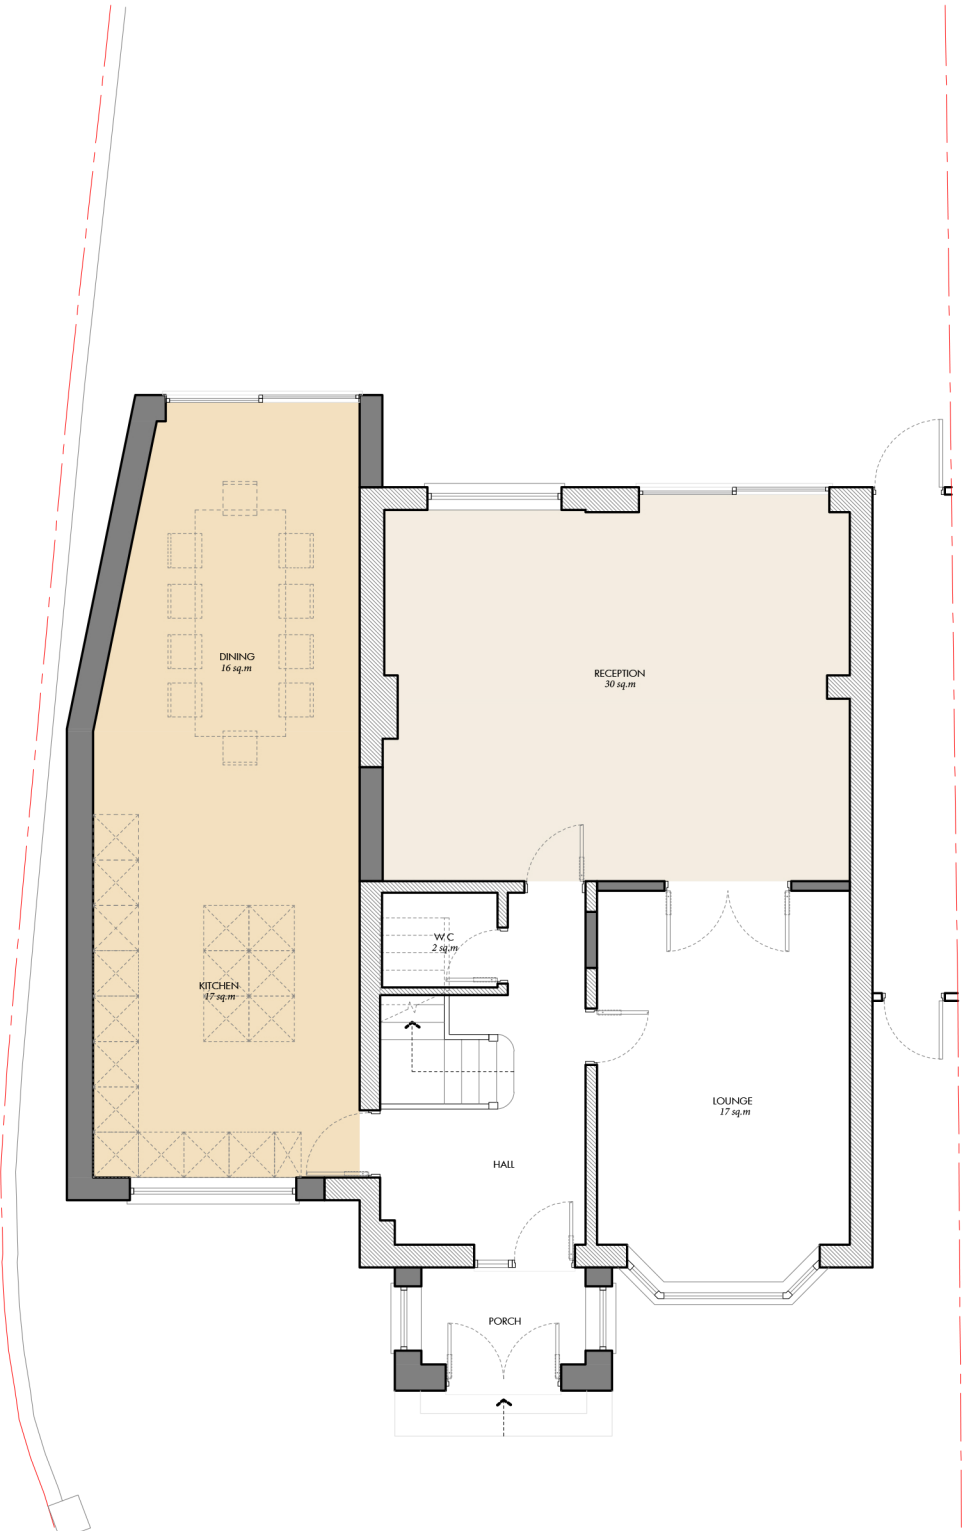


PROPOSED GROUND FLOOR PLAN
1:100 @ A3

0m 1m 3m 5m

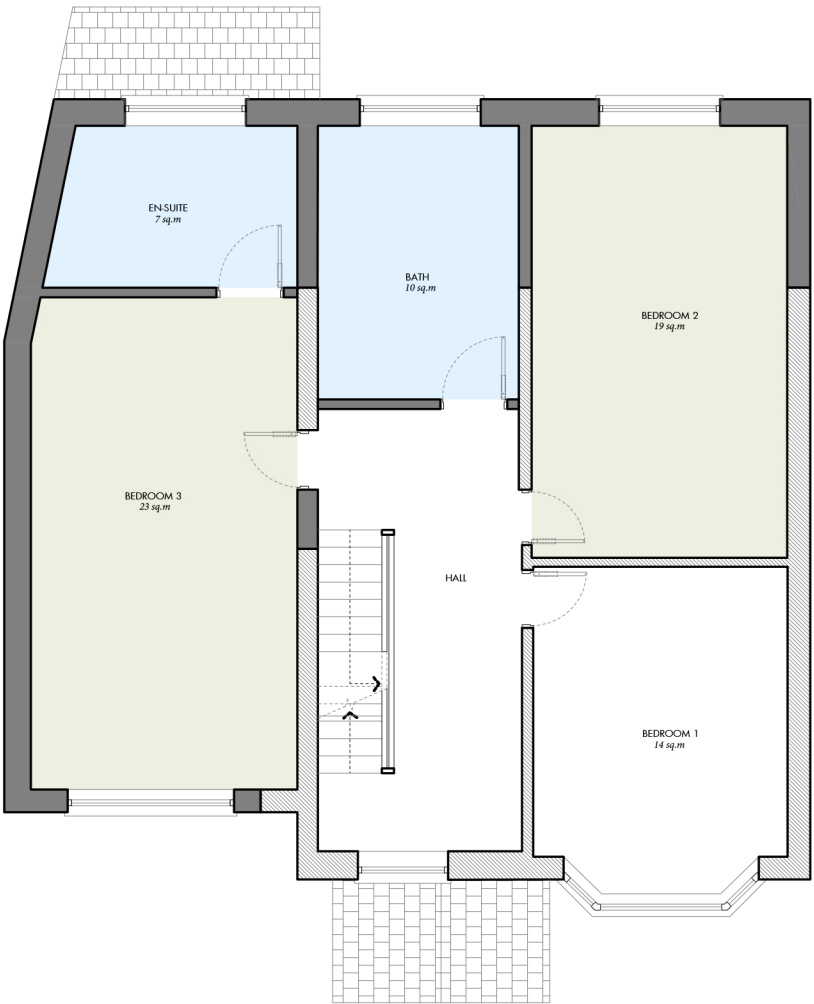

PROPOSED FIRST FLOOR PLAN
1:100 @ A3

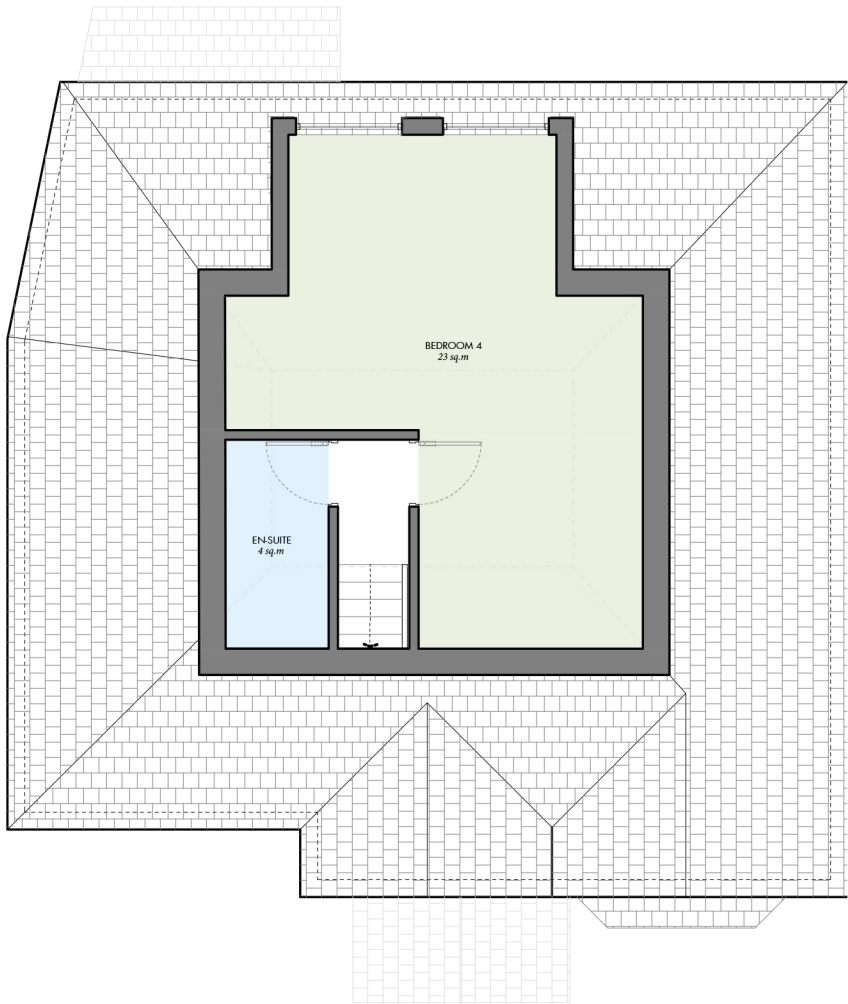

PROPOSED LOFT FLOOR PLAN
1:100 @ A3

Rev	Date	Description
-	29/11/23	Issued to client for comments



S A L E M
ARCHITECTS

Architecture | Masterplanning | Graphics

CLIENT:	-
PROJECT:	54 Windsor Rd , Prestwich, Manchester M25 0FF
TITLE:	Proposed Plans
SCALE:	1:100 @ A3
DRAWING NO.	Sheet 4
REV:	
DATE:	November 2023

Dimensioning

Figured dimensions only to be taken from these designs and drawings. Work to annotated dimensions only. All dimensions to be checked on site. Architectural designers to be informed immediately of any discrepancies before work proceeds. Drawings are to be read in conjunction with relevant specifications, structural engineers and service engineers' drawings.



PROPOSED FRONT ELEVATION
1:100 @ A3


0m 1m 3m 5m

Key


- 1 K-rendering off white
- 2 Roof tiles to match existing
- 3 Anthracite Grey windows
- 4 Rear Sliding Glazed door
- 5 Anthracite Grey windows (obscure glazed)
- 6 Dormer Cladding



PROPOSED REAR ELEVATION
1:100 @ A3

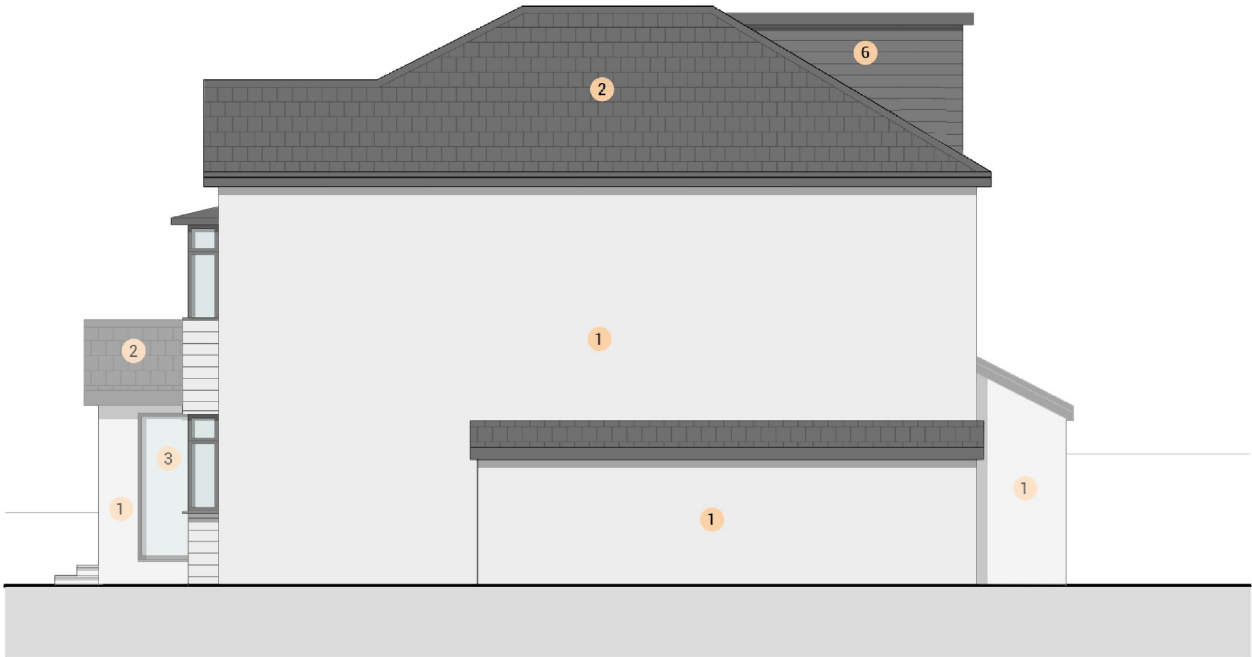

PROPOSED SIDE ELEVATION
1:100 @ A3

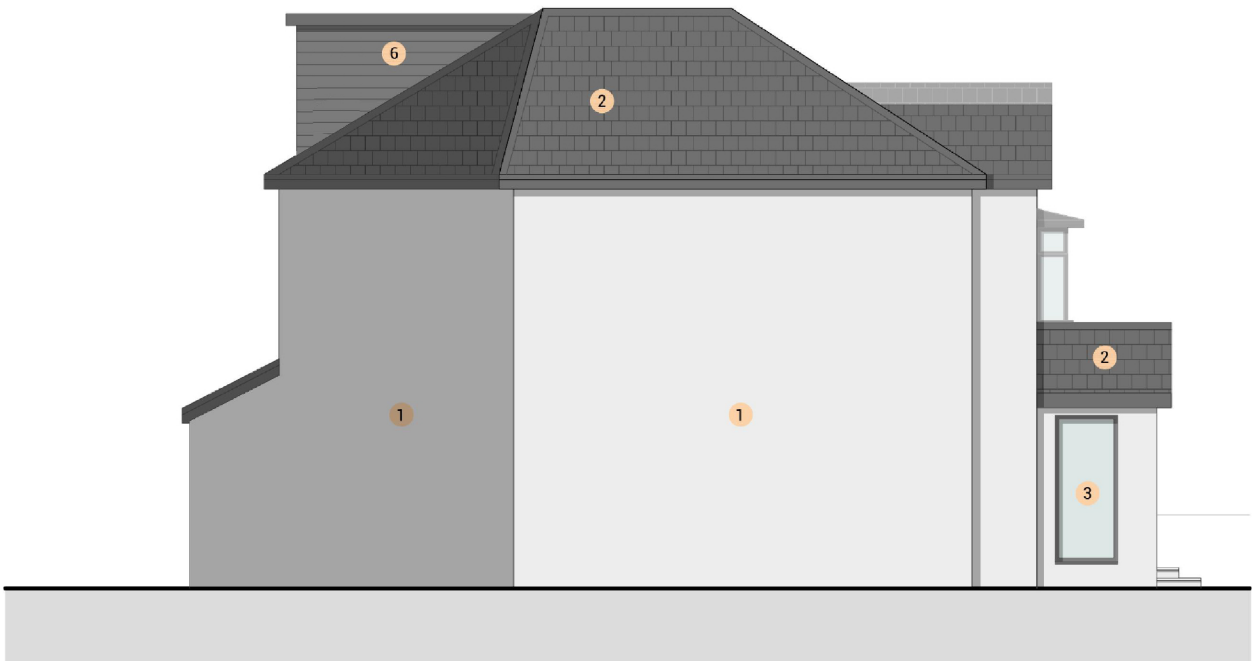

PROPOSED SIDE ELEVATION
1:100 @ A3

Rev	Date	Description
-	29/11/23	Issued to client for comments



S A L E E M
A R C H I T E C T S

Architecture | Masterplanning | Graphics

CLIENT:
-

PROJECT:
54 Windsor Rd,
Prestwich,
Manchester
M25 0FF


TITLE:
Proposed Elevations

SCALE:
1:100 @ A3


DRAWING NO.
Sheet 5

Dimensioning

Figured dimensions only to be taken from these designs and drawings. Work to annotated dimensions only. All dimensions to be checked on site. Architectural designers to be informed immediately of any discrepancies before work proceeds. Drawings are to be read in conjunction with relevant specifications, structural engineers and service engineers' drawings.

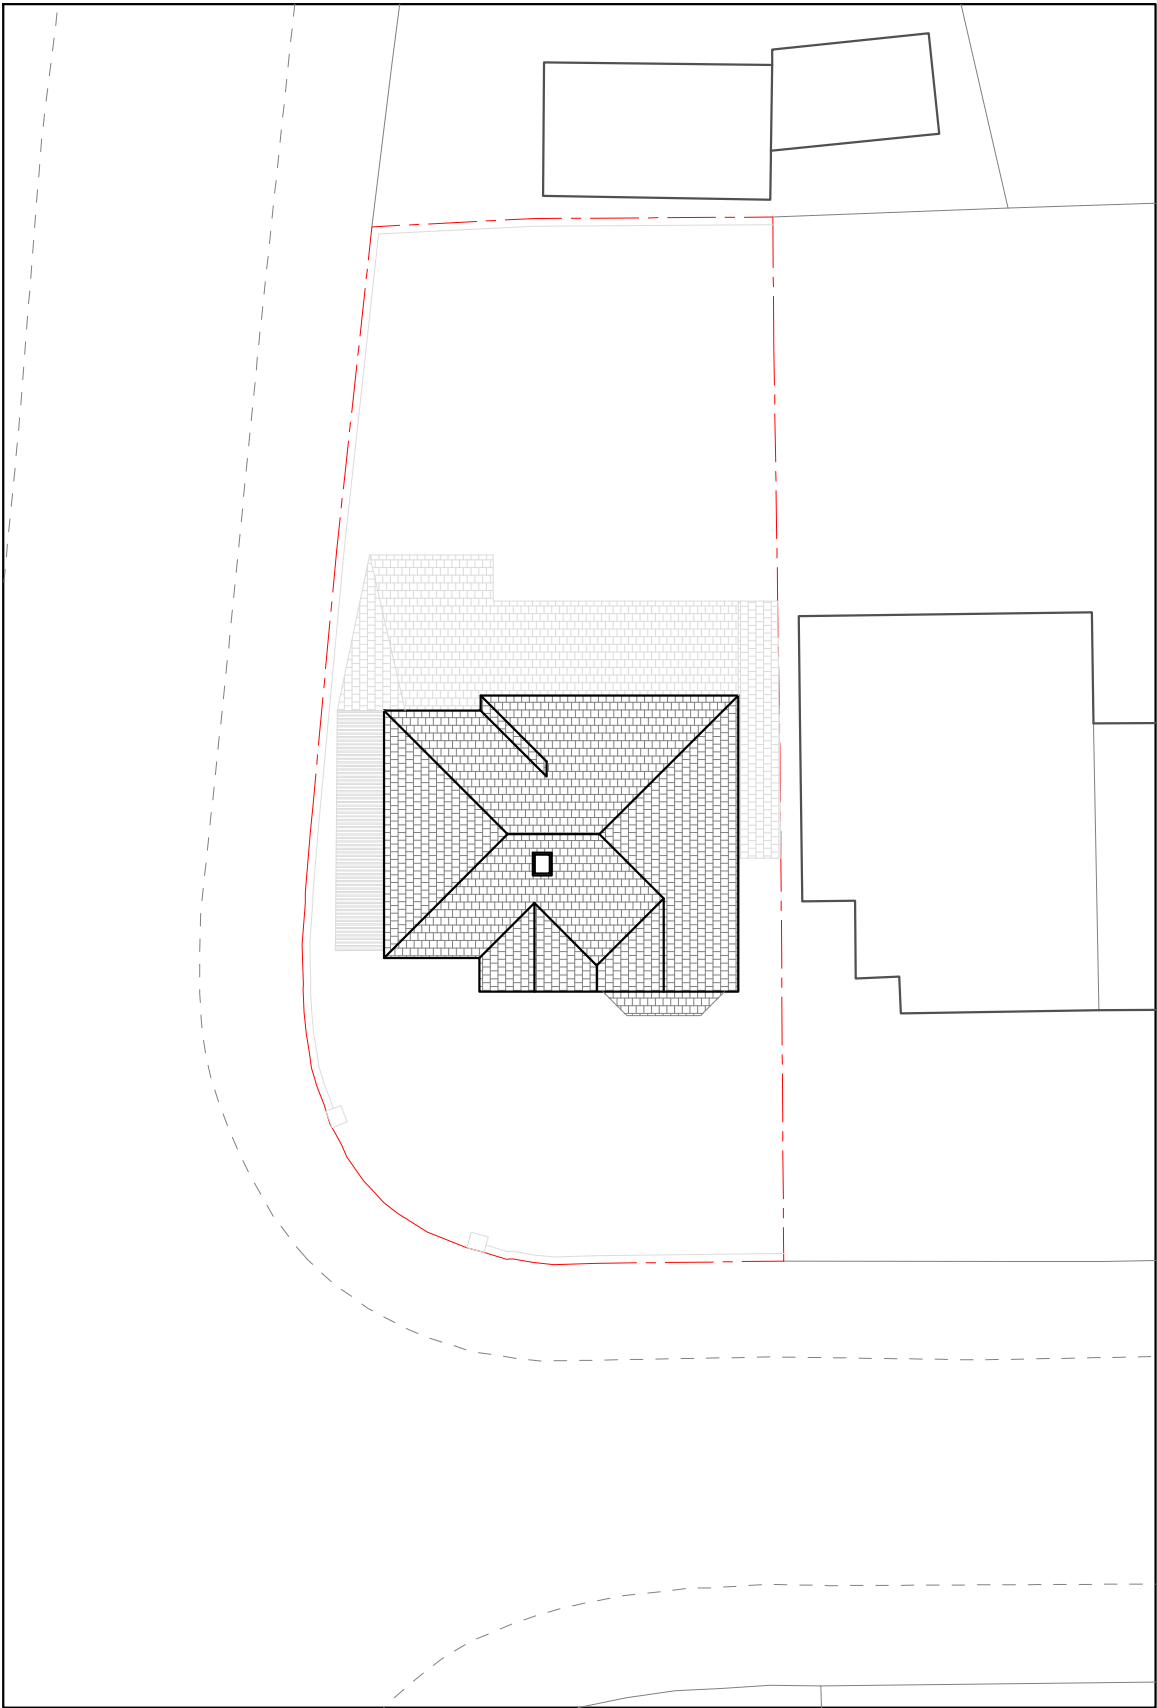

EXISTING SITE PLAN
1:200 @ A3

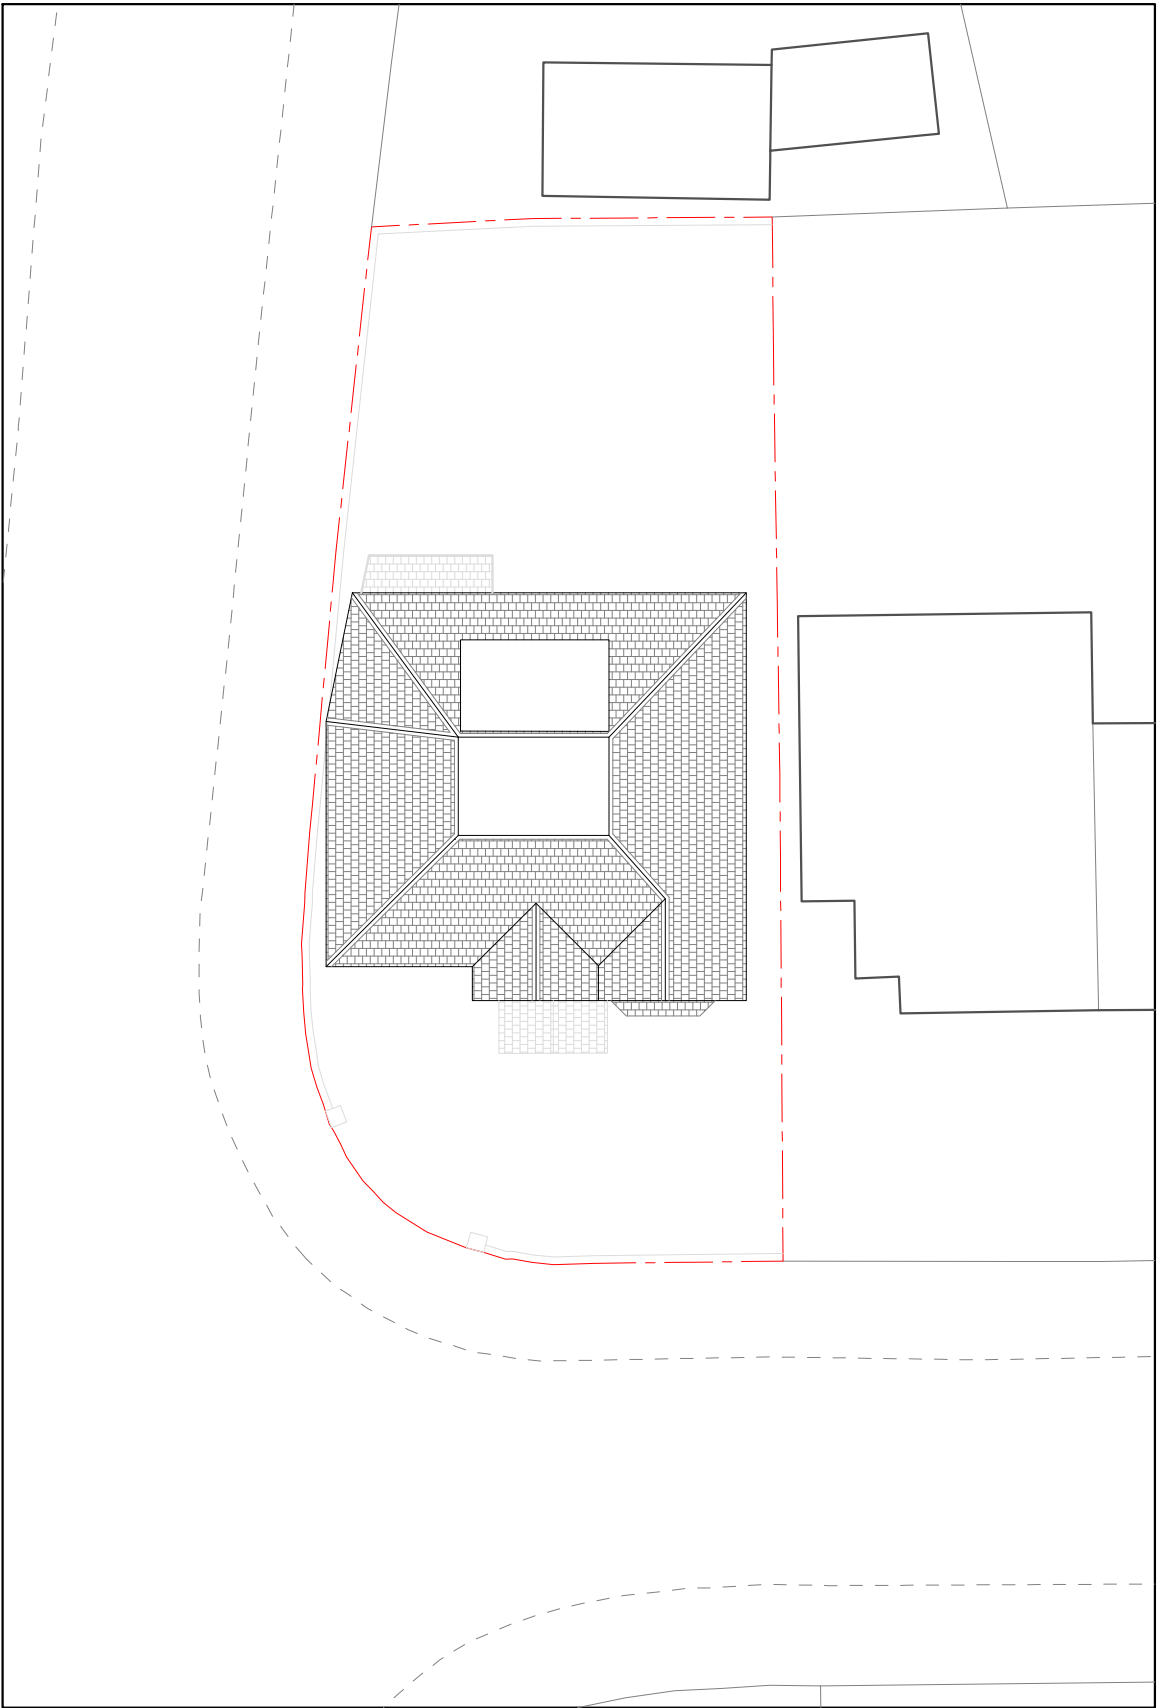

PROPOSED SITE PLAN
1:200 @ A3

Rev	Date	Description
-	29/11/23	Issued to client for comments



S A L E E M
ARCHITECTS

Architecture | Masterplanning | Graphics

CLIENT:
-

PROJECT:
54 Windsor Rd ,
Prestwich,
Manchester
M25 0FF

TITLE:
Existing & Proposed Site Plan

REV:

SCALE:
1:200 @ A3

DATE:
November 2023

DRAWING NO.
Sheet 6