


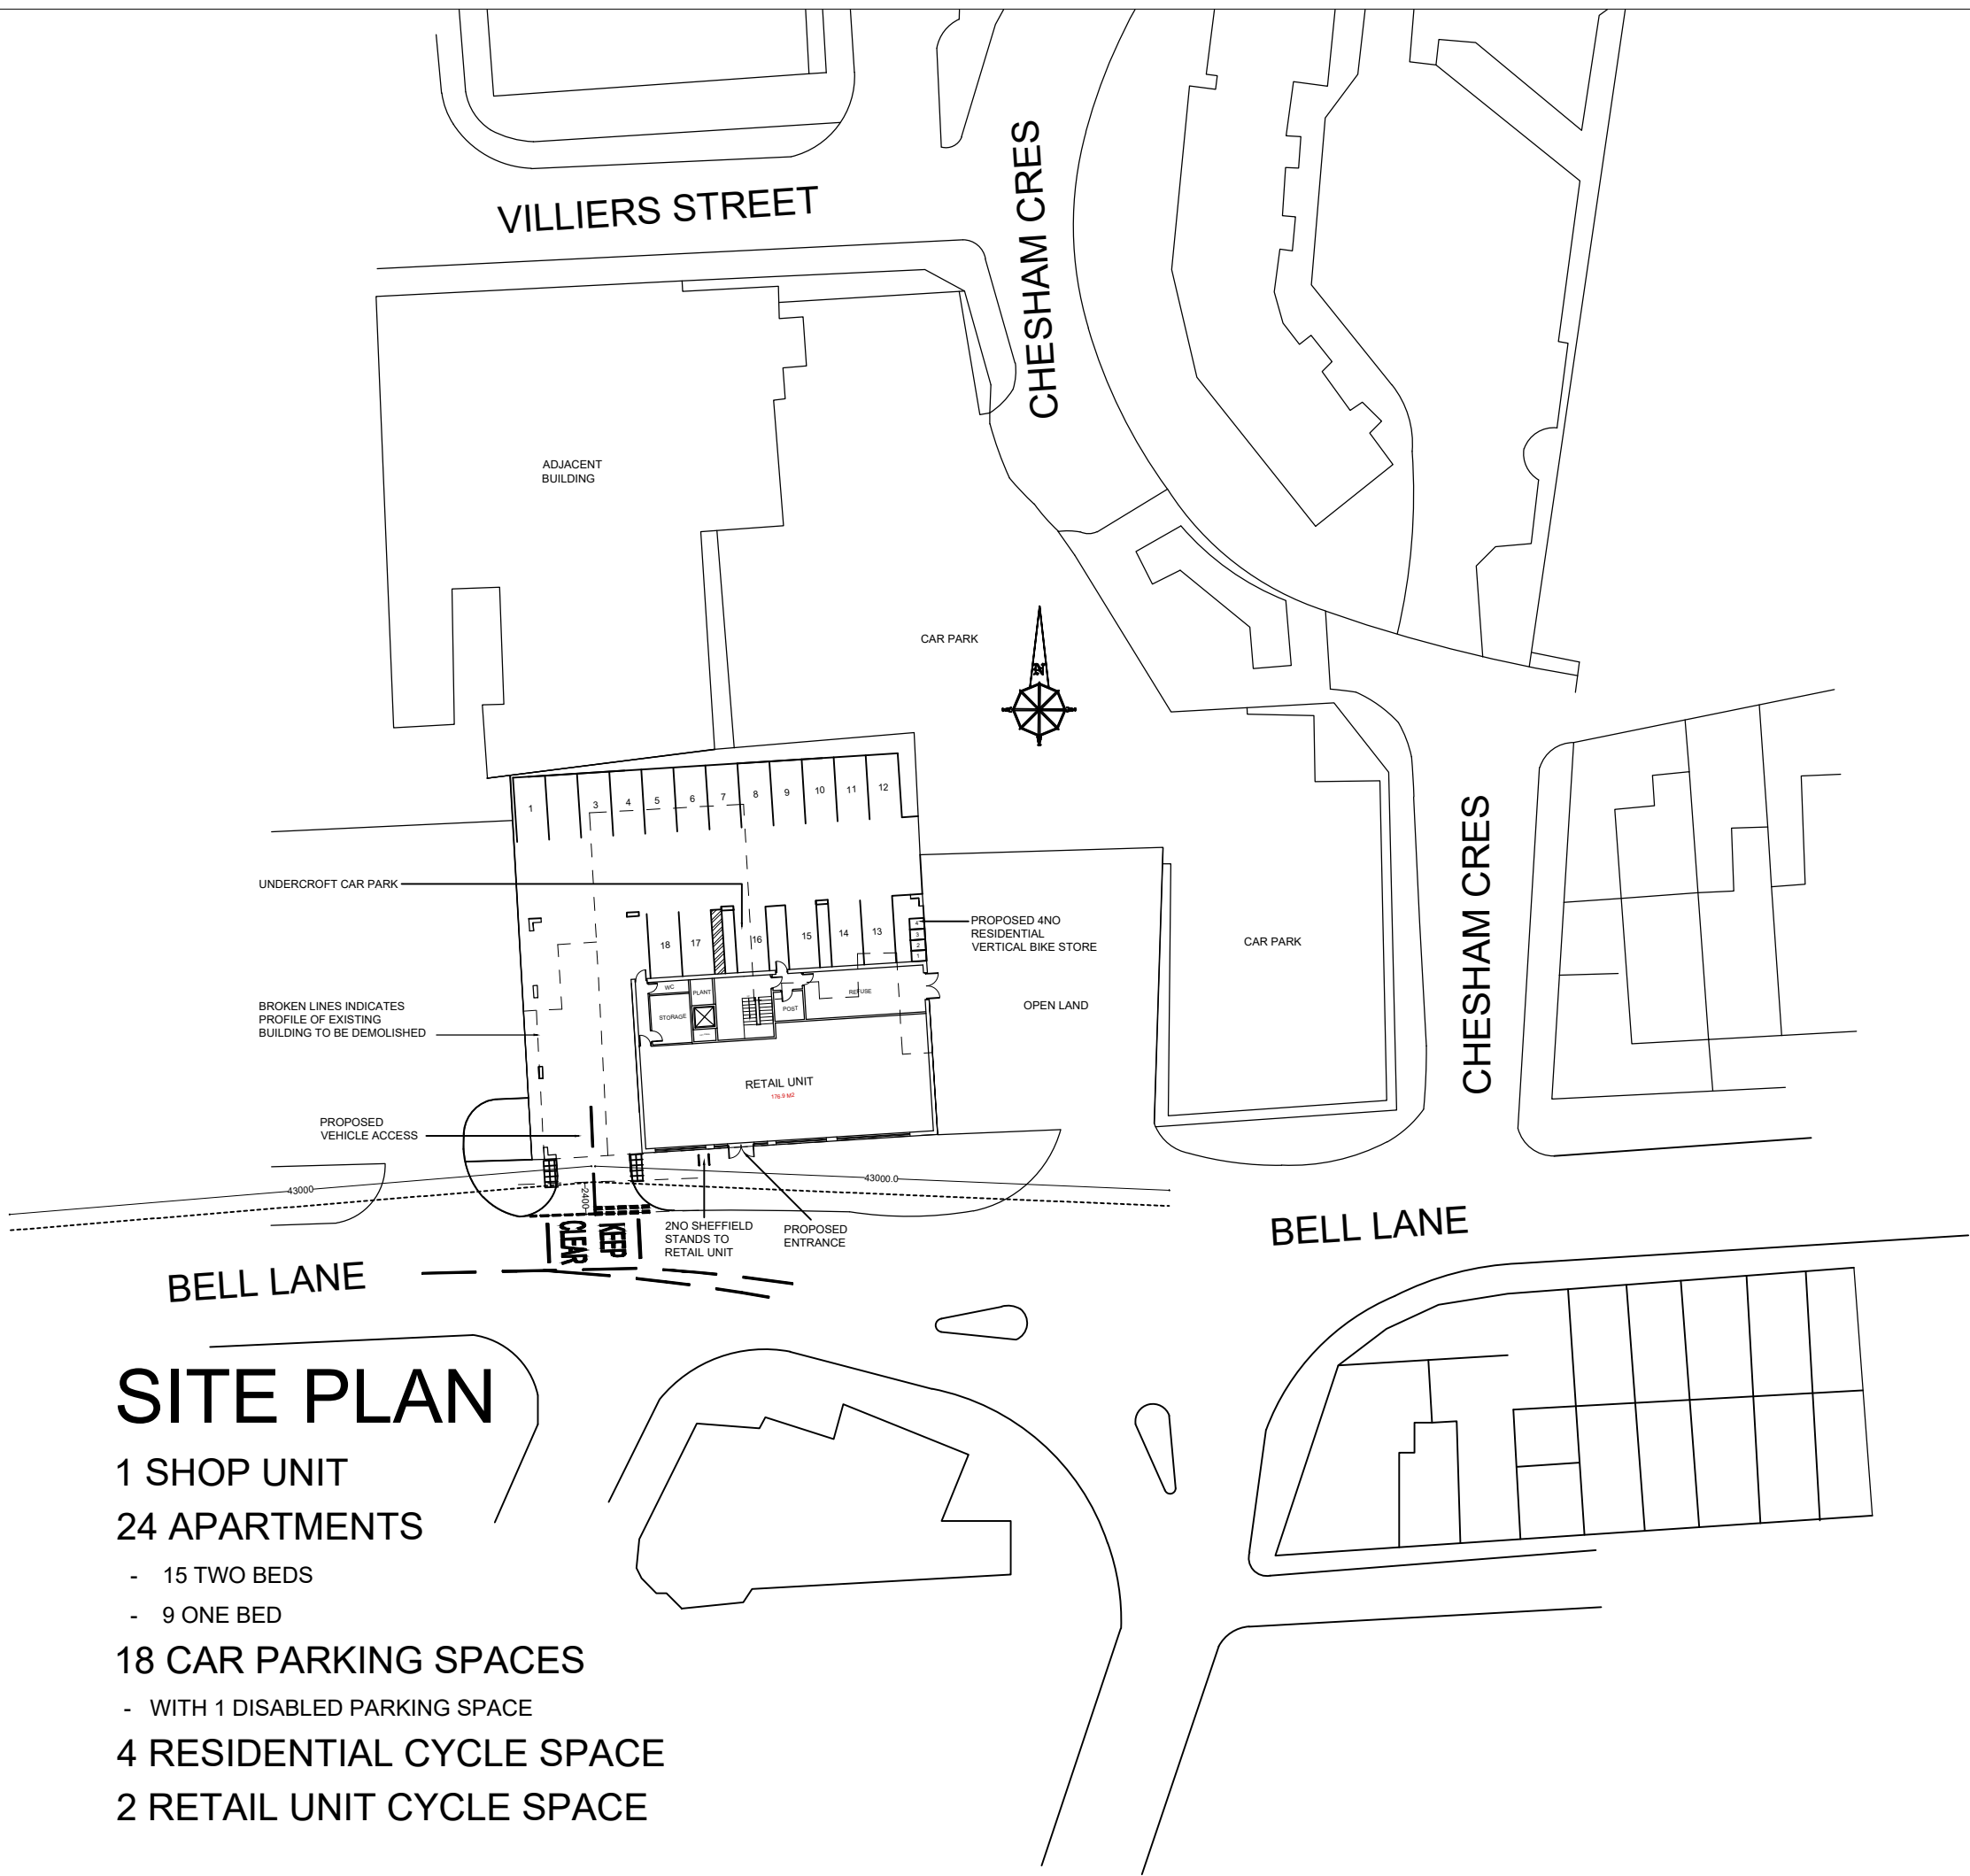

SITE PLAN

1 SHOP UNIT
24 APARTMENTS

- 15 TWO BEDS
- 9 ONE BED

18 CAR PARKING SPACES

- WITH 1 DISABLED PARKING SPACE

4 RESIDENTIAL CYCLE SPACE

2 RETAIL UNIT CYCLE SPACE

REV	DESCRIPTION
A	NUMBER OF APARTMENTS REDUCED TO 24 AND GENERAL AMENDMENTS TO THE SIZE AND MASSING OF THE BUILDING 09.07.21
B	CAR PARKING REVISED, CYCLE SPACES ADDED TO RETAIL UNIT AND RESIDENTIAL APARTMENTS 21.09.21 D.D.

PROPOSED SITE PLAN

PROPOSED RESIDENTIAL DEVELOPMENT
121-131 BELL LANE, BURY, BL9 6BB

CLIENT:	SIMON EISENBERG	 NEIL PIKE ARCHITECTS
DWG NO:	PL K987/01	
SCALE:	1/500 @ A3	
DRAWN BY:	R.S.P.	
DATE:	08/02/21	
REV:	B	

MICHIGAN HOUSE 17-19 CHORLEY NEW ROAD, BOLTON, BL1 4QR
TEL: 01204 392233 FAX: 01204 628505
WWW.NEILPIKEARCHITECTURE.CO.UK EMAIL: INFO@NEILPIKEARCHITECTS.CO.UK
COPYRIGHT OF THIS DRAWING REMAINS WITH THE ARCHITECT. DO NOT SCALE FROM THIS DRAWING. WORK TO FIGURED DIMENSIONS. CHECK ALL DIMENSIONS ON SITE. IN THE EVENT OF ANY DISCREPANCY REFER QUERY TO THE ARCHITECTS.