



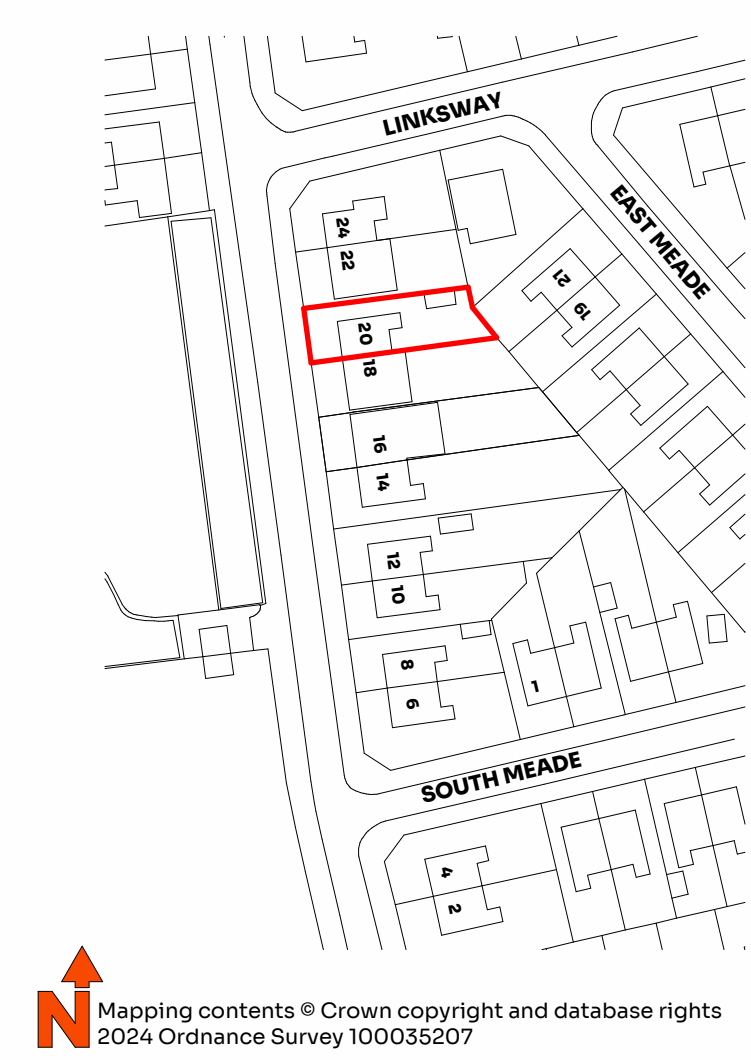


1 Location Plan
1:1250

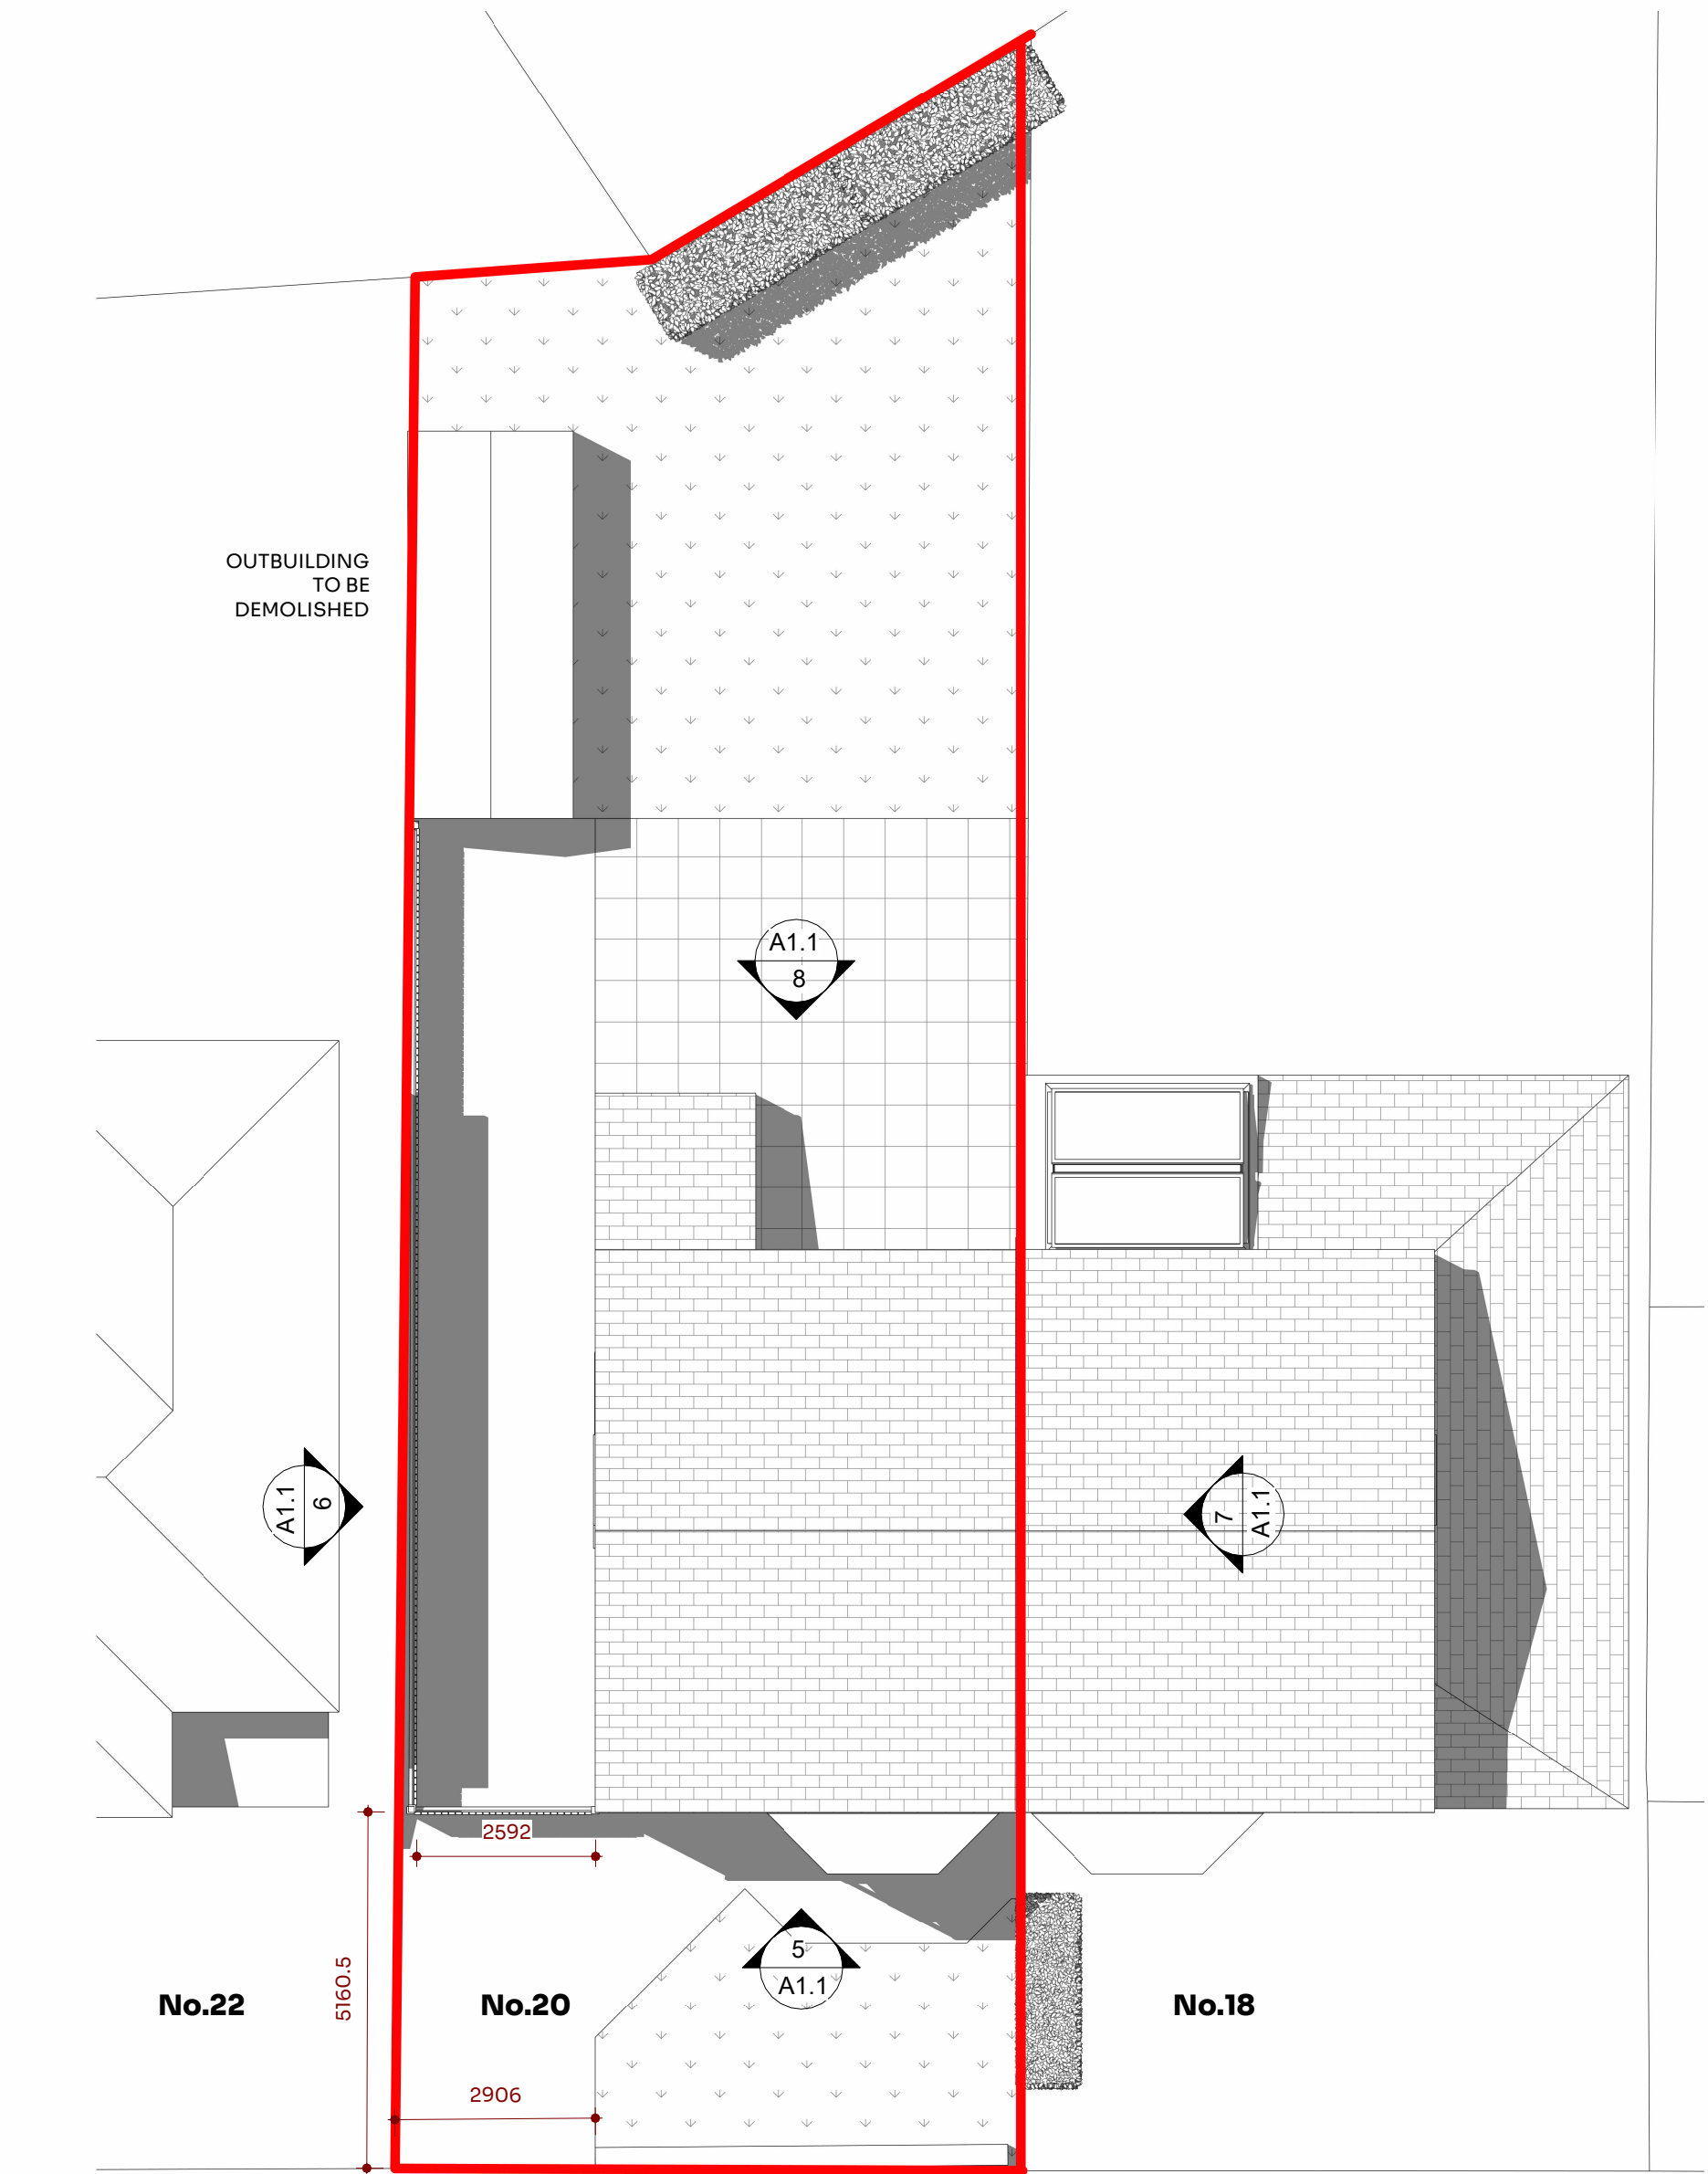


2 Site Plan
1:100




5 East Elevation
1:100

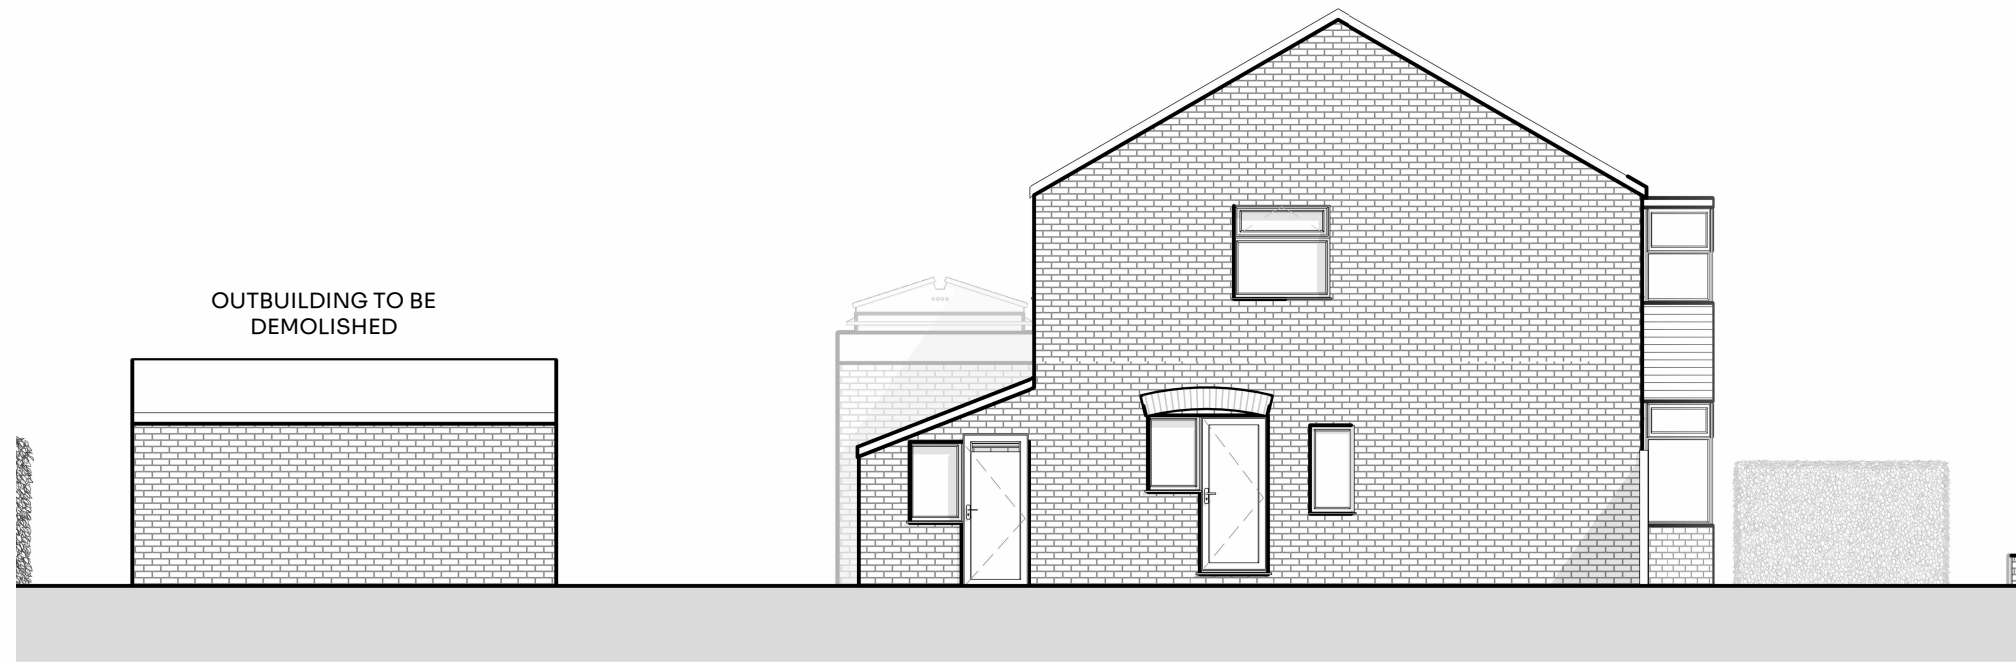


6 North Elevation
1:100

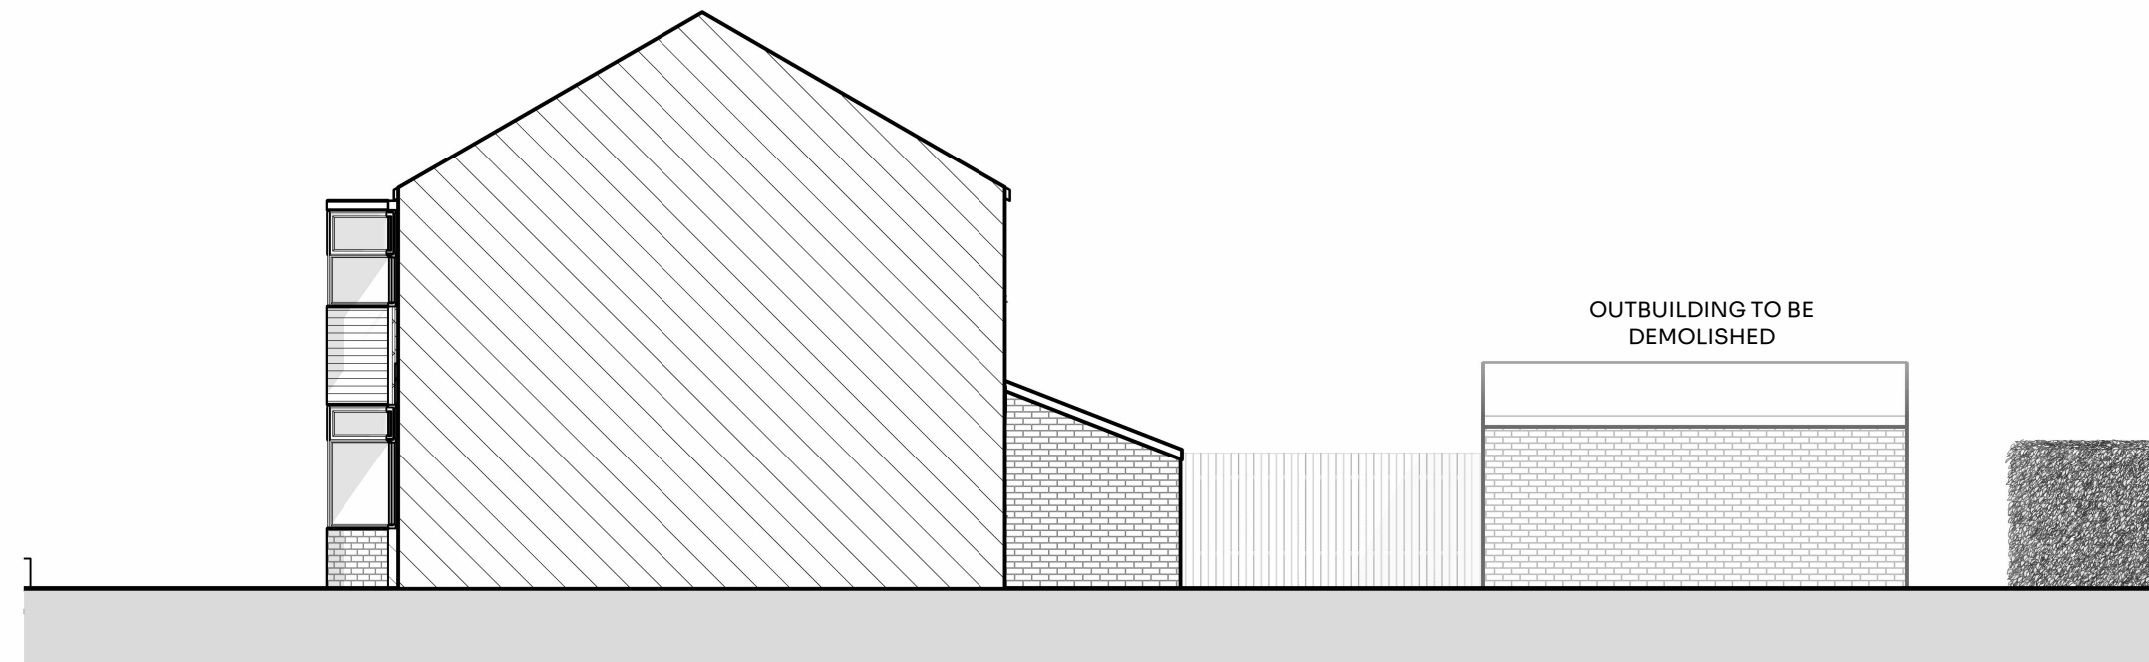


7 South Elevation
1:100

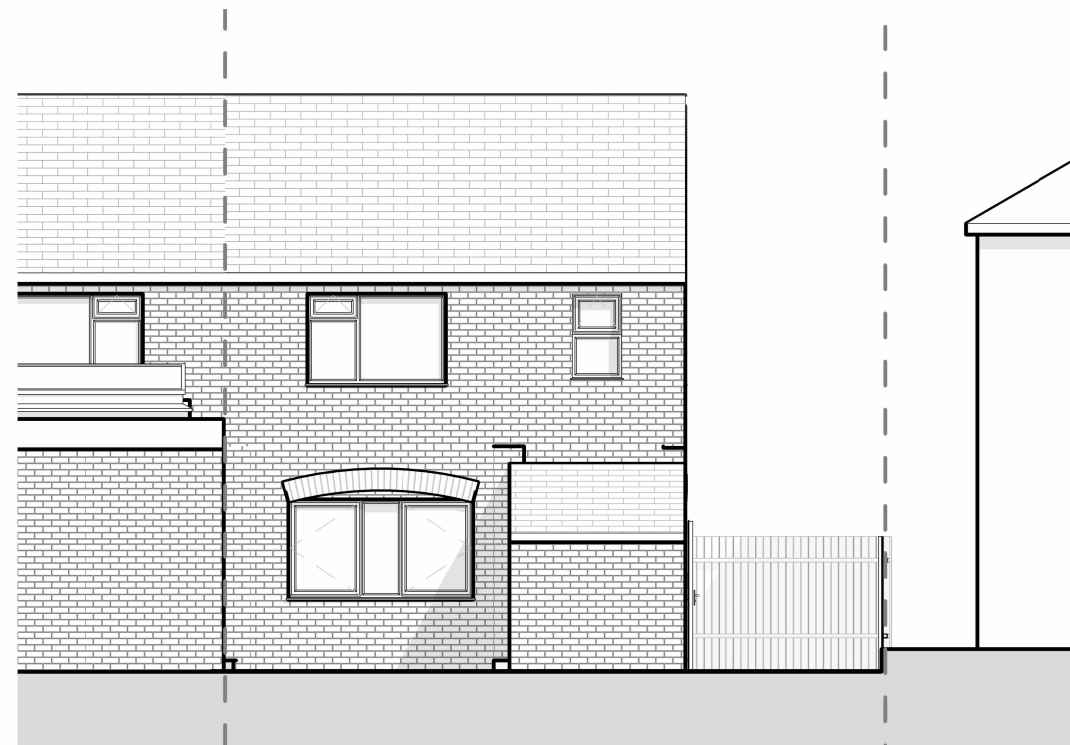



8 West Elevation
1:100


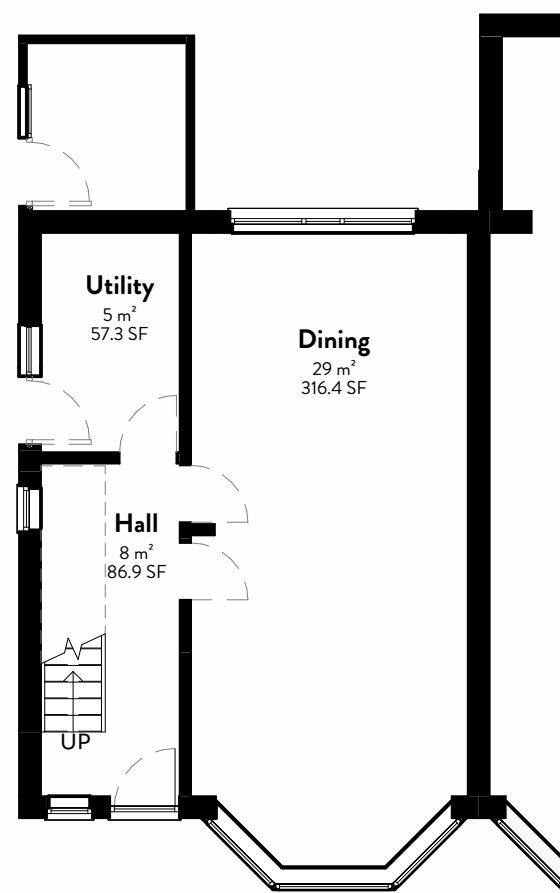


3 Ground Floor
1:100

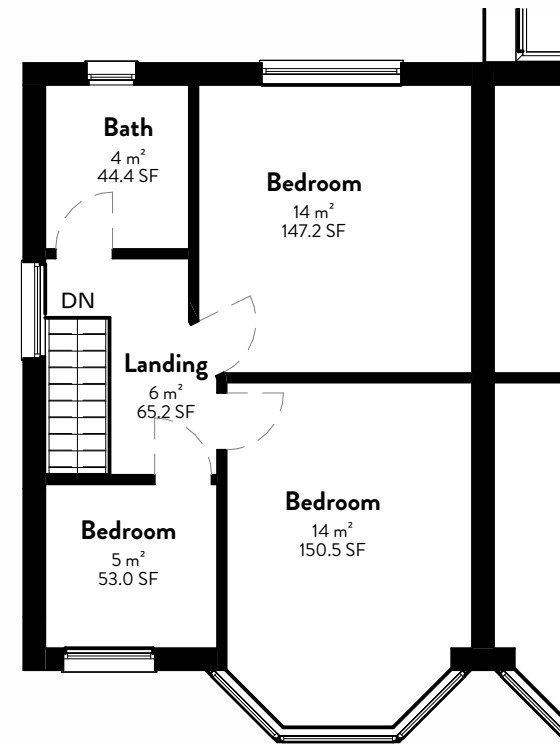

4 First Floor
1:100

  

  PL1	Issued to LPA	JC	13 03 25
REV	Details	By	Date
Stamp:			
ISSUED FOR PLANNING			
			
studio@jcdesigngroup.co.uk		0161 698 2956	
Project No:			
JC_231			
Project:			
No. 20 FAIRWAY			
Drawing No:		Revision:	
A1.1		PL1	
Title:			
EXISTING PLANS			
Project Address:			
20 Fairway, Prestwich, Manchester M25			
0JH			
Scale on A1:	Drawn by:	Checked by:	
As indicated	JC	JC	
General Notes			
This drawing must be read in conjunction with JCD's specification and all other relevant documentation and drawings.			
All dimensions are to be checked on site with any discrepancies reported to the designer prior to the works being carried out.			
JCD accept no liability for any expense, loss or damage of whatsoever nature and however arising from any variation made to this drawing or in the execution of the work in which it relates which has not been referred to them and their approval obtained.			
This drawing is copyright and is sent to you in confidence. It must not be copied, used or disclosed in whole or in part to third parties without our written permission. It remains the property of JCD and must be returned on request.			
© JCD Design Group Ltd			