

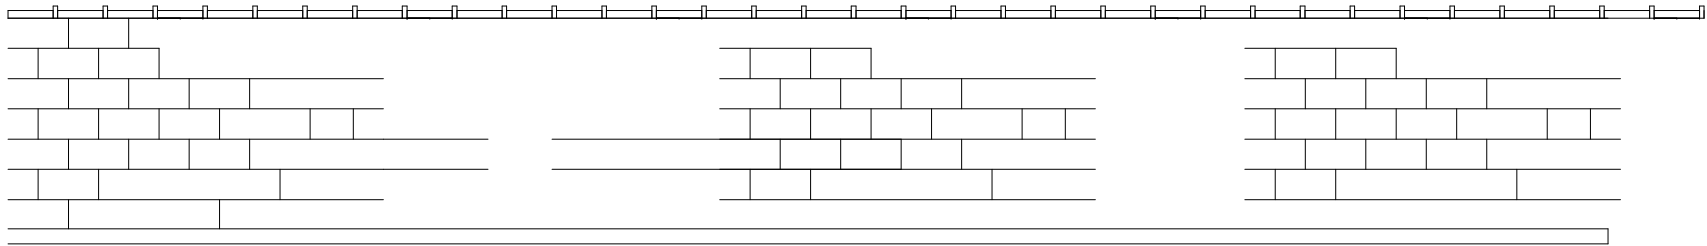
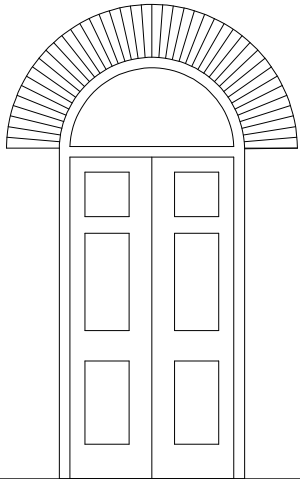
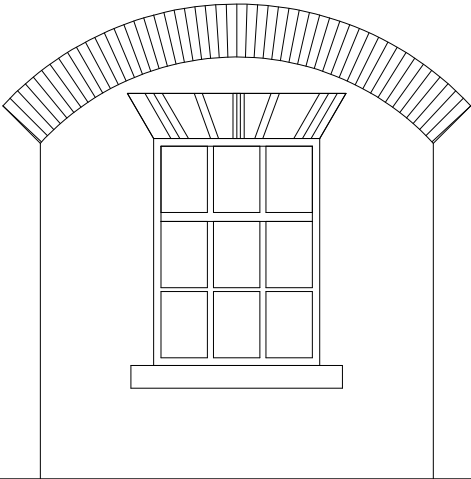


Rear Elevation facing courtyard

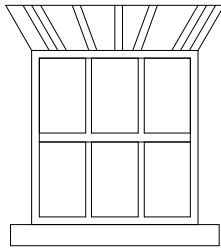

Proposed 3 replacement windows
to rear elevation

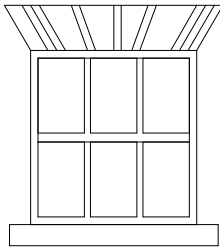

Door and frame
not included for replacement



Drawn By P. Firth	Date 13th March 2025	Scale 1:50 @ A3
Firth Uk Ltd Drawing 2		File name 6 The Stables M25 0NH