




Mapping contents © Crown copyright and database rights 2025 Ordnance Survey 100035207

1 Location Plan

1 : 500



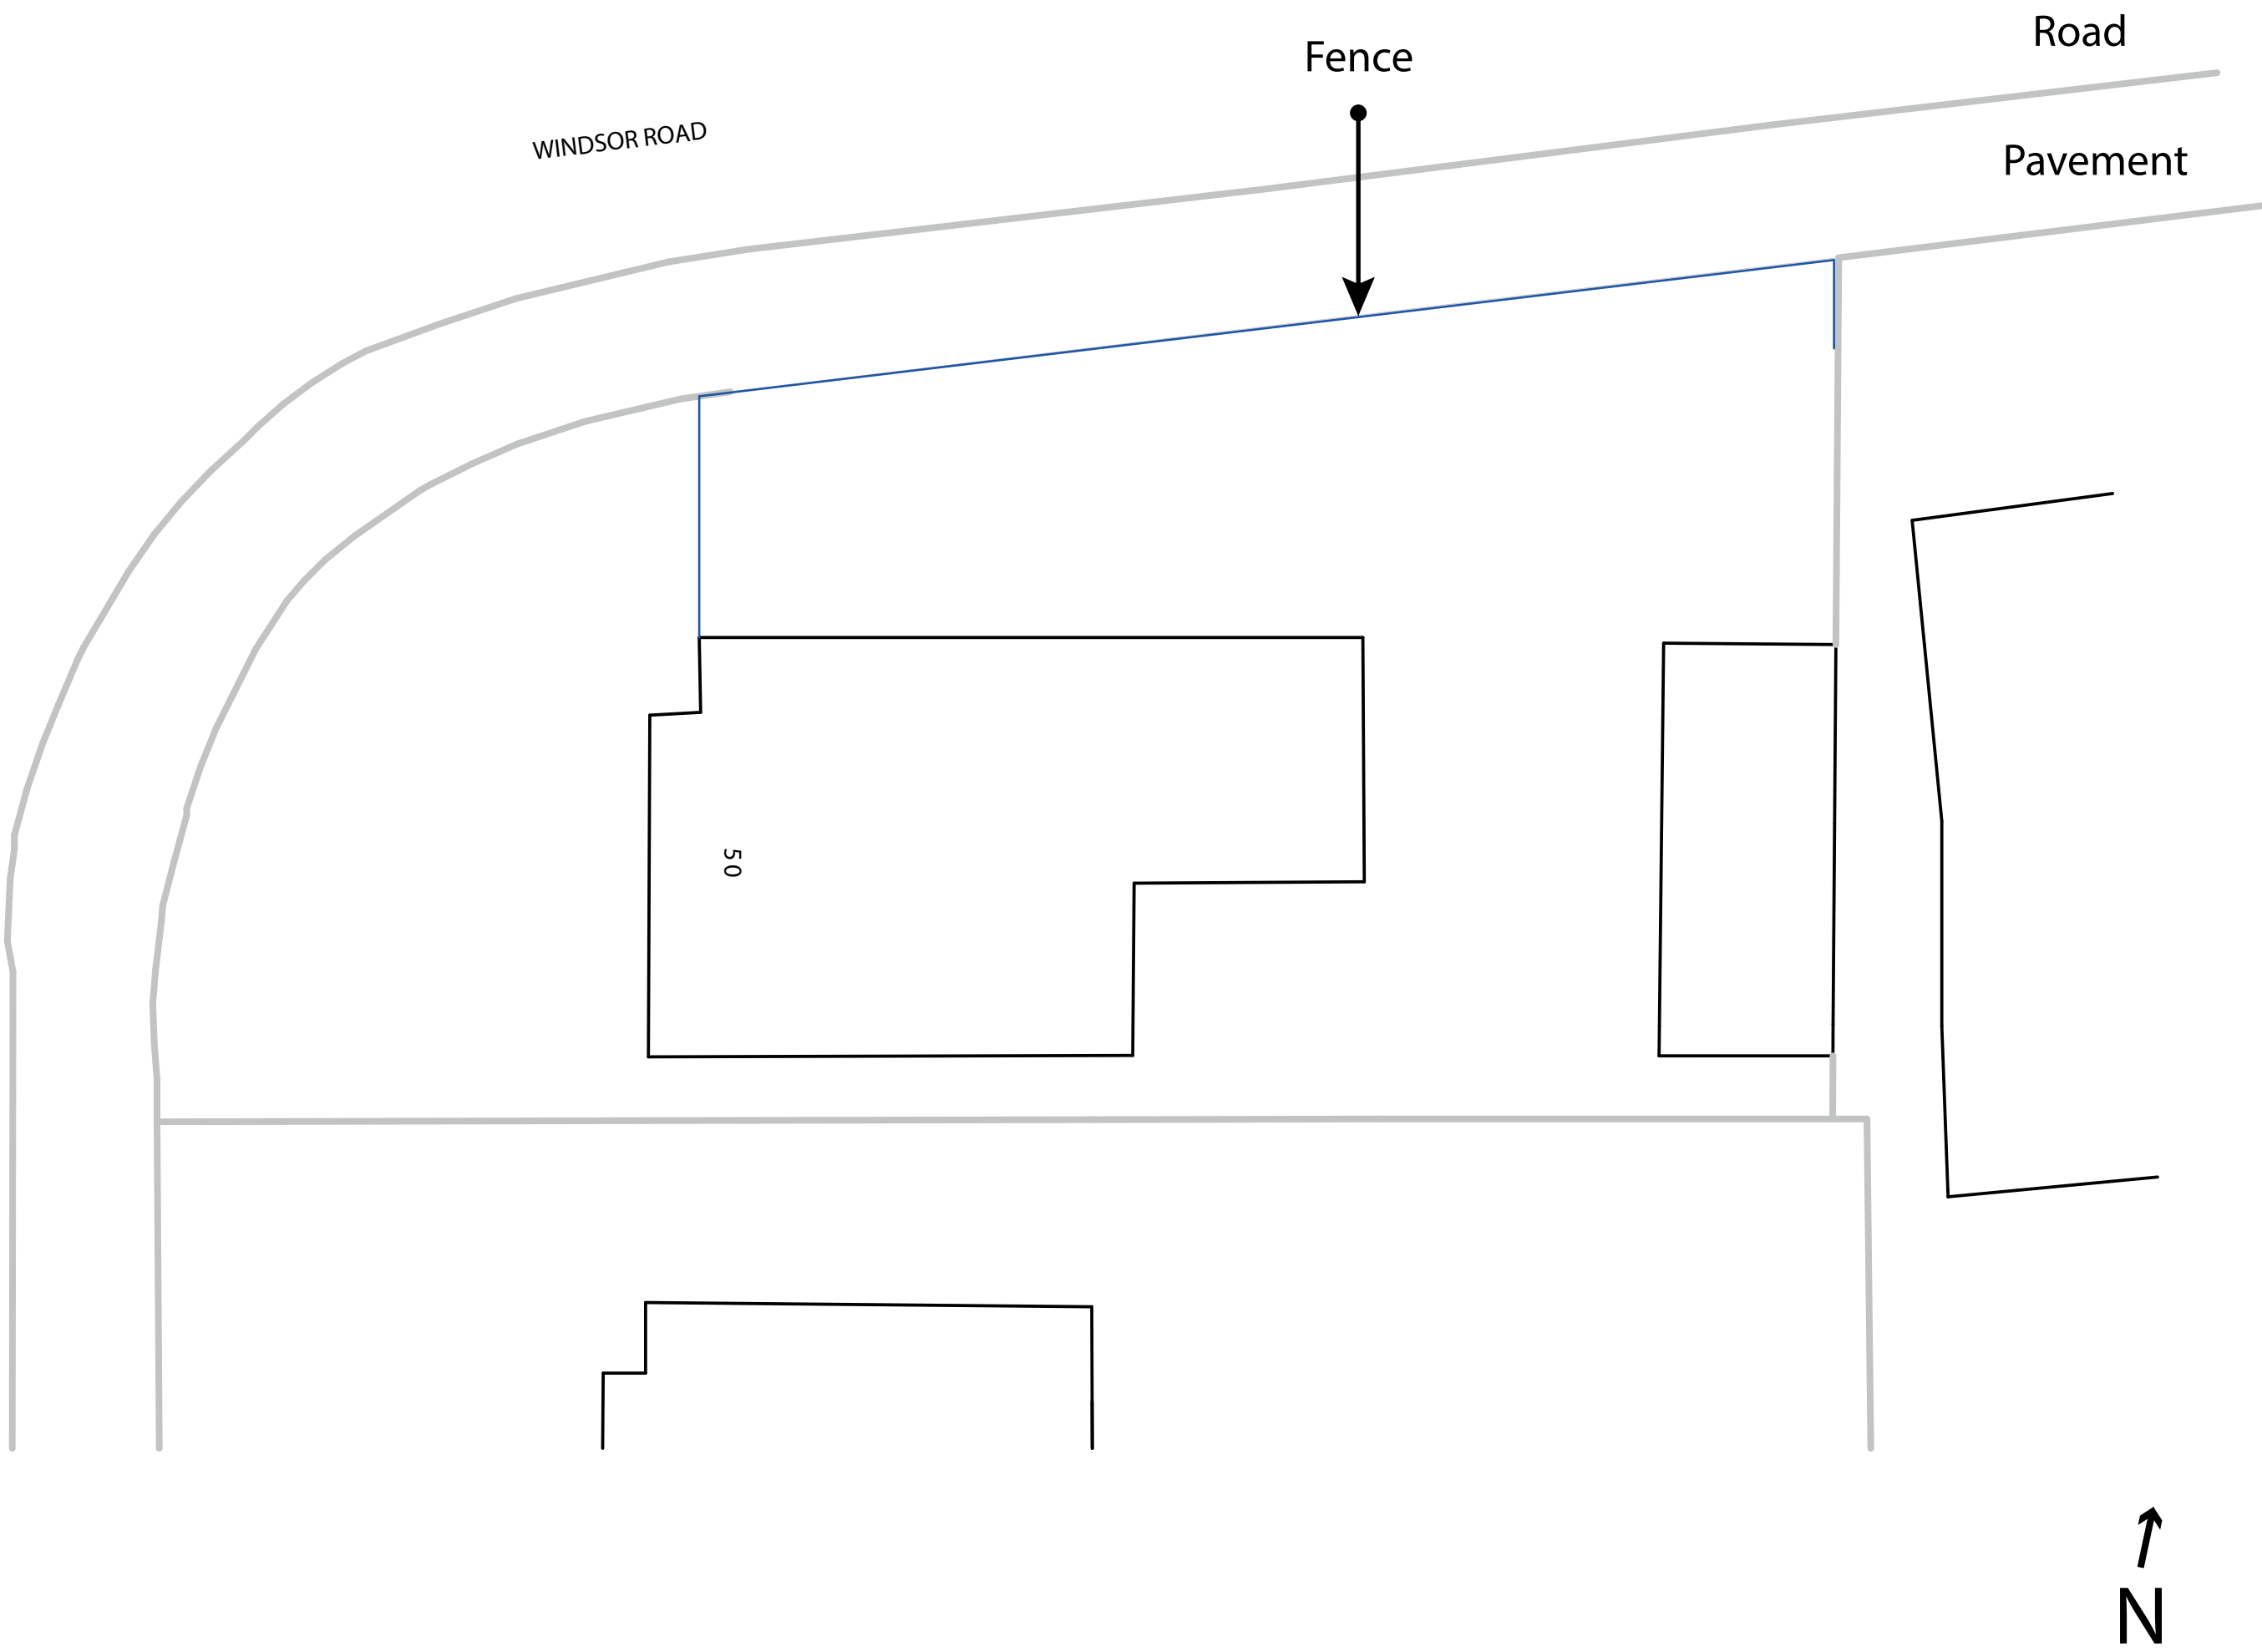


2 Site Plan

1 : 100

3 South Elevation

1 : 100

  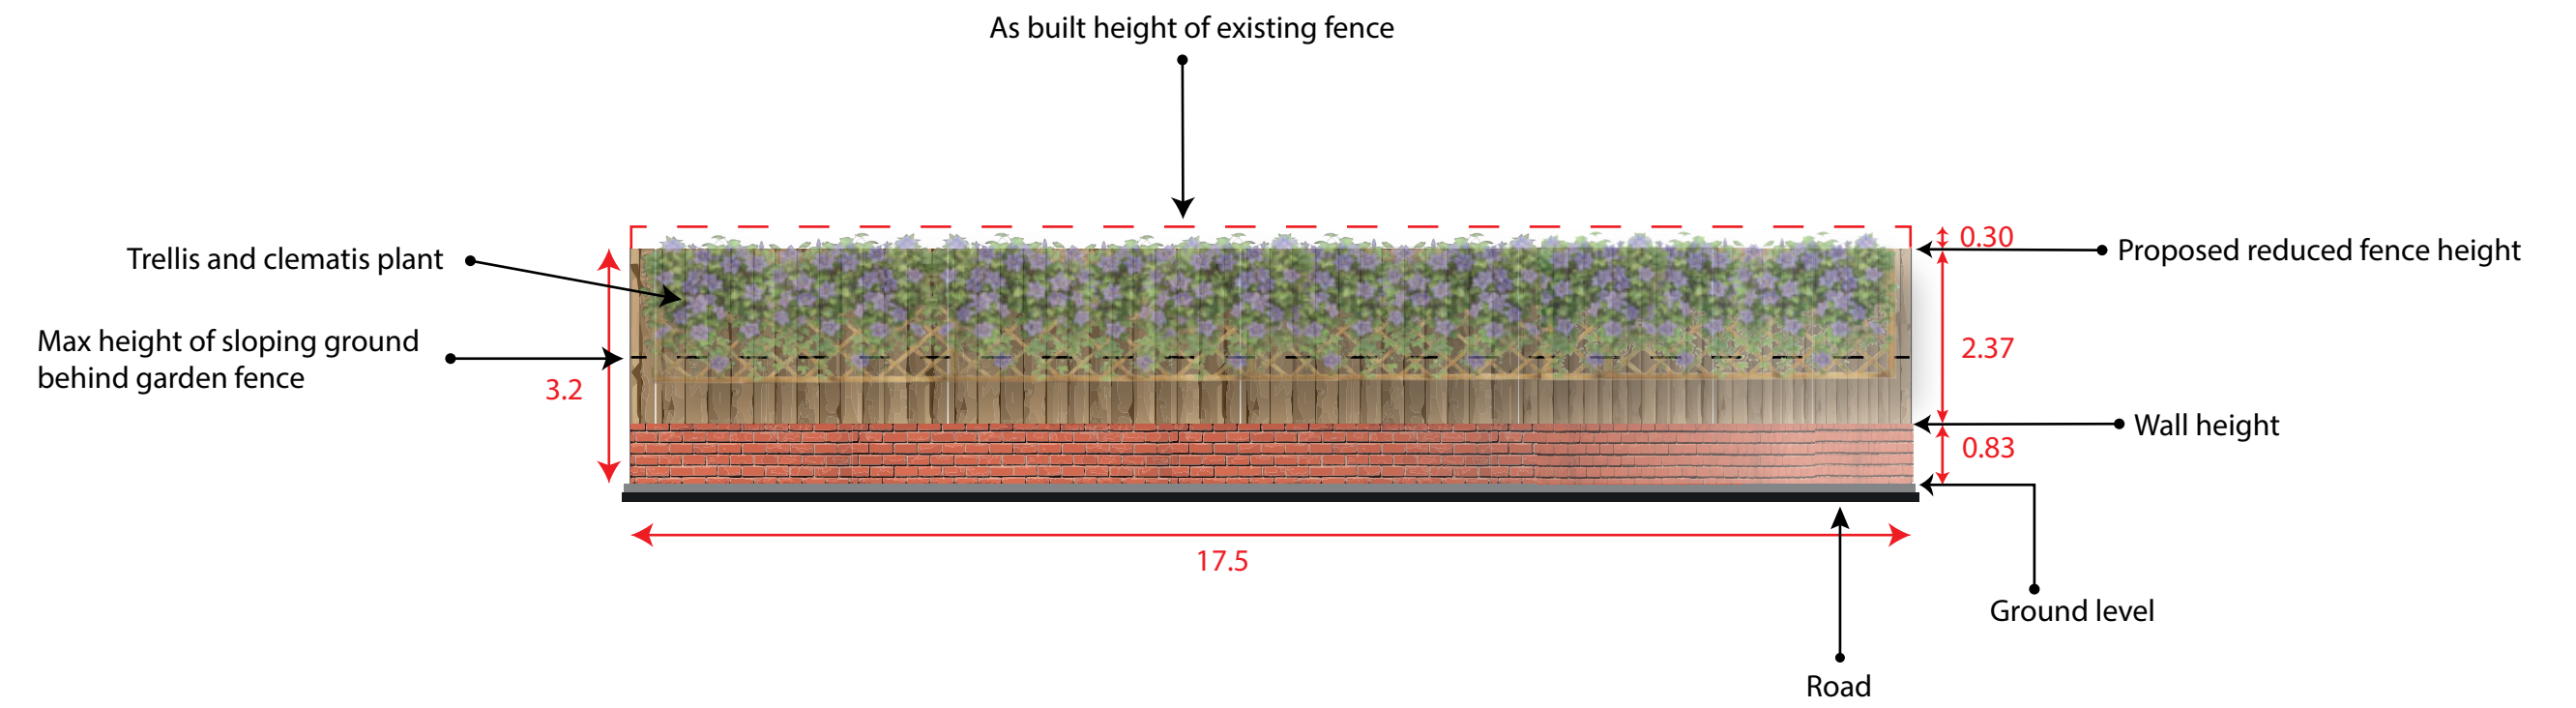

Stamp:	
ISSUED FOR PLANNING	
 ARCHITECTURE + PLANNING 	
studio@jcdesigngroup.co.uk 0161 532 2626	
Project No: JC_218	
Project: 50 Craigwell Rd M25 OFE	
This drawing is copyright and is lent to you in confidence. It must not be copied, used or disclosed in whole or in part to third parties without our written permission. It remains the property of JCD and must be returned on request.	
© JC Design Group Ltd	
Drawn by: BW	Checked by: JC