




1 Site - Existing
1 : 200

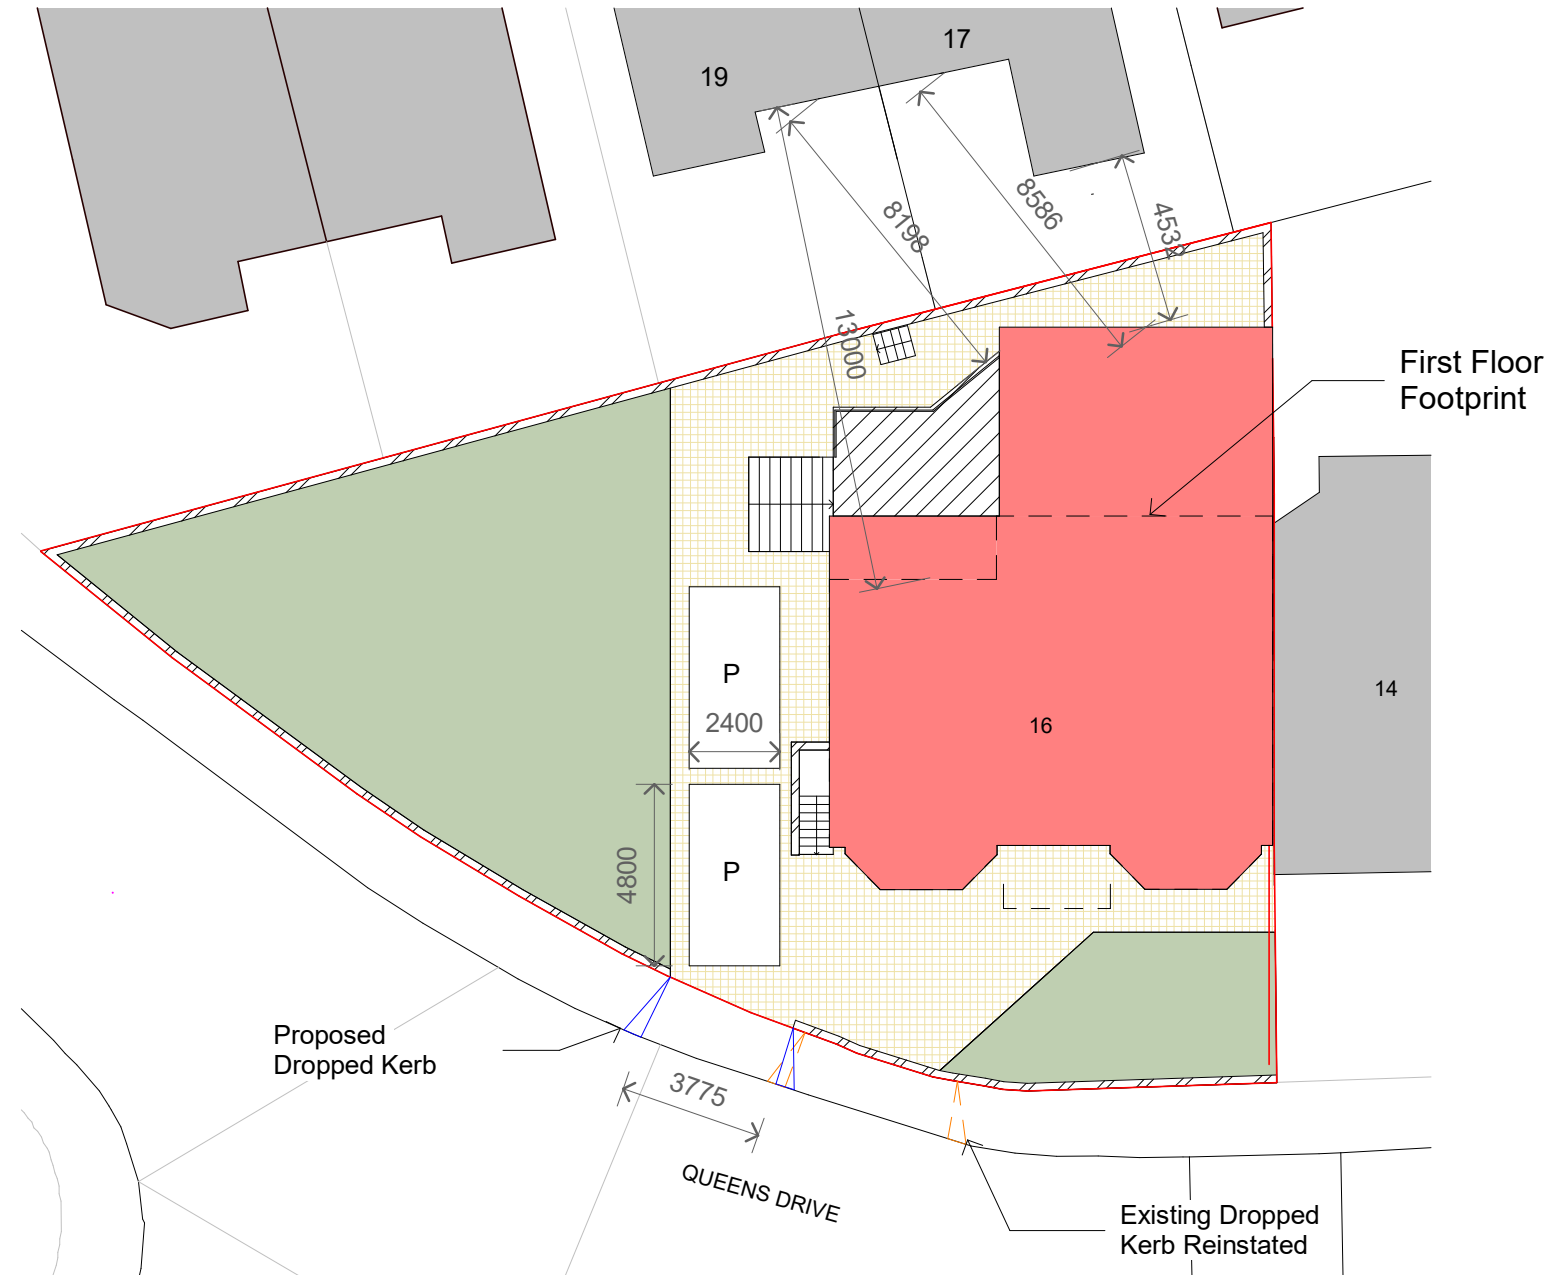

2 Site - Proposed
1 : 200

- Building
- Grass
- Existing trees
- Path/Paving
- Decking
- Garden Wall

PROJECT	16 Queens Drive		PROJECT NUMBER		DRAWING NUMBER		REV	7	Planning Dimensions	23/05/2023	
			GSS22133		004		7	6 Dimensions added	16/05/2023		
TITLE	Site - Existing & Proposed							5 Revised First Floor	15/05/2023		
								4 Revised Site Plan	11/05/2023		
								No. Description	Date		
CLIENT	Saul		DRAWN BY	CHECKED BY	DATE	SCALE (@ A1)	STATUS			PLANNING	NOTES © COPYRIGHT - ALL RIGHTS RESERVED. THIS DRAWING MUST NOT BE REPRODUCED WITHOUT PRIOR WRITTEN CONSENT. DRAWING TO BE USED FOR THE STATUS INDICATED ONLY. ALL DIMENSIONS AND SETTING OUT SHALL BE CHECKED AND CONFIRMED ON SITE. ANY DISCREPANCIES TO BE REPORTED TO THE DESIGNER PRIOR TO THE COMMENCEMENT OF ANY WORK. ALL WORK AND MATERIALS TO BE IN ACCORDANCE WITH CURRENT STATUTORY LEGISLATION, RELEVANT CODES OF PRACTICE AND BRITISH STANDARDS. ALL DIMENSIONS ON THIS DRAWING ARE IN MILLIMETRES (UNLESS OTHERWISE STATED).
		CB	SG	02/03/2023	As indicated						