


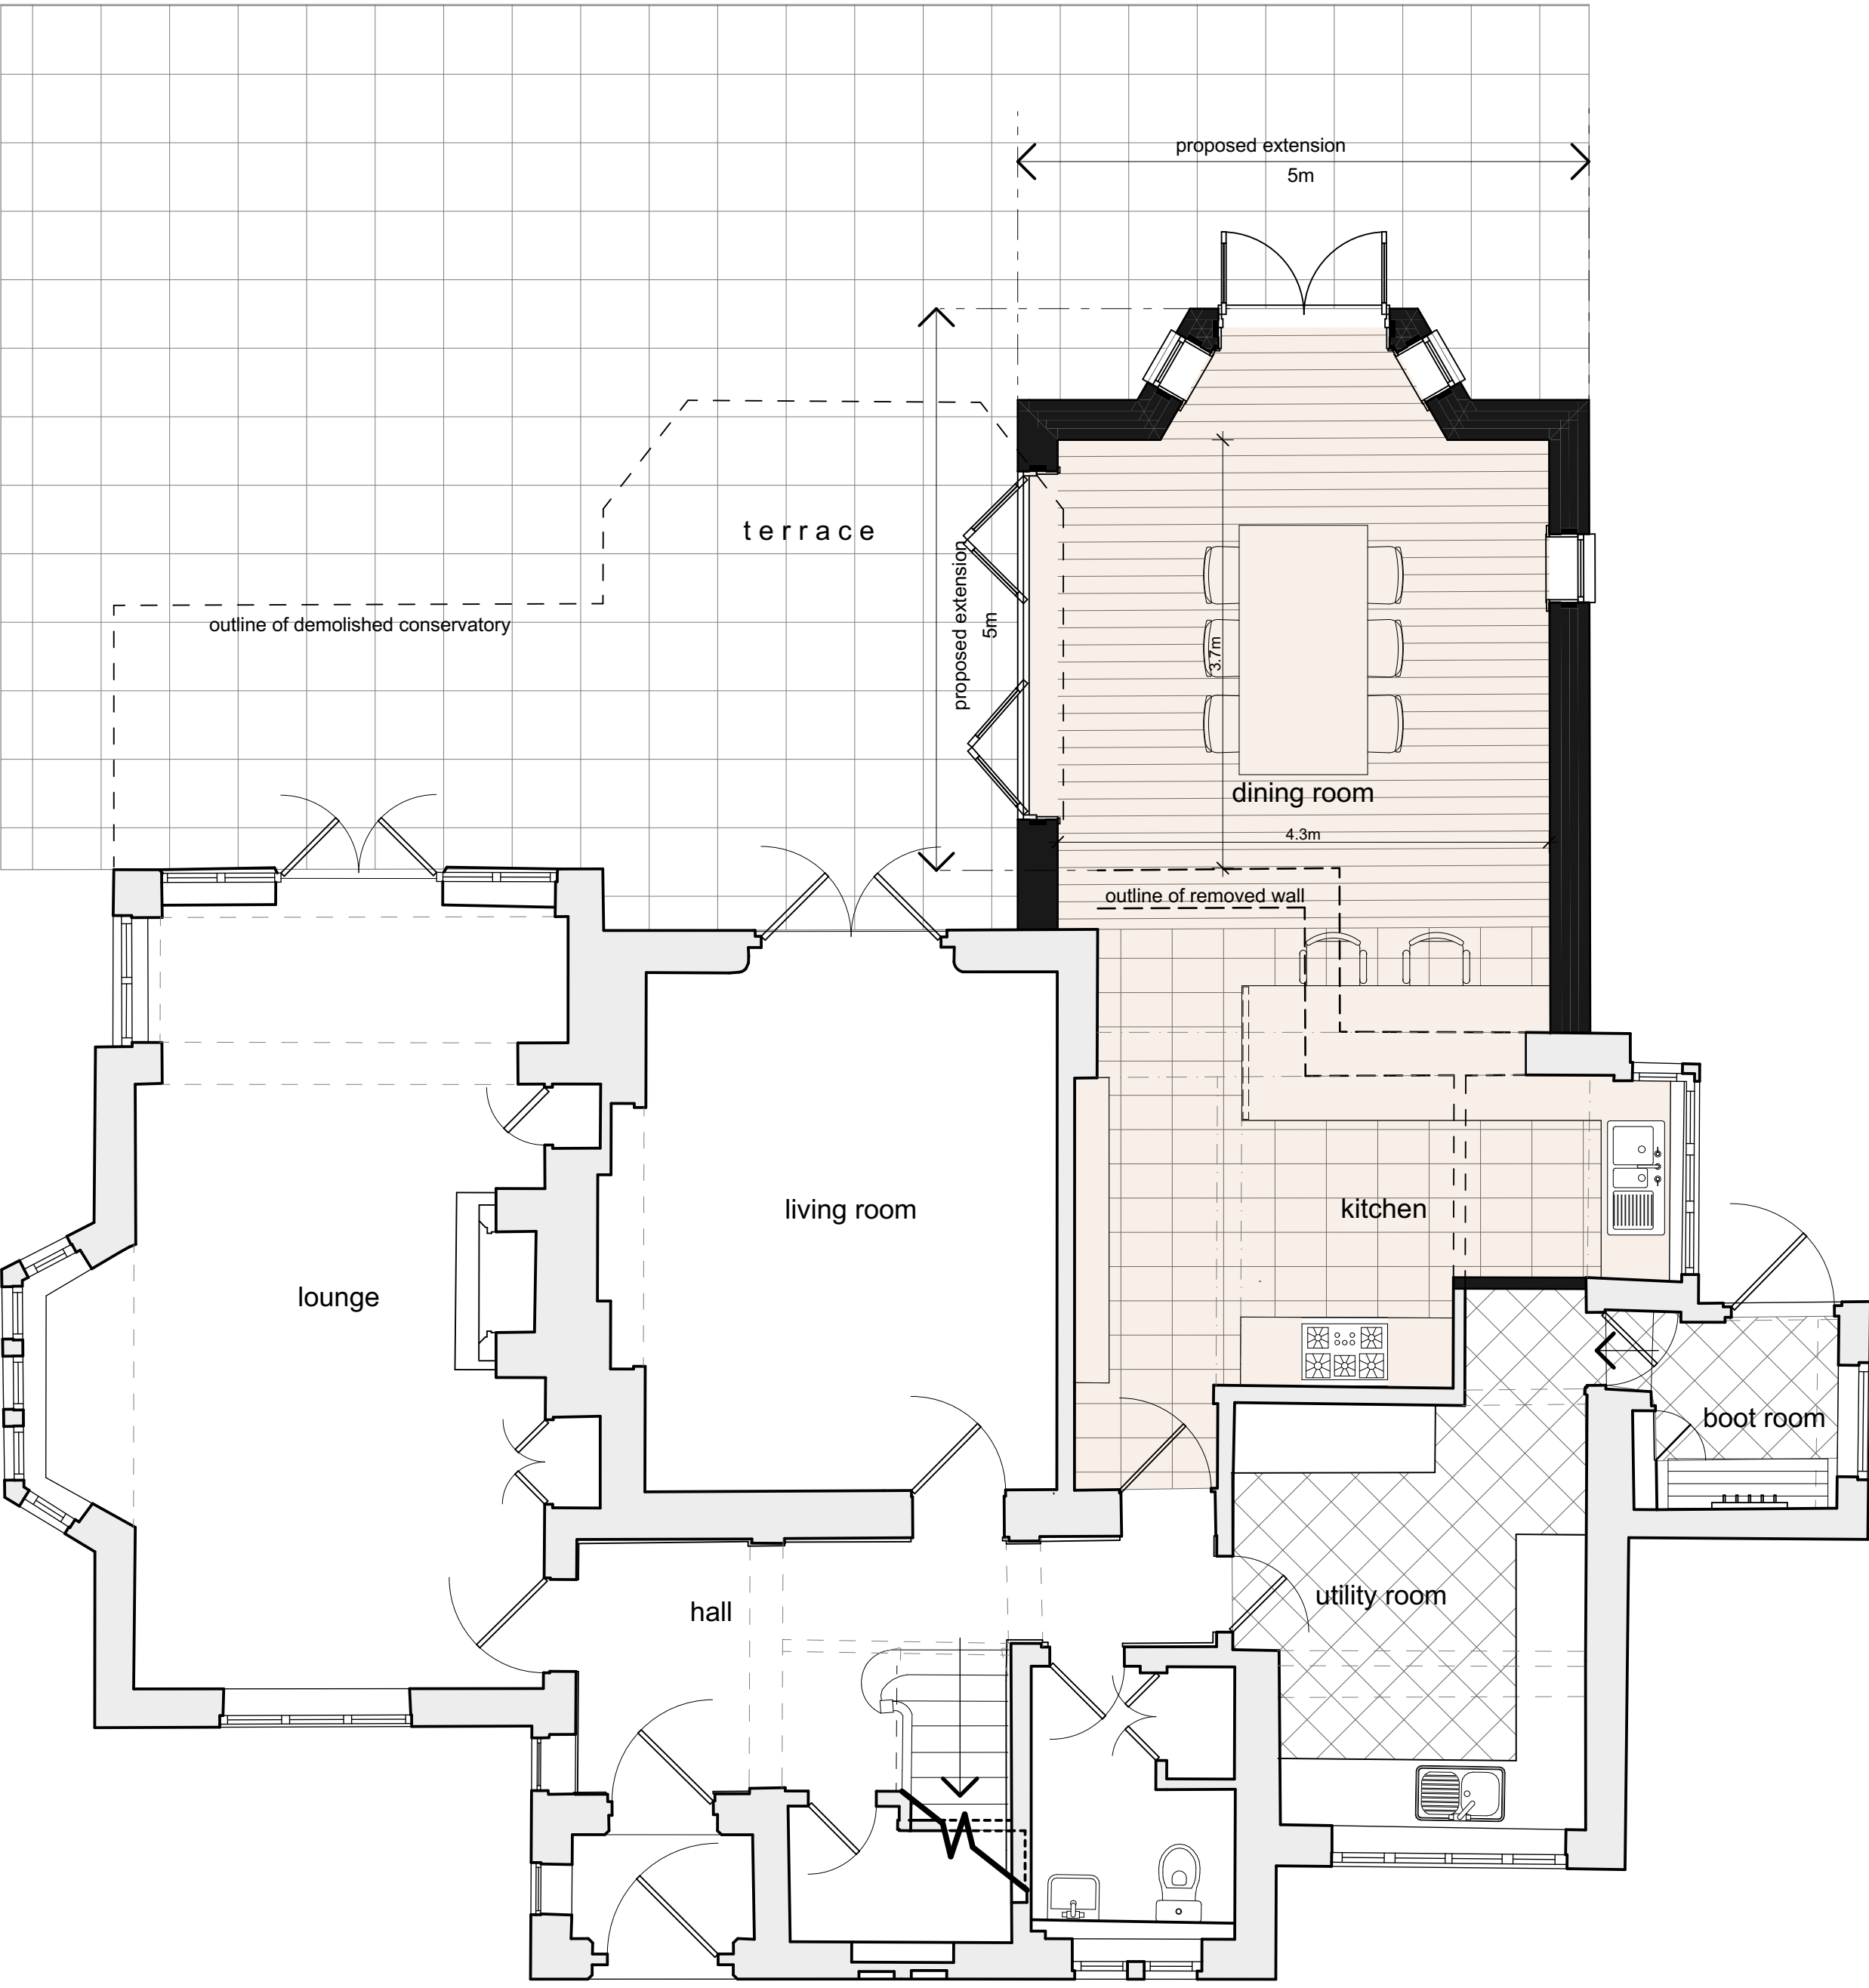


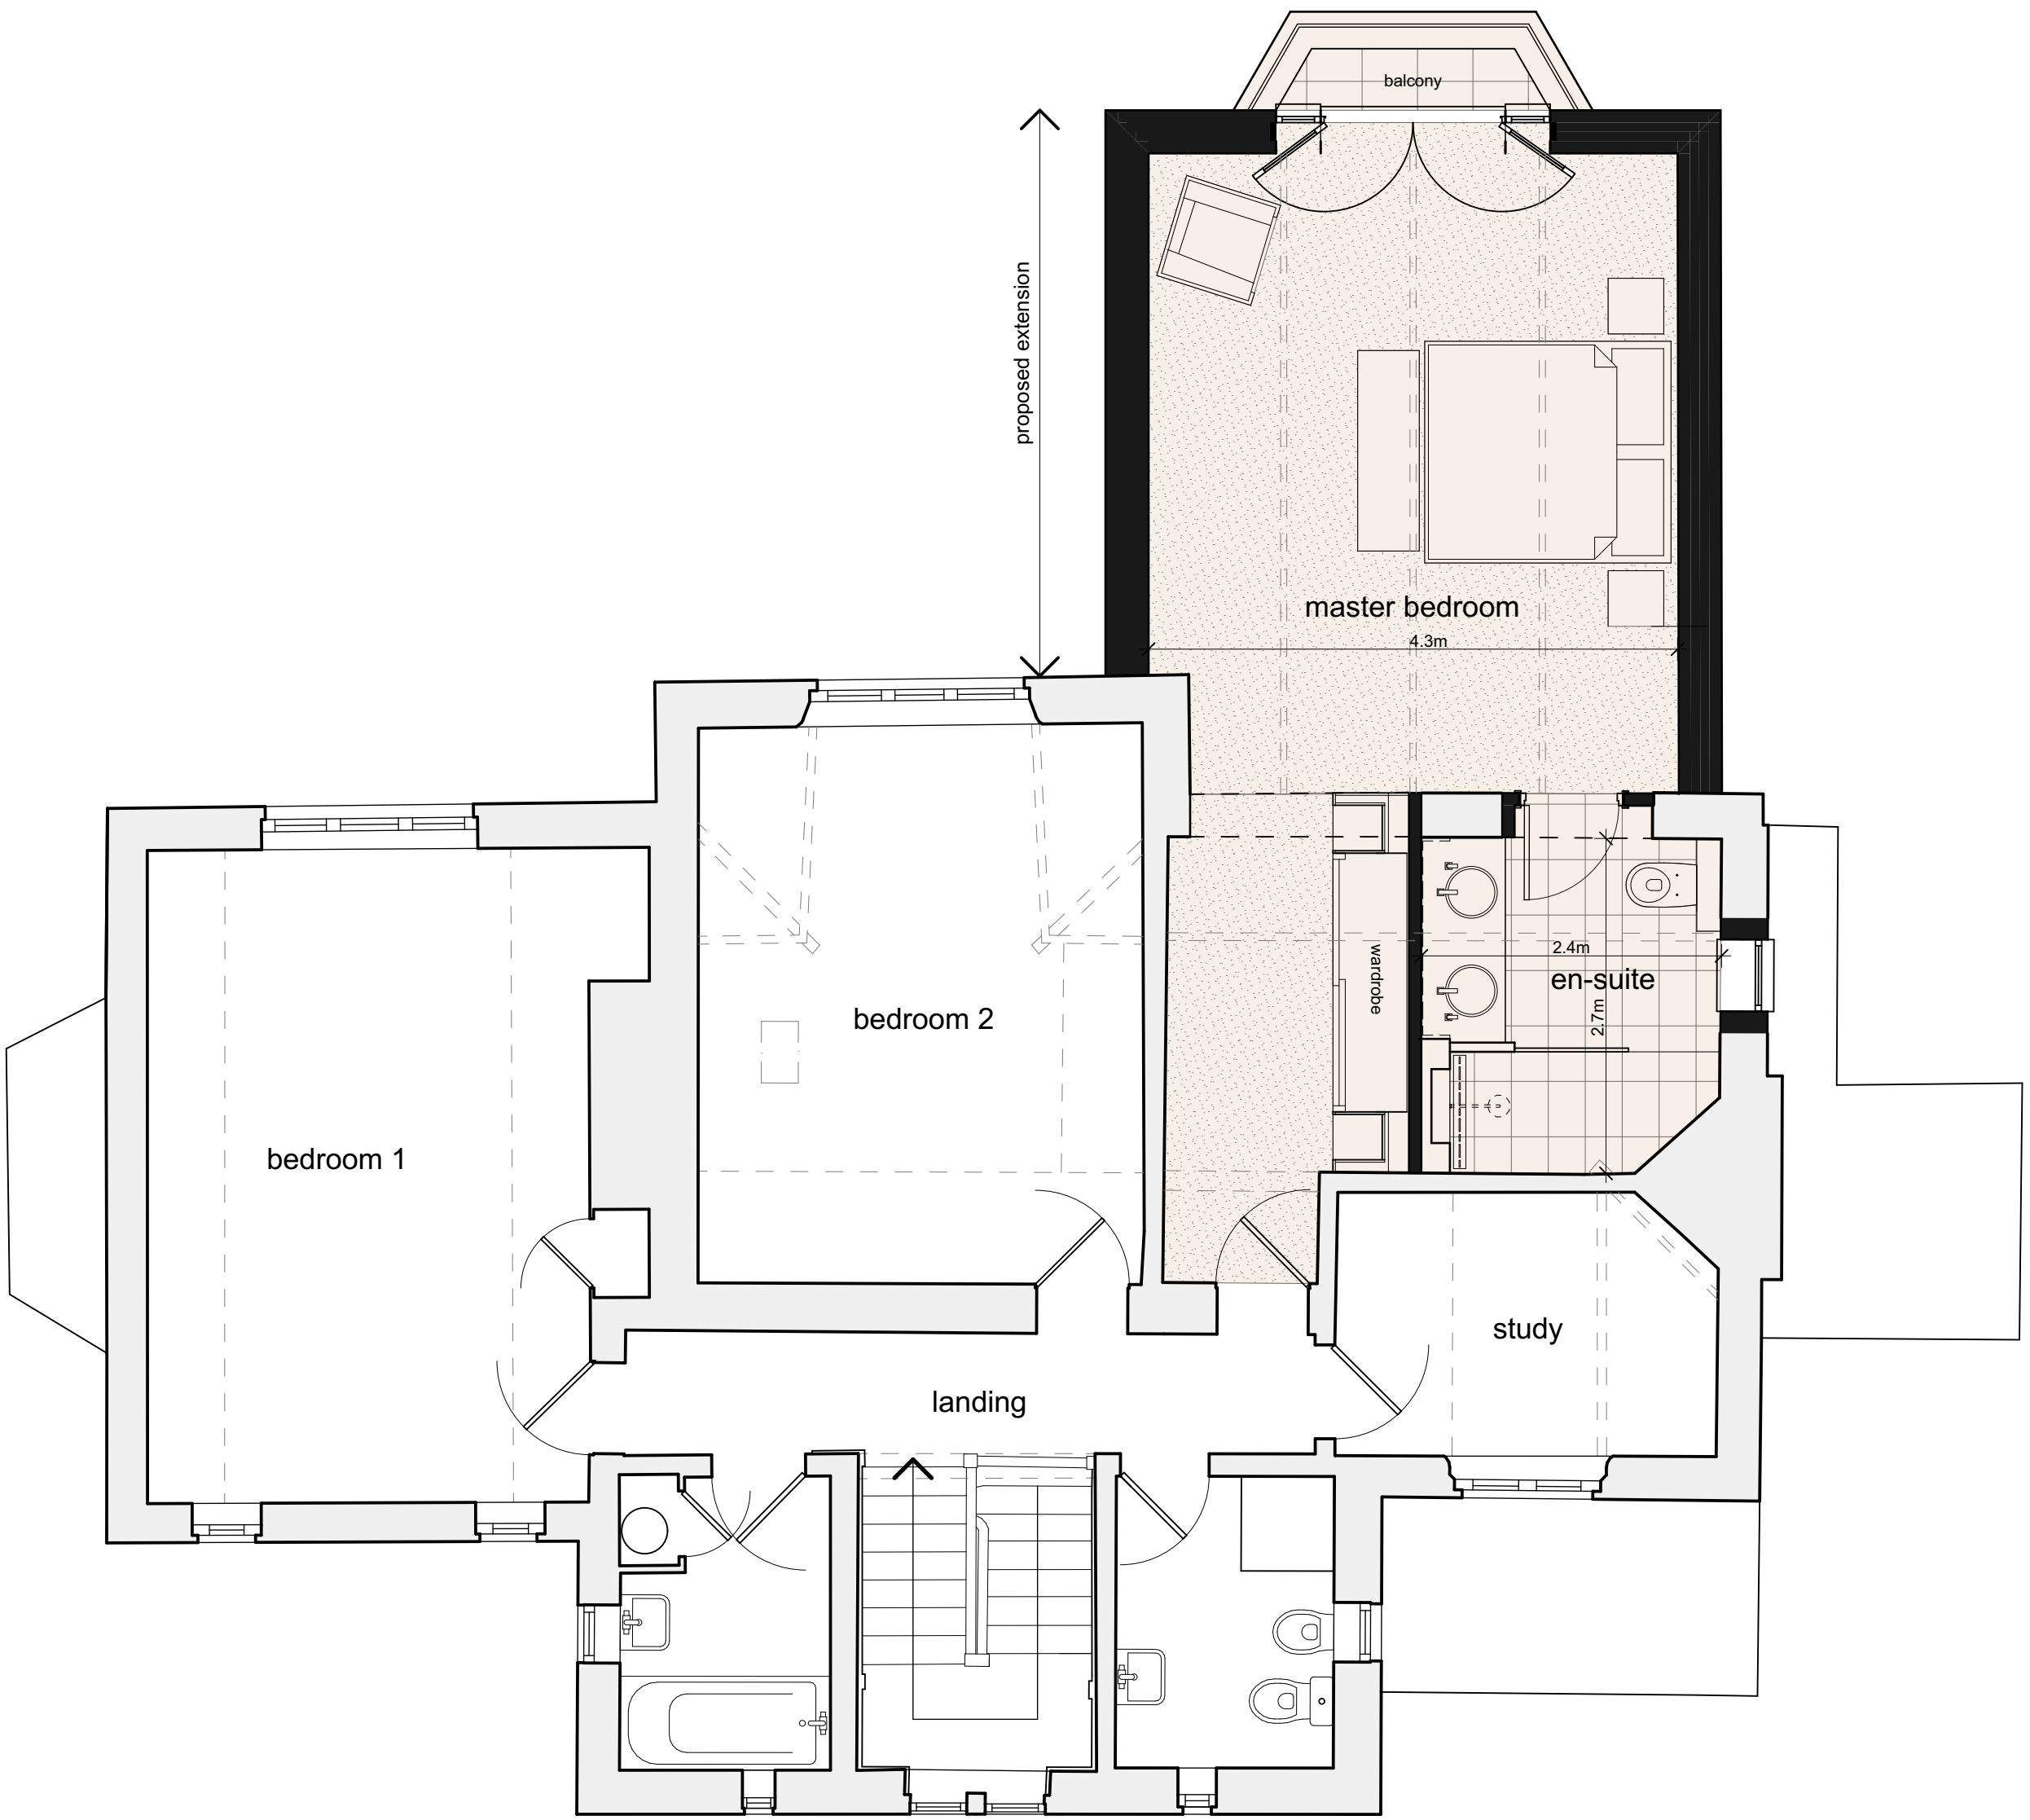

ground floor plan

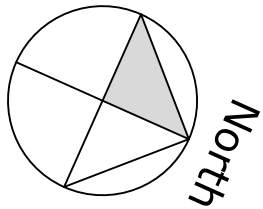

first floor plan

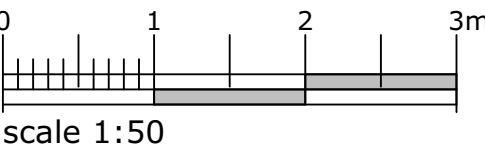

campbelldriverpartnership
architects

client: r fentem

project: 400 bass lane

bury bl9 5nr

sheet: floor plans - proposed

job no:	19.137	dwg no:	06	D
---------	--------	---------	----	---

scale:	1:50 @ A1	capricorn park
date:	24.10.19	blackwater road
drawn:	a w s	blackburn bb1 5qr
		t: 01254 297700
		e: design@cdpartnership.co.uk