




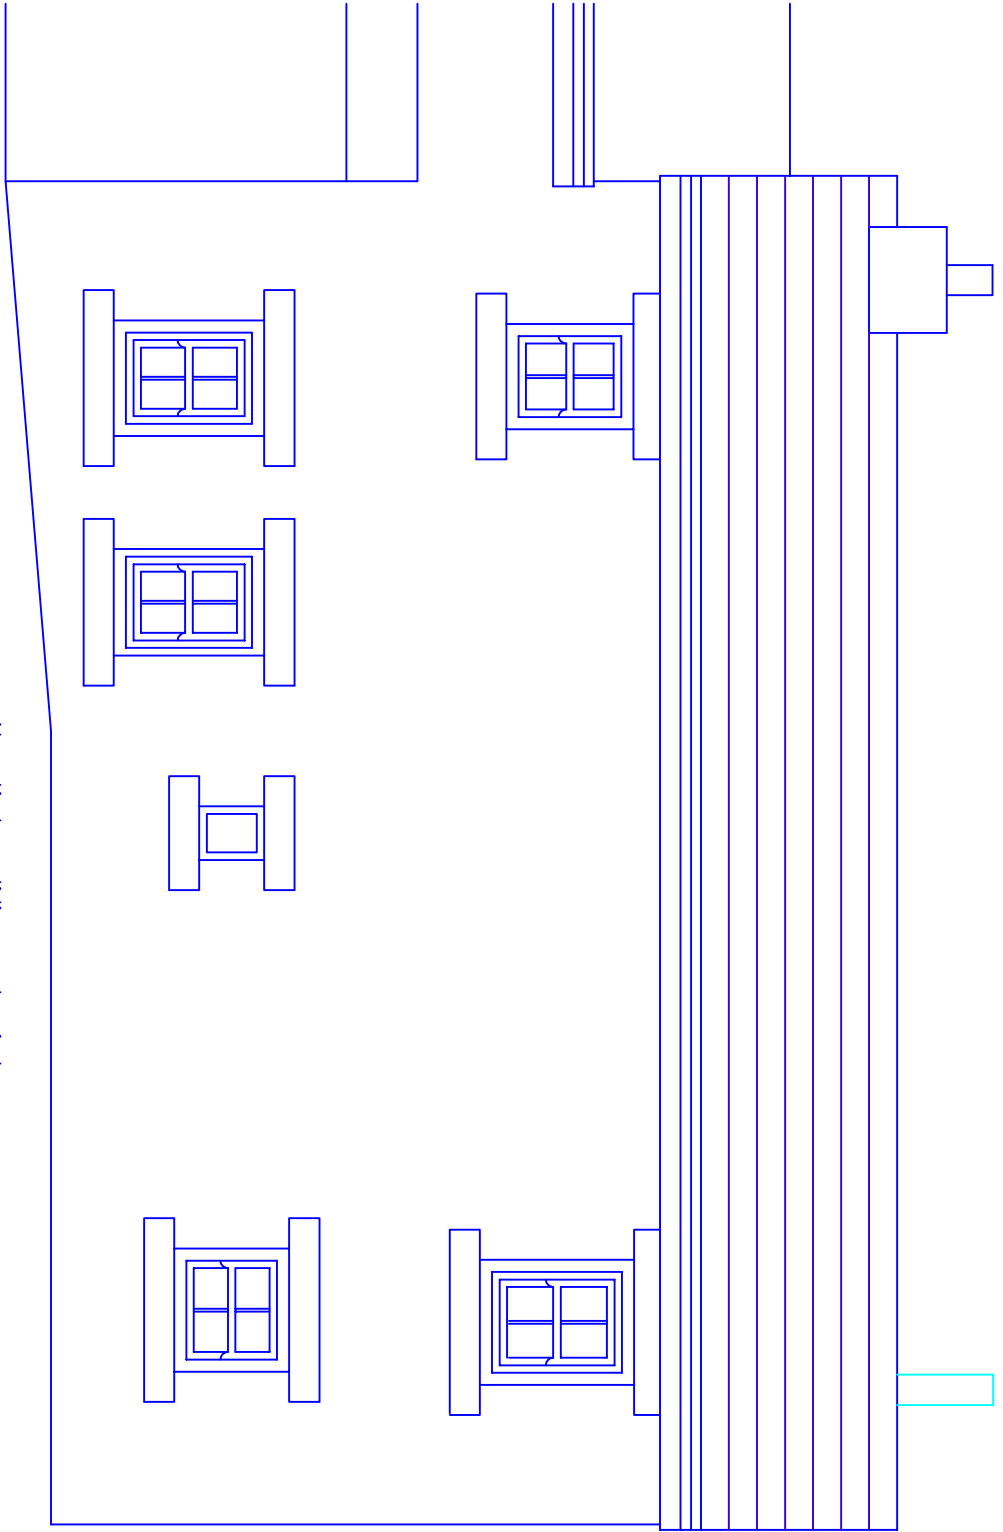

Proposed Side Elevation - North

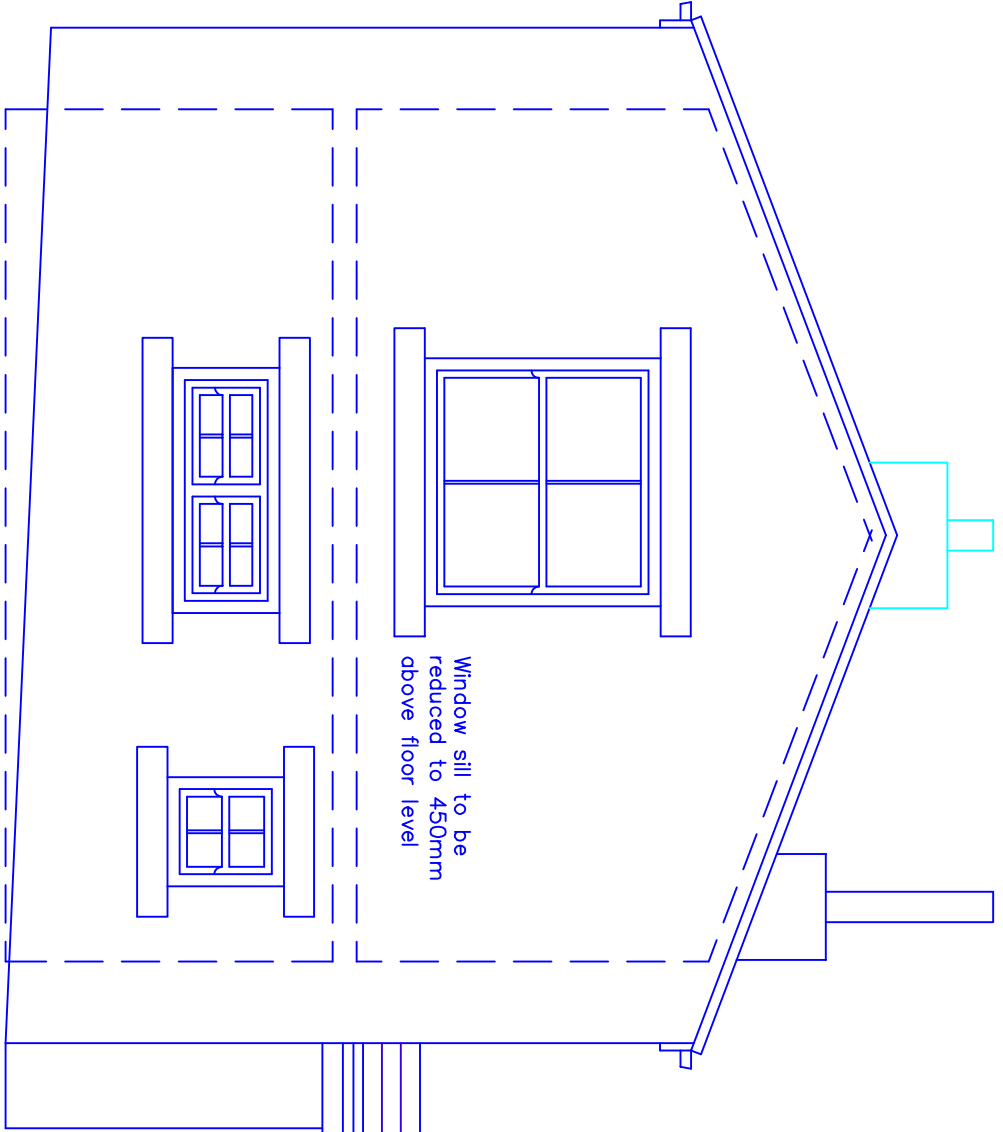


Proposed Front Elevation - West

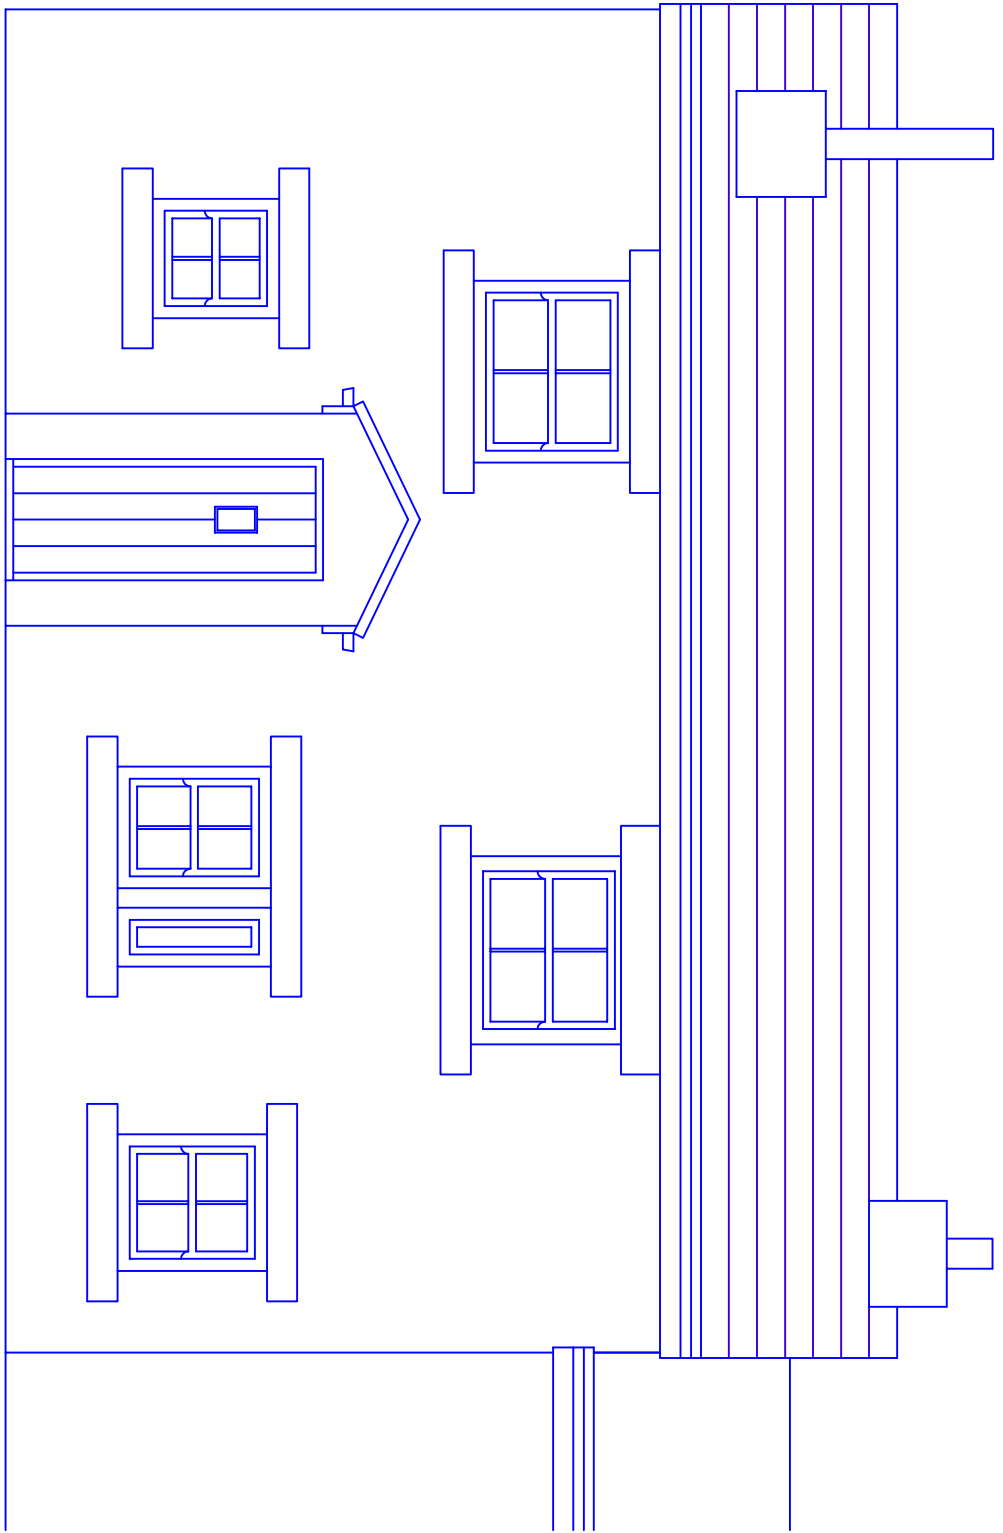


Proposed Side Elevation - South

Proposed Plan
Ground Floor
No change

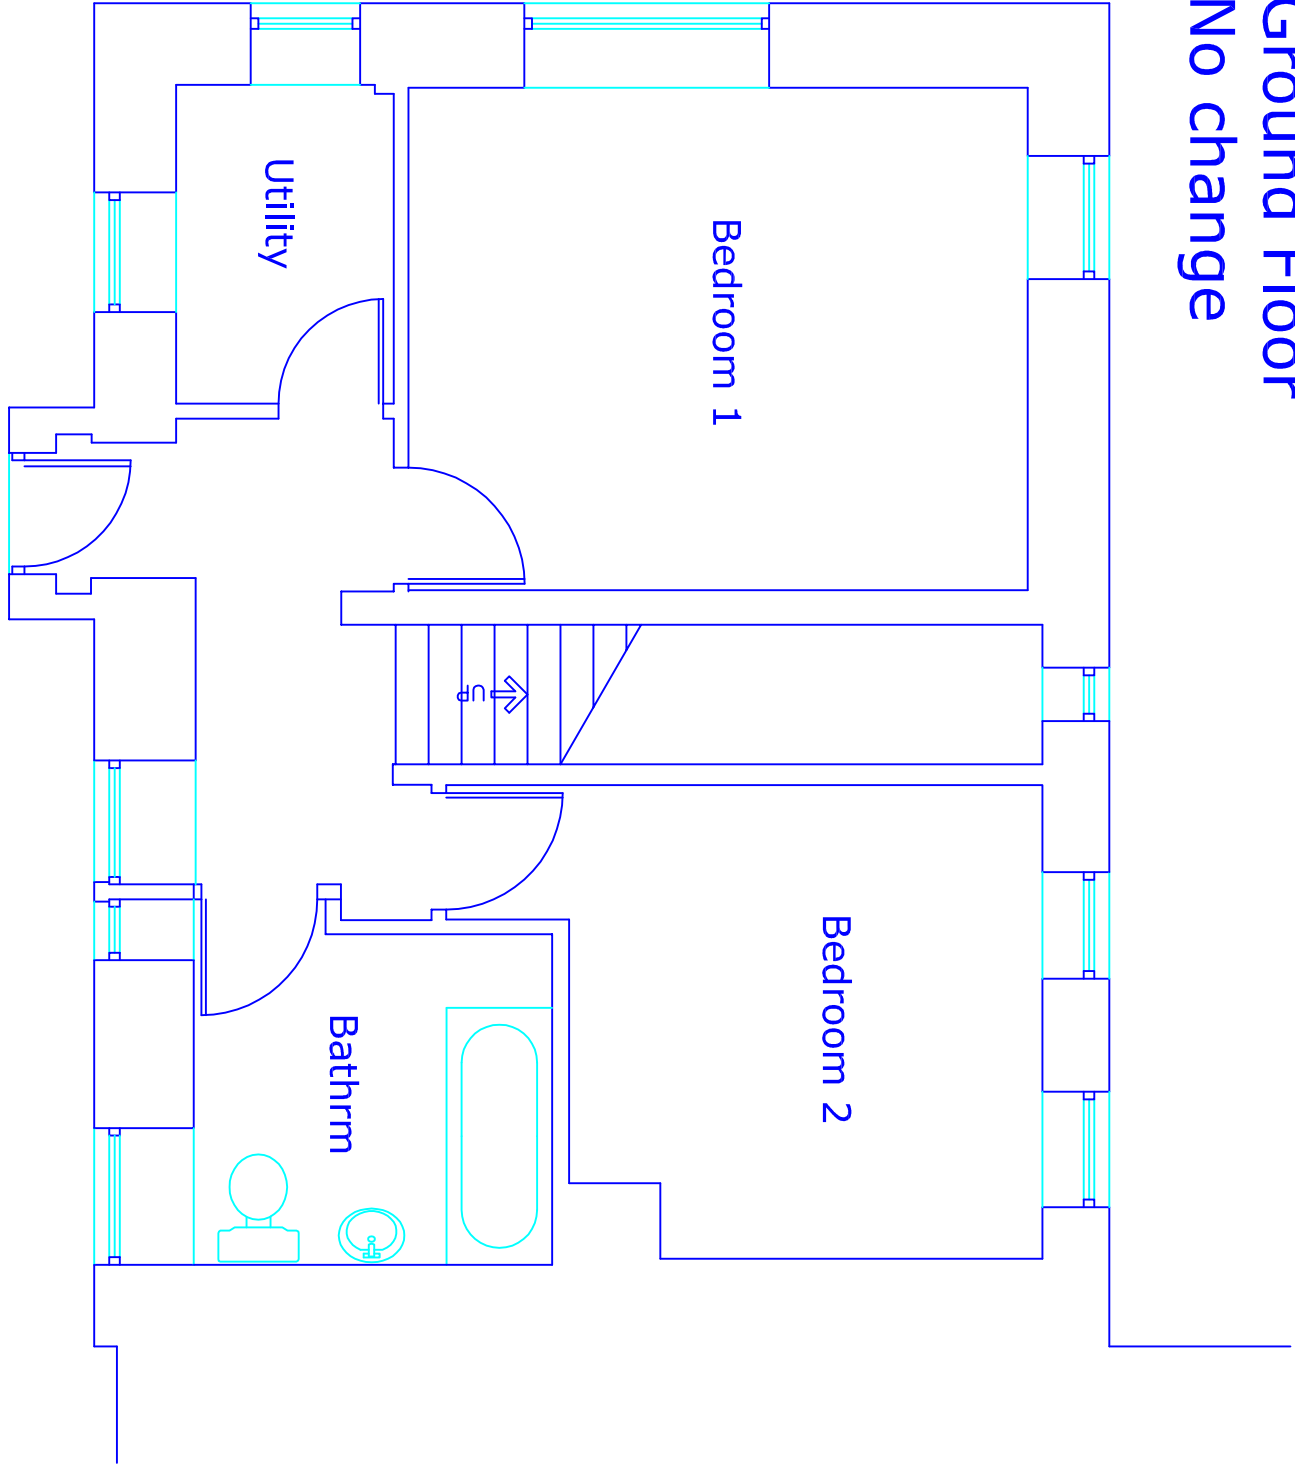

Proposed Plan
First Floor

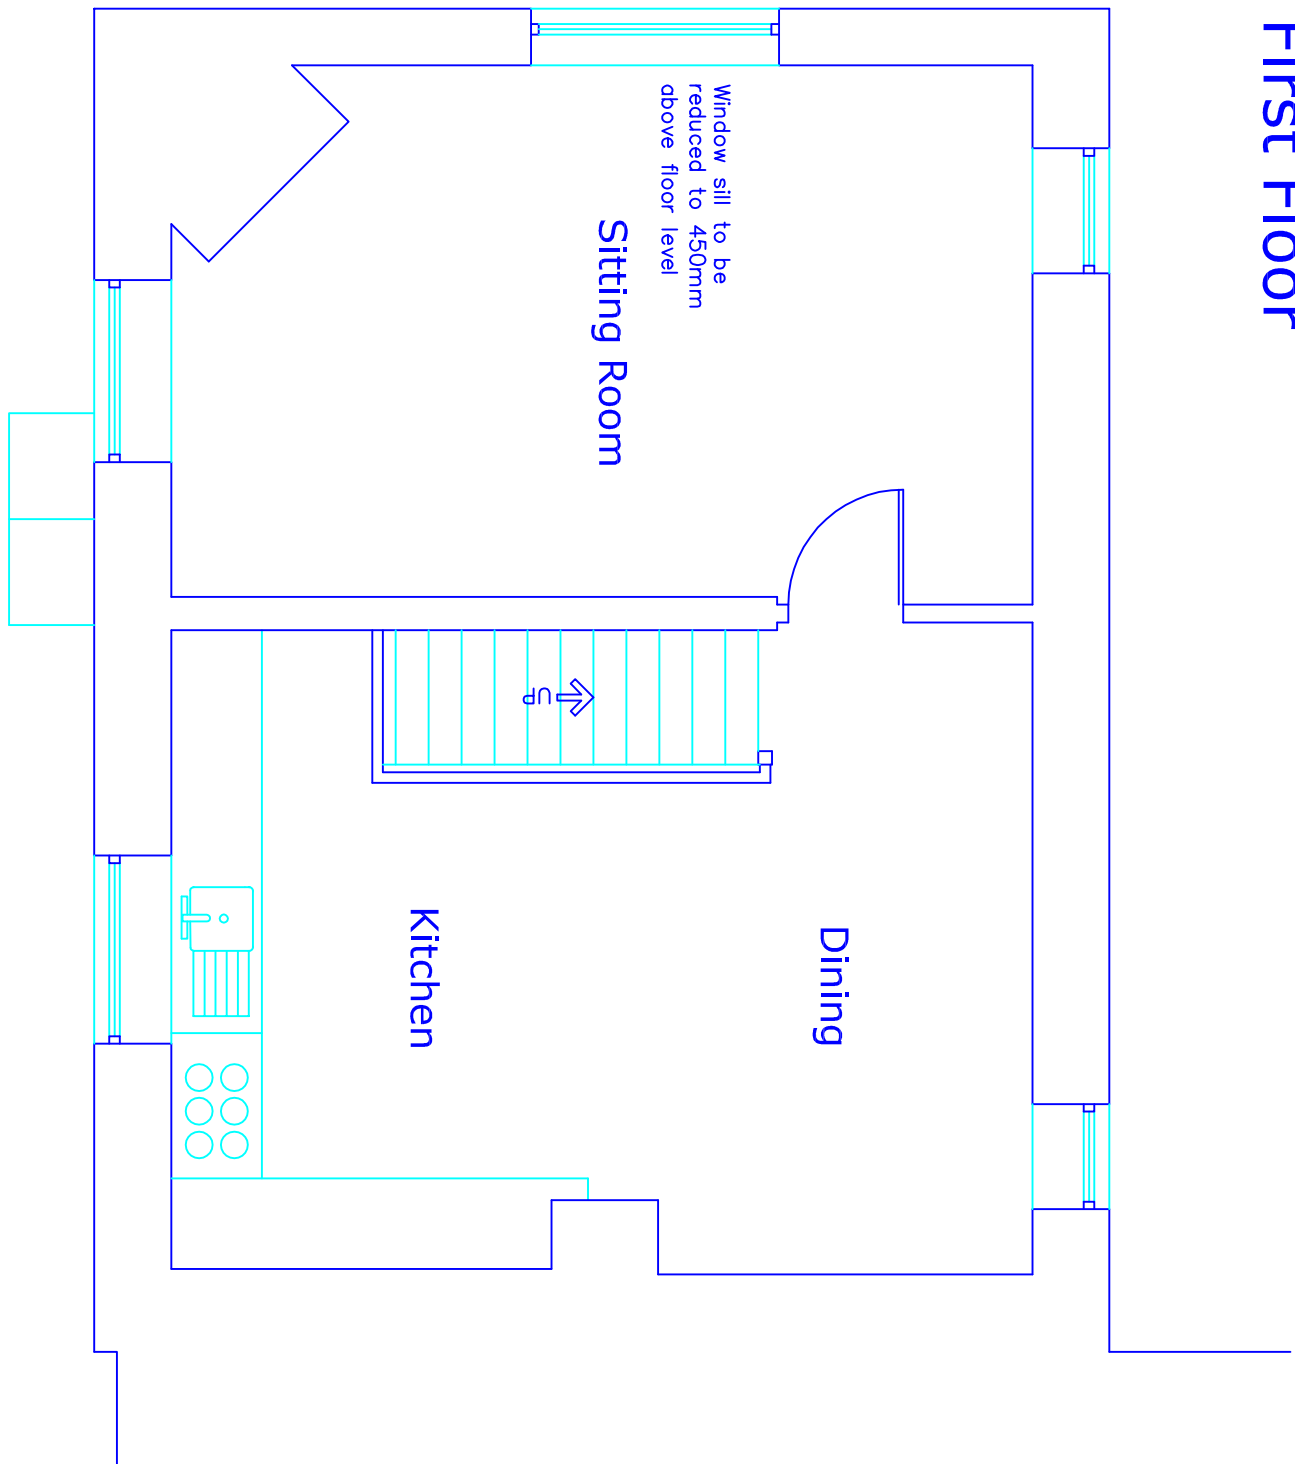

This drawing and design concept is the property of PPV design. It should not be reproduced without written permission

2 Helmsford Road, Holcombe Village
Karnesbottom, Lancashire BL8 4PA
Gary Dearden (PPV homes) DipArch RIBA
gary@ppv-design.co.uk www.ppv-design.co.uk
T. 0706 622731 M. 07112 669482



109 Holcombe Old Road
Bury BL8 4NF
scale 1:50 at A1
May 2022
Proposed Plans
and Elevations

AB1-02

PPV design Ltd