





01 Existing Site Plan
Scale 1:200 @ A3

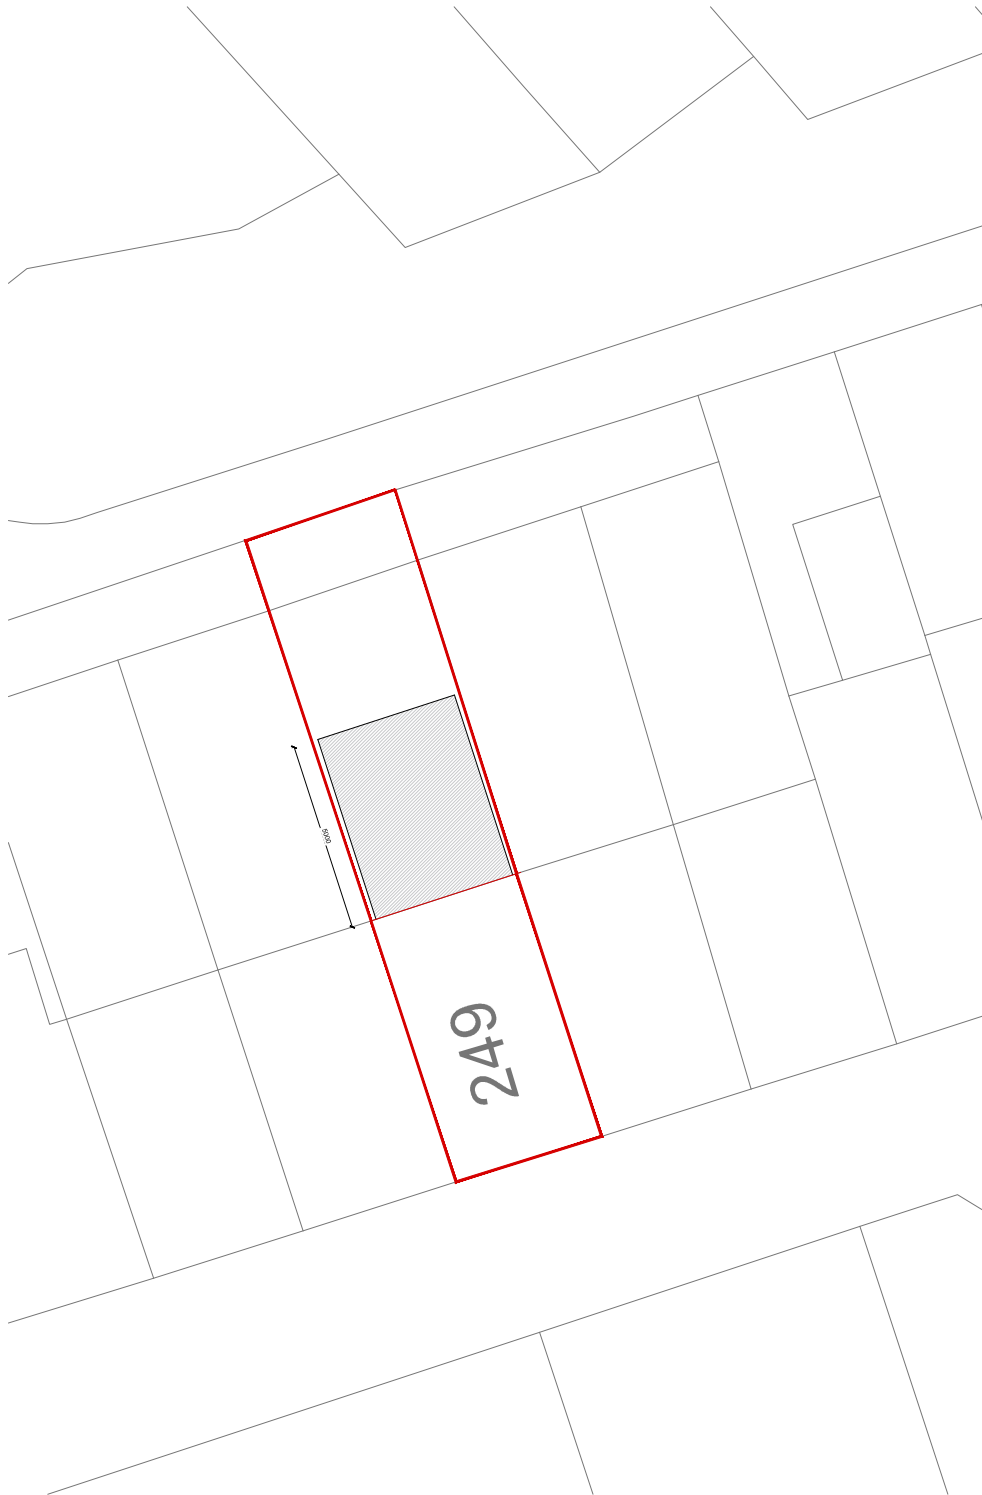

02 Proposed Site Plan
Scale 1:200 @ A3

Element Key

- Site Boundary
- Proposed Extension

 

SCALE BAR 1:200

General Notes:


All site dimensions shall be verified by the Contractor on site prior to commencing any works.

Do not scale from this drawing.

Design intent drawing only. Construction to comply with latest building regulation requirements.

This drawing is the property of "Studio Tashkeel Architecture Ltd." and copyright is reserved by them. The drawing is not to be copied or disclosed by or to any unauthorised persons without the prior written consent of Studio Tashkeel Architecture Ltd.

A	Issued for Planning	02.09.2025	SM	MK
-	First Issue	26.06.2025	SM	MK
Rev	Description	Date	Dr by	App by

 

STUDIO TASHKEEL
ARCHITECTURE LTD.
1-3 Ashton Lane, Sale M33 6WT
Manchester, United Kingdom

T +44(0)161 694 6375
E info@StudioTashkeel.com
www.studiotashkeel.com

client name		
Mr Alexie Adrian		
project		
249 Rochdale Old Road, BL9 7SA		
drawing		
Existing and Proposed Site Plan		
project number		scale
25127		1:200 @ A3
drawing number	rev	issue status
PL_001	-	Planning
This drawing is to be read in conjunction with all related drawings. All dimensions must be checked and verified on site before commencing any work or producing shop drawings. The originator should be notified immediately of any discrepancy. This drawing is copyright and remains the property of Studio Tashkeel Architecture Ltd.		