

THE GATEHOUSE

GARAGE REPLACENT PROPSALS



NOTES

ORIGINAL A1

DO NOT SCALE FROM THIS DRAWING.


ALL DIMENSIONS TO BE CHECKED ON SITE.

COPYRIGHT PROTECTED.

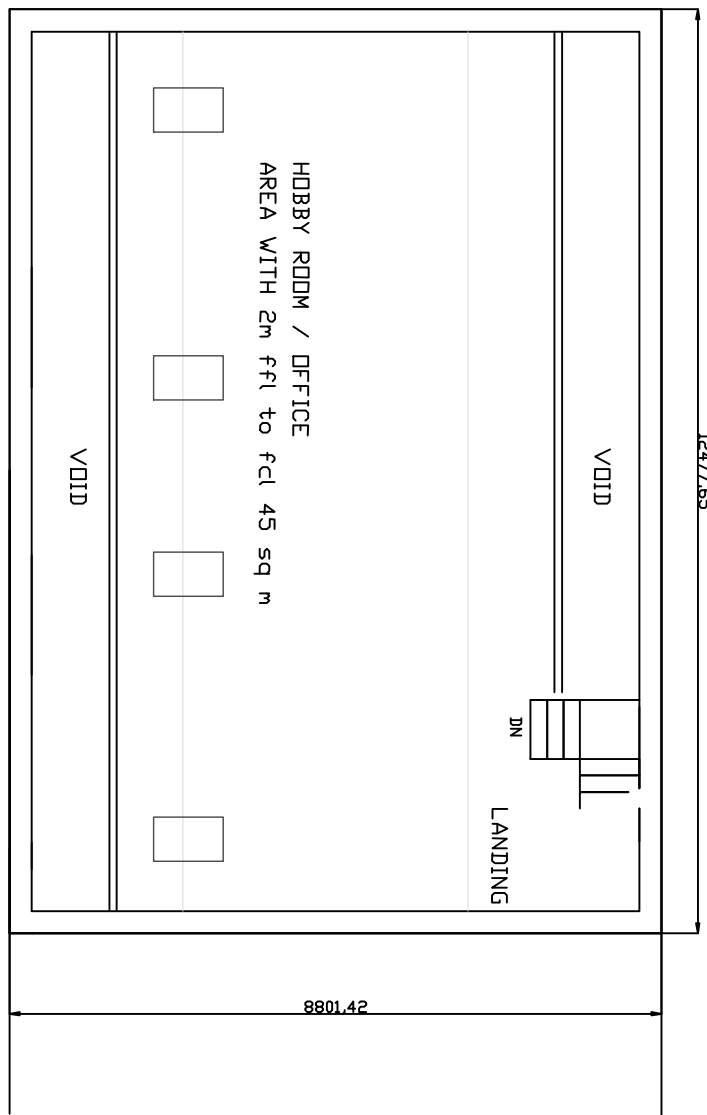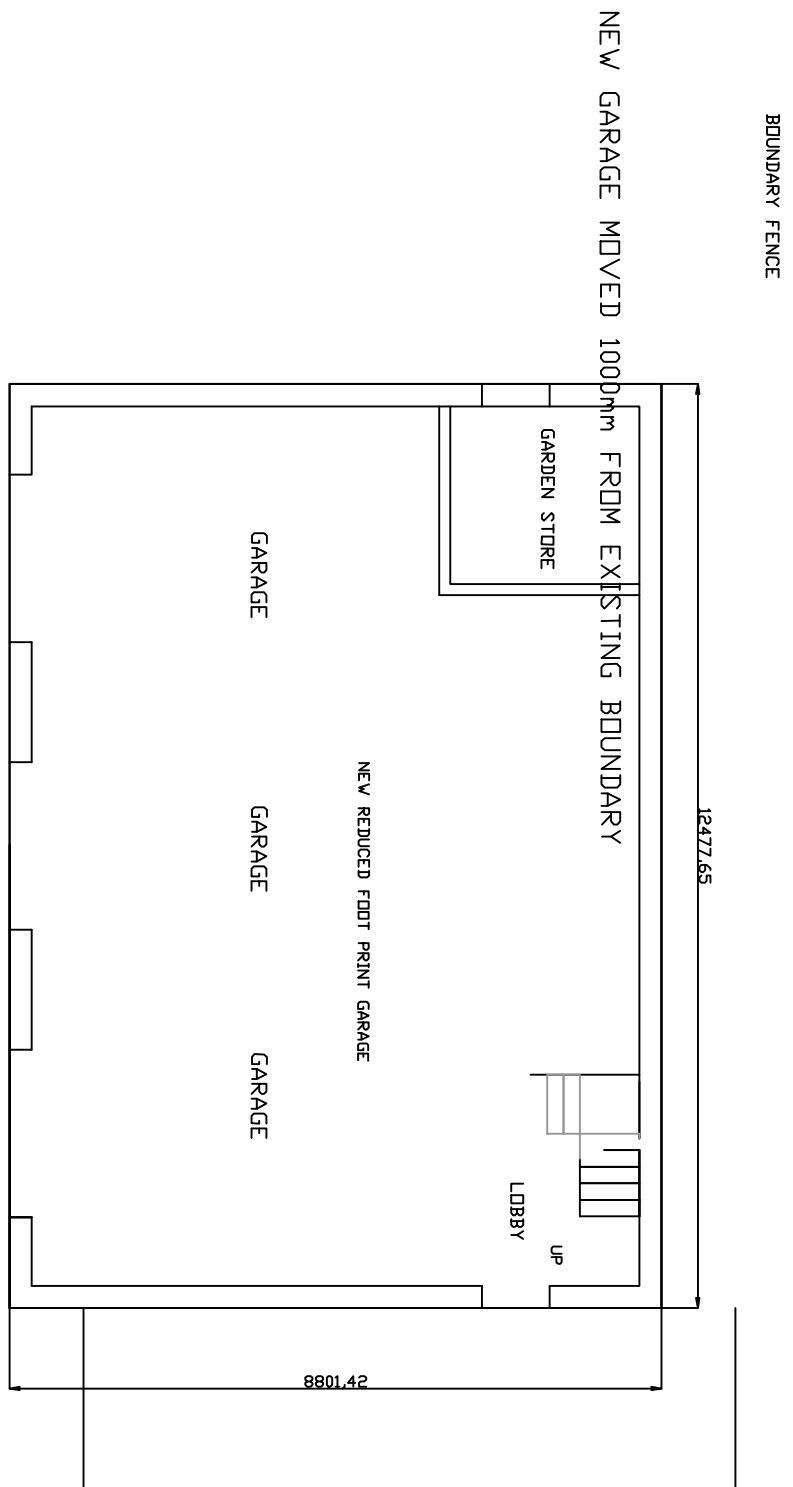


GARAGE FLOOR PLAN


ROOFSPACE FLOOR PLAN

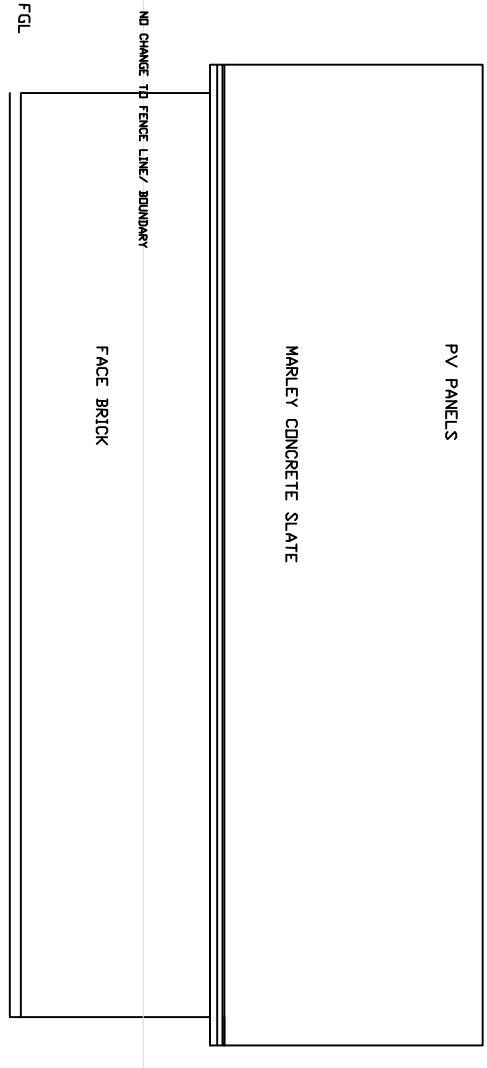


REAR ELEVATION

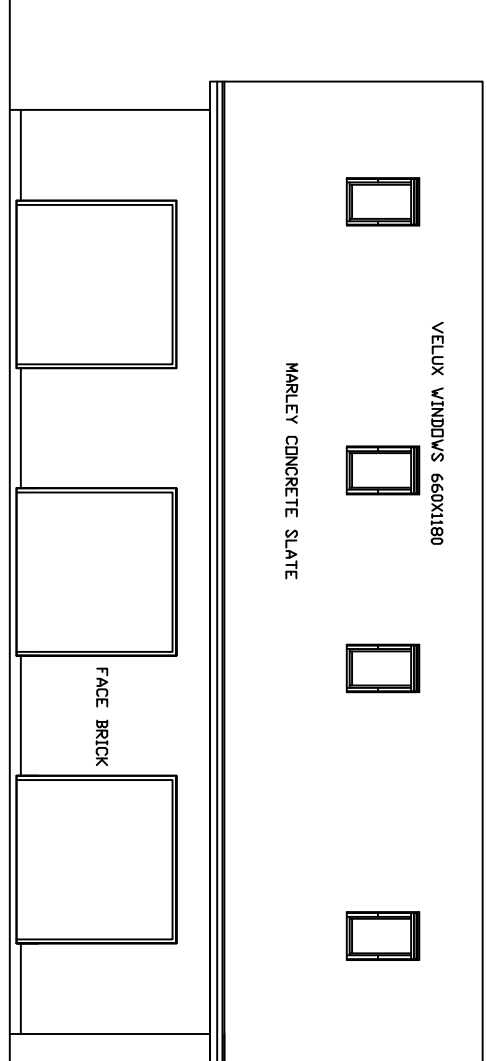


GARAGE ELEVATIONS

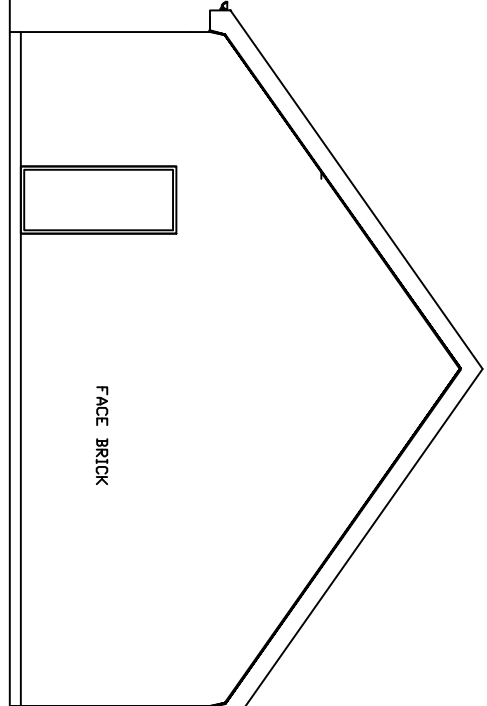

SIDE ELEVATION

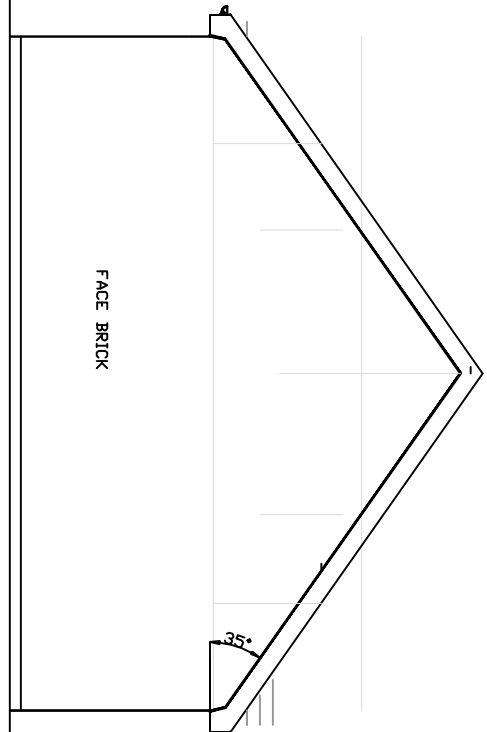


SIDE ELEVATION

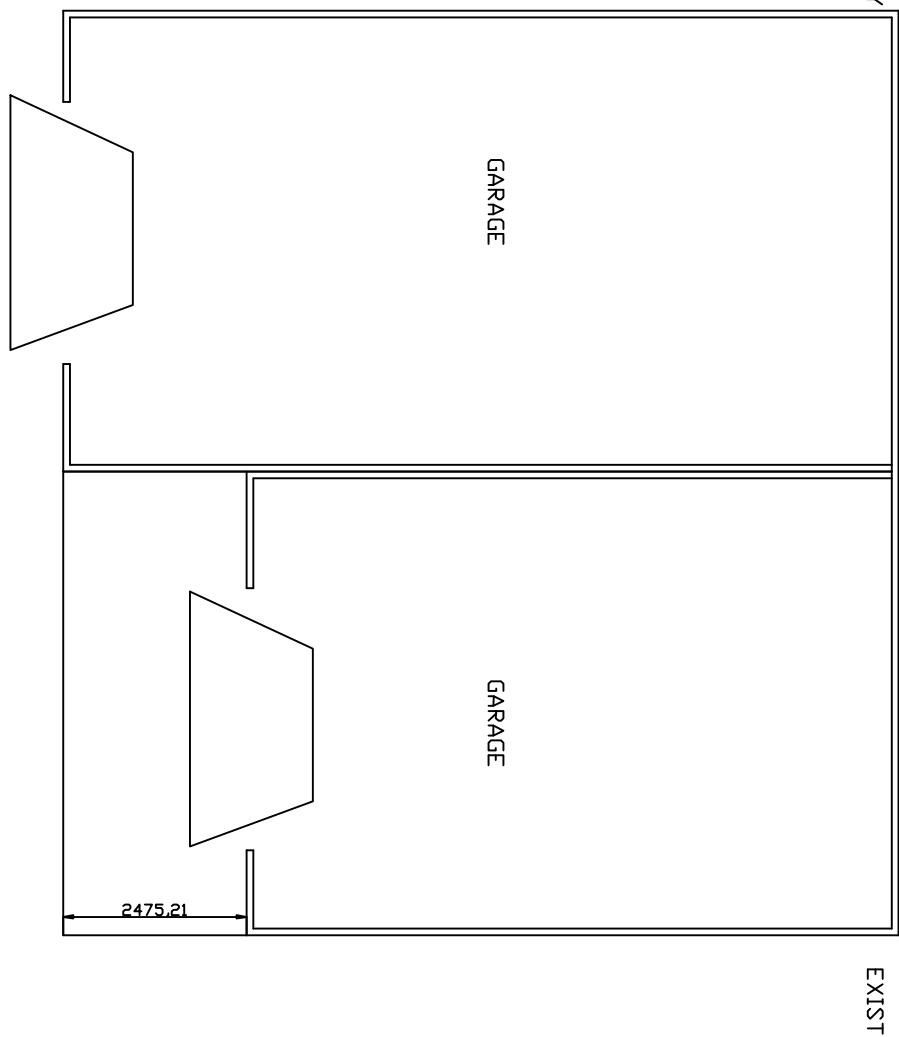


EXISTING GARAGE FLOOR PLAN


EXISTING GARAGE ELEVATIONS

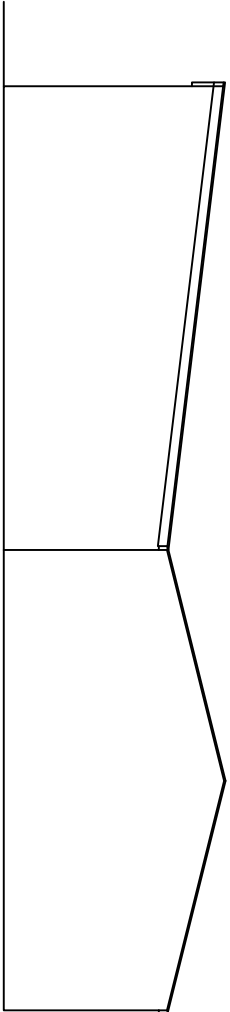


GARAGE REAR ELEVATION

 

GARAGE SIDE ELEVATION

 

GARAGE SIDE ELEVATION

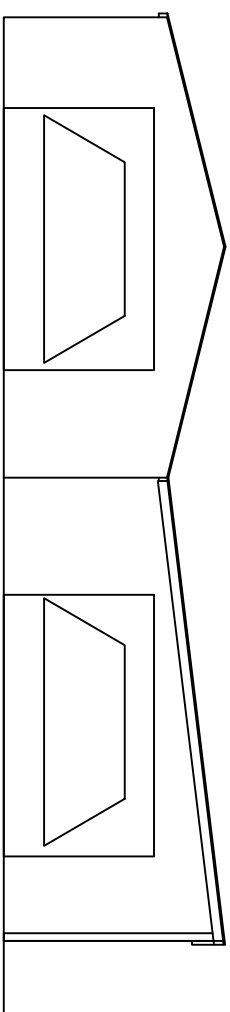

GARAGE FRONT ELEVATION

TITLE

PROPOSED EXTENSION / ALTERATION TO THE GATEHOUSE WOODHILL ROAD BURY

GARAGE REPLACEMENT

DRAWING No. 0.05

CLIENT

REVISIONS

SCALE	DATE	DRAWN	CHECKED
1/100	05/24	ASC	
1/200			