



NOTES

ORIGINAL A4

DO NOT SCALE FROM THIS DRAWING.
ALL DIMENSIONS TO BE CHECKED ON SITE.

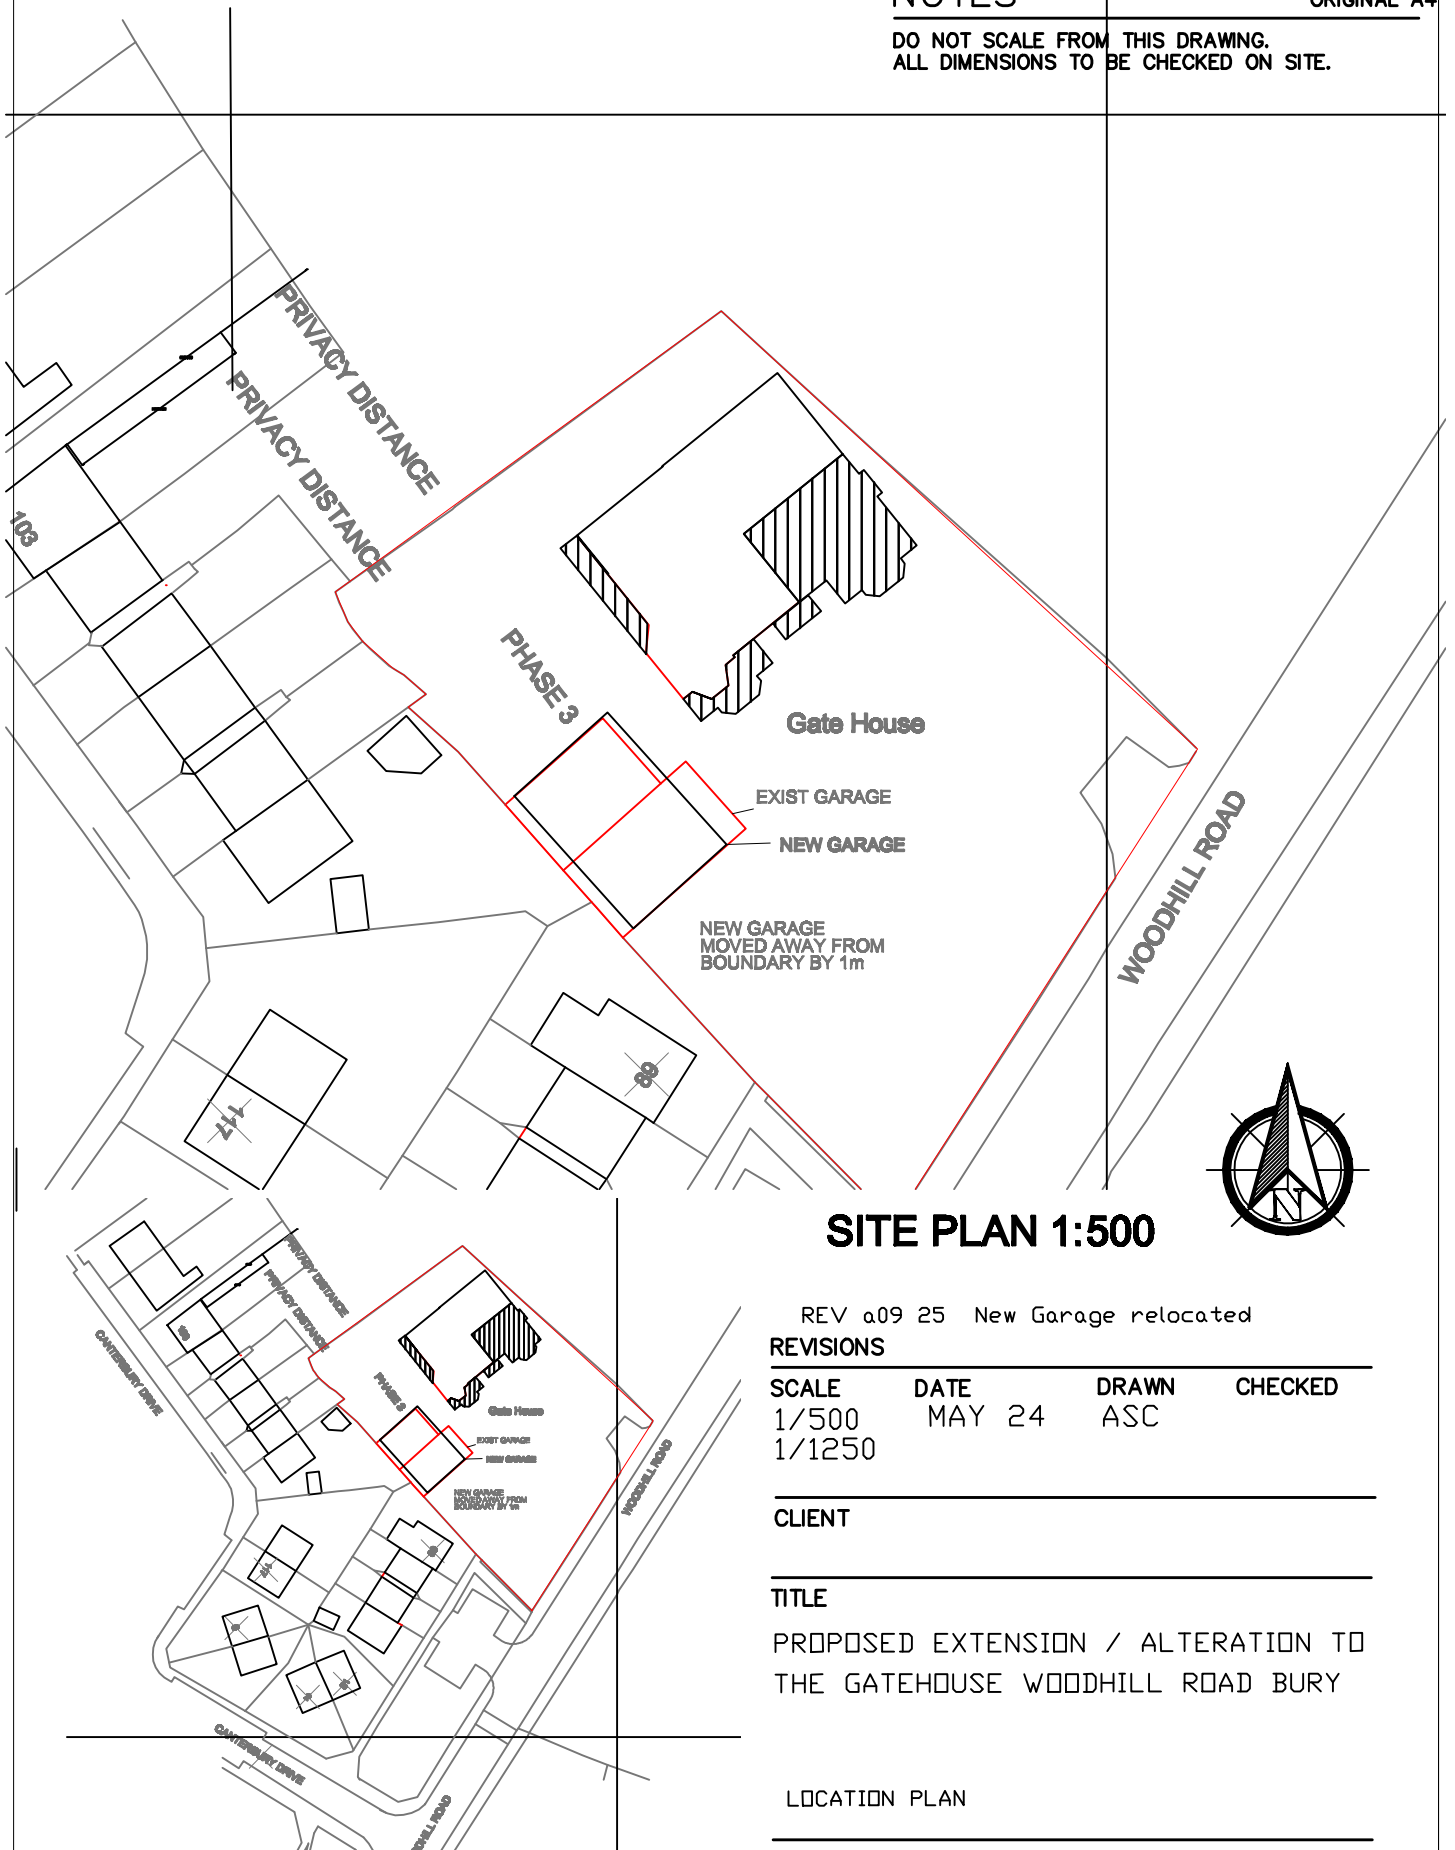

SITE PLAN 1:500

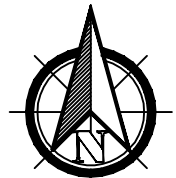

REV a09 25 New Garage relocated

REVISIONS

SCALE	DATE	DRAWN	CHECKED
1/500	MAY 24	ASC	
1/1250			

CLIENT

TITLE

PROPOSED EXTENSION / ALTERATION TO
THE GATEHOUSE WOODHILL ROAD BURY

LOCATION PLAN