
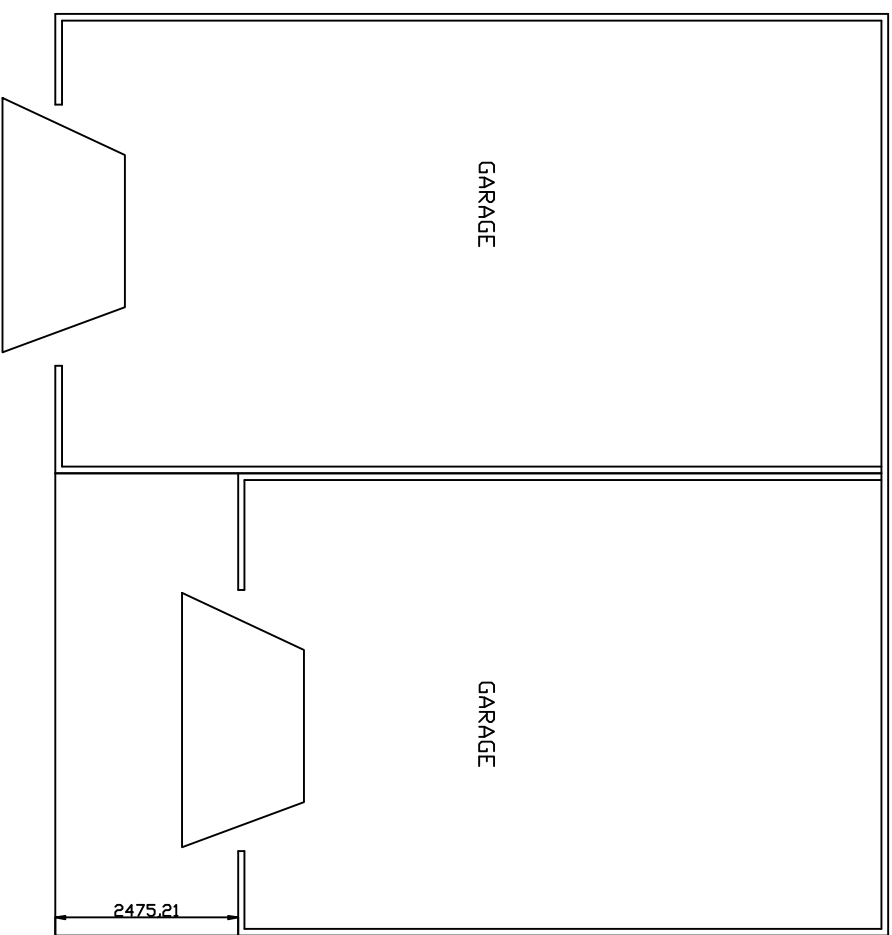
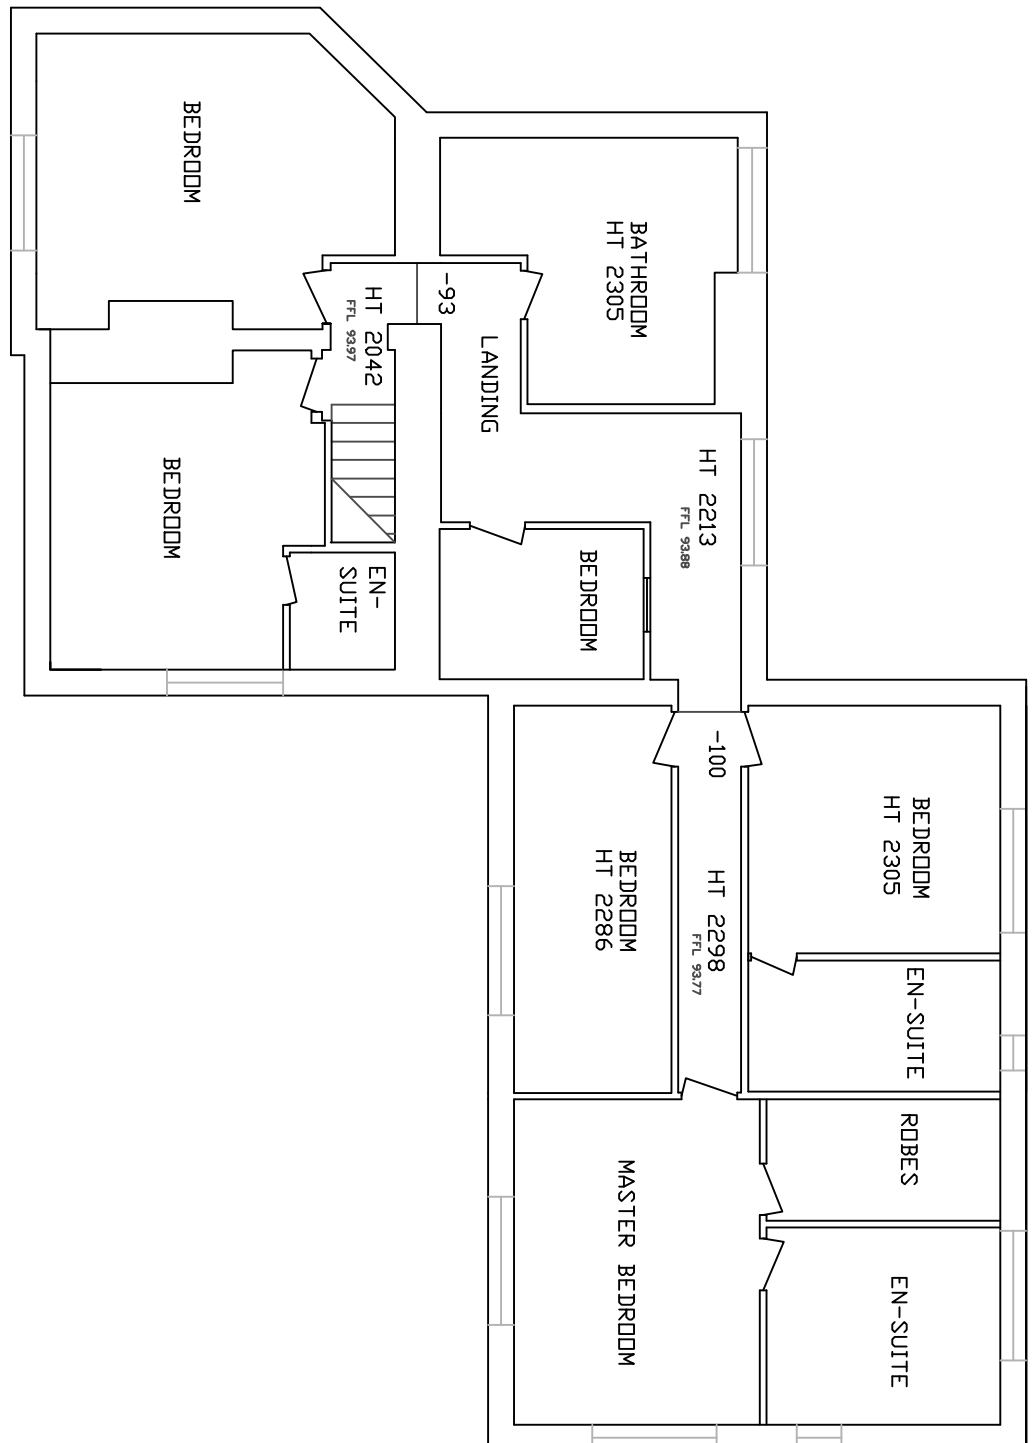



THE GATEHOUSE PLANS AS EXISTING

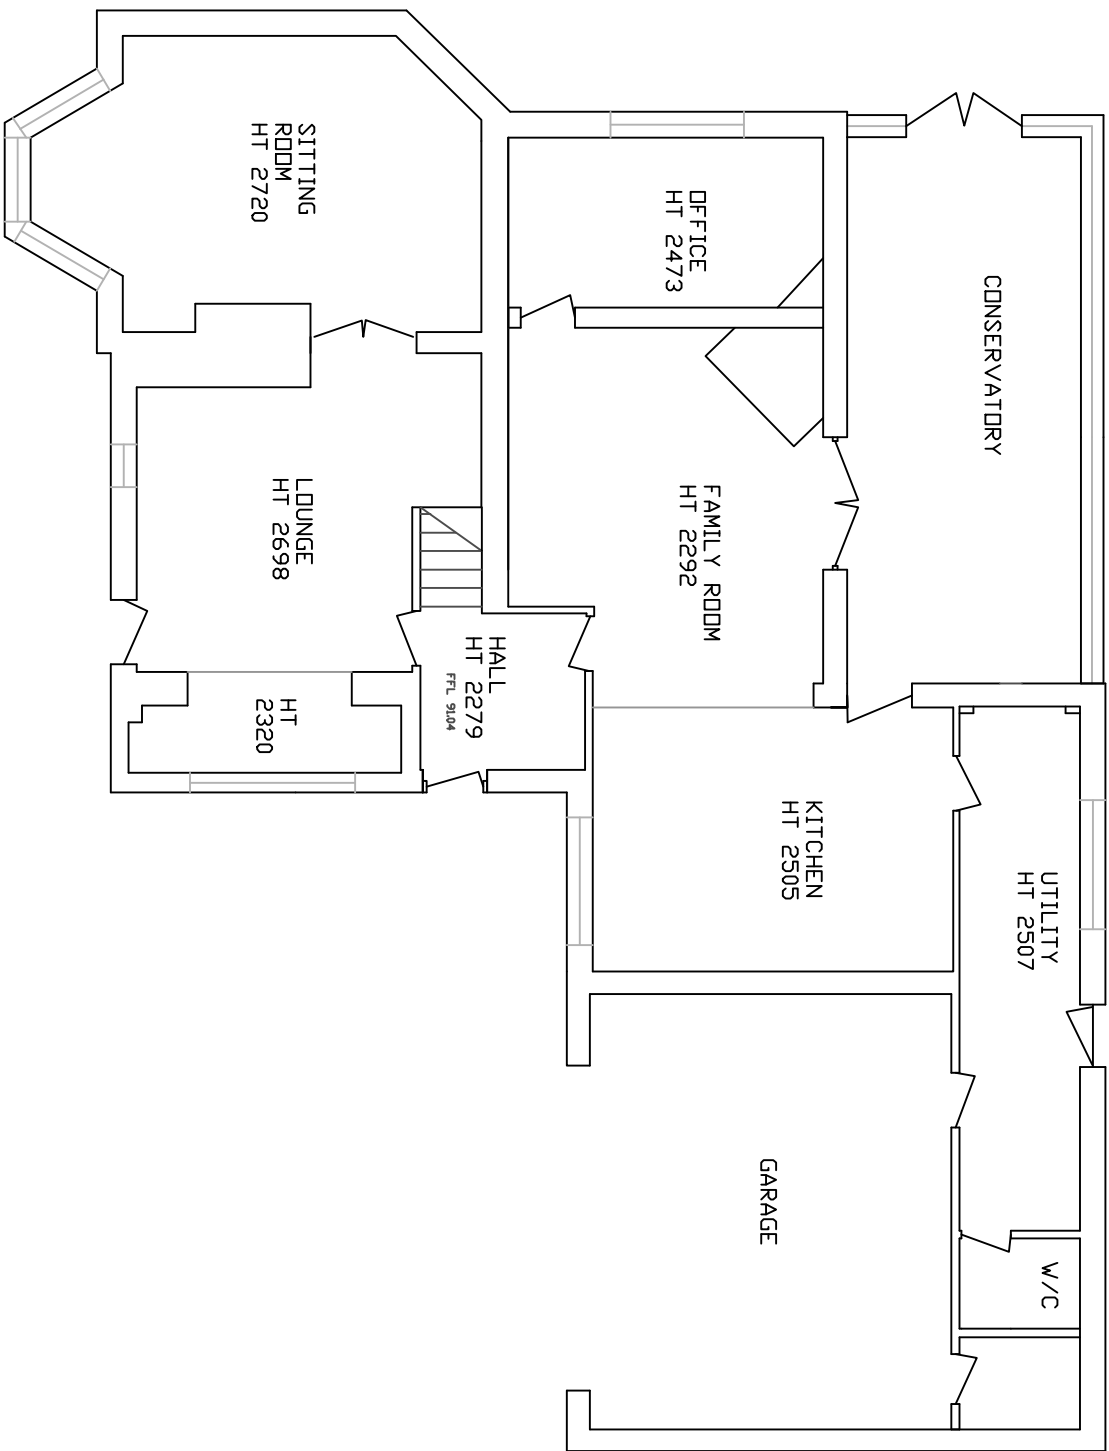

GROUND FLOOR PLAN





FIRST FLOOR PLAN

GARAGE FLOOR PLAN

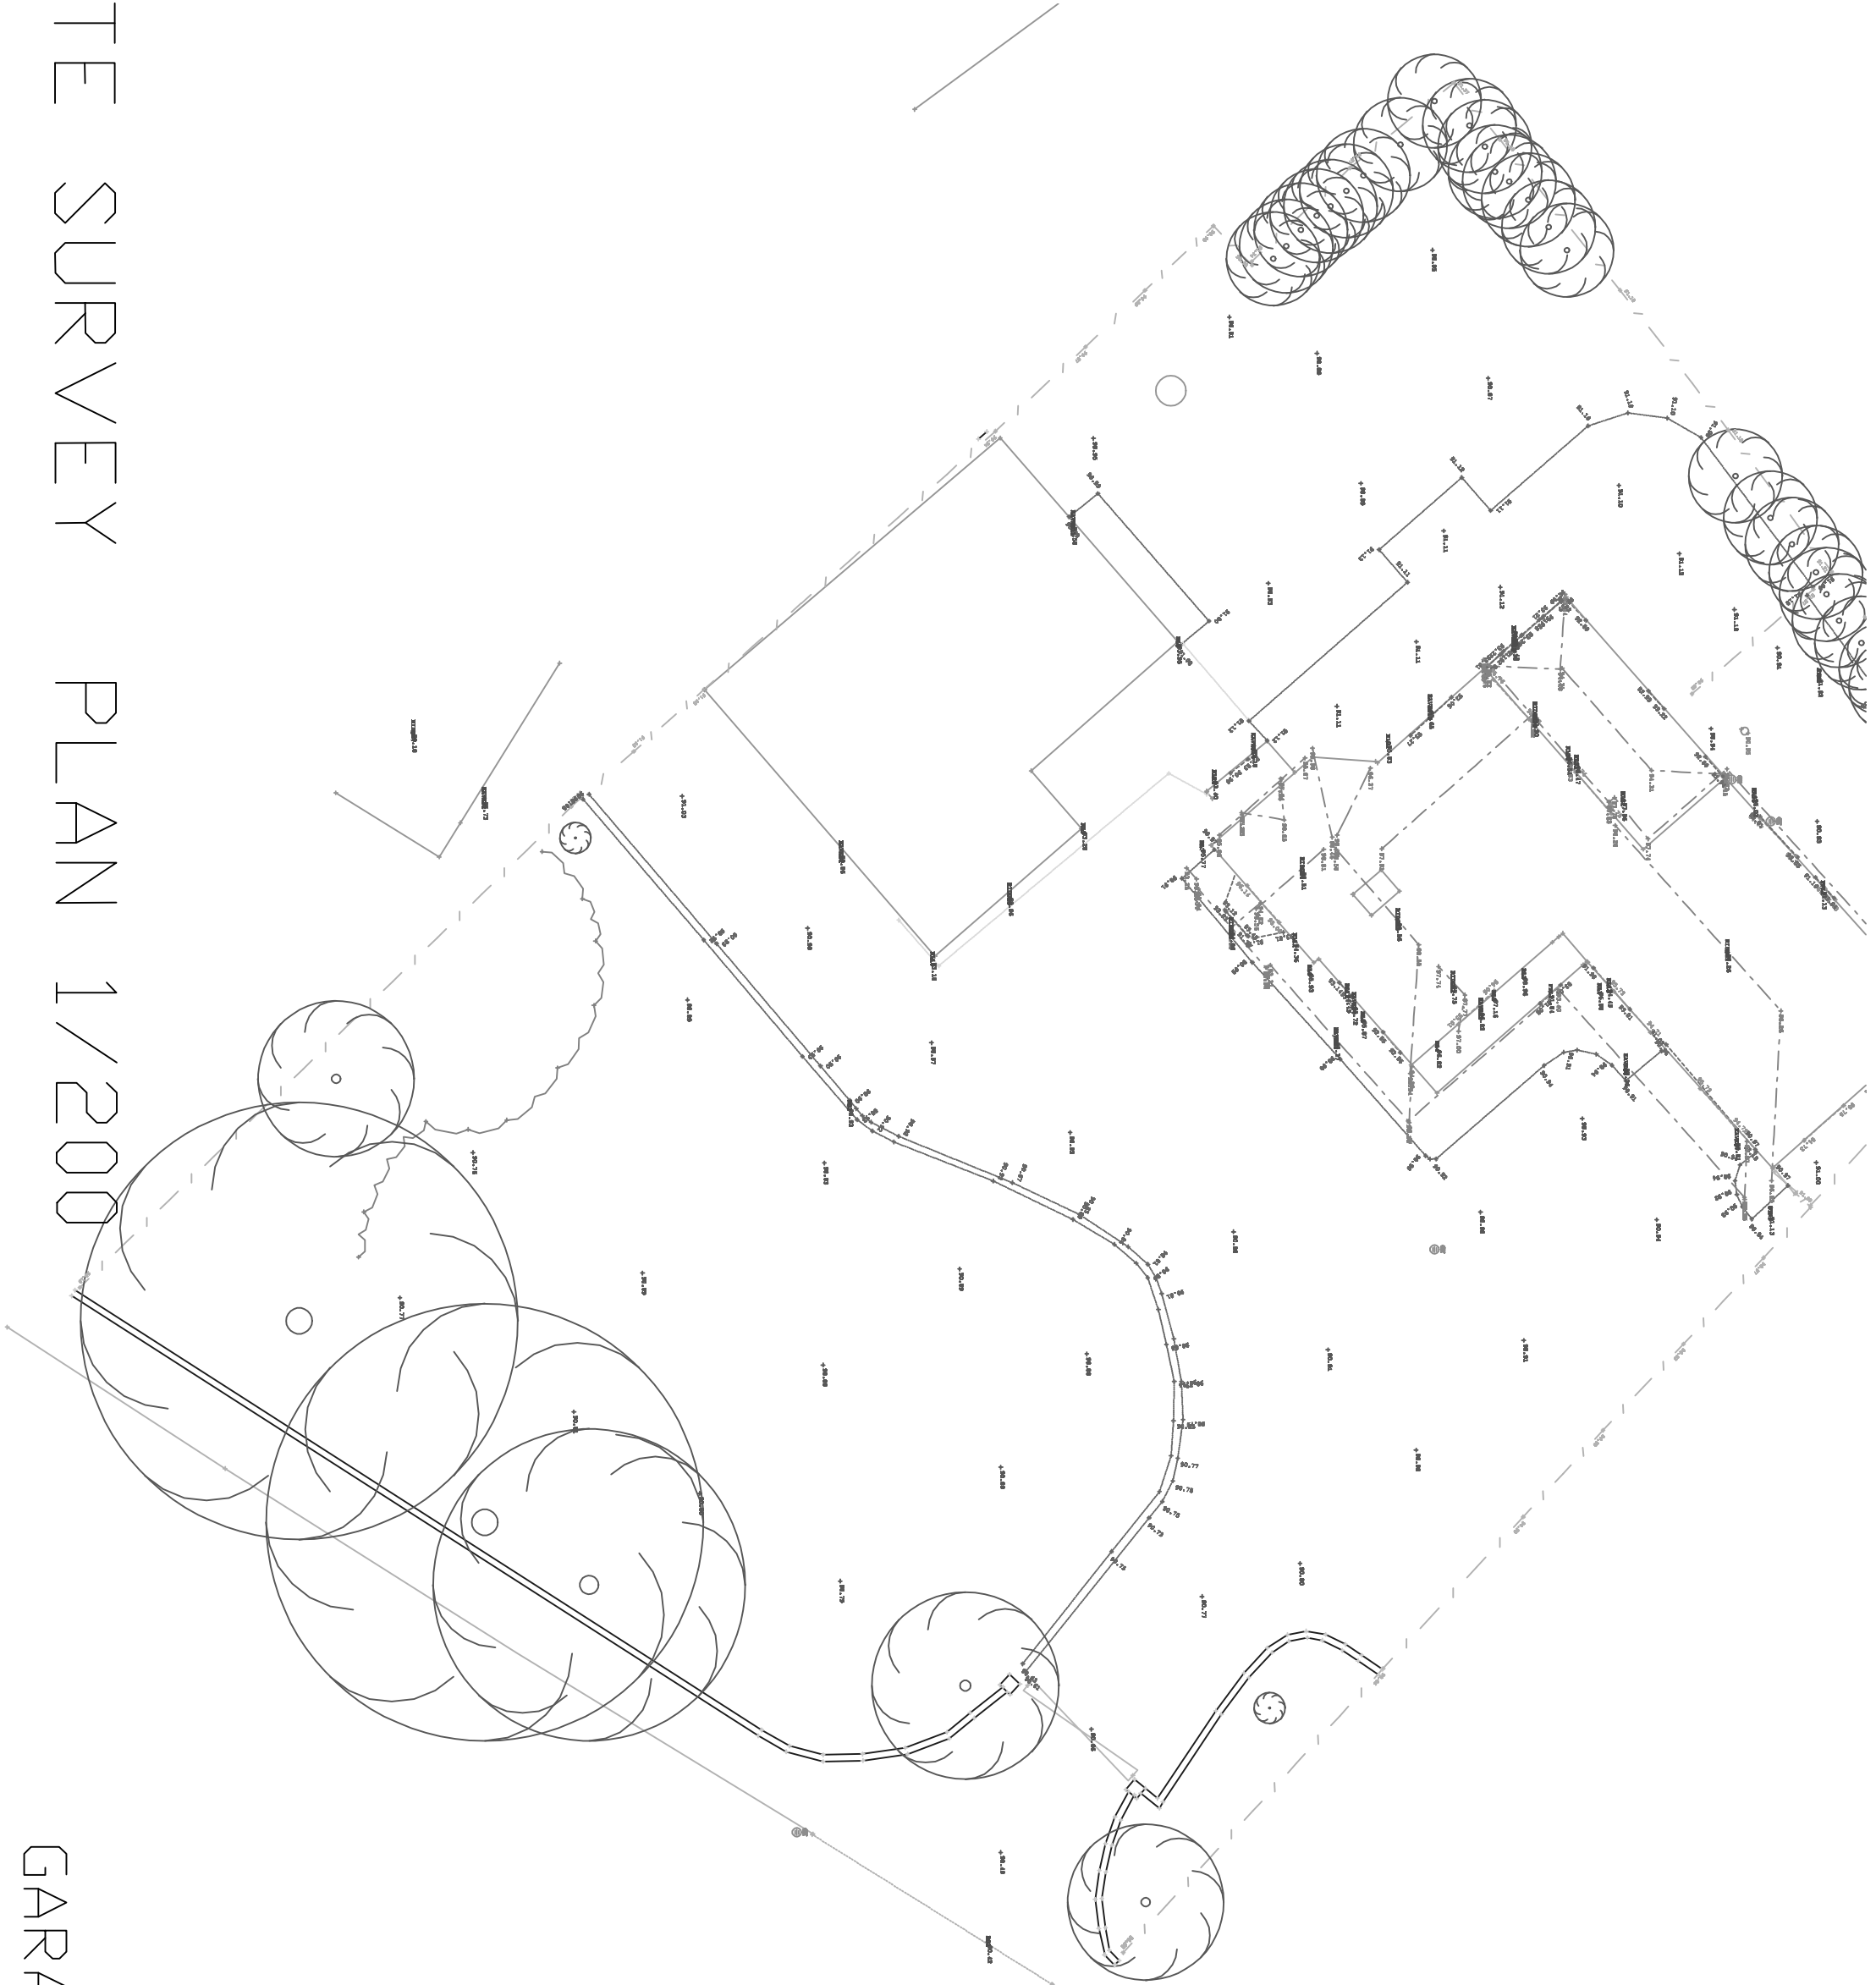


SITE SURVEY PLAN 1/200


GARAGE ELEVATIONS

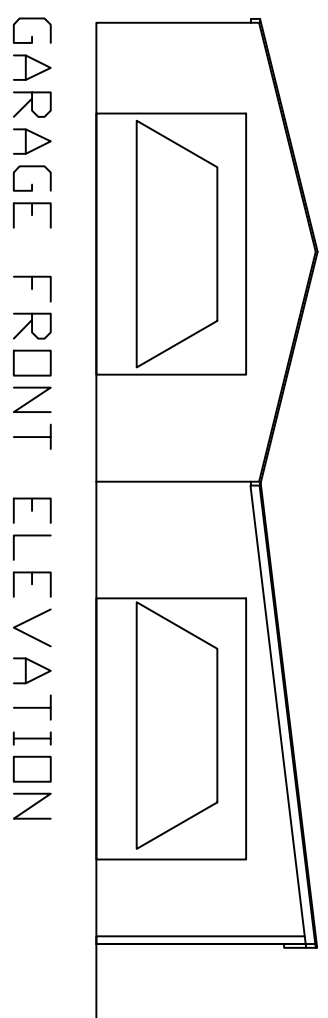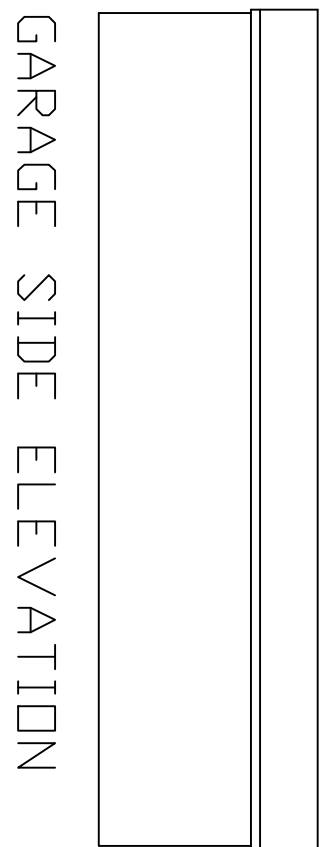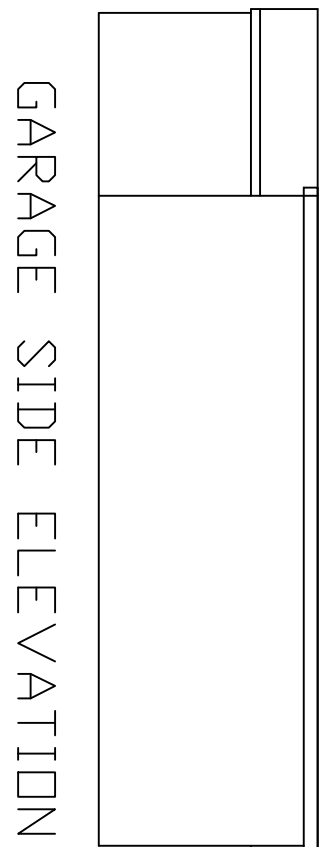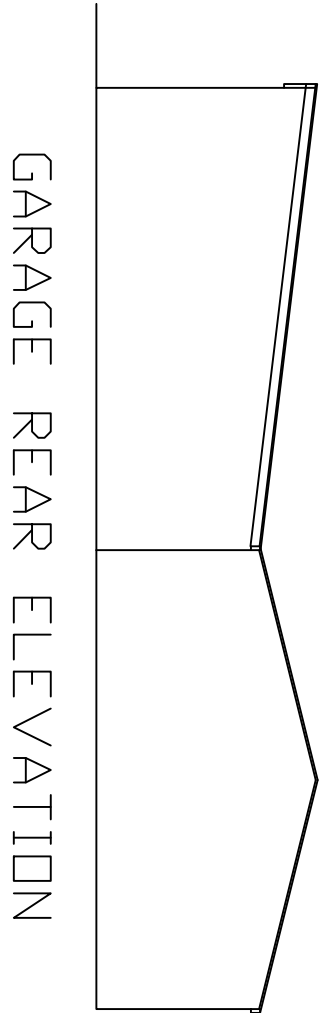


FRONT ELEVATION

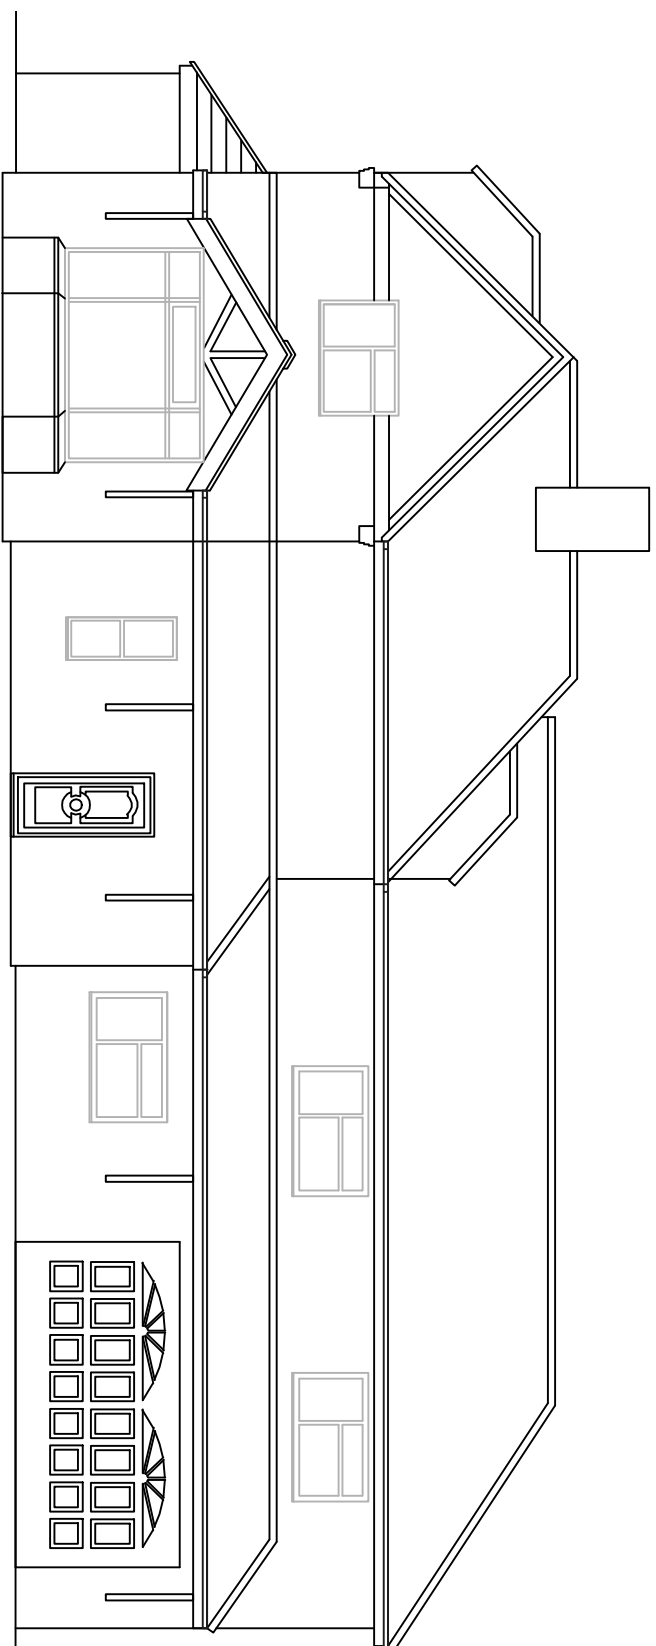


SIDE ELEVATION

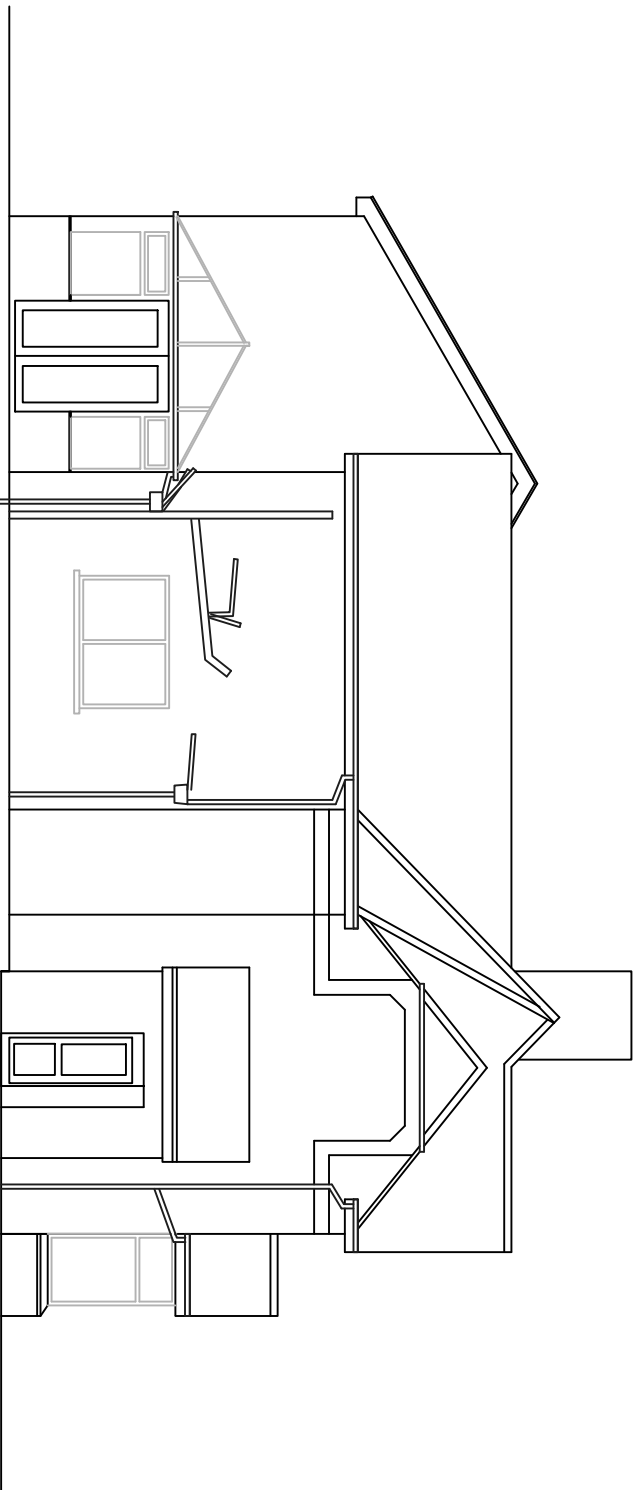

REAR ELEVATION

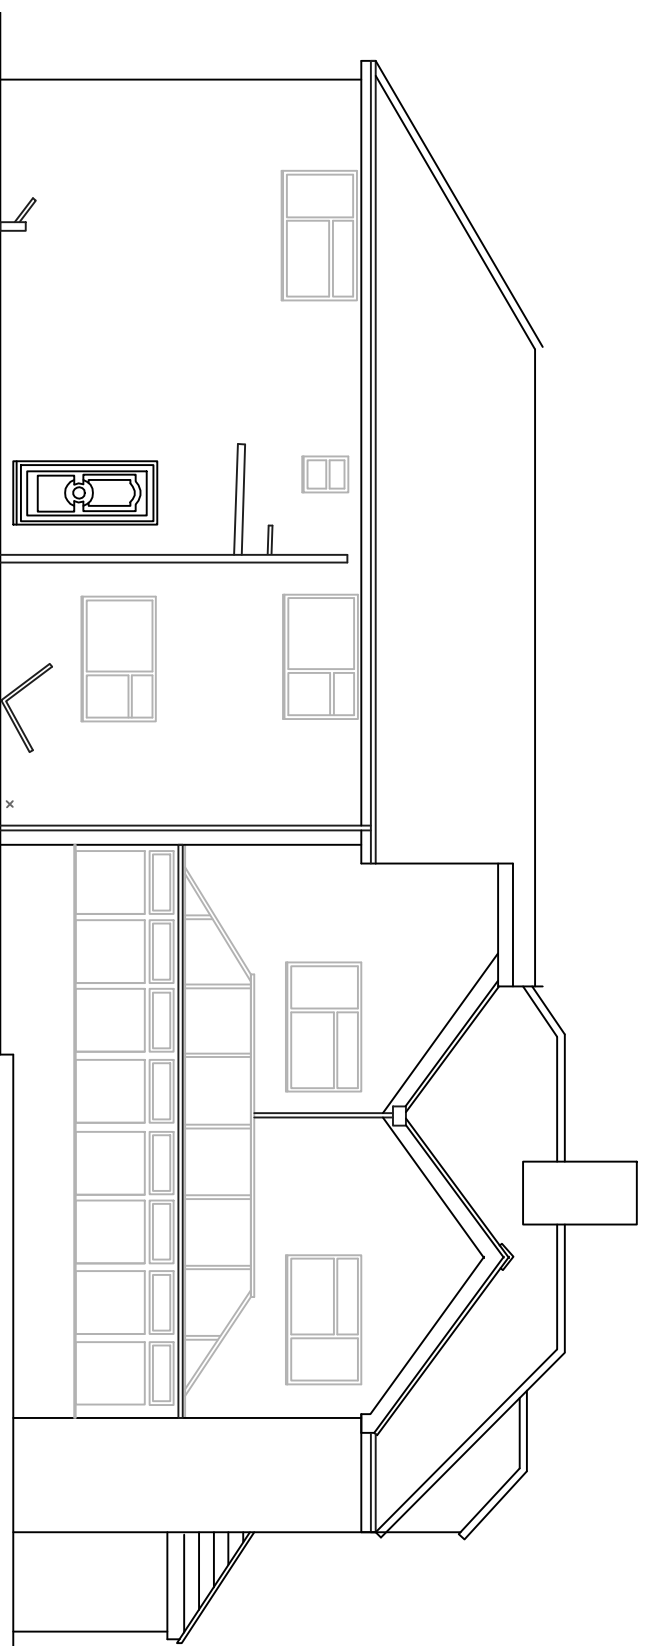

SIDE ELEVATION

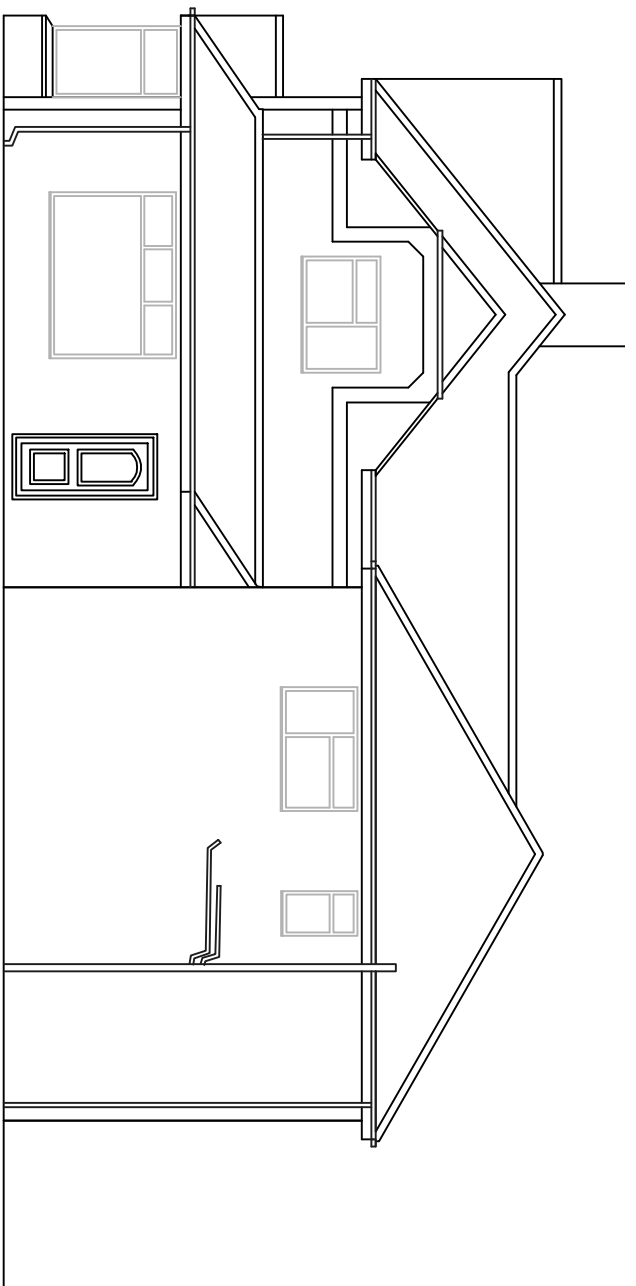

REVISIONS			
SCALE	DATE	DRAWN	CHECKED
1/100	05/24	ASC	
1/200			

CLIENT

TITLE

PROPOSED EXTENSION / ALTERATION TO
THE GATEHOUSE WOODHILL ROAD BURY

PLANS AS EXISTING

DRAWING No. 0.01

GARAGE REAR ELEVATION

GARAGE SIDE ELEVATION

GARAGE SIDE ELEVATION

GARAGE FRONT ELEVATION