
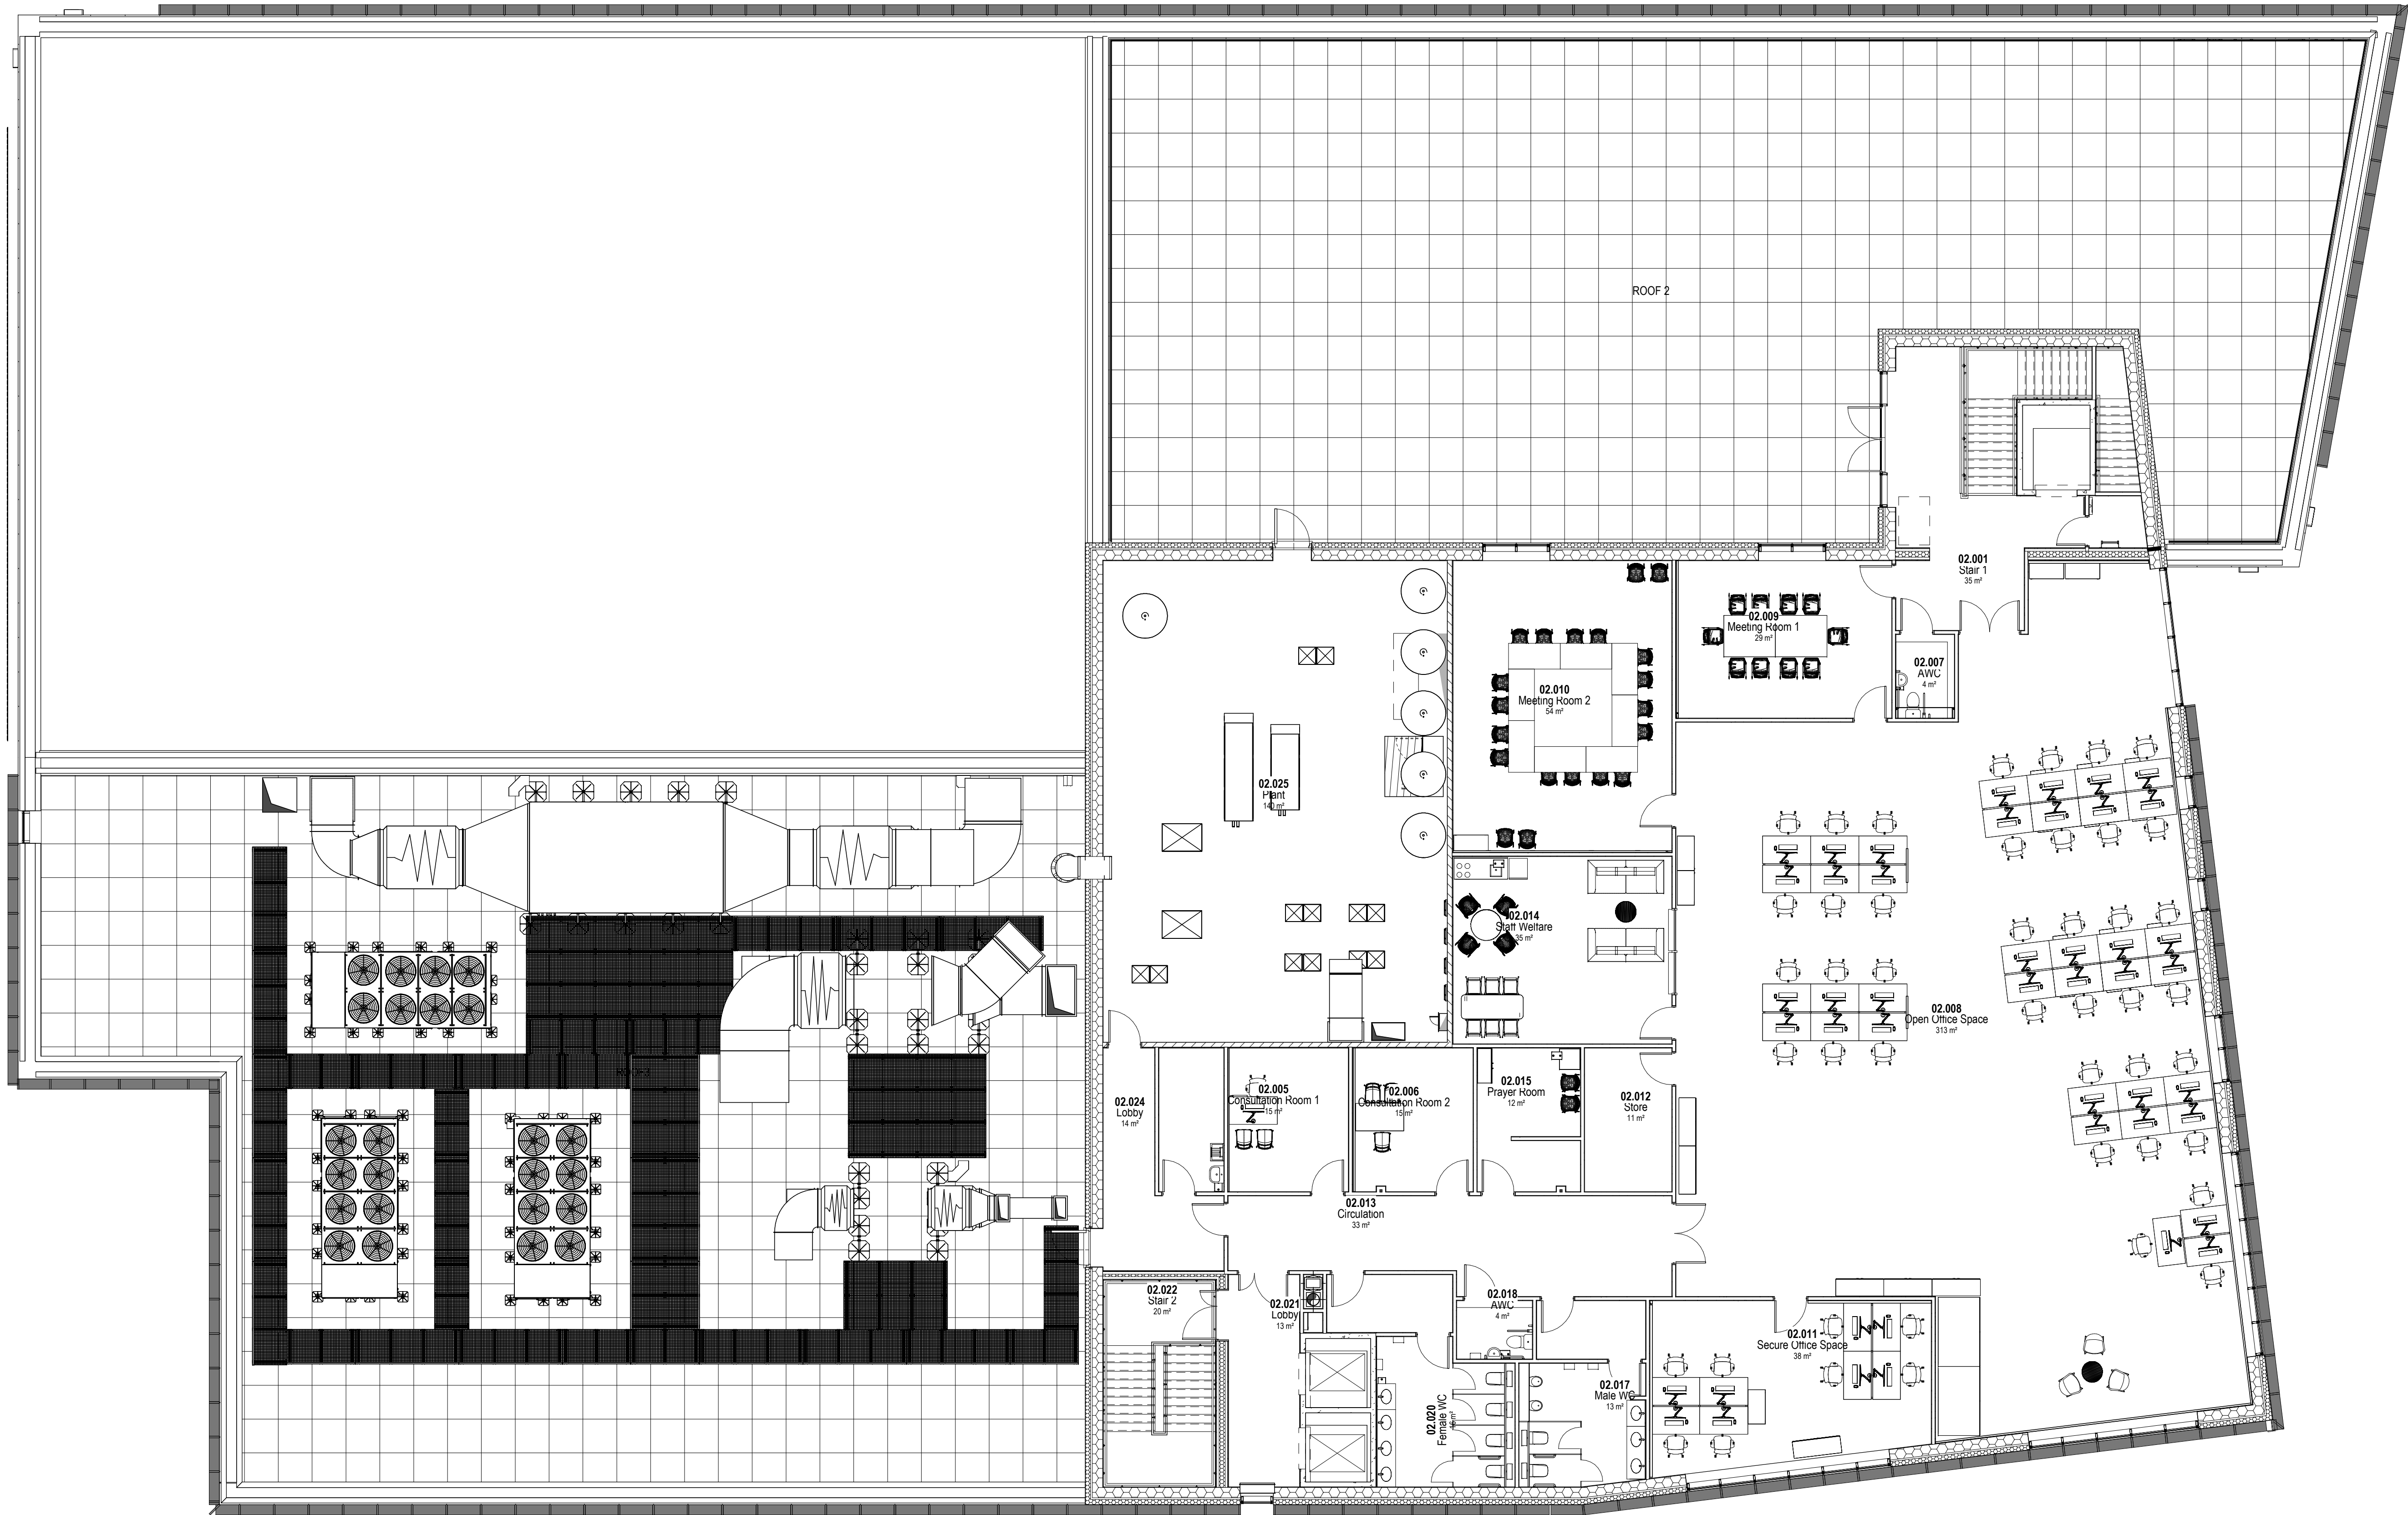


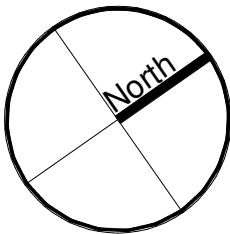

Notes
The Contractor is to check all dimensions and conditions on site before commencing. Do not scale from this drawing.
This drawing remains the copyright of POZZONI Architecture Ltd.

Scale Bars		TO BE USED ONLY AS GUIDANCE			
1:100	mm	0	1000	2000	3000
1:200	mm	0	500	1000	1500
1:500	M	0	5	10	15
1:1250	M	0	10	20	30

P15	MEP shown on roof. Issued for planning.	DAS	22.02.23
P14	Stage 3 update.	JAW	01.02.23
P13	Stage 3 Issue.	JAW	13.10.22
P12	Updated to suit structural coordination	RJF	04.08.22
P11	Stairs updated, risers incorporated with various minor amendments to suit coordination	RJF	19.07.22
P10	Updated to suit elevation changes.	DAS	21.04.22
P09	Updated following client comment. Building footprint updated + Stair 1 updated.	DAS	07.04.22
P08	Layout updated.	DAS	16.03.22
P07	Accommodation updated to account for client comments.	DAS	14.03.22
P06	Updated plan shape.	DAS	25.01.22
P05	Updated to suit client comment. Drawing reference updated.	DAS	21.01.22
P04	Updated following Design Review. Plant area enlarged. Office space relocated. Community spaces relocated to Upper Ground Floor.	DAS	16.12.21
P03	Updated to suit user requirements. layout added.	DAS	01.12.21
P02	Updated to suit client comment - Shared Kitchen/Canteen, Cleaners Store and Store added.	DAS	30.11.21
P01	Further detail added.	DJ	16.11.21

Rev Description By Date

Client VINCI Construction UK Ltd

Job Radcliffe Hub

Drawing Second Floor Plan

Ref P15

Rev P15

Ref RADHUB-POZ-V4-02-DR-A-1204

Ref @ A1

Date 11/02/21 Scale 1 : 100

DM DAS DAS

Planning Tender Construction

Design Contract As Built

pozzoni

10-12 Emerald Street London WC1N 3QA

Woodville House 2 Woodville Road Altrincham WA14 2FH

+44 20 7078 0079 architects@pozzoni.co.uk

+44 161 928 7848 www.pozzoni.co.uk

Mansafe Fall Restraint System (Safety Line System) to specialist's design & detail to be provided to 2nd Floor roof. Design/layout to be coordinated with MEP layout & requirements to ensure a fully compliant installation.